

GENERAL NOTES

1. A SITE INSPECTION AND INVENTORY OF ALL TREES (3 INCH CALIPER OR GREATER) AND CACTI PER ORO VALLEY ZONING CODE SECTION 27.6.B.4.
2. THIS PLAN SHOWS APPROXIMATE LOCATIONS NATIVE OF PLANTS SUBJECT TO THE CODE MENTIONED ABOVE. ALL TREES, SAGUARO, BARREL CACTUS, AND Ocotillo SUBJECT TO INVENTORY PER THE SALVAGE CODE HAVE BEEN FLAGGED WITH COLORED RIBBON PER THIS CODE. ALL NATIVE PLANTS SUBJECT TO INVENTORY HAVE BEEN INVENTORIED, MAPPED AND/OR DESCRIBED HEREIN.
3. THIS PLAN IS SUBJECT TO THE REQUIREMENTS OF ORO VALLEY ZONING CODE 27.6.B
4. THE SALVAGED VEGETATION PER THIS PLAN WILL BE STORED WITHIN A TEMPORARY NURSERY, AND WILL BE WATERED WITH A DRIP IRRIGATION SYSTEM AND MAINTAINED UNTIL REPLANTED ONSITE OR THE SALVAGED VEGETATION WILL BE SPADED DIRECTLY TO THEIR NEW LOCATIONS. THE TEMPORARY NURSERY SHALL BE MONITORED BY A LANDSCAPE ARCHITECT, OR A QUALIFIED NURSERYMAN. IT SHALL BE MAINTAINED PER OVZCR AND BE IN CONFORMMMANCE WITH SECTION 27.6.B.4.j.
5. SAGUAROS AND BARREL CACTI, ARE TO BE SALVAGED AND TRANSPLANTED ON-SITE. SAGUAROS AND BARREL CACTI, DESTROYED DURING TRANSPLANTING ARE TO BE REPLACED AT 1:1 RATIO OR AS DETERMINED BY THE ZONING INSPECTOR.
6. ALL SIGNIFICANT VEGETATION DESTROYED DURING CONSTRUCTION OR TRANSPLANTING ARE TO BE REPLACED AT A 2:1 RATIO OR AS DETERMINED BY THE ZONING INSPECTOR.
7. PRIOR TO ANY SITE DISTURBANCE, THE AREAS DESIGNATED TO REMAIN IN PLACE SHALL BE FENCED OR TAPED OFF FOR PROTECTION DURING THE GRUBBING AND GRADING OPERATIONS.
8. PRIOR TO ANY SALVAGE, TREES SHALL BE TAGGED, NUMBERED AND INSPECTED BY TOWN STAFF, IN ACCORDANCE WITH OVZCR SECTION 27.6.B.7 SALVAGE OPERATIONS SHALL NOT COMMENCE UNTIL THE ZONING INSPECTOR HAS PERFORMED AN INSPECTION AND GIVEN APPROVAL.
9. NON-COMPLIANCE WITH THE APPROVED NATIVE PLANT PRESERVATION PLAN AND OR DESTRUCTION OF PROTECTED PLANTS SHALL RESULT IN FINES IN ACCORDANCE WITH SECTION 27.6.B.6 OF THE OVZCR.
10. ALL SALVAGED MATERIALS SHALL BE UTILIZED IN THE CORRESPONDING PROJECT LANDSCAPE PLAN.
11. TAGS (PLASTIC TAPE) SHALL BE COLOR-CODED ACCORDING TO THE FOLLOWING SCHEDULE:
EXISTING NATIVE PLANTS TO BE TRANSPLANTED ON SITE.....BLUE (TOS)
EXISTING NATIVE PLANTS TO REMAIN IN PLACE.....WHITE (PIP)
EXISTING NATIVE PLANTS TO BE DESTROYED.....RED (ROS)
12. PLANT LOCATIONS WERE DETERMINED WITH THE ASSISTANCE OF A GLOBAL POSITIONING SYSTEM. THIS SYSTEM IS ACCURATE TO WITHIN APPROXIMATELY THREE METERS. SUBSEQUENTLY, THE PLANT SYMBOLS SHOWN MAY NOT LIE DIRECTLY ON THE PLANT AS SHOWN ON THE AERIAL PHOTOGRAPH.
13. ANY BOXING PRIOR TO THAT TIME WHEN THE APPLICANT MAY APPLY FOR A GRADING PERMIT SHALL BE APPROVED BY THE PLANNING AND ZONING ADMINISTRATOR AND WILL BE PERFORMED AT THE APPLICANT'S OWN RISK.
14. NO SALVAGE OF PLANTS REGULATED BY THE ENDANGERED SPECIES ACT AND/OR THE ARIZONA NATIVE PLANT LAW MAY OCCUR WITHOUT THE ISSUANCE OF THE APPROPRIATE PERMIT BY THE STATE DEPARTMENT OF AGRICULTURE.
15. MITIGATION OF SIGNIFICANT VEGETATION SHALL BE IN ACCORDANCE WITH TABLE 27-1 MITIGATION OF SIGNIFICANT VEGETATION.
16. ANY PLANT THAT MEETS THE SALVAGE CRITERIA IN SECTION 27.6.B.4 SHALL BE PRESERVED IN PLACE ORTRANSPLANTED ON-SITE. ANY PLANTS THAT MEET THE SALVAGE CRITERIA THAT ARE DESTROYED SHALL BEREPLACED ON A ONE-TO-ONE RATIO OF THE SAME SPECIES AND SIZE AS THAT DESTROYED. FIVE UNDERSTORYPLANTS FROM THE SUPPLEMENTAL ARIZONA DEPARTMENT OF WATER QUALITY NATIVE PLANT LIST WILL BEPLANTED FOR EVERY MITIGATED TREE.
17. THE LIMITS OF GRADING SHALL BE STAKED IN THE FIELD, IN ACCORDANCE WITH SECTION 27.6.B.7.C.II.DISTURBANCE OUTSIDE THE APPROVED GRADING LIMITS SHALL NOT BE PERMITTED.
18. ALL SIGNIFICANT SAGUAROS PRESERVED IN PLACE REQUIRE TEMPORARY CHAIN LINK FENCING, TO CREATE A MINIMUM 10' PROTECTION ZONE, INSTALLED PRIOR TO GRADING. SEE IMPROVEMENT PLAN FOR DETAIL.
19. REFER TO THE FINAL SITE PLAN AND LANDSCAPE PLANS (SEE GENERAL NOTES) FOR FOR CONSISTENCY IN DEVELOPMENT.
20. ADDITIONAL PLANTS MAY BE DEEMED SALVAGEABLE BY THE ZONING INSPECTOR, AND SHALL BE SALVAGED.
21. EXISTING ZONING: CAPELLA PAD - LDR AND OPEN SPACE
22. GROSS AREA : 23.97 ± ACRES

CRITERIA FOR REMOVAL

PLANTS DESIGNATED AS TO BE REMOVED/DESTROYED HAVE ONE OR MORE OF THE FOLLOWING CONDITIONS.

- A. PLANT HEALTH IS POOR TO MEDIUM WITH INFESTATIONS OR APPARENT DISEASES AND NOT EXPECTED TO SURVIVE F FIVE YEARS OR MORE YEARS.
- B. PLANT AGE SUGGESTS UNLIKELY CHANCE OF TRANSPLANT SURVIVAL.
- C. PLANT IS DAMAGED AND IS NOT CONDUCTIVE TO BOX OR SPADE TRANSPLANTING (IRREGULAR BRANCHING).
- D. SOILS CANNOT BE EXCAVATED AND ARE NOT CAPABLE OF SUPPORTING A BOXED OR SPADED ROOT BALL.
- E. SURROUNDING TOPOGRAPHY DENIES ACCESS WITH THE APPROPRIATE EQUIPMENT NEEDED TO BOX OR SPADE AND REMOVE PLANT.
- F. ADJACENT PLANTS POSE A LIKELY INTERFERENCE WITH ROOT SYSTEMS OR INTERFERE WITH PLANT REMOVAL.
- G. THE OVERALL FORM AND CHARACTER IS NOT REPRESENTATIVE OF THE SPECIES AND IS NOT A VALUABLE SPECIMEN FOR LANDSCAPE OR HABITAT PURPOSES.

SIGNIFICANT VEGETATION MITIGATION

MITIGATION OF SIGNIFICANT VEGETATION SHALL BE IN A ACCORDANCE WITH SECTION 27.6.B.3.c

AMOUNT OF SIGNIFICANT VEGETATION = 86,447 ± SQ. FT.

AMOUNT OF SIGNIFICANT VEGETATION DISTURBED = 86,153 ± SQ. FT.

AMOUNT OF SIGNIFICANT VEGETATION UNDISTURBED = 294 ± SQ. FT. (PRESERVED IN PLACE)

PERCENTAGE OF SIGNIFICANT VEGETATION DISTURBED = 99%

SIGNIFICANT VEGETATION REMOVED

(4) TREES	MITIGATION RATIO 2:1	REPLACEMENT TREES 8	UNDERSTORY VEGETATION REQUIRED (5 PER TREE)
(1) CERCIDIUM MICROPHYLLUM	[(1) 36" (1) 48"]	(4) 36" BOX TREES (50%)	40 UNDERSTORY PLANTS
(1) OLNEYA TESOTA	[(1) 36" (1) 48"]	(4) 48" BOX TREES (50%)	
(2) PROSOPIS VELUTINA	[(2) 36" (2) 48"]		

SIGNIFICANT VEGETATION

CARNEGIEA GIGANTEA				CERCIDIUM MICROPHYLLUM	OLNEYA TESOTA	PROSOPIS VELUTINA
CG23	CG131	CG150	CG218	CG264	CM420	OT299 OT606 PV450
CG35	CG132	CG151	CG231	CG267		OT308 OT742 PV568
CG49	CG139	CG173	CG238	CG272		OT316 OT780 PV811
CG50	CG141	CG198	CG239	CG300		OT322 OT781
CG98	CG142	CG201	CG240			OT323 OT800
CG129	CG143	CG208	CG263			OT325 OT424



SIGNIFICANT VEGETATION TO BE PRESERVED IN PLACE

- (2) CARNEGIEA GIGANTEA
(1) PROSOPIS VELUTINA

SIGNIFICANT VEGETATION TO BE TRANSPLANTED

- (26) CARNEGIEA GIGANTEA
(11) OLNEYA TESOTA

NATIVE PLANT PRESERVATION PLAN
CAPELLA PARCEL M

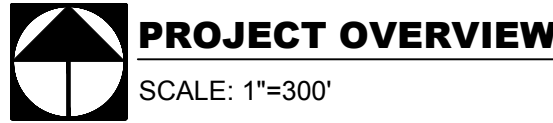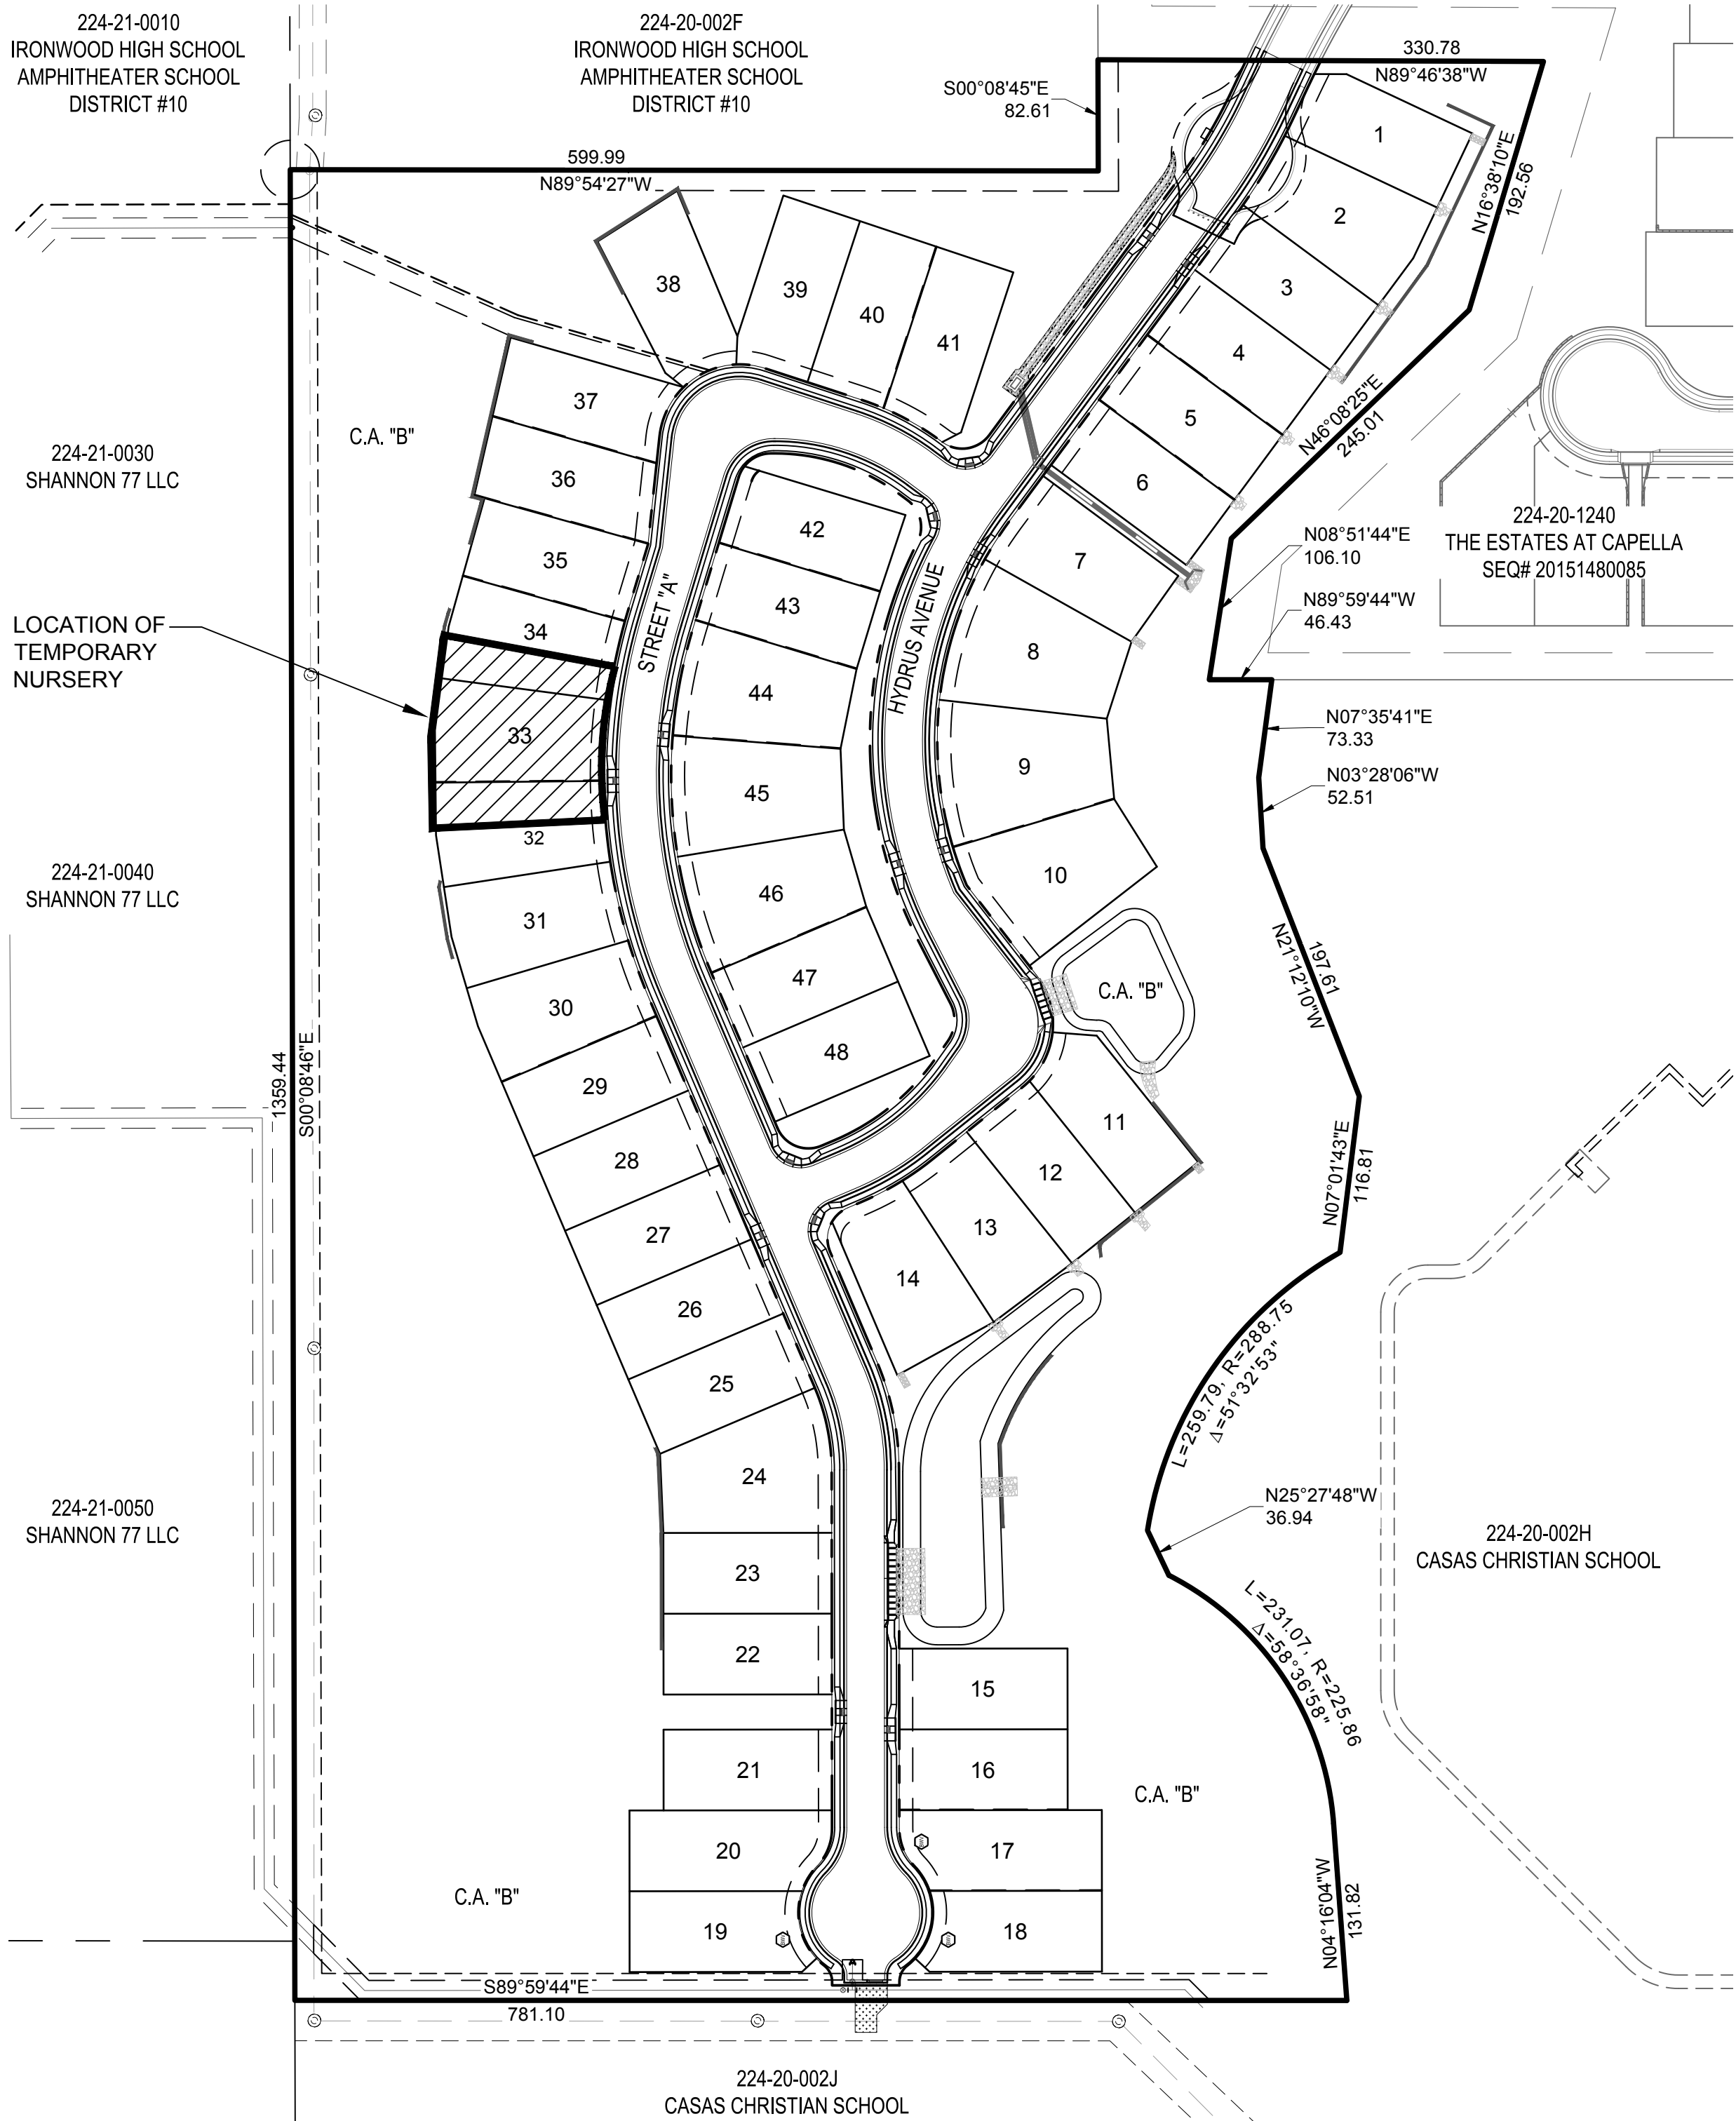

NATIVE PLANT SUMMARY

BOTANICAL NAME	COMMON NAME	BLUE RIBBON	RED RIBBON	WHITE RIBBON	TOTAL PER PLANT
		TRANSPLANT	REMOVE	PRESERVE IN PLACE	
ACACIA CONSTRICTA	WHITETHORN ACACIA	15	95	0	110
ACACIA GREGGII	CAT CLAW ACACIA	4	14	0	18
CARNEGIEA GIGANTEA	SAGUARO	204	2	2	208
CELTIS PALLIDA	DESERT HACKBERRY	1	0	0	1
CERCIDIUM MICROPHYLLUM	FOOTHILL PALO VERDE	23	246	0	269
FEROCACTUS WISLIZNEII	FISH-HOOK BARREL	84	40	0	124
OLNEYA TESOTA	IRONWOOD	29	15	0	44
PROSOPIS VELUTINA	VELVET MESQUITE	2	35	1	38
ZIZYPHUS OBTUSIFOLIA	GREYTHORN	3	4	0	7
TOTAL		365	451	3	819

THIS PROJECT



3" = 1 MILE

LOCATION MAP

A PORTION OF SECTION 9
TOWNSHIP 12 SOUTH, RANGE 13 EAST
GILA & SALT RIVER MERIDIAN, PIMA COUNTY, ARIZONA
TOWN OF ORO VALLEY, PIMA COUNTY, ARIZONA

OWNER

LA CHOLLA 311 PROPERTY LLC
ATTENTION: JAMES KAI
PO BOX 2305
CORTARO, AZ 85652
(520) 791-2409
JAMESKAI@KAENTERPRISES.COM

DEVELOPER

PAULA HINMAN
3091 W INA ROAD
TUCSON, AZ 85741
PHONE: (520) 229-5432
ATTENTION: PAULA.HINMAN@MDCH.COM

LANDSCAPE ARCHITECT

THE WLB GROUP, INC.
4444 E. BROADWAY BLVD.
TUCSON, AZ 85711
PHONE: (520) 881-7480
ATTN: GARY GRIZZLE
GGRIZZLE@WLBGROUP.COM

SHEET INDEX

SHEET 1	COVER SHEET
SHEET 2 THRU 4	AERIAL PHOTO
SHEET 5 - 6	INVENTORY

APPROVAL

ANY PLANT DEEMED SALVAGEABLE BY THE ZONING INSPECTOR SHALL BE SALVAGED. TOWN OF ORO VALLEY NATIVE PLANT SALVAGE PLAN APPROVED BY:

PLANNING & ZONING ADMINISTRATOR

DATE

The WLB Group Inc.

Engineering Planning Surveying
Landscape Architecture Urban Design
Offices located in Tucson, Phoenix and
Flagstaff, Arizona, and Las Vegas, Nevada
4444 East Broadway
Tucson, Arizona (520) 881-7480

CAPELLA PARCEL M

LOTS 1 THRU 48

COMMON AREAS 'A' AND 'B'

A PORTION OF SECTION 9 , T12S, R13E, G&SRM TOWN OF ORO VALLEY, PIMA COUNTY, ARIZONA

Sheet Title

NATIVE PLANT PRESERVATION PLAN

File:Q:\110028\A-008 Parcel M Platting\02 Landscape\02 nppp\110028 capella m nppp 1.dwg

No.

Date

Item

Scale

AS SHOWN

Job No.

110028-D-002

Date

JANUARY 2020

Designed By

CB

Checked By

GLG


Sheet


1

of

6




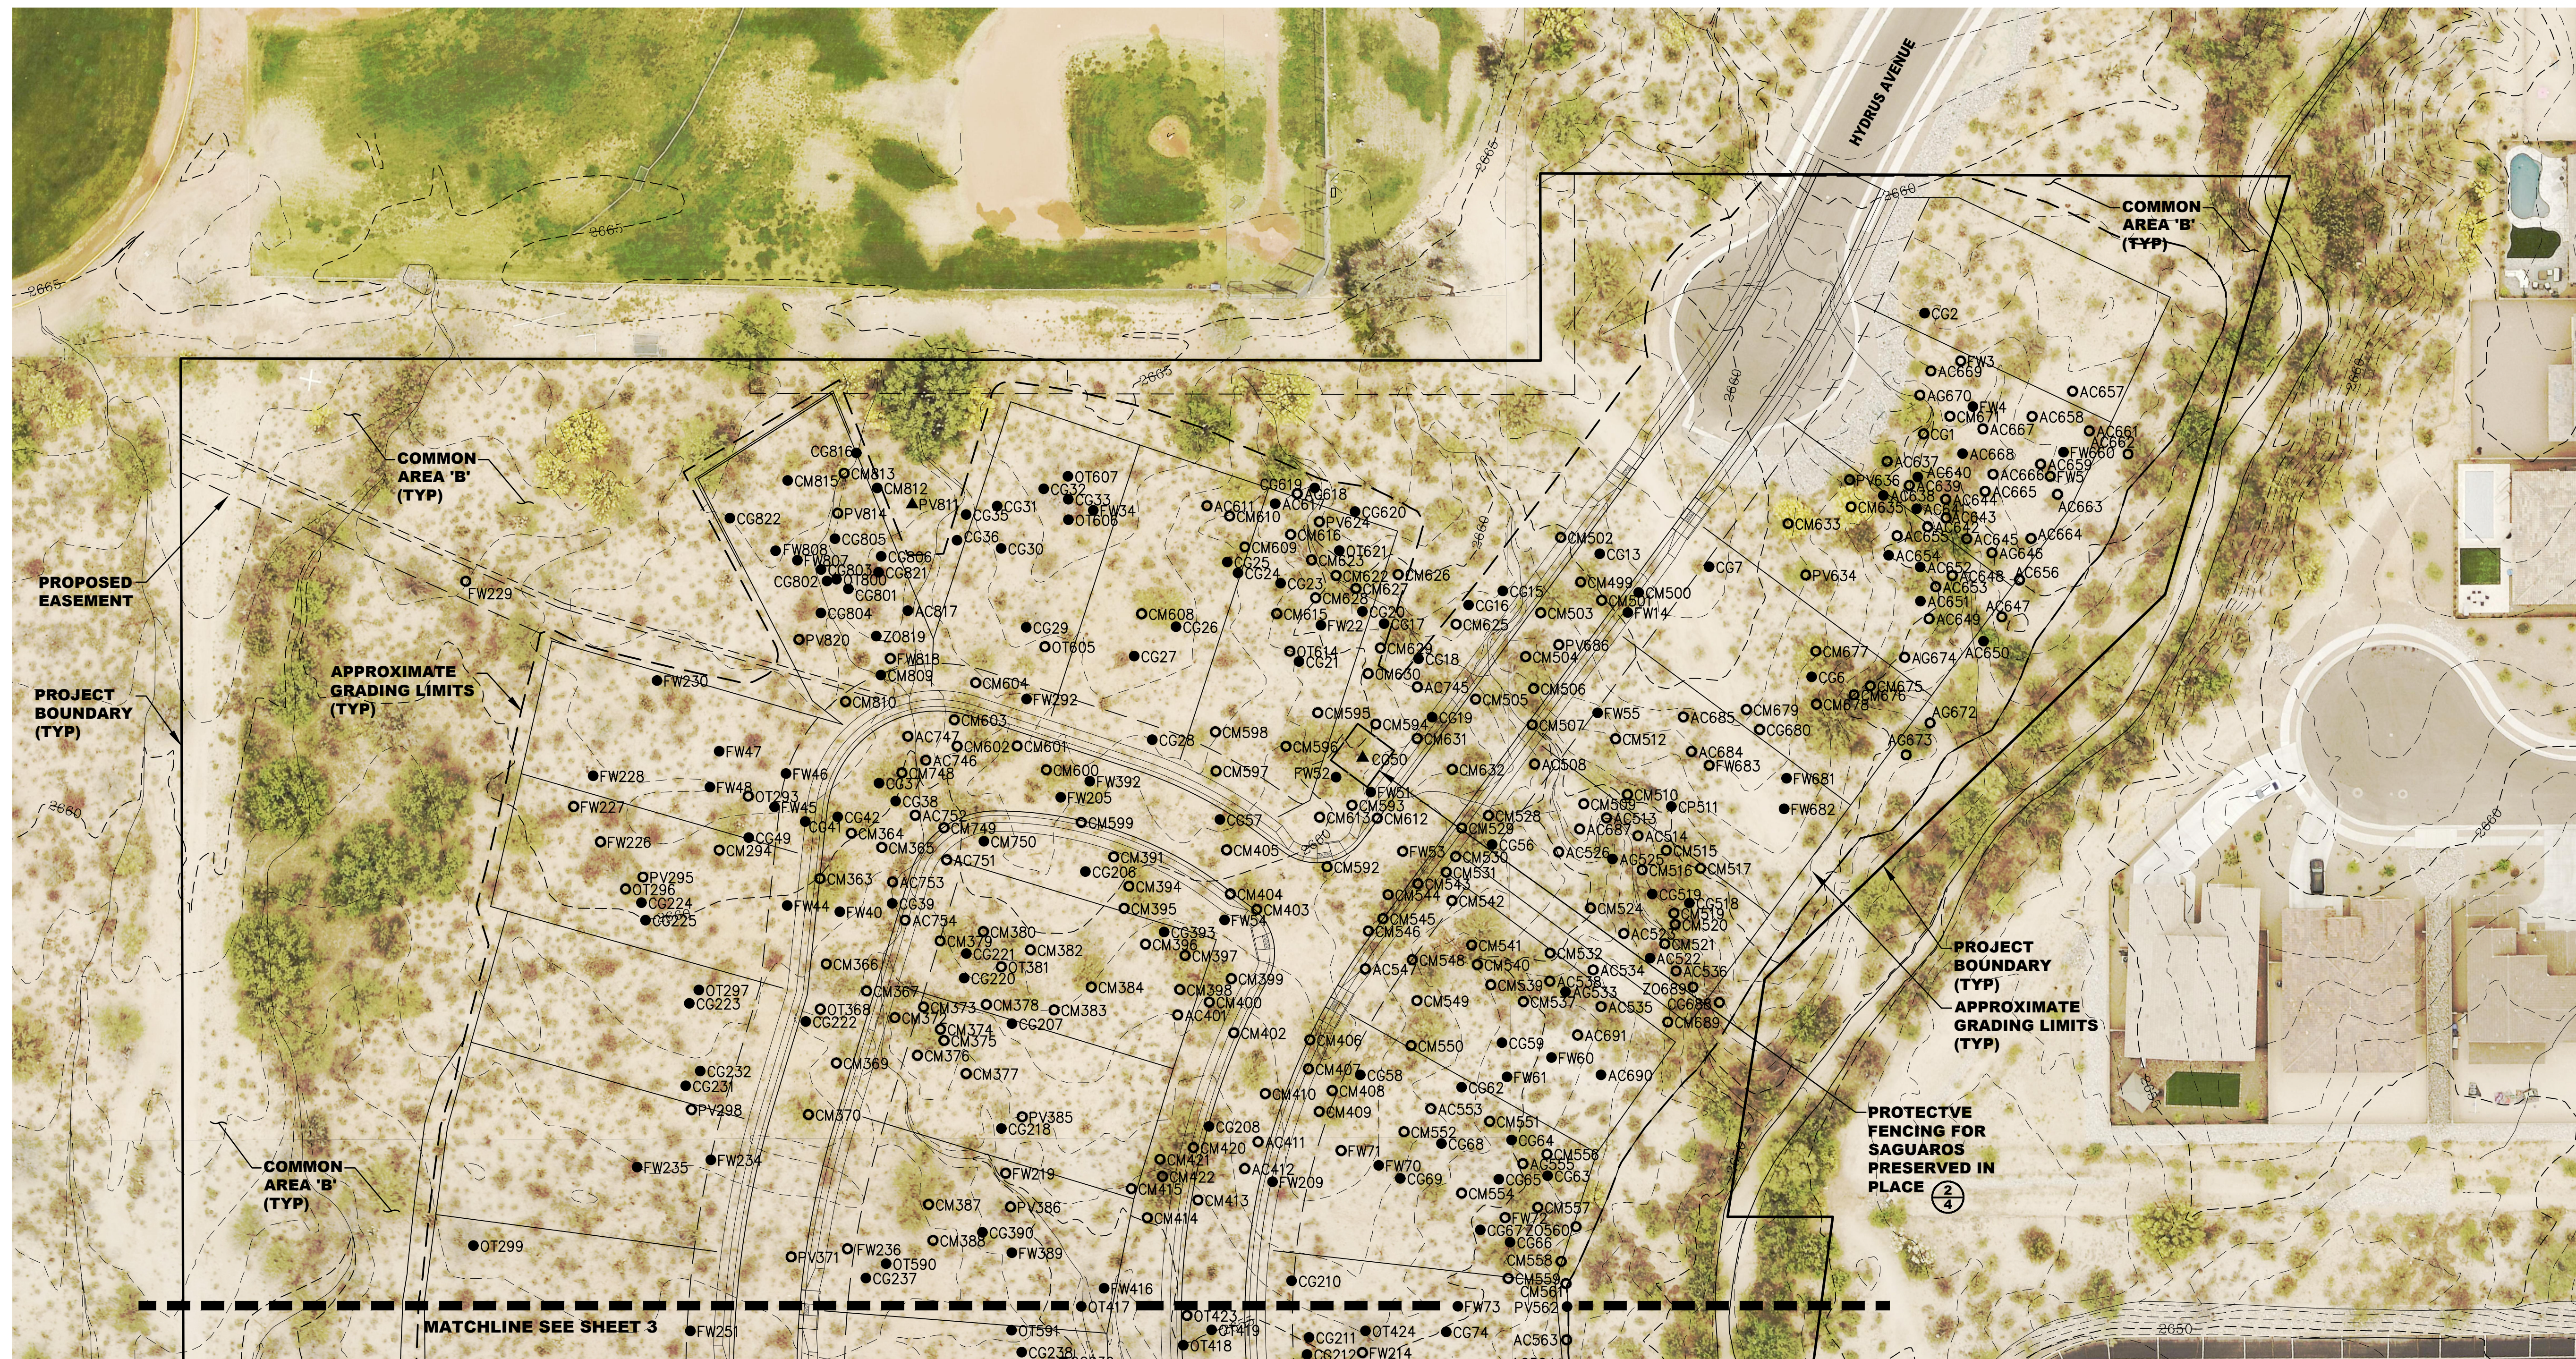

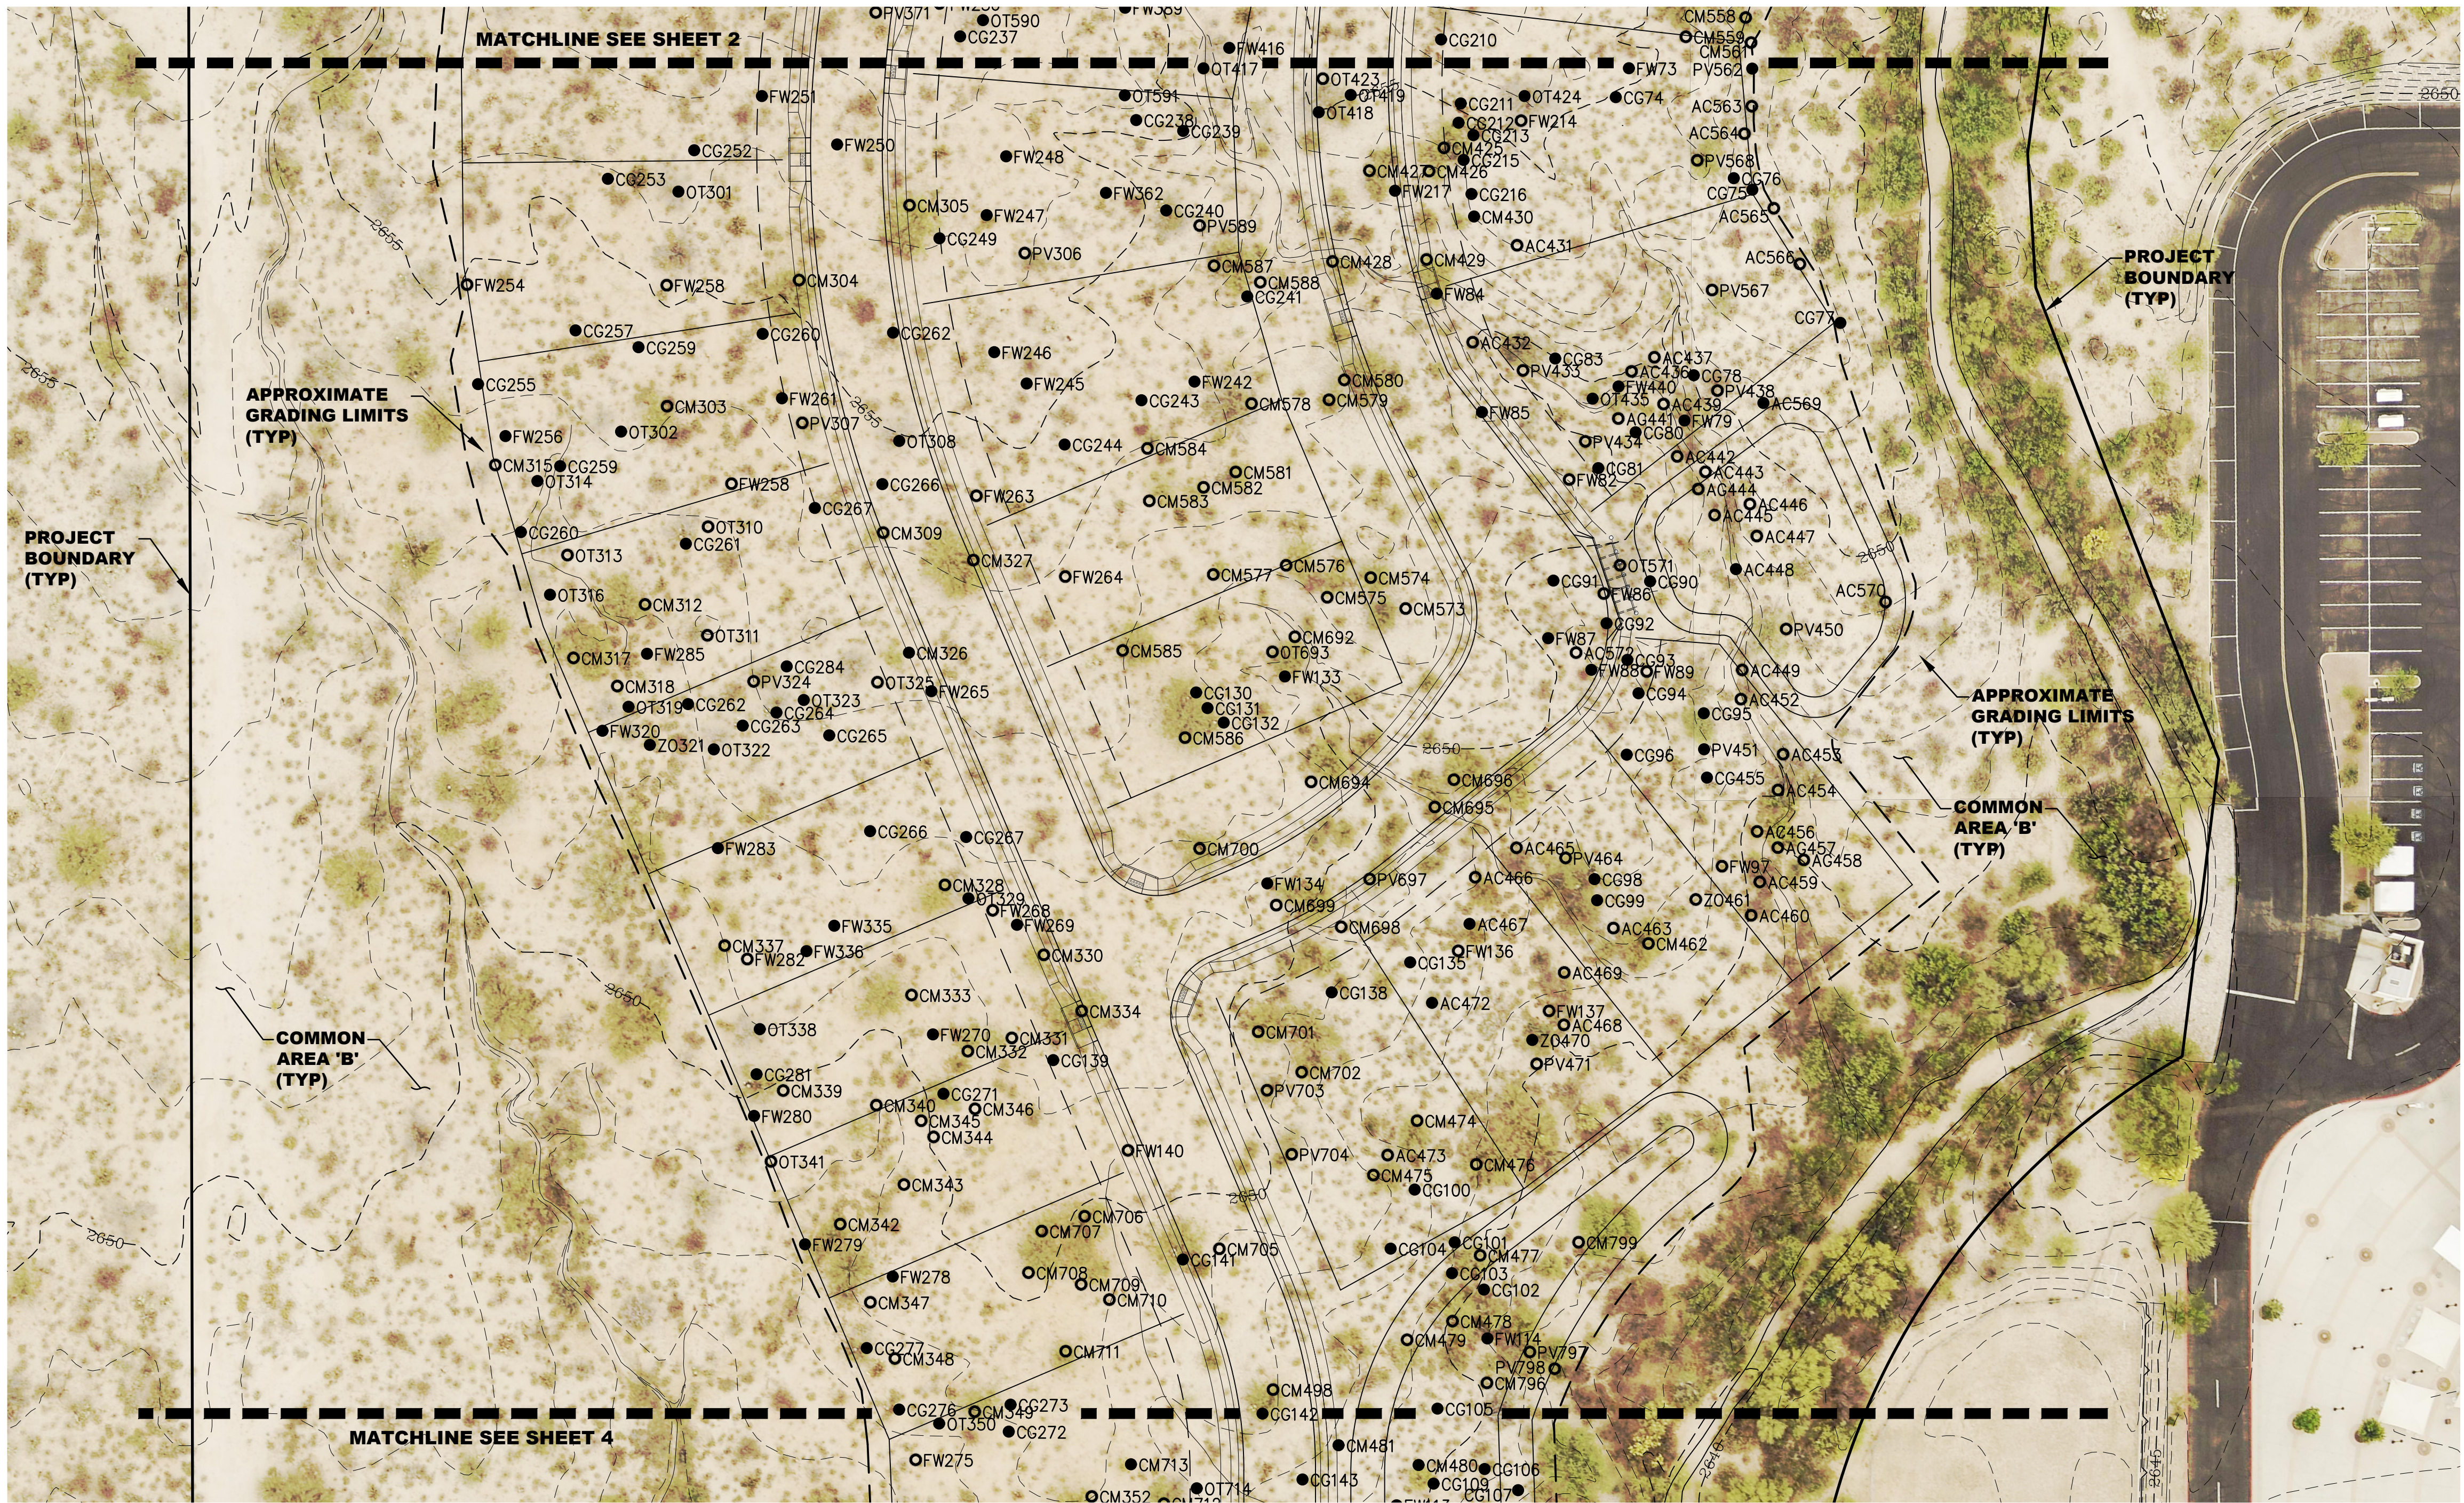

LEGEND

- | | | | | |
|---|---|----|------------------------|---------------------|
| ● | EXISTING NATIVE PLANTS TO BE TRANSPLANTED ON SITE | AC | ACACIA CONSTRICTA | WHITETHORN ACACIA |
| ○ | EXISTING NATIVE PLANTS TO BE REMOVED FROM SITE | AG | ACACIA GREGGI | CAT CLAW ACACIA |
| ▲ | EXISTING NATIVE PLANTS TO BE PRESERVE IN PLACE | CG | CARNEGIEA GIGANTEA | SAGUARO |
| | | CP | CELTIS PALLIDA | DESERT HACKBERRY |
| | | CM | CERCIDIUM MICROPHYLLUM | FOOTHILL PALO VERDE |
| | | FW | FEROCACTUS WISLIZENII | BARREL CACTUS |
| | | OT | OLNEYA TESOTA | IRONWOOD |
| | | PV | PROSOPIS VELUTINA | MESQUITE |
| | | ZO | ZIZYPHUS OBTUSIFOLIA | GRAY THORN |

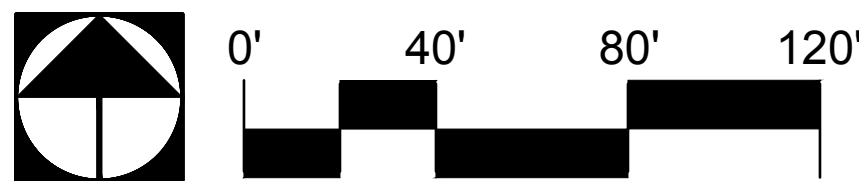

The
WLB
Group
Inc.

Engineering Planning Surveying
Landscape Architecture Urban Design
Offices located in Tucson, Phoenix and
Flagstaff, Arizona, and Las Vegas, Nevada
4444 East Broadway
Tucson, Arizona (520) 881-7480

CAPELLA PARCEL M

LOTS 1 THRU 48

COMMON AREAS 'A' AND 'B'

A PORTION OF SECTION 9 , T12S, R13E, G&SRM TOWN OF ORO VALLEY, PIMA COUNTY, ARIZONA

Sheet Title

NATIVE PLANT PRESERVATION PLAN

AERIAL PHOTO



File:Q:\110028\A-008 Parcel M Platting\02 Landscape\02 nppp\110028 capella m nppp 3.dwg

No.	Date	Item


Scale	1"=40'
Job No.	110028-D-002
Date	JANUARY 2020
Designed By	CB
Checked By	GLG



Sheet **3**
of **6**

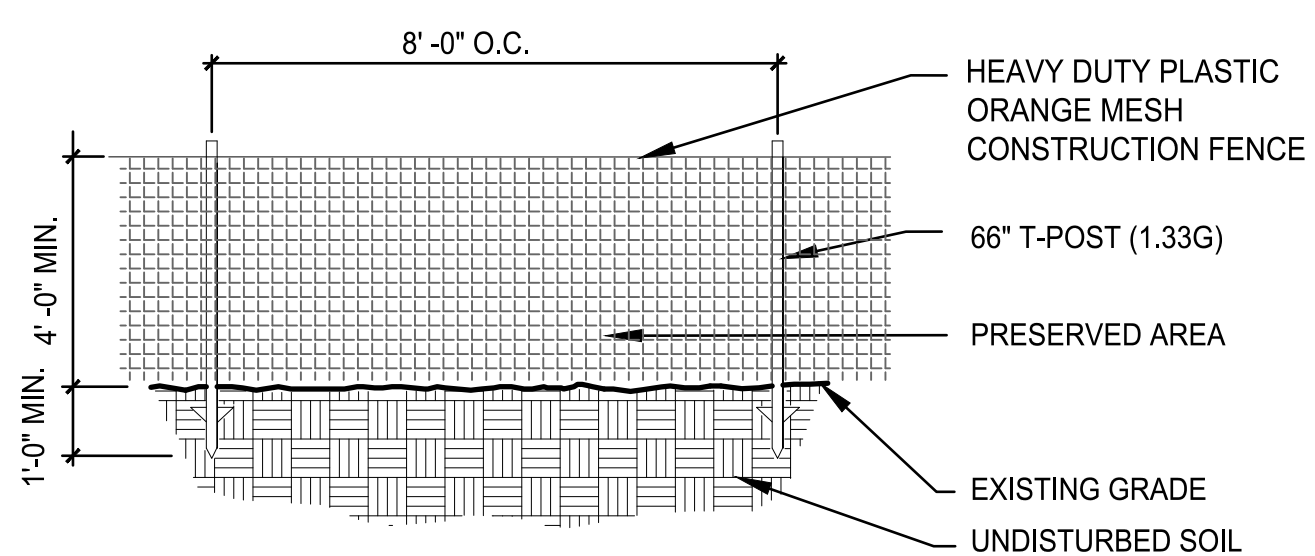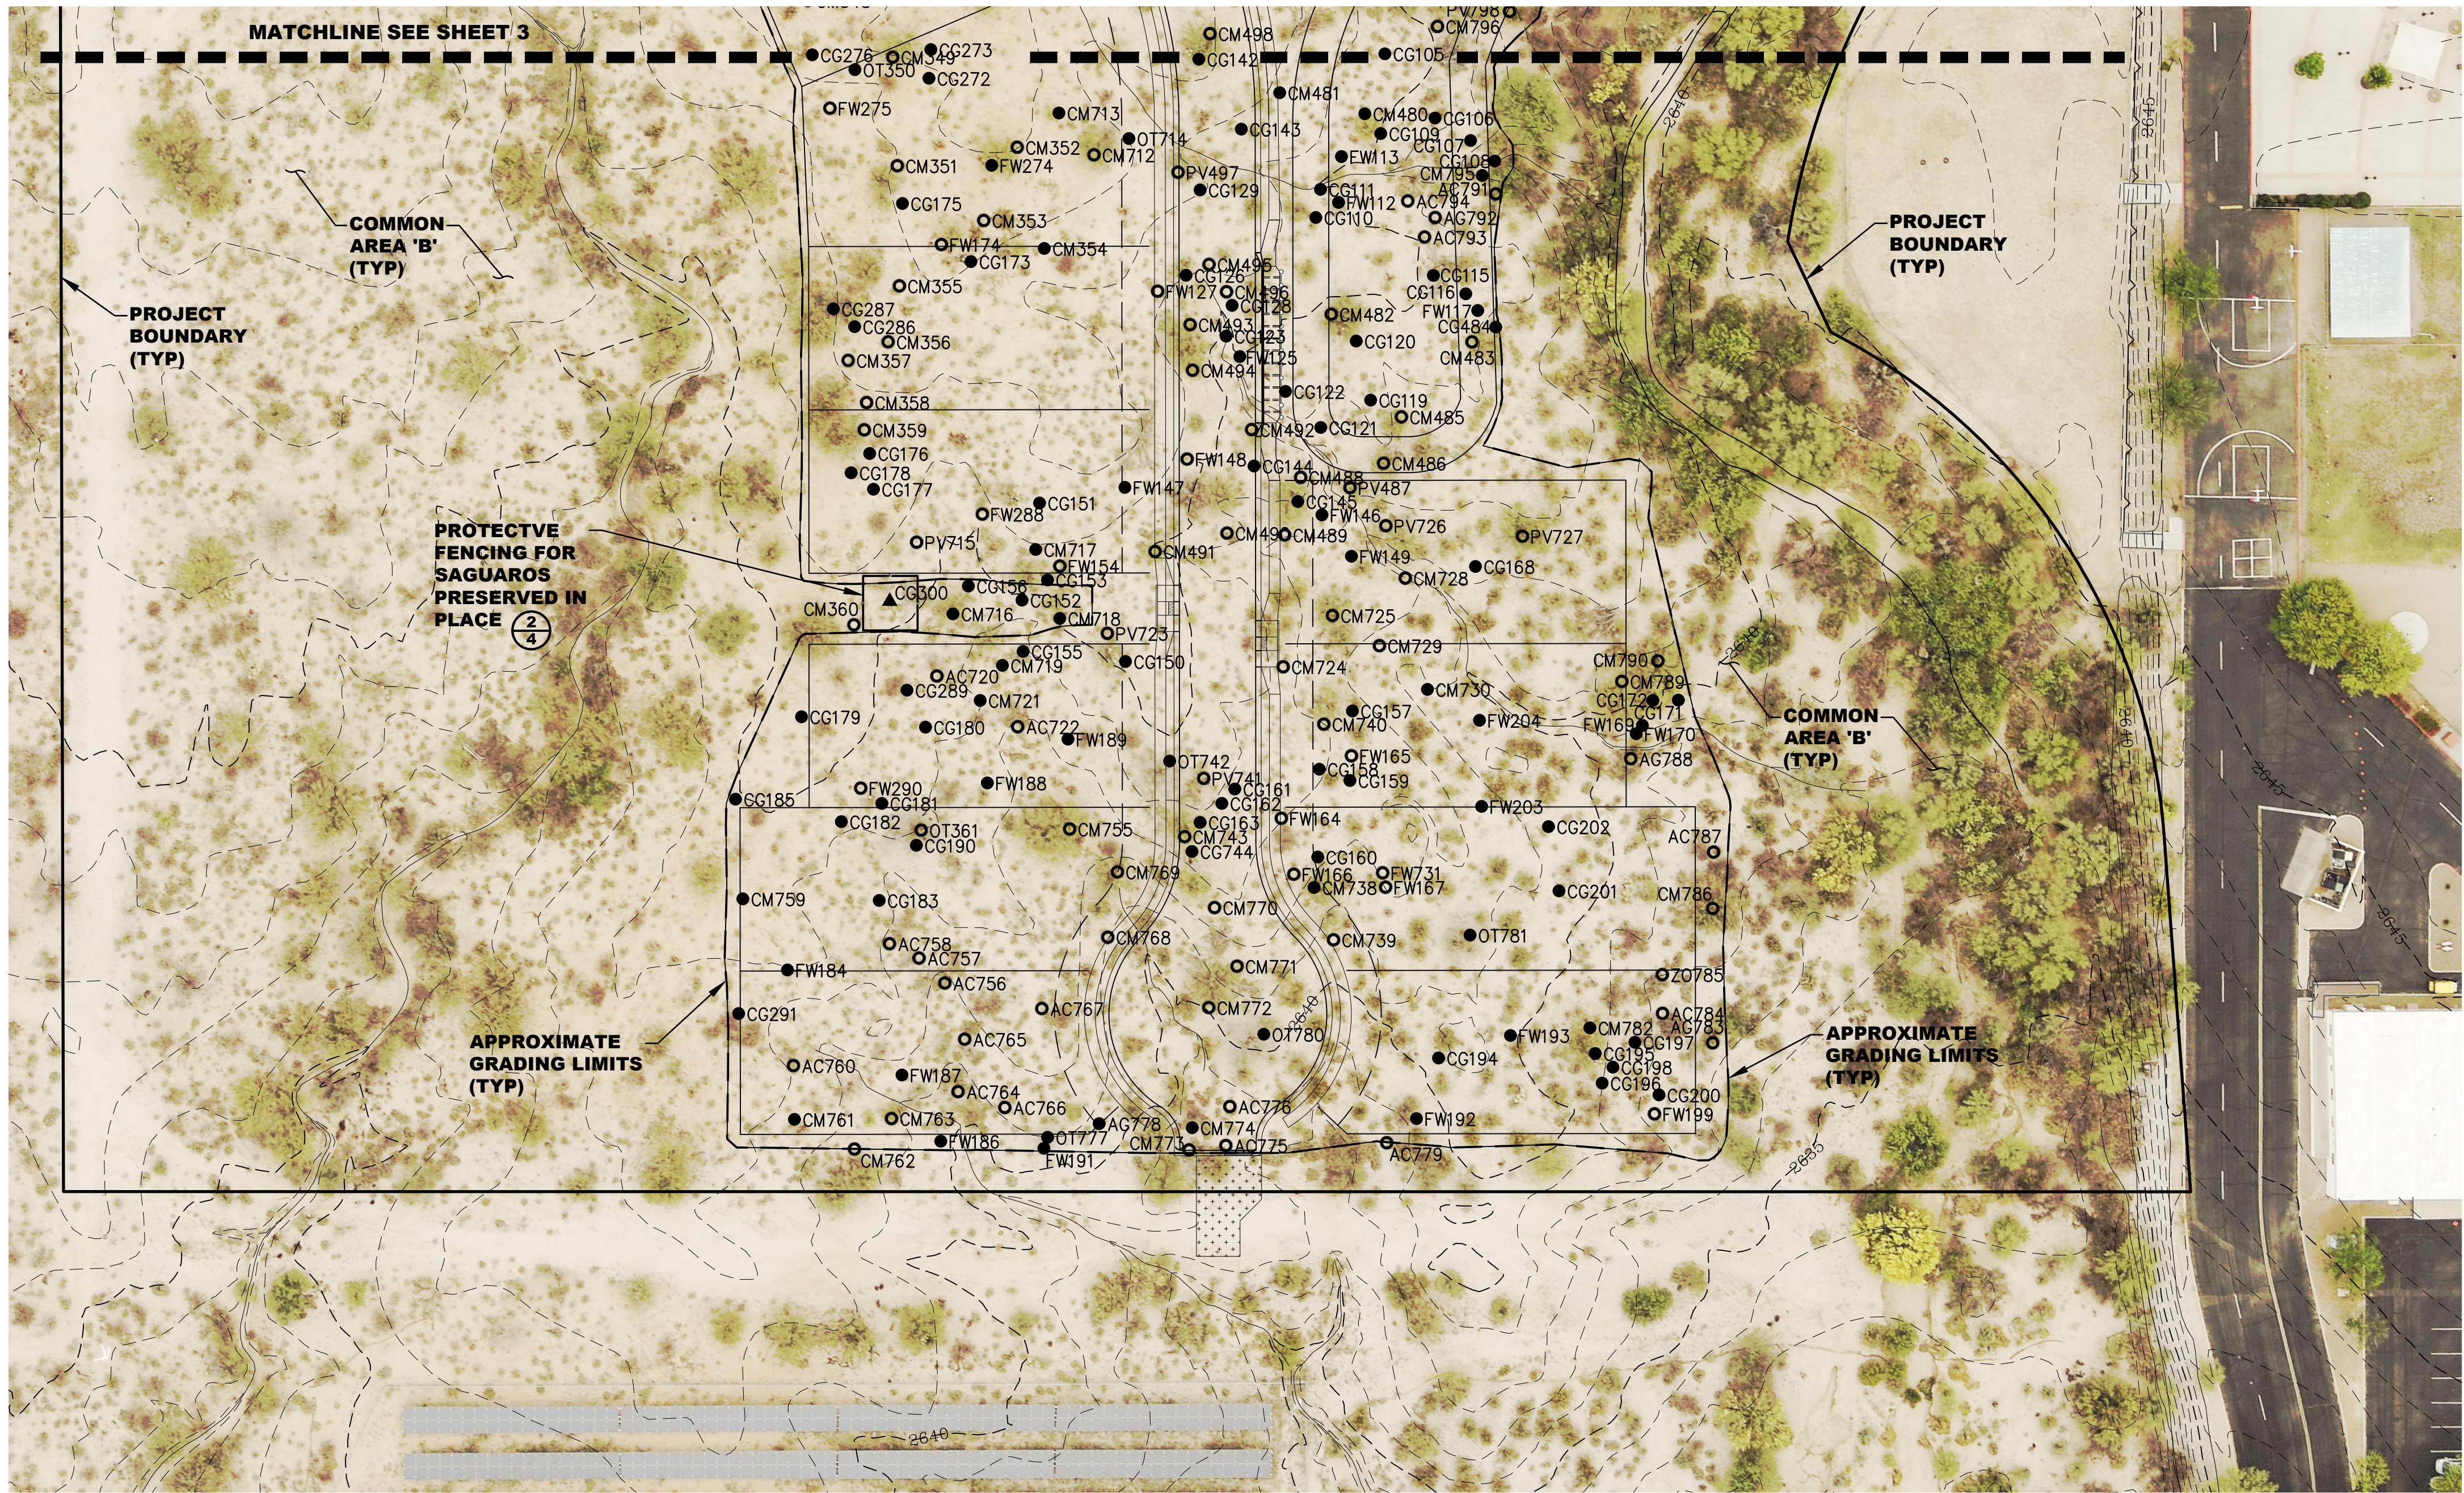


PROTECTIVE FENCE ELEVATION

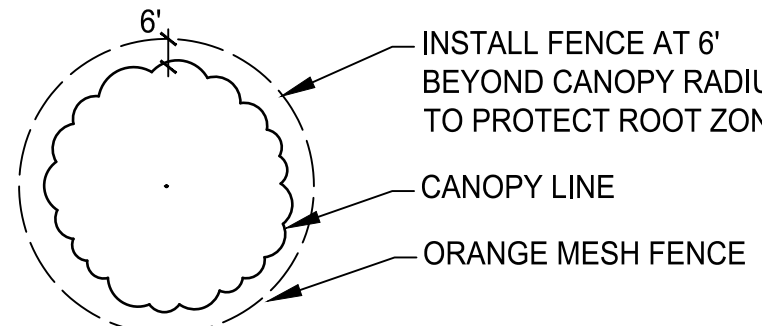

PROTECTIVE FENCE PLAN VIEW

1 PROTECTIVE FENCING FOR PLANTS PRESERVED IN PLACE
SCALE: NTS

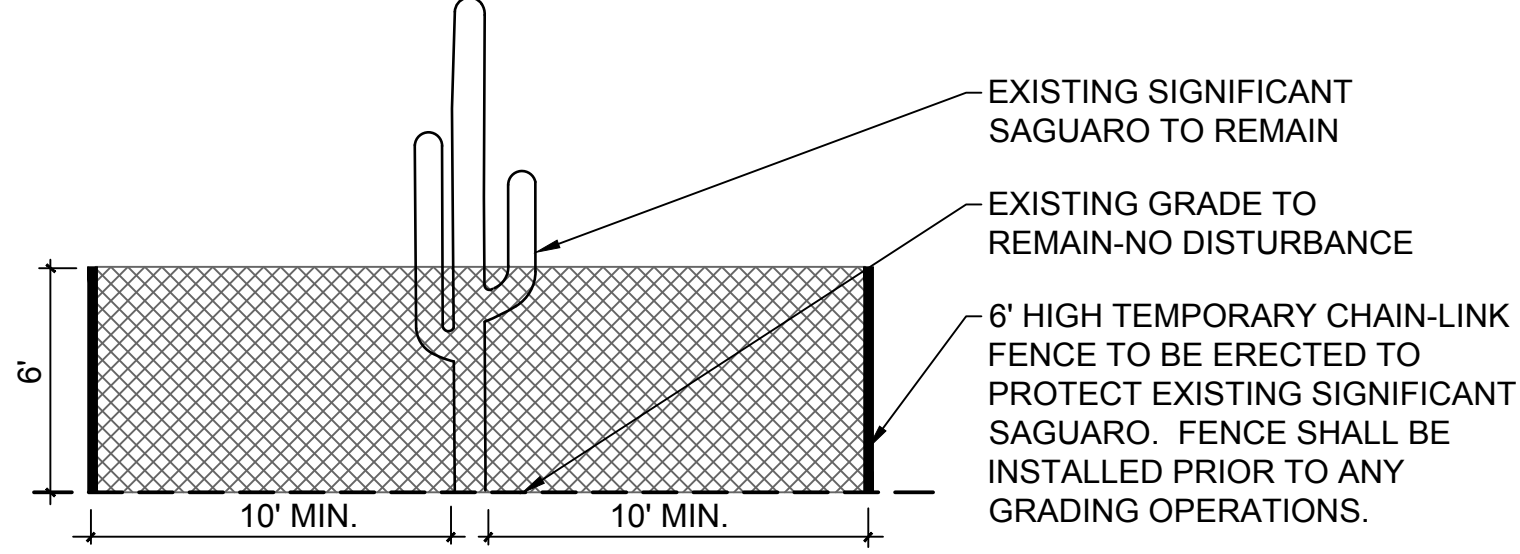


NOTE:
TEMPORARY CHAIN LINK FENCE SHALL REMAIN IN PLACE UNTIL FINAL CLEAN-UP OF SITE.

2 PROTECTIVE FENCING FOR SAGUAROS PRESERVED IN PLACE
SCALE: NTS
(CG50, CG300)

LEGEND

- | | | |
|---|---------------------------|---------------------|
| ● EXISTING NATIVE PLANTS TO BE TRANSPLANTED ON SITE | AC ACACIA CONSTRICTA | WHITETHORN ACACIA |
| ○ EXISTING NATIVE PLANTS TO BE REMOVED FROM SITE | AG ACACIA GREGGI | CAT CLAW ACACIA |
| ▲ EXISTING NATIVE PLANTS TO BE PRESERVE IN PLACE | CG CARNEGIEA GIGANTEA | SAGUARO |
| | CP CELTIS PALLIDA | DESERT HACKBERRY |
| | CM CERCIDIUM MICROPHYLLUM | FOOTHILL PALO VERDE |
| | FW FEROCACTUS WISLIZENII | BARREL CACTUS |
| | OT OLNEYA TESOTA | IRONWOOD |
| | PV PROSOPIS VELUTINA | MESQUITE |
| | ZO ZIZYPHUS OBTUSIFOLIA | GRAY THORN |

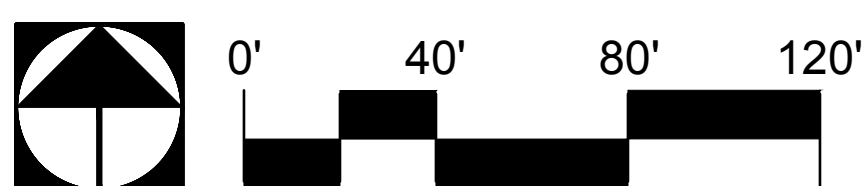

ACACIA CONSTRICTA
WHITETHORN ACACIA (AC)

TYPE	TAG NUMBER	CALIPER (IN.)	HEIGHT (FT.)	CRITERIA FOR REMOVAL	RIBBON COLOR
AC	401	0	6.0	A health	RED
AC	411	0	6.0	A health	RED
AC	412	0	6.0	G poor form	RED
AC	431	0	6.0	A health	RED
AC	432	0	6.0	A health	RED
AC	436	0	6.0	A health	RED
AC	437	0	6.0	A health	RED
AC	439	0	6.0	A health	RED
AC	442	0	6.0	G poor form	RED
AC	443	0	6.0	A health	RED
AC	445	0	6.0	G poor form	RED
AC	446	0	6.0	A health	RED
AC	447	0	6.0	A health	RED
AC	448	0	6.0		BLUE
AC	449	0	6.0	G poor form	RED
AC	452	0	6.0	A health	RED
AC	453	0	8.0	A health	RED
AC	454	0	10.0	A health	RED
AC	456	0	6.0	D soil	RED
AC	459	0	6.0	A health	RED
AC	460	0	8.0	G poor form	RED
AC	463	0	6.0	A health	RED
AC	465	0	10.0	A health	RED
AC	466	0	6.0	G poor form	RED
AC	467	0	6.0		BLUE
AC	468	0	6.0	D soil	RED
AC	469	0	6.0	G poor form	RED
AC	472	0	6.0		BLUE
AC	473	0	6.0	A health	RED
AC	508	0	8.0	A health	RED
AC	513	0	6.0	G poor form	RED
AC	514	0	6.0	G poor form	RED
AC	522	0	6.0		BLUE
AC	523	0	6.0	A health	RED
AC	526	0	6.0	A health	RED
AC	534	0	6.0	G poor form	RED
AC	535	0	6.0	A health	RED
AC	536	0	8.0	G poor form	RED
AC	538	0	6.0	A health	RED
AC	547	0	6.0	A health	RED
AC	553	0	6.0	A health	RED
AC	563	0	6.0	G poor form	RED
AC	564	0	6.0	G poor form	RED
AC	565	0	6.0	A health	RED
AC	566	0	6.0	A health	RED
AC	569	0	6.0		BLUE
AC	570	0	6.0	A health	RED
AC	572	0	8.0	A health	RED
AC	617	0	8.0		BLUE
AC	637	0	8.0	G poor form	RED
AC	638	0	8.0		BLUE
AC	639	0	8.0	G poor form	RED
AC	640	0	10.0		BLUE
AC	641	0	8.0		BLUE
AC	642	0	8.0	F adjacent plant	RED
AC	643	0	10.0	A health	RED
AC	644	0	8.0	A health	RED
AC	645	0	8.0	G poor form	RED
AC	647	0	8.0	A health	RED
AC	648	0	8.0	G poor form	RED
AC	649	0	8.0	G poor form	RED
AC	650	0	8.0		BLUE
AC	651	0	6.0		BLUE
AC	652	0	6.0		BLUE
AC	653	0	6.0	F adjacent plant	RED
AC	654	0	6.0		BLUE
AC	655	0	6.0	F adjacent plant	RED
AC	656	0	6.0	A health	RED
AC	657	0	6.0	G poor form	RED
AC	658	0	6.0	G poor form	RED
AC	659	0	6.0	A health	RED
AC	661	0	6.0	A health	RED
AC	662	0	8.0	A health	RED
AC	663	0	6.0	A health	RED
AC	664	0	6.0	A health	RED
AC	665	0	6.0	A health	RED
AC	666	0	6.0	A health	RED
AC	667	0	6.0	A health	RED
AC	668	0	8.0		BLUE
AC	669	0	6.0	G poor form	RED
AC	684	0	6.0	A health	RED
AC	685	0	6.0	A health	RED
AC	687	0	6.0	A health	RED
AC	690	0	6.0		BLUE
AC	691	0	6.0	A health	RED
AC	720	0	6.0	A health	RED
AC	722	0	6.0	G poor form	RED
AC	745	0	6.0	A health	RED
AC	746	0	6.0	A health	RED
AC	747	0	6.0	G poor form	RED
AC	751	0	6.0	A health	RED
AC	752	0	6.0	A health	RED
AC	753	0	6.0	F adjacent plant	RED
AC	754	0	8.0	F adjacent plant	RED
AC	756	0	6.0	A health	RED
AC	757	0	6.0	A health	RED

AC	758	0	6.0	A health	RED
AC	760	0	6.0	A health	RED
AC	764	0	6.0	A health	RED
AC	765	0	6.0	A health	RED
AC	766	0	6.0	G poor form	RED
AC	767	0	6.0	A health	RED
AC	775	0	6.0	G poor form	RED
AC	776	0	6.0	G poor form	RED
AC	779	0	10.0	G poor form	RED
AC	784	0	6.0	G poor form	RED
AC	787	0	6.0	G poor form	RED
AC	791	0	6.0	A health	RED
AC	793	0	6.0	A health	RED
AC	794	0	6.0	A health	RED

ACACIA GREGGI
CAT CLAW ACACIA (AG)

TYPE	TAG NUMBER	CALIPER (IN.)	HEIGHT (FT.)	CRITERIA FOR REMOVAL	RIBBON COLOR
AC	817	0	6.0		BLUE
AG	441	0	6.0	G poor form	RED
AG	444	0	6.0	D soil	RED
AG	457	0	6.0	A health	RED
AG	458	0	6.0	G poor form	RED
AG	525	0	6.0		BLUE
AG	533	0	6.0		BLUE
AG	555	0	6.0	G poor form	RED
AG	618	0	8.0	G poor form	RED
AG	646	0	8.0	G poor form	RED
AG	670	0	6.0	G poor form	RED
AG	672	0	8.0	A health	RED
AG	673	0	10.0	A health	RED
AG	674	0	6.0	G poor form	RED
AG	778	0	6.0		BLUE
AG	783	0	6.0	A health	RED
AG	788	0	6.0	A health	RED
AG	792	0	6.0	A health	RED

CELTIS PALLIDA
DESERT HACKBERRY (CP)

TYPE	TAG NUMBER	CALIPER (IN.)	HEIGHT (FT.)	CRITERIA FOR REMOVAL	RIBBON COLOR
CP	511	0	6.0		BLUE

CERCIDIUM MICROPHYLLUM
FOOTHILL PALO VERDE (CM)

CM	294	8	12.0	A health	RED
CM	303	8	10.0	A health	RED
CM	304	18	14.0	A health	RED
CM	305	14	16.0	A health	RED
CM	309	4	8.0	A health	RED
CM	312	12	12.0	A health	RED
CM	315	12	14.0	A health	RED
CM	317	8	12.0	A health	RED
CM	318	10	12.0	A health	RED
CM	326	4	8.0		BLUE
CM	327	20	14.0	A health	RED
CM	328	8	10.0	A health	RED
CM	330	10	10.0	A health	RED
CM	331	8	14.0	A health	RED
CM	332	8	10.0	A health	RED
CM	333	10	12.0	A health	RED
CM	334	12	14.0	A health	RED
CM	337	4	8.0	A health	RED
CM	339	14	12.0	A health	RED
CM	340	6	10.0	A health	RED
CM	342	6	10.0	A health	RED
CM	343	4	8.0	A health	RED
CM	344	4	8.0	A health	RED
CM	345	4	8.0	A health	RED
CM	346	8	10.0	A health	RED
CM	347	16	16.0	A health	RED
CM	348	10	12.0	A health	RED
CM	349	10	12.0	A health	RED
CM	351	10	12.0	A health	RED
CM	352	10	14.0	A health	RED
CM	353	6	10.0	A health	RED
CM	354	4	8.0		BLUE
CM	355	6	10.0	A health	RED
CM	356	6	10.0	A health	RED
CM	357	8	12.0	A health	RED
CM	358	8	14.0	A health	RED
CM	359	10	12.0	A health	RED
CM	360	12	14.0	A health	RED
CM	363	16	16.0	A health	RED
CM	364	12	14.0	A health	RED
CM	365	10	12.0	A health	RED
CM	366	4	8.0	A health	RED
CM	367	10	10.0	A health	RED
CM	369	6	10.0	A health	RED
CM	370	12	12.0	A health	RED
CM	372	6	10.0	A health	RED
CM	373	6	10.0	A health	RED
CM	374	6	10.0	A health	RED
CM	375	8	12.0	A health	RED
CM	376	6	10.0	A health	RED
CM	377	4	8.0	A health	RED
CM	378	8	12.0	A health	RED
CM	379	12	14.0	A health	RED
CM	380	6	10.0	A health	RED
CM	382	10	10.0	A health	RED
CM	383	8	12.0	A health	RED
CM	384	10	14.0	A health	RED
CM	387	12	16.0	A health	RED
CM	388	10	10.0	A health	RED
CM	391	6	10.0	A health	RED
CM	394	6	10.0	A health	RED
CM	395	8	10.0	A health	RED
CM	396	4	8.0	A health	RED
CM	397	8	10.0	A health	RED
CM	398	6	8.0	A health	RED
CM	399	8	10.0	A health	RED
CM	400	4	10.0	A health	RED
CM	402	8	10.0	A health	RED
CM	403	10	10.0	A health	RED
CM	404	4	10.0	A health	RED
CM	405	8	10.0	A health	RED
CM	406	12	12.0	A health	RED
CM	407	8	12.0	A health	RED
CM	408	8	10.0	A health	RED
CM	409	8	10.0	A health	RED
CM	410	6	10.0	A health	RED
CM	413	4	8.0	A health	RED
CM	414	4	10.0	A health	RED
CM	415	4	10.0	A health	RED
CM	420	22	24.0	B large/old	RED
CM	421	10	12.0	A health	RED
CM	422	12	12.0	A health	RED
CM	425	10	10.0	A health	RED
CM	426	6	10.0	A health	RED
CM	427	8	10.0	A health	RED
CM	428	6	10.0	A health	RED
CM	429	8	12.0	A health	RED
CM	430	4	8.0		BLUE
CM	462	12	12.0	A health	RED
CM	474	10	12.0	A health	RED
CM	475	8	10.0	A health	RED
CM	476	14	12.0	A health	RED
CM	477	10	10.0	A health	RED
CM	478	14	16.0	A health	RED
CM	479	6	10.0	A health	RED
CM	480	6	10.0		BLUE
CM	481	6	8.0		BLUE
CM	482	10	10.0	A health	RED
CM	483	6	8.0	A health	RED
CM	485	6	10.0	A health	RED
CM	486	6	10.0	A health	RED
CM	488	6	10.0	A health	RED
CM	489	8	10.0	A health	RED
CM	490	8	10.0	A health	RED
CM	491	4	8.0	A health	RED
CM	492	6	8.0	A health	RED
CM	493	6	10.0	A health	RED
CM	494	8	10.0	A health	RED
CM	495	4	6.0	A health	RED

CM	496	4	6.0	A health	RED
CM	498	12	14.0	A health	RED
CM	499	6	10.0	G poor form	RED
CM	500	4	8.0		BLUE
CM	501	6	10.0	A health	RED
CM	502	4	8.0	A health	RED
CM	503	10	10.0	A health	RED
CM	504	6	12.0	A health	RED
CM	505	6	12.0	A health	RED
CM	506	8	12.0	A health	RED
CM	507	10	12.0	A health	RED
CM	509	8	12.0	A health	RED
CM	510	10	12.0	A health	RED
CM	512	4	8.0	A health	RED
CM	515	6	12.0	A health	RED
CM	516	10	10.0	A health	RED
CM	517	10	12.0	A health	RED
CM	519	10	12.0	A health	RED
CM	520	10	12.0	A health	RED
CM	521	8	10.0	A health	RED
CM	524	8	10.0	A health	RED
CM	528	4	8.0	A health	RED
CM	529	8	12.0	A health	RED
CM	530	8	10.0	A health	RED
CM	531	8	10.0	A health	RED
CM	532	6	10.0	G poor form	RED
CM	537	4	10.0	G poor form	RED

CARNEGIEA GIGANTEA
SAGUARO (CG)

TYPE	TAG NUMBER	CALIPER (IN.)	HEIGHT (FT.)	NUMBER OF ARMS	AVERAGE ARM LENGTH	CRITERIA FOR REMOVAL	RIBBON COLOR
*	CG 1	0	28.0	12.0	<6	A health	RED
	CG 2	0	15.0	0.0	<6		BLUE
	CG 6	0	5.0	0.0	<6		BLUE
	CG 7	0	2.0	0.0	<6		BLUE
	CG 13	0	5.0	0.0	<6		BLUE
	CG 15	0	10.0	0.0	<6		BLUE
	CG 16	0	4.0	0.0	<6		BLUE
	CG 17	0	3.0	0.0	<6		BLUE
	CG 18	0	5.0	0.0	<6		BLUE
	CG 19	0	8.0	0.0	<6		BLUE
	CG 20	0	7.0	0.0	<6		BLUE
	CG 21	0	12.0	0.0	<6		BLUE
	CG 23	0	20.0	4.0	<6		BLUE
	CG 24	0	1.0	0.0	<6		BLUE
	CG 25	0	10.0	0.0	<6		BLUE
	CG 26	0	1.0	0.0	<6		BLUE
	CG 27	0	2.0	0.0	<6		BLUE
	CG 28	0	6.0	0.0	<6		BLUE
	CG 29	0	14.0	0.0	<6		BLUE
	CG 30	0	3.0	0.0	<6		BLUE
*	CG 31	0	6.0	0.0	<6		BLUE
	CG 32	0	10.0	0.0	<6		BLUE
	CG 33	0	5.0	0.0	<6		BLUE
	CG 35	0	16.0	2.0	<6		BLUE
	CG 36	0	5.0	0.0	<6		BLUE
	CG 37	0	6.0	0.0	<6		BLUE
	CG 38	0	5.0	0.0	<6		BLUE
	CG 39	0	14.0	0.0	<6		BLUE
	CG 41	0	12.0	0.0	<6		BLUE
	CG 42	0	6.0	0.0	<6		BLUE
*	CG 49	0	18.0	3.0	<6		BLUE
	CG 50	0	24.0	5.0	<6		WHITE
	CG 56	0	6.0	0.0	<6		BLUE
	CG 57	0	6.0	0.0	<6		BLUE
	CG 58	0	4.0	0.0	<6		BLUE
	CG 59	0	5.0	0.0	<6		BLUE
	CG 62	0	7.0	0.0	<6		BLUE
	CG 63	0	2.0	0.0	<6		BLUE
	CG 64	0	4.0	0.0	<6		BLUE
	CG 65	0	16.0	0.0	<6		BLUE
*	CG 66	0	4.0	0.0	<6		BLUE
	CG 67	0	10.0	0.0	<6		BLUE
	CG 68	0	14.0	6.0	<6		BLUE
	CG 69	0	16.0	0.0	<6		BLUE
	CG 74	0	5.0	0.0	<6		BLUE
	CG 75	0	6.0	0.0	<6		BLUE
	CG 76	0	1.0	0.0	<6		BLUE
	CG 77	0	5.0	0.0	<6		BLUE
	CG 78	0	3.0	0.0	<6		BLUE
	CG 80	0	1.0	0.0	<6		BLUE
*	CG 81	0	10.0	0.0	<6		BLUE
	CG 83	0	3.0	0.0	<6		BLUE
	CG 90	0	6.0	0.0	<6		BLUE
	CG 91	0	9.0	0.0	<6		BLUE
	CG 92	0	3.0	0.0	<6		BLUE
	CG 93	0	4.0	0.0	<6		BLUE
	CG 94	0	4.0	0.0	<6		BLUE
	CG 95	0	4.0	0.0	<6		BLUE
	CG 96	0	2.0	0.0	<6		BLUE
	CG 98	0	18.0	6.0	<6		BLUE
*	CG 99	0	10.0	3.0	<6		BLUE
	CG 100	0	14.0	0.0	<6		BLUE
	CG 101	0	15.0	1.0	<6		BLUE
	CG 102	0	14.0	1.0	<6		BLUE
	CG 103	0	1.0	0.0	<6		BLUE
	CG 104	0	5.0	0.0	<6		BLUE
	CG 105	0	5.0	0.0	<6		BLUE
	CG 106	0	4.0	0.0	<6		BLUE
	CG 107	0	1.0	0.0	<6		BLUE
	CG 108	0	1.0	0.0	<6		BLUE
*	CG 109	0	1.0	0.0	<6		BLUE
	CG 110	0	2.0	0.0	<6		BLUE
	CG 111	0	2.0	0.0	<6		BLUE
	CG 115	0	10.0	0.0	<6		BLUE
	CG 116	0	7.0	0.0	<6		BLUE
	CG 119	0	4.0	0.0	<6		BLUE
	CG 120	0	14.0	0.0	<6		BLUE
	CG 121	0	2.0	0.0	<6		BLUE
	CG 122	0	22.0	4.0	<6		BLUE
	CG 123	0	4.0	0.0	<6		BLUE
*	CG 126	0	5.0	0.0	<6		BLUE
	CG 128	0	1.0	0.0	<6		BLUE
	CG 129	0	18.0	4.0	<6		BLUE
	CG 130	0	13.0	0.0	<6		BLUE
	CG 131	0	15.0	3.0	<6		BLUE
	CG 132	0	20.0	6.0	<6		BLUE
	CG 135	0	2.0	0.0	<6		BLUE
	CG 138	0	2.0	0.0	<6		BLUE
	CG 139	0	15.0	3.0	<6		BLUE
	CG 141	0	18.0	2.0	<6		BLUE
*	CG 142	0	18.0	2.0	<6		BLUE
	CG 143	0	16.0	4.0	<6		BLUE
	CG 144	0	4.0	0.0	<6		BLUE

*	CG 145	0	1.0	0.0	<6		BLUE
	CG 150	0	20.0	3.0	<6		BLUE
	CG 151	0	16.0	6.0	<6		BLUE
	CG 152	0	1.0	0.0	<6		BLUE
	CG 153	0	2.0	0.0	<6		BLUE
	CG 155	0	5.0	0.0	<6		BLUE
	CG 156	0	7.0	0.0	<6		BLUE
	CG 157	0	11.0	0.0	<6		BLUE
	CG 158	0	5.0	0.0	<6		BLUE
	CG 159	0	5.0	0.0	<6		BLUE
	CG 160	0	2.0	0.0	<6		BLUE
	CG 161	0	10.0	0.0	<6		BLUE
	CG 162	0	8.0	0.0	<6		BLUE
	CG 163	0	6.0	0.0	<6		BLUE
	CG 168	0	1.0	0.0	<6		BLUE
	CG 171	0	3.0	0.0	<6		BLUE
	CG 172	0	10.0	0.0	<6		BLUE
	CG 173	0	18.0	5.0	<6		BLUE
	CG 175	0	5.0	0.0	<6		BLUE
	CG 176	0	5.0	0.0	<6		BLUE
*	CG 177	0	7.0	0.0	<6		BLUE
	CG 178	0	9.0	0.0	<6		BLUE
	CG 179	0	5.0	0.0	<6		BLUE
	CG 180	0	4.0	0.0	<6		BLUE
	CG 181	0	7.0	0.0	<6		BLUE
	CG 182	0	8.0	0.0	<6		BLUE
	CG 183	0	11.0	0.0	<6		BLUE
	CG 185	0	8.0	0.0	<6		BLUE
	CG 190	0	11.0	0.0	<6		BLUE
	CG 194	0	10.0	0.0	<6		BLUE
*	CG 195	0	6.0	0.0	<6		BLUE
	CG 196	0	1.0	0.0	<6		BLUE
	CG 197	0	1.0	0.0	<6		BLUE
	CG 198	0	18.0	6.0	<6		BLUE
	CG 200	0	5.0	0.0	<6		BLUE
	CG 201	0	18.0	3.0	<6		BLUE
	CG 202	0	2.0	0.0	<6		BLUE
	CG 206	0	4.0	0.0	<6		BLUE
	CG 207	0	10.0	0.0	<6		BLUE
	CG 208	0	20.0	4.0	<6		BLUE
*	CG 210	0	3.0	0.0	<6		BLUE
	CG 211	0	11.0	0.0	<6		BLUE
	CG 212	0	13.0	0.0	<6		BLUE
	CG 213	0	2.0	0.0	<6		BLUE
	CG 215	0	1.0	0.0	<6		BLUE
	CG 216	0	1.0	0.0	<6		BLUE
	CG 218	0	20.0	3.0	<6		BLUE
	CG 220	0	3.0	0.0	<6		BLUE
	CG 221	0	10.0	0.0	<6		BLUE
	CG 222	0	6.0	0.0	<6		BLUE
*	CG 223	0	6.0	0.0	<6		BLUE
	CG 224	0	12.0	0.0	<6		BLUE
	CG 225	0	5.0	0.0	<6		BLUE
	CG 231	0	16.0	2.0	<6		BLUE
	CG 232	0	10.0	0.0	<6		BLUE
	CG 237	0	8.0	0.0	<6		BLUE
	CG 238	0	18.0	3.0	<6		BLUE
	CG 239	0	16.0	3.0	<6		BLUE
	CG 240	0	18.0	3.0	<6		BLUE
	CG 241	0	2.0	0.0	<6		BLUE
*	CG 243	0	3.0	0.0	<6		BLUE
	CG 244	0	5.0	0.0	<6		BLUE
	CG 249	0	1.0	0.0	<6		BLUE
	CG 252	0	5.0	0.0	<6		BLUE
	CG 253	0	8.0	0.0	<6		BLUE
	CG 255	0	12.0	0.0	<6		BLUE
	CG 257	0	4.0	0.0	<6		BLUE
	CG 259	0	4.0	0.0	<6		BLUE
	CG 259	0	7.0	0.0	<6		BLUE
	CG 260	0	12.0	1.0	<6		BLUE
*	CG 260	0	1.0	0.0	<6		BLUE
	CG 261	0	18.0	0.0	<6		BLUE
	CG 262	0	10.0	0.0	<6		BLUE
	CG 262	0	2.0	0.0	<6		BLUE
	CG 263	0	18.0	3.0	<6		BLUE
	CG 264	0	18.0	9.0	<6		BLUE
	CG 265	0	14.0	1.0	<6		BLUE
	CG 266a	0	13.0	2.0	<6		BLUE
	CG 266	0	11.0	0.0	<6		BLUE
	CG 267a	0	6.0	0.0	<6		BLUE
*	CG 267	0	15.0	2.0	<6		BLUE
	CG 271	0	7.0	0.0	<6		BLUE
	CG 272	0	20.0	6.0	<6		BLUE
	CG 273	0	10.0	0.0	<6		BLUE
	CG 276	0	6.0	0.0	<6		BLUE
	CG 277	0	8.0	0.0	<6		BLUE
	CG 281	0	15.0	0.0	<6		BLUE
	CG 284	0	6.0	0.0	<6		BLUE
	CG 286	0	2.0	0.0	<6		BLUE
	CG 287	0	3.0	0.0	<6		BLUE
*	CG 289	0	1.0	0.0	<6		BLUE
	CG 291	0	1.0	0.0	<6		BLUE
	CG 300	0	28.0	12.0	<6		WHITE
	CG 390	0	1.0	0.0	<6		BLUE
	CG 393	0	3.0	0.0	<6		BLUE
	CG 455	0	1.0	0.0	<6		BLUE
	CG 484	0	6.0	0.0	<6		BLUE
	CG 518	0	6.0	0.0	<6		BLUE

CG	519	0	4.0	0.0	<6		BLUE
CG	619	0	1.0	0.0	<6		BLUE
CG	620	0	4.0	0.0	<6		BLUE
CG	680	0	12.0	0.0	<6	A health	RED
CG	688	0	28.0	10.0	<6	A health	RED
CG	744	0	1.0	0.0	<6		BLUE
CG	801	0	5.0	0.0	<6		BLUE
CG	802	0	16.0	1.0	<6		BLUE
CG	803	0	5.0	0.0	<6		BLUE
CG	804	0	14.0	0.0	<6		BLUE
CG	805	0	5.0	0.0	<6		BLUE
CG	806	0	6.0	0.0	<6		BLUE
CG	816	0	8.0	0.0	<6		BLUE
CG	821	0	15.0	0.0	<6		BLUE
CG	822	0	8.0	0.0	<6		BLUE