


GENERAL NOTES

1. THE GROSS AREA OF THIS DEVELOPMENT IS 79.5 ACRES
2. TOTAL PHASE 1 GRADED AREA IS 26± ACRES
3. TOTAL PHASE 1 UNDISTURBED AREA = 53.5± ACRES
4. TOTAL AREA OF OPEN SPACE REQUIRED = 23.85 ACRES (30%),
TOTAL AREA OF OPEN SPACE PROVIDED = 34.5 ACRES (44%)
5. TOTAL AREA OF LANDSCAPED COMMON AREA = 8.48 ACRES
6. BUILDING SETBACKS REQUIRED/PROVIDED (PER NAKOMA SKY P.A.D. STANDARDS):
- 6.1. MULTIPLE USE DISTRICT:
NORTHERN BOUNDARY = 20'
CANADA DEL ORO WASH = 50'
- 6.2. INDEPENDENT LIVING DISTRICT:
NORTHERN BOUNDARY= 20' (DEVELOPMENT AREA B AS SHOWN ON EXHIBIT P PAD
ZONING DISTRICTS WILL PROVIDE A 32 FOOT SETBACK ALONG ITS NORTHERN
BOUNDARY TO MATCH THE BUILDING SETBACK OF THE RESIDENTIAL LOT LOCATED ON
THE PROPERTY TO THE NORTH OF THE SITE).
1ST AVE = 50'
EASTERN BOUNDARY = 20'
CANADA DEL ORO WASH = 50'
- 6.3. COMMERCIAL, MEDICAL AND SERVICE DISTRICT:
1ST AVE = 50'
CANADA DEL ORO WASH = 50'
7. COMMON AREAS / OPEN SPACE SHALL BE OWNED AND MAINTAINED BY LA POSADA AT PUSCH RIDGE
8. EXISTING ZONING IS NAKOMA SKY PLANNED AREA DEVELOPMENT
9. LANDSCAPE BUFFERYARDS: SEE CHART THIS SHEET
10. ASSURANCES FOR SITE IMPROVEMENTS (E.G. WATER SERVICE, SITE STABILIZATION)
LANDSCAPING AND RE-VEGETATION BONDS MUST BE POSTED PRIOR TO ISSUANCE OF
GRADING PERMITS.
11. PROPERTY OWNER SHALL MAINTAIN BUFFERYARD PLANTINGS TO ENSURE UNOBSTRUCTED
VISIBILITY TO MOTORISTS. ALL SHRUBS, ACCENTS, AND GROUNDCOVERS SHALL NOT
EXCEED THIRTY (30) INCHES IN HEIGHT WITHIN SITE VISIBILITY TRIANGLES. TREES
WITHIN SITE VISIBILITY TRIANGLES WILL BE MAINTAINED TO ENSURE THAT BRANCHES
/ FOLIAGE IS NOT BELOW A HEIGHT OF SIX (6') FEET.
12. IN THE EVENT OF ABANDONMENT OF THE SITE AFTER GRADING / DISTURBANCE OF
NATURAL AREAS, DISTURBED AREAS SHALL BE RE-VEGETATED WITH A NON-IRRIGATED
HYDRO SEED MIX FROM OVZCR ADDENDUM D: APPROVED REVEGETATION SEED MIX.
13. ALL PLANT MATERIAL SHALL MEET THE MINIMUM STANDARDS CONTAINED IN THE
CURRENT EDITIONS OF THE ARIZONA NURSERY ASSOCIATION'S GROWERS COMMITTEE
RECOMMENDED TREE SPECIFICATIONS AND THE AMERICAN ASSOCIATION OF NURSERYMEN
AS TO SIZE, CONDITION AND APPEARANCE.
14. DEEP-ROOTED VEGETATION AND TREES SHALL NOT BE PLANTED CLOSER THAN 7.5' FROM
A PUBLIC WATER LINE. EXCEPTIONS FOR ALTERNATIVE DESIGN SOLUTIONS SUCH AS
ROOT BARRIERS SHALL BE CONSIDERED ON A CASE-BY-CASE BASIS
15. LANDSCAPE SHALL CONFORM TO ORO VALLEY LANDSCAPE CODE.
16. MITIGATION OF SURVEYED PLANTS IN THE NATIVE PLANT PRESERVATION PLAN WILL BE
INCORPORATED INTO THE LANDSCAPE DESIGN.
17. ALL PLANTS TO BE IRRIGATED WITH AN UNDERGROUND AUTOMATIC DRIP IRRIGATION
SYSTEM.
18. HYDROSEED ALL AREAS DISTURBED BY GRADING OPERATIONS AS SHOWN ON PLAN.
DECOMPOSED GRANITE SHALL BE PLACED AS SHOWN ON PLAN.
19. LANDSCAPED AREAS THAT ARE SUSCEPTIBLE TO DAMAGE BY PEDESTRIAN OR AUTO
TRAFFIC SHALL BE PROTECTED BY APPROPRIATE CURBS, TREE GUARDS OR OTHER
DEVICES.
20. LANDSCAPE SHALL BE DESIGNED TO MINIMIZE SEDIMENT, SAND AND GRAVEL BEING
CARRIED INTO THE STREETS BY STORM WATER.
21. LANDSCAPE DESIGN ENABLES ADEQUATE PLANT SPACING TO ENSURE SURVIVABILITY AT
PLANT MATURITY.
22. ALL LANDSCAPED AREAS TO BE FINISHED WITH A NATURAL TOPPING OF AT LEAST TWO
(2) INCHES IN DEPTH.
23. TREES AND LARGE SHRUBS SHALL BE ADEQUATELY SUPPORTED WHEN PLANTED
24. THE LIMITS OF GRADING SHALL BE STAKED IN THE FIELD, IN ACCORDANCE WITH
SECTION 27.6.B.7.c.ii. DISTURBANCE OUTSIDE THE APPROVED GRADING LIMITS
SHALL NOT BE PERMITTED.
25. THE DEVELOPER SHALL REPLACE REMOVED OR DAMAGED PLANT MATERIALS WITH
LIKE SIZE AND SPECIES, AND SHALL MAINTAIN AND GUARANTEE THE REPLACEMENT
PLANT MATERIALS FOR A PERIOD OF THREE (3) YEARS.
26. PROPERTY OWNER IS RESPONSIBLE FOR MAINTAINING THE TEMPORARY IRRIGATION
SYSTEM AS LONG AS NECESSARY IN ORDER TO TRANSITION PLANTS OVER TO
NATURAL SOURCES. ANY PLANT MATERIALS THAT DIE IN TRANSITION, FOR ANY
REASONS, SHALL BE REPLACED IN ACCORDANCE WITH SECTION 27.6.E.4,
MAINTENANCE.


FINAL LANDSCAPE PLAN
LA POSADA AT PUSCH RIDGE
(A REVISION TO FINAL LANDSCAPE PLAN FOR NAKOMA SKY)
PHASES 1, 2, 3 AND FUTURE PHASES
2102195

E. NARANJA DRIVE
(PUBLIC ROAD)
BK. 8, R.M. PG. 89

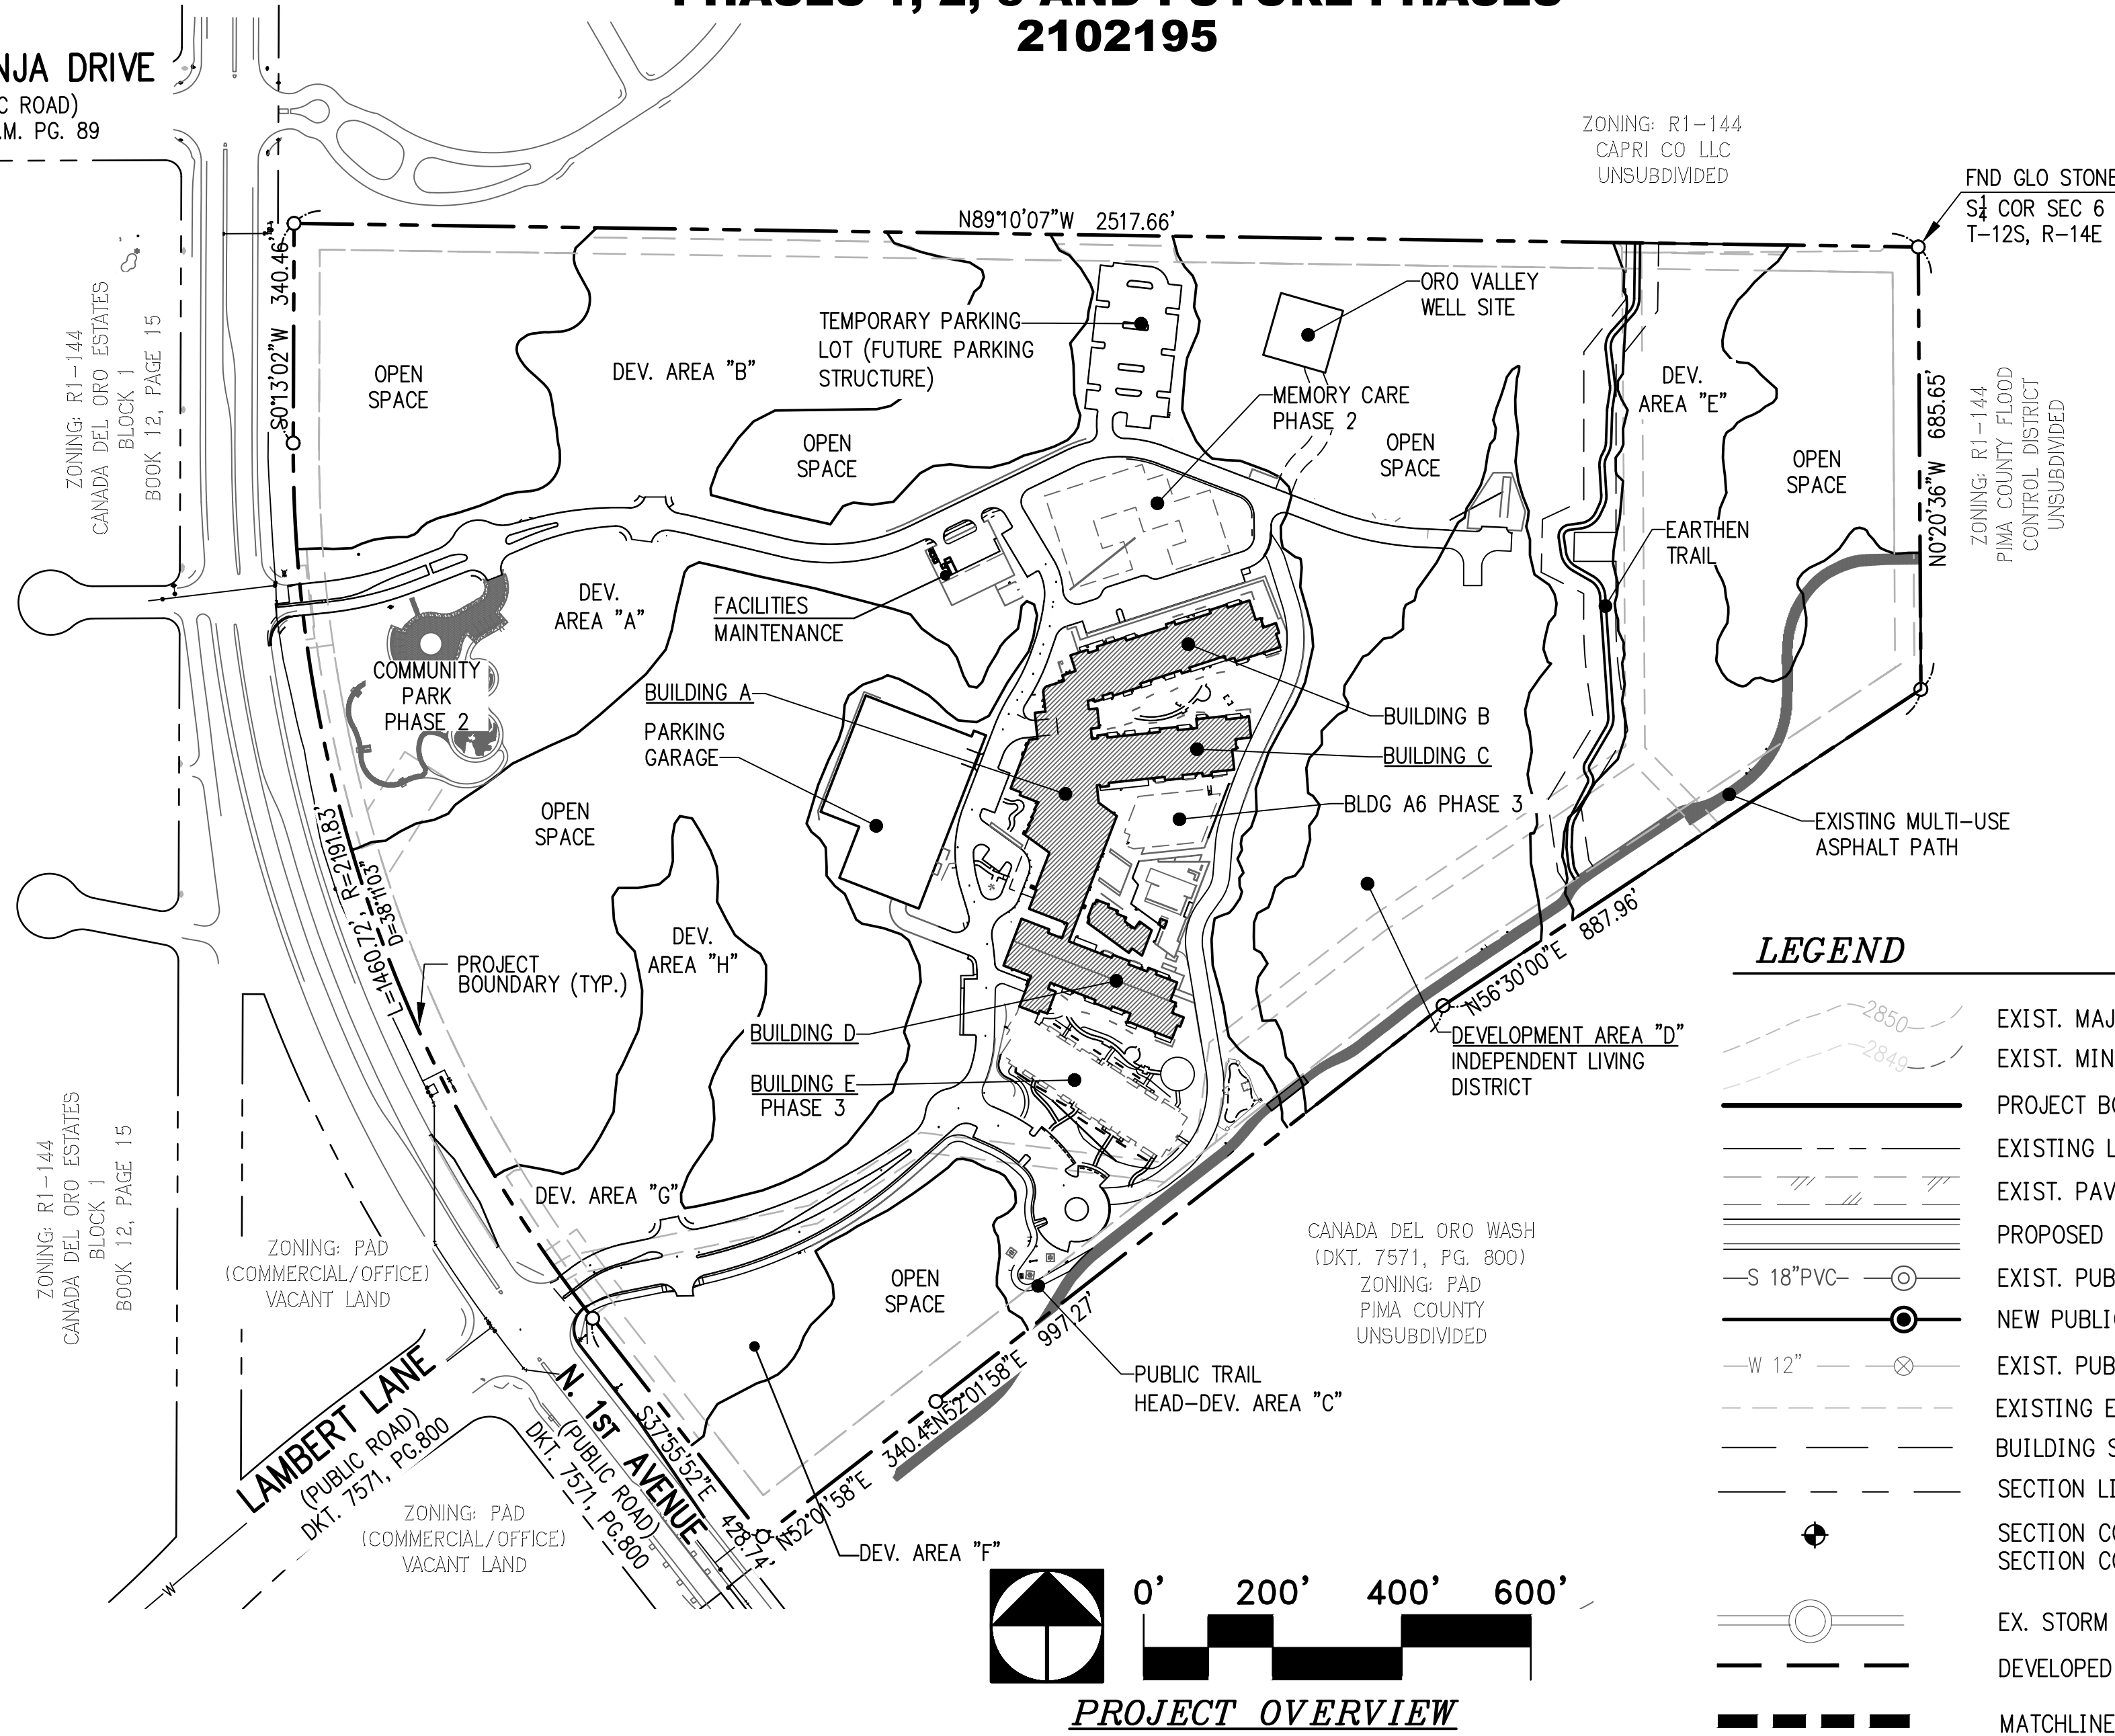

LEGEND

- EXIST. MAJOR CONTOUR
EXIST. MINOR CONTOUR
PROJECT BOUNDARY
EXISTING LOT LINE
EXIST. PAVEMENT
PROPOSED CURB
EXIST. PUBLIC SEWER LINE & MANHOLE
NEW PUBLIC SEWER LINE & MANHOLE
EXIST. PUBLIC WATERLINE & VALVE
EXISTING EASEMENT LINE
BUILDING SETBACKS
SECTION LINE
SECTION CORNER OR 1/4
SECTION CORNER
EX. STORM DRAIN SYSTEM
DEVELOPED AREA BOUNDARY
MATCHLINE
- ASPHALT PAVEMENT
TOP OF SLOPE
BOTTOM OF SLOPE
SIGHT VISIBILITY TRIANGLE (SVT)
EXISTING 100 YR FLOOD PLAIN
PROPOSED 100 YR FLOOD PLAIN
EROSION HAZARD SETBACK
404 JURISDICTION WASH AREA
PROPOSED RIPRAP
PROPOSED MULTI-USE PATH
PROPOSED CONCRETE SIDEWALK
PROPOSED STORM DRAIN
PROPOSED WALL

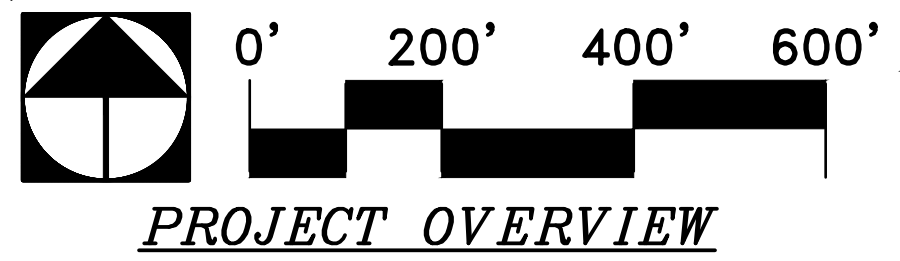

APPROVAL

BY: _____
PLANNING AND ZONING ADMINISTRATOR DATE

BUFFERYARD NOTES

1. BUFFERYARDS ARE BASED ON REQUIREMENTS OF THE NAKOMA SKY P.A.D. AND APPROVED CLP

BUFFERYARD	WIDTH	TOTAL PLANTS REQUIRED PER 100'			PLANTS PROVIDED PER 100'			GROUND COVER TREATMENT
		TREES	SHRUBS	ACCENTS	TREES	SHRUBS	ACCENTS	
#A1, A2, A3 NORTH FIRST AVENUE	40' NATURAL DESERT							
#A4, A5 NORTH FIRST AVENUE	15' ENHANCED	5"	8"	15"	5	8	15	D.G.
#B1, B2, B3 NORTH R1-144	40' NATURAL DESERT							
#B4, B5 NORTH R1-144	15' NATURAL DESERT							
#C1 EAST R1-144	40' NATURAL DESERT							
#C2 EAST R1-144	15' NATURAL DESERT							
#D1, D2, SOUTH-P.A.D.	50' NATURAL DESERT							
#D3 SOUTH-P.A.D.	10' ENHANCED	4"	5"	10"	4	5	10	D.G.

*per approved CLP

SHEET INDEX

- SHEET 1 (G1.0)..... COVER SHEET
SHEET 2 (G1.1)..... PROJECT OVERVIEW
SHEET 3 (G1.2)..... LANDSCAPE SITE PLAN
SHEET 4 (G1.3)..... COURTYARD PLAN
SHEETS 5-6 (L1.0-L1.1)..... LEGEND & TABLES
SHEETS 7-13 (L1.2-1.8)..... PLANTING PLANS 40 SCALE
SHEETS 14-24 (L1.9-1.19)..... PLANTING PLANS 20 SCALE
SHEET 25 (L2.0)..... PLANTING DETAILS
SHEET 26 (H1.0)..... MATERIALS & FINISHES
SHEETS 27-33 (H1.1-1.7)..... HARDSCAPE PLANS
SHEETS 34-35 (H1.8-1.9)..... CONTAINER PLANTING PLANS
SHEETS 36-42 (H2.1-2.7)..... HARDSCAPE DETAILS
SHEETS 43 (L3.0)..... TRANSPLANT REPLACEMENT PLAN
SHEETS 44-58 (I1.0-11.14)..... IRRIGATION PLANS

LANDSCAPE ARCHITECT

THE WLB GROUP, INC.
4444 E. BROADWAY BLVD.
TUCSON, AZ. 85711
(520) 881-7480
ATTN: GARY GRIZZLE, PLA
GGRIZZLE@WLBGROUP.COM

OWNER/DEVELOPER

LA POSADA AT PARK CENTRE, INC.
350 EAST MORNINGSIDE ROAD
GREEN VALLEY, AZ 85614
(520) 648-7912
ATTN: JONI CONDIT
JONI@LAPOSADAGV.COM

FINAL LANDSCAPE PLAN
LA POSADA AT PUSCH RIDGE
PHASE 1
(REVISION TO FINAL LANDSCAPE PLAN FOR NAKOMA SKY)
PHASES 1, 2, 3 AND FUTURE PHASES

ROONEY RANCH AREA Z RECORDED IN BOOK 62 M&P, PAGE 4,
LOTS 1-68 AND COMMON AREAS "A", "B", AND "C" BEING A
PORTION OF SECTION 7, TOWNSHIP 12 SOUTH, RANGE 14 EAST,
G & S.R.M. TOWN OF ORO VALLEY, PIMA COUNTY, ARIZONA

MARCH 2022
ROONEY RANCH AREA Z RECORDED IN BOOK 62 M&P, PAGE 4,
CONTOUR INTERVAL: 1' SCALE: 1"=40' AS SHOWN

G1.0

REFERENCE CASE #S:
OV1601351
OV115-027
OV914-008
OV914-007A
OV903-03A
(O)15-14




The WLB Group, Inc. Engineering Planning Surveying Landscape Architecture Urban Design Offices located in Tucson, Phoenix, Flagstaff, Arizona, and Las Vegas, Nevada 4444 East Broadway Tucson, Arizona (520) 881-7480


Q:\181057\GE-01\02 Landscape\08 FLP\181057 la posada flp 01-G1.0 cover.dwg

COVER SHEET



SHEET 1 OF 58

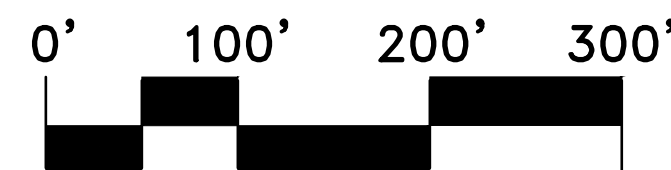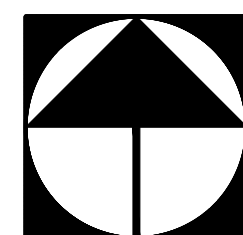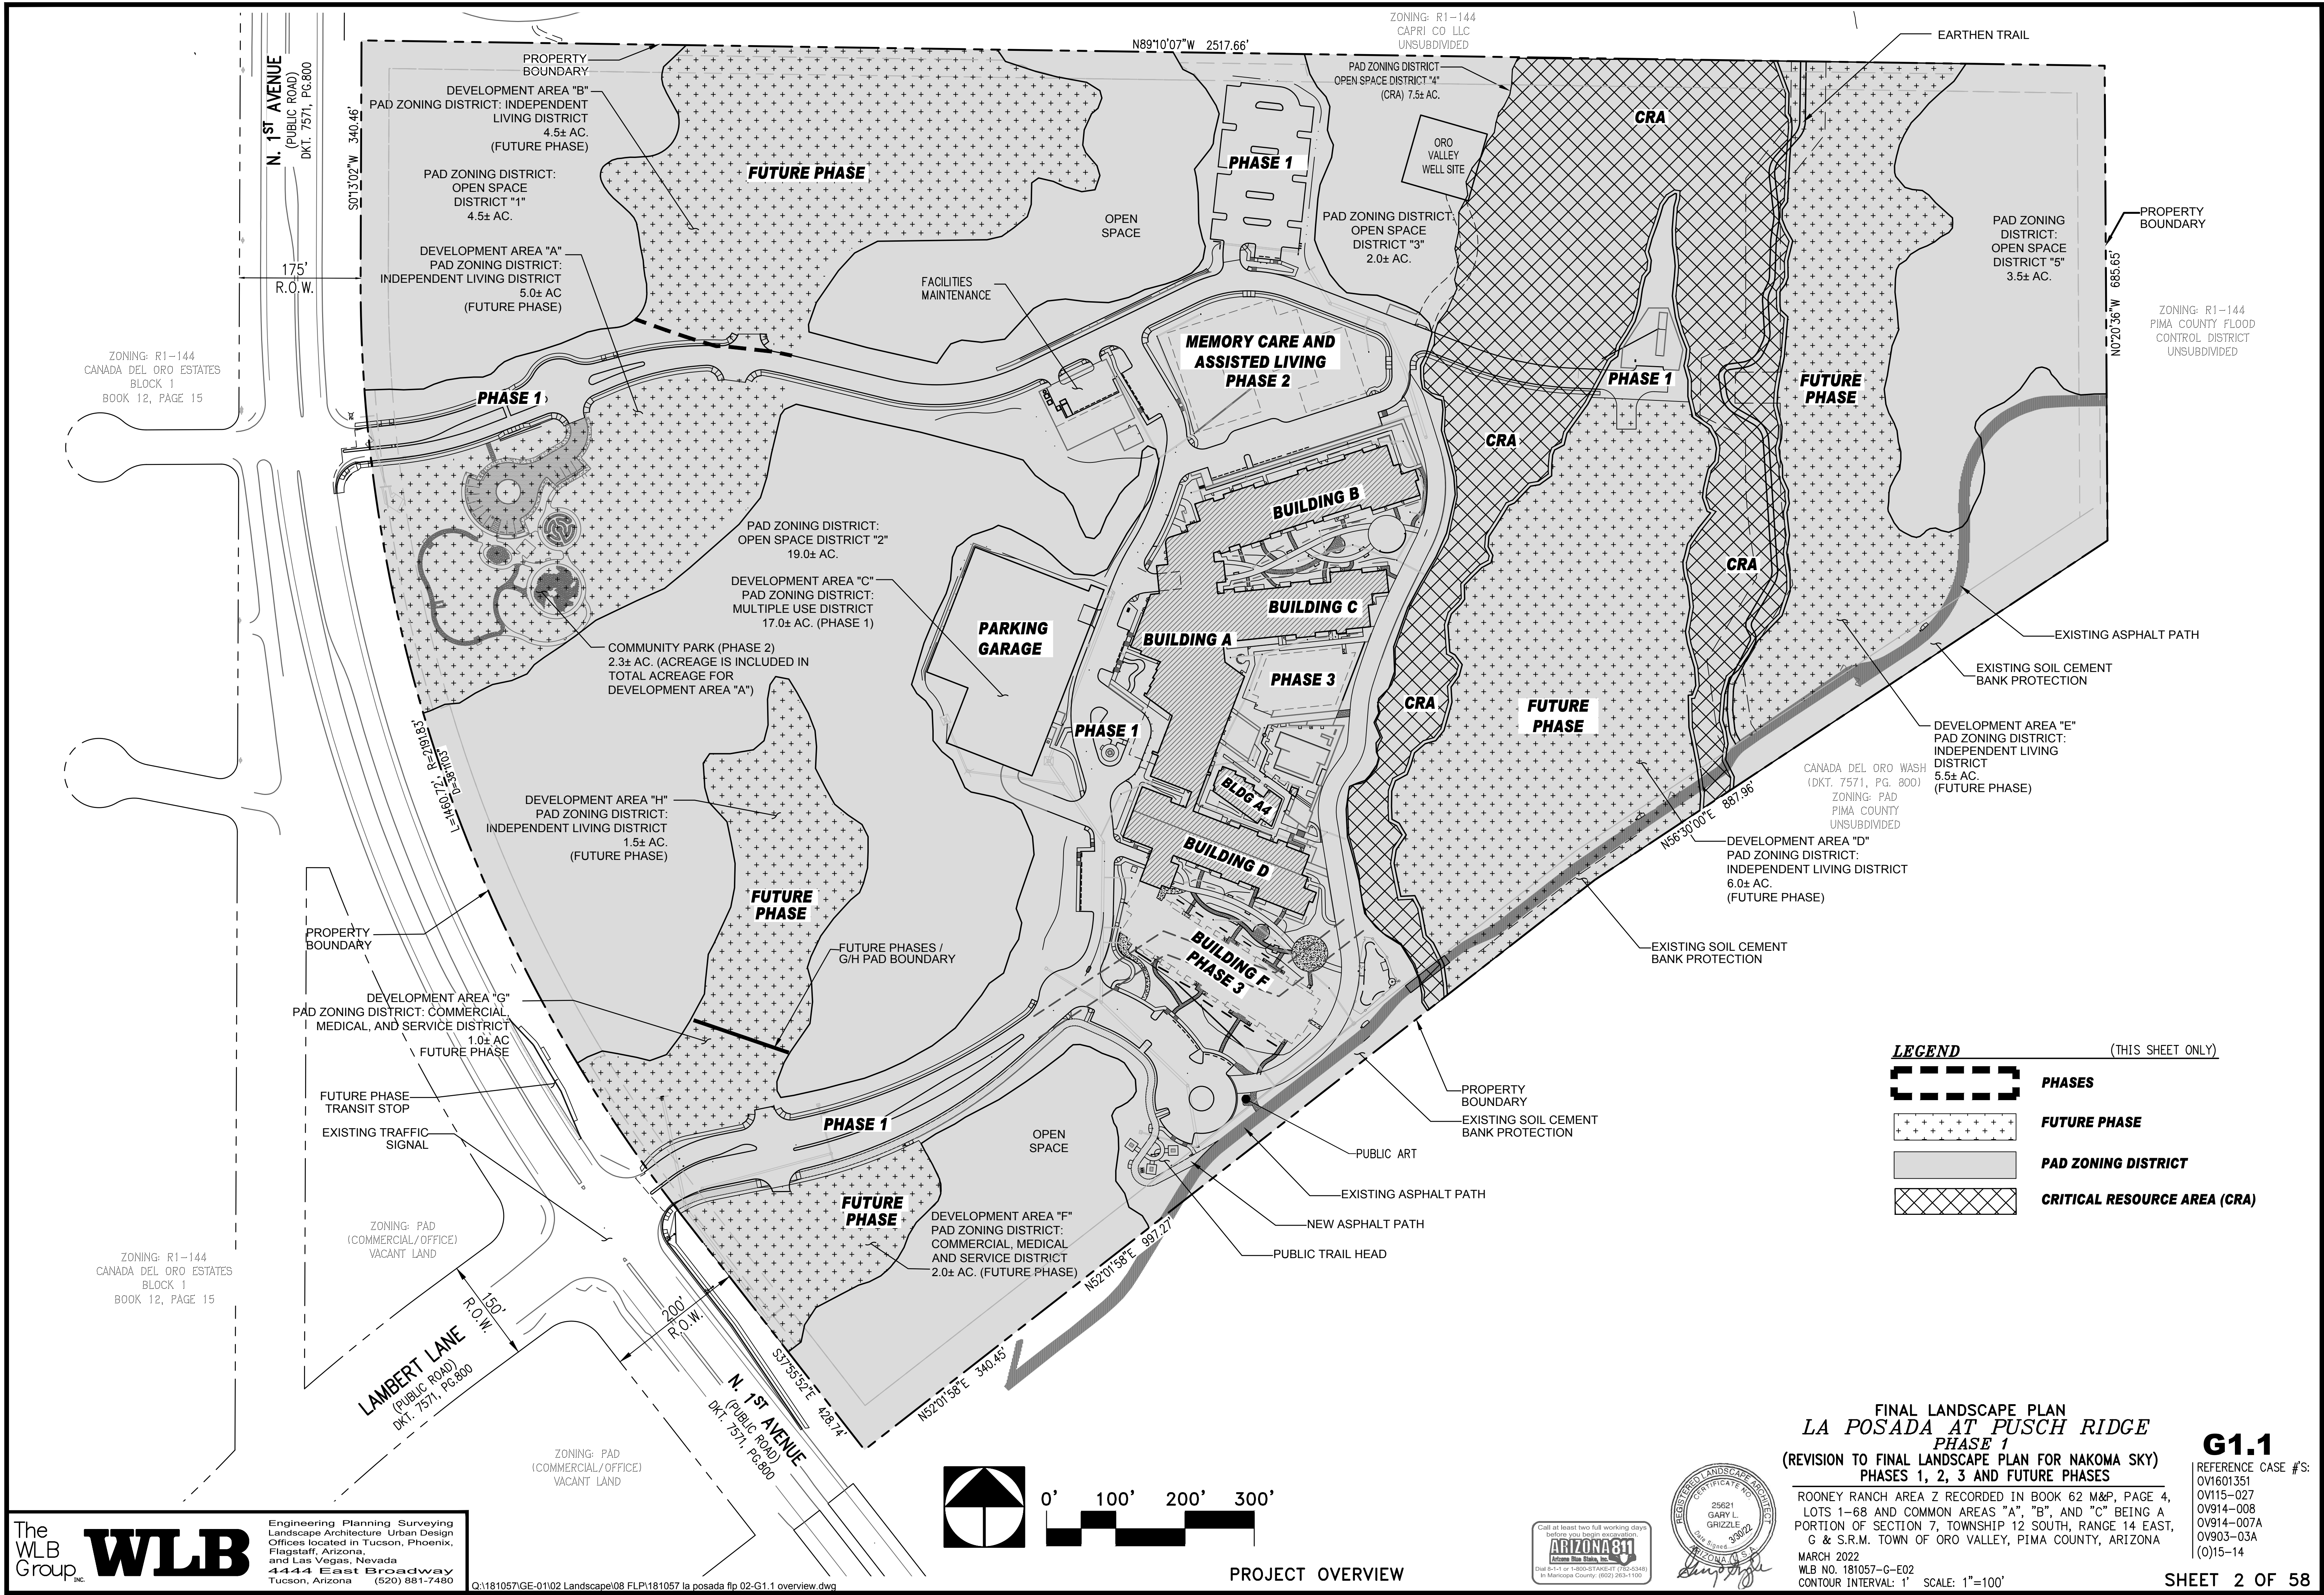

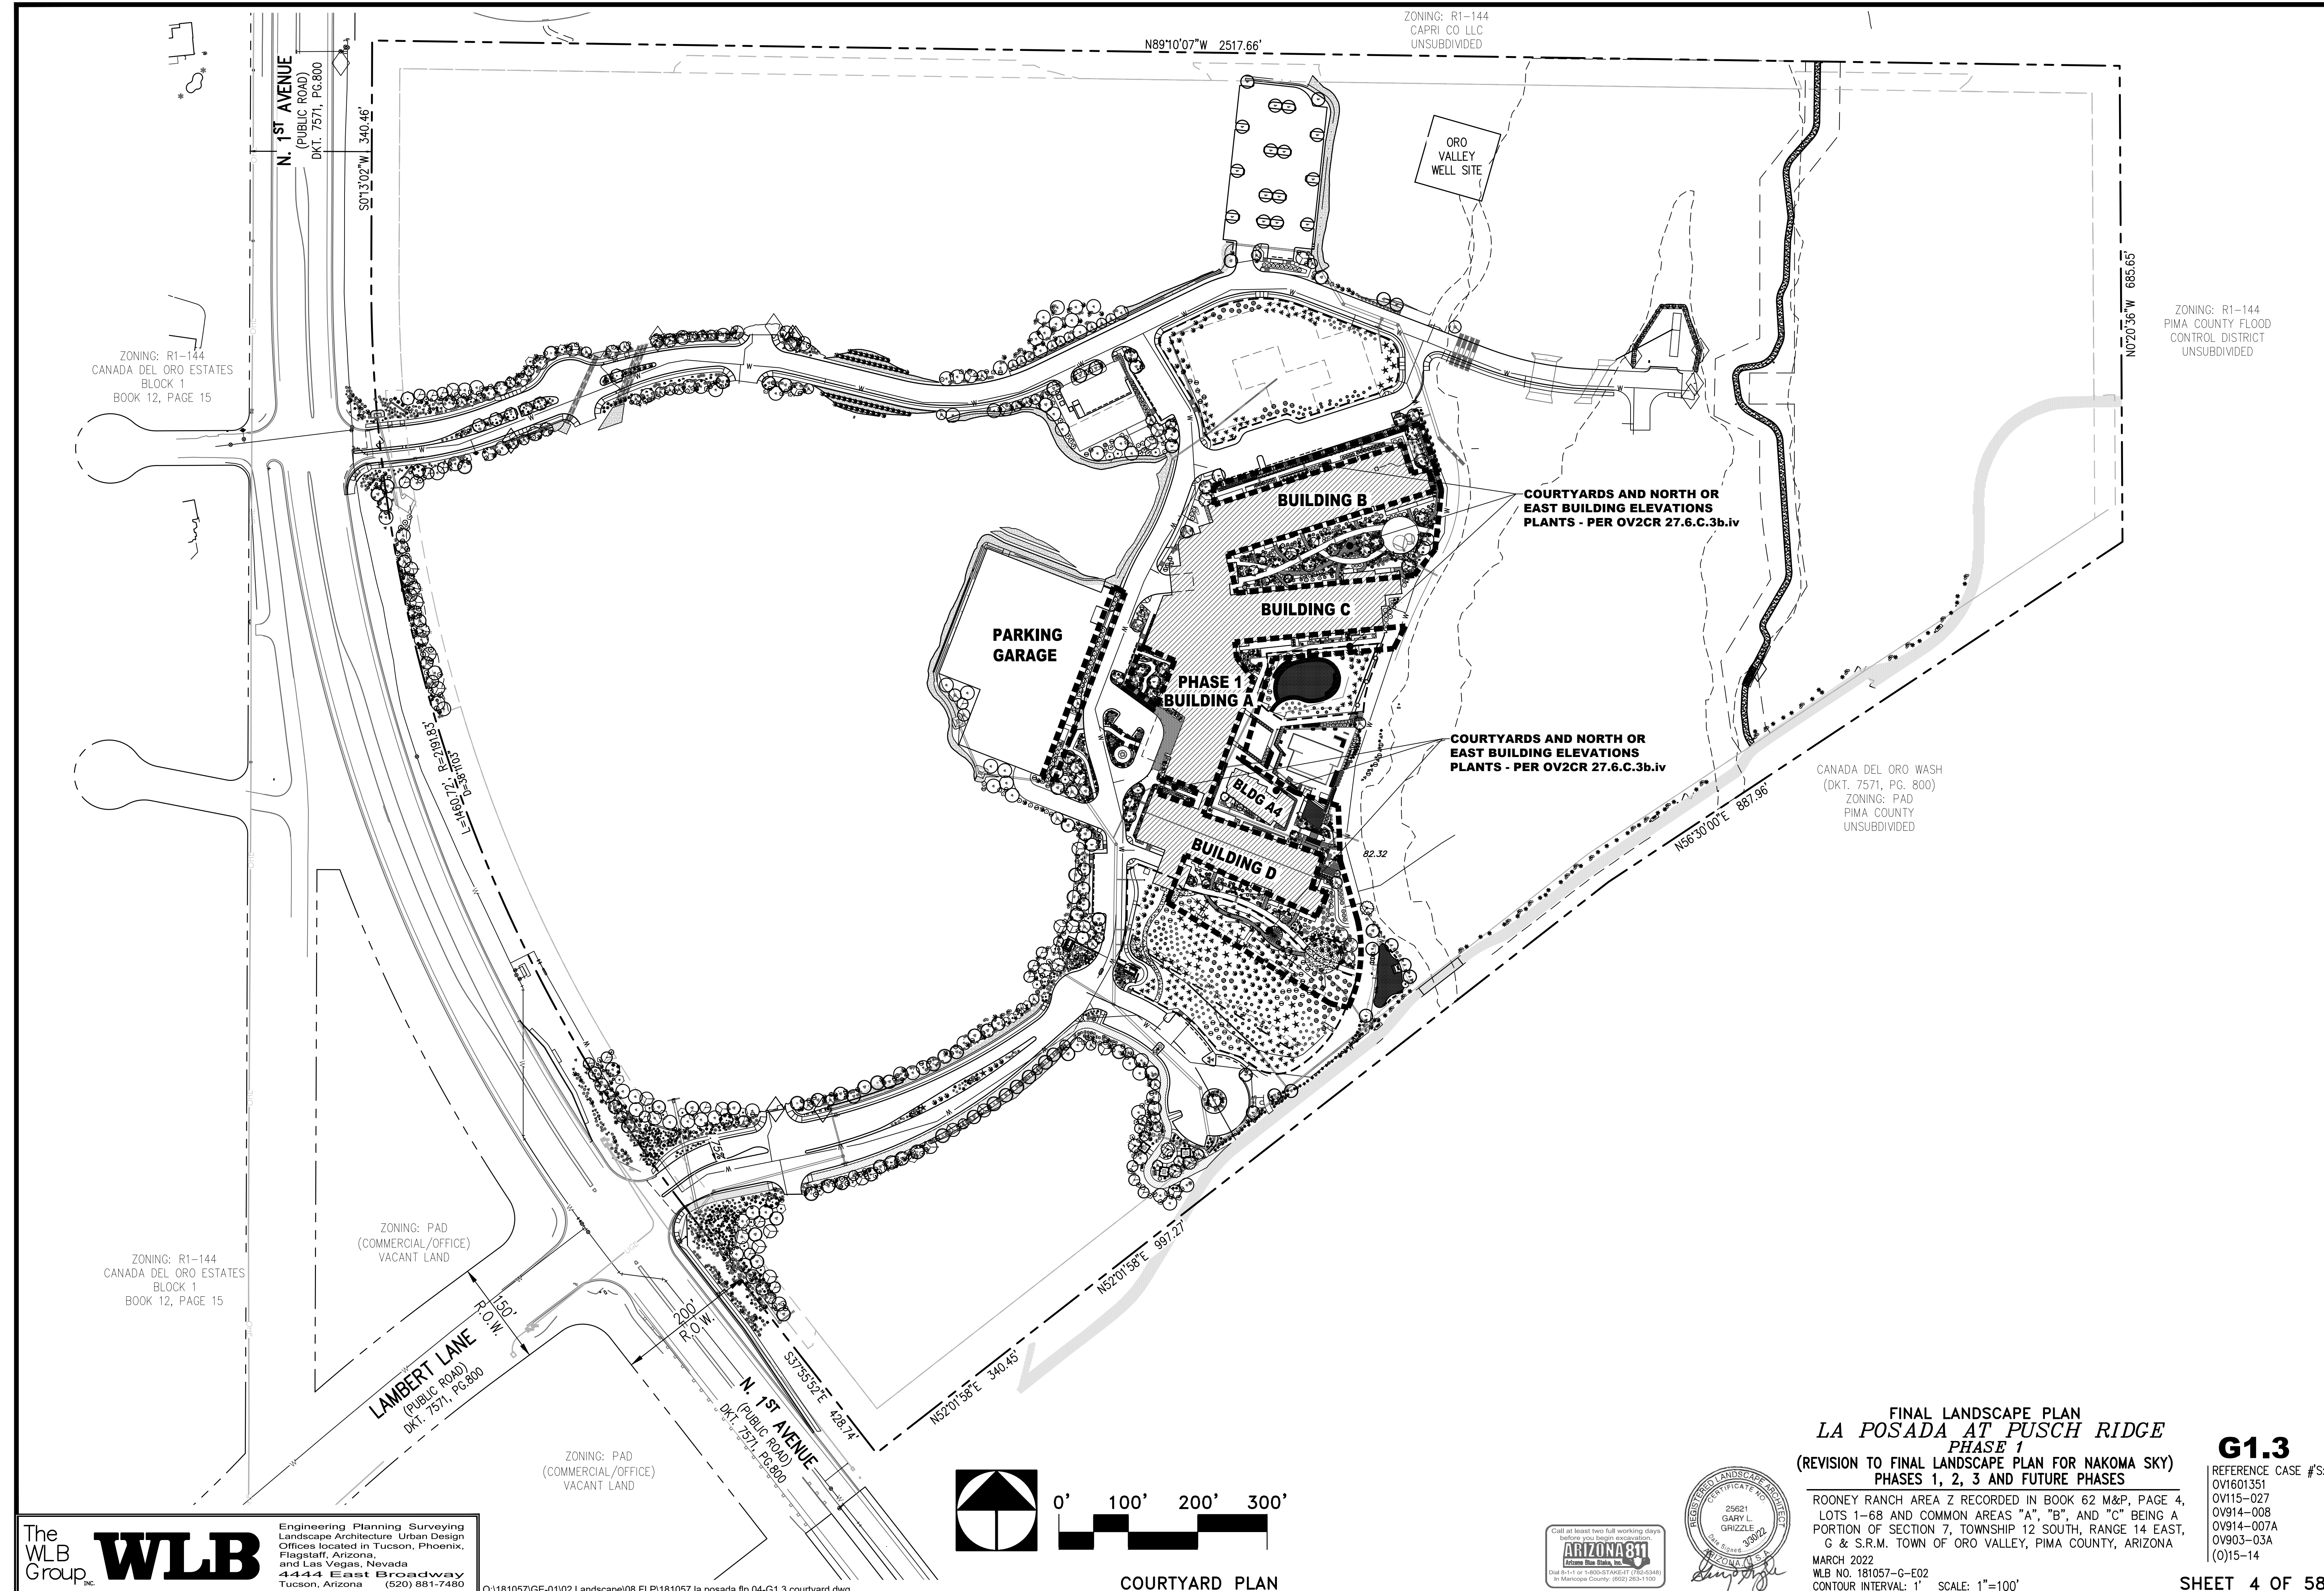


The WLB Group, Inc.

WLB

Engineering Planning Surveying
Landscape Architecture Urban Design
Offices located in Tucson, Phoenix,
Flagstaff, Arizona,
and Las Vegas, Nevada
4444 East Broadway
Tucson, Arizona (520) 881-7480

Q:\181057\GE-01102 Landscape\08 FLP\181057 la posada flp 04-G1.3 courtyard.dwg

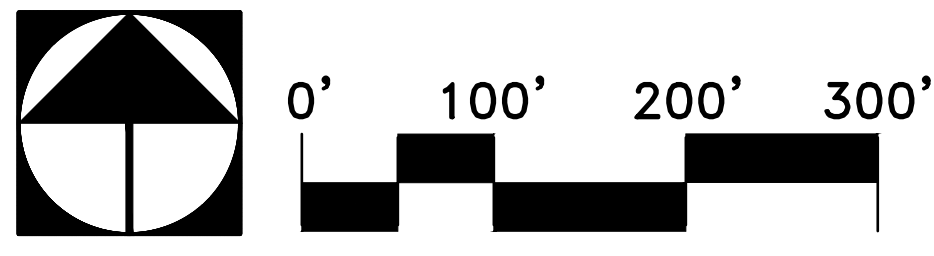

COURTYARD PLAN



FINAL LANDSCAPE PLAN
LA POSADA AT PUSCH RIDGE
PHASE 1
(REVISION TO FINAL LANDSCAPE PLAN FOR NAKOMA SKY)
PHASES 1, 2, 3 AND FUTURE PHASES


ROONEY RANCH AREA Z RECORDED IN BOOK 62 M&P, PAGE 4,
LOTS 1-68 AND COMMON AREAS "A", "B", AND "C" BEING A
PORTION OF SECTION 7, TOWNSHIP 12 SOUTH, RANGE 14 EAST,
G & S.R.M. TOWN OF ORO VALLEY, PIMA COUNTY, ARIZONA

MARCH 2022
WLB NO. 181057-G-E02
CONTOUR INTERVAL: 1' SCALE: 1"=100'


G1.3

REFERENCE CASE #'S:
OV1601351
OV115-027
OV914-008
OV914-007A
OV903-03A
(0)15-14


PLANT MATERIAL / WATER USE SCHEDULE

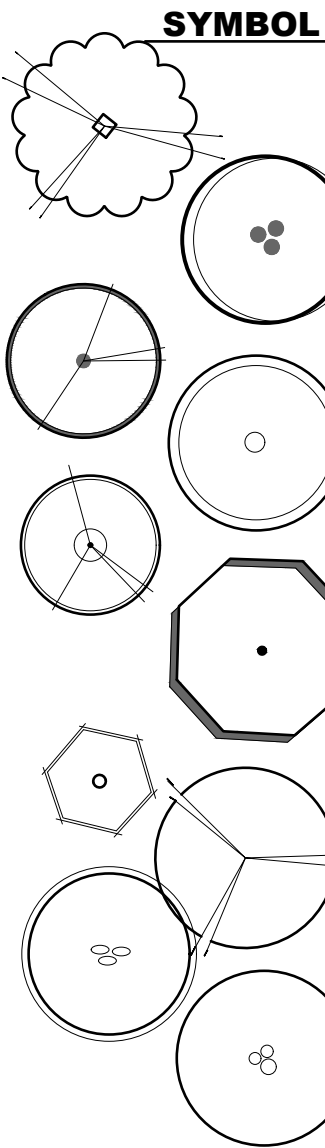


PLANT NAME	QUANTITY	SIZE	WATER USE TYPE (NEEDS)	ADWR ANNUAL USE AT MATURITY (GALLONS)	ANNUAL WATER USE QUANTITY TIMES ADWR ANNUAL USE (GALLONS)	MONTHLY WATER USE ADWR ANNUAL USE DIVIDED BY 12 MONTHS
TREES						
CELTIS RETICULATA	14	36" BOX	2	5,702	79,828	6,652
WESTERN / NETLEAF HACKBERRY						
CERCIDUM HYBRID 'DESERT MUSUEM'	55	24" BOX	1	3,948	217,140	18,095
DESERT MUSEUM PALO VERDE						
CERCIDUM MICROPHYLLUM	23	24" BOX	1	1,754	40,342	3,362
FOOTHILL PALO VERDE						
CERCIDUM PRAECOX	16	36" BOX	2	3,960	63,360	5,280
PALO BREA						
CHILOPSIS LINEARIS 'BUBBA JONES'	85	24" BOX	2	3,960	336,600	28,050
BUBBA JONES DESERT WILLOW						
OLNEYA TESOTA	15	48" BOX	1	2,741	41,115	3,426
IRONWOOD						
PITTECELOBIUM FLEXICAULE (EBENOPSIS)	36	24" BOX	2	2,534	91,224	7,602
TEXAS EBONY						
PROSOPIS GLANDULOSA MAVERICK	35	36" BOX	2	5,702	199,570	16,631
MAVERICK HYBRID MESQUITE						
PROSOPIS HYBRID PHOENIX	42	36" BOX	2	10,137	425,754	35,480
PHOENIX HYBRID THORNLESS MESQUITE						
PROSOPIS VELUTINA	75	24" BOX	2	5,702	427,650	35,638
VELVET MESQUITE	16	48" BOX	2	5,702	91,232	7,603

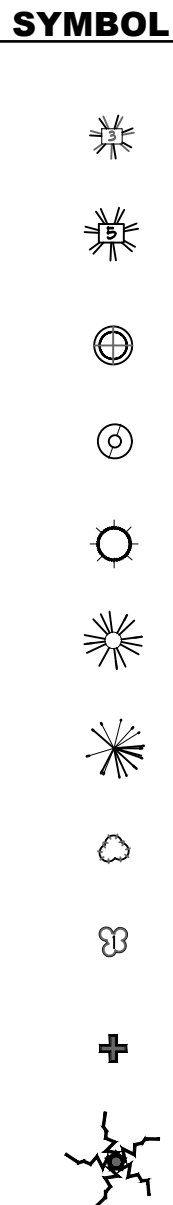

PLANT NAME	QUANTITY	SIZE	WATER USE TYPE (NEEDS)	ADWR ANNUAL USE AT MATURITY (GALLONS)	ANNUAL WATER USE QUANTITY TIMES ADWR ANNUAL USE (GALLONS)	MONTHLY WATER USE ADWR ANNUAL USE DIVIDED BY 12 MONTHS
ACCENTS						
AGAVE VICTORIAE-REGINAE	5	5 Gallon	2	57	285	24
QUEEN VICTORIA AGAVE						
AGAVE PARYYI TUNCATA	2	5 Gallon	2	57	114	10
ARTICHOKE AGAVE						
ASCLEPIAS LINEARIS 'MONARCH MAGNET'	34	5 Gallon	2	57	1,938	162
PINELEAF MILKWEED 'MONARCH MAGNET'						
ASCLEPIAS SUBULATA	111	5 Gallon	2	57	6,327	527
DESERT MILKWEED						
CARNEGIEA GIGANTEA	78	3" - 8" SPEARS	1	2,741	213,798	17,817
SAGUARO						
DASYLIRION LONGISSIMUM	75	15 Gallon	2	158	11,850	988
TOOTHLESS SPOON						
DASYLIRION WHEELERI	380	5 Gallon	1	110	41,800	3,483
DESERT SPOON					-	-
ECHINOCACTUS GRUSONII	15	6"-8" Diameter	1	39	585	49
GOLDEN BARREL						
EUPHORBIA ANTISYPHILLITICA	136	5 Gallon	1	39	5,304	442
CANDELLILLA						
FEROCACTUS WISLIZENII	124	6"-8" Diameter	1	10	1,240	103
FISH-HOOK BARREL						
FOUQUIERIA SPLENDENS	47	8-15 Cane Minimum	1	281	13,207	1,101
OCOTILLO						
HESPERALOE FUNIFERA	132	5 Gallon	1	110	14,520	1,210
GIANT HESPERALOE						
HESPERALOE PARVIFLORA	242	5 Gallon	1	70	16,940	1,412
RED YUCCA						
HESPERALOE PARVIFLORA 'BRAKELIGHTS'	446	5 Gallon	1	70	31,220	2,602
BRAKELIGHTS RED YUCCA						
NOLINA MICROCARPA	101	15 Gallon	1	158	15,958	1,330
BEAR GRASS						
OPUNTIA ENGLEMANII	42	5 Gallon	1	158	6,636	553
PRICKLY PEAR		3 Pad Minimum				
OPUNTIA VERSICOLOR	19	5 Gallon	1	158	3,002	250
BUCKHORN CHOLLA						
PEDILANTHUS MACROCARPUS	204	5 Gallon	1	25	5,100	425
LADY'S SLIPPER						
YUCCA ELATA	49	5 Gallon	1	281	13,769	1,147
SOAP TREE YUCCA						
YUCCA RIGIDA	3	15 Gallon	1	110	330	28
BLUE YUCCA						
TOTAL WATER AT MATURITY					3,296,398	274,700

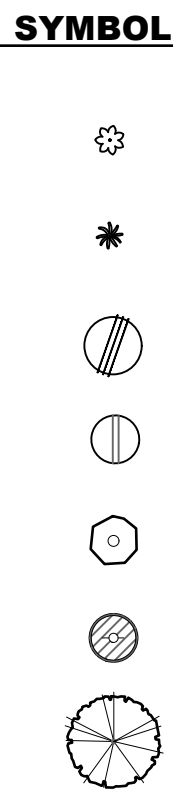

PLANT NAME	QUANTITY	SIZE	WATER USE TYPE (NEEDS)	ADWR ANNUAL USE AT MATURITY (GALLONS)	ANNUAL WATER USE QUANTITY TIMES ADWR ANNUAL USE (GALLONS)	MONTHLY WATER USE ADWR ANNUAL USE DIVIDED BY 12 MONTHS
COURTYARDS AND NORTH OR EAST BUILDING ELEVATIONS PLANTS						
ALOE BARBADENSIS	21	5 Gallon	3	25	525	44
BARBADOS ALOE						
ALOE HYBRIS 'BLUE ELF'	115	5 Gallon	3	79	9,085	757
BLUE ELF ALOE						
CAESALPINIA PULCHERRIMA	5	5 Gallon	3	316	1,580	132
REDBIRD OF PARADISE						
CALLIANDRA HYBRID SIERRA STARR	75	5 Gallon	3	316	23,700	1,975
SIERRA STARR RED FAIRY DUSTER						
CALLISTEMON CITRINUS	10	15 Gallon	3	877	8,770	731
BOTTLEBRUSH						
CASSIA PHYLLODINEA	50	5 Gallon	3	316	15,800	1,317
SILVER CASSIA						
CERCIS CANADENSIS V. MEXICANA	3	24" BOX	3	1,974	5,922	494
MEXICAN REDBUD						

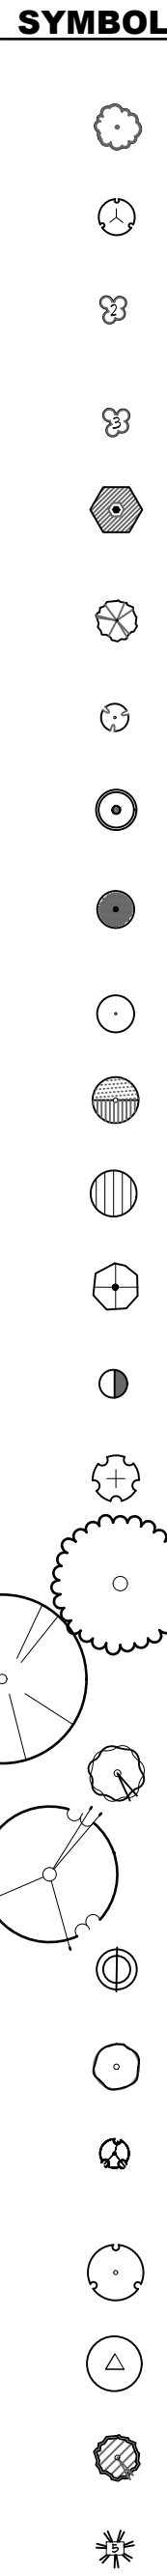

PLANT NAME	QUANTITY	SIZE	WATER USE TYPE (NEEDS)	ADWR ANNUAL USE AT MATURITY (GALLONS)	ANNUAL WATER USE QUANTITY TIMES ADWR ANNUAL USE (GALLONS)	MONTHLY WATER USE ADWR ANNUAL USE DIVIDED BY 12 MONTHS
COURTYARDS AND NORTH OR EAST BUILDING ELEVATIONS PLANTS CONTINUED						
DALEA GREGGII	5	5 Gallon	2	513	2,565	214
TRAILING INDIGO						
EREMOPHILA MACULATA 'VALENTINE'	5	5 Gallon	1	110	550	46
EMU BUSH 'VALENTINE'						
EUPHORBIA RESINFERA	8	5 Gallon	2	39	312	26
MOROCCAN MOUND						
EUPHORBIA RIGIDA	14	5 Gallon	2	57	798	67
GOPHER PLANT						
HYPTIS EMORYI	5	5 Gallon	3	468	2,340	195
DESERT LAVENDER						
JUSTICIA CANDICANS	22	5 Gallon	3	117	2,574	215
RED JUSTICIA						
JUSTICIA SPICIGERA	68	5 Gallon	3	117	7,956	663
MEXICAN HONEYSUCKLE						
LANTANA CAMERA 'DALLAS RED'	13	5 Gallon	3	263	3,419	285
DALLAS RED LANTANA / OR EQUAL						
LANTANA MONTEVIDENSIS	8	5 Gallon	3	263	2,104	175
PURPLE TRAILING LANTANA						
LANTANA SPECIES 'GOLD MOUND' / 'NEW GOLD'	49	5 Gallon	3	263	12,887	1,074
'NEW GOLD' / GOLD MOUND LANTANA						
LEUCOPHYLLUM FRUTESCENS 'GREEN CLOUD'	26	5 Gallon	2	158	4,108	342
GREEN CLOUD TEXAS RANGER						
LEUCOPHYLLUM FRUTESCENS 'HEAVENLY CLOUD'	10	5 Gallon	2	158	1,580	132
HEAVENLY CLOUD TEXAS RANGER						
LEUCOPHYLLUM PRUINOSUM 'SIERRA BOUQUET'	5	5 Gallon	2	158	790	66
FRAGRANT CLOUD						
LEUCOPHYLLUM ZYGOPHYLLUM	28	5 Gallon	3	70	1,960	163
BLUE RANGER						
NANDINA DOMESTICA COMPACTA	145	5 Gallon	3	117	16,965	1,414
COMPACT NANDINA						
OLEA EUROPAEA 'SWAN HILL'	6	48" BOX	3	6,579	39,474	3,290
SWAN HILL OLIVE (FRUITLESS) OLIVE						
PISTACIA CHINENSIS 'RED PUSH'	3	36" BOX	3	10,137	30,411	2,534
RED PUSH PISTACHE						
PUNICA GRANATUM	2	15 Gallon	2	1,426	2,852	238
POMEGRANATE						
QUERCUS VIRGINIANA 'HERITAGE'	8	36" BOX	3	18,276	146,208	12,184
HERITAGE LIVE OAK						
RUELLIA PENINSULARIS	9	5 Gallon	3	183	1,647	137
DESERT RUELLIA						
SALVIA CLEVELANDII	7	5 Gallon	3	183	1,281	107
CLEVELAND SAGE						
SALVIA GREGGI	23	5 Gallon	3	183	4,209	351
AUTUMN SAGE						
SOPHORA SECUNDIFLORA	7	15 Gallon	2	1,426	9,982	832
TEXAS MOUNTAIN LAUREL						
TECOMA X 'SUNRISE'	26	5 Gallon	2	405	10,530	878
YELLOW BELLS						
TECOMARIA CAPENSIS	14	5 Gallon	4	316	4,424	369
CAPE HONEYSUCKLE						
YUCCA PALLIDA	4	5 Gallon	1	110	440	37
PALE LEAF YUCCA						
TOTAL WATER AT MATURITY					91,400	7,617

LANDSCAPE WATER PLAN

WINTER MONTH		SPRING			SUMMER		MONSOON		1,59,0837			WINTER	
1	2	3	4	5	6	7	8	9	10	11	12		
YEAR 3:													
CONTINUE TO INCREASE IRRIGATION WATER USE AS NEEDED AS PLANTS MATURE UP TO, BUT NOT EXCEEDING, 100% ADWR VALUE BY END OF YEAR.													
268,201	287,963	302,079	324,664	333,133	333,133	228,676	228,676	262,554	282,317	271,024	265,378		
TOTAL (100% ADWR)				GAL/YEAR				3387798					
YEAR 4:													
BEGIN GRADUALLY DECREASING IRRIGATION TO BUFFER MEDIAN AND ROW AREAS IN ORDER TO REACH ZERO IRRIGATION IN THOSE AREAS BY END OF YEAR 5.													
201,151	215,972	226,559	243,498	249,850	249,850	171,507	171,507	196,916	211,737	203,268	199,033		
TOTAL (75% ADWR)				GAL/YEAR				2540849					
YEAR 5:													
CONTINUE DECREASING IRRIGATION TO BUFFER, MEDIAN, AND ROW AREAS. BY END OF YEAR 5 IRRIGATION TO BUFFER, MEDIAN AND ROW AREAS MUST BE ZERO AND TOTAL AMOUNT OF WATER USED AT SITE MUST MEET 50% OF ADWR MATURITY VALUE. (AVERAGE MONTHLY WATER USE = 14,837 GAL/MONTH)													
193,387	197,622	211,737	225,853	239,969	225,853	211,737	98,811	70,579	14,116	4,235	0		
TOTAL (50% ADWR)				GAL/YEAR				1693899					

HYDROSEED

HYDROSEED MIX SHALL BE ORO VALLEY APPROVED SEED MIX "D". HYDROSEED SHALL BE APPLIED AS INDICATED TO ALL DISTURBED AREAS NOT OTHERWISE IMPROVED.

AREA TO BE HYDROSEEDED SHALL INCORPORATE THE USE OF IMPRINTING OR PITTING OF THE SOIL. REVEGETATION IS REQUIRED TO RESTORE NATURAL VEGETATION ON DISTURBED LAND. TIMING OF REVEGETATION SHALL BE PLANTED TO MAXIMIZE AVAILABILTY OF RAINFALL. SEED MIX SHALL BE PER OVZCR ADDENDUM "D", SPECIES AS FOLLOWS:

ORO VALLEY APPROVED REVEGETATION SEED MIX 'D'

Key: A = Annual; P = Perennial; C = Germinates and thrives in the cool season; W = Germinates and thrives in warm season; C/W = Germinates and thrives in cool/warm seasons.

SHRUBS: minimum of 5 PLS/acre
Acacia constricta, Whitethorn Acacia (P,W)
Celtis pallida, Desert Hackberry (P,C/W)
Encelia farinosa, Brittlebush (P,C/W)
Haplopappus laricifolius [=Ericameria laricifolia], Turpentine Bush (P,C,W)


SMALL PERENNIALS: minimum of 5 PLS/acre
Bahia absinthifolia, Desert Bahia (P,C)
Baileya multiradiata, Desert Marigold (P,C/W)
Cassia [= Senna] covesii, Desert Senna (P,W)
Isocoma tenuisecta, Burrowwed (P,C/W)
Psilostrophe cooperi, Paper Flower (P,C/W)
Sphaeralcea ambigua, Desert Globemallow (P,C,W)
Zinnia pumila, Desert Zinnia (P, C)

PERENNIAL GRASSES: minimum of 5 PLS/acre
Aristida purpurea, Purple Three-Awn (P,W)
Bouteloua curtipendula, Side-Oats Grama (P,W)
Digitaria californica, Arizona Cottontop (P,W)
Erioneuron pulchellum, Fluffgrass (P,C)
Heteropogon contortus, Tanglehead (P,W)
Muhlenbergia porteri, Bush Muhly (P,W)
Pappophorum mucronulatum, Pappus Grass (P,W)
Sporobolus cryptandrus, Sand Dropseed (P,W)

ANNUAL HERBS AND GRASSES: minimum of 5 PLS/acre
Erigeron divergens, Spreading Fleabane (A,W)
schscholtzia mexicana, Mexican Poppy (A,C)
Evolvulus arizonicus, Arizona Blue Eyes (A,C)
Lupinus arizonicus, Arizona Lupine (A,W)
Lupinus concinnus, Bajada Lupine (A,W)
Lupinus sparsiflorus, Desert Lupine (A,W)
Orthocarpus purpurascens, Owlclover (A,C)
Penstemon parryi, Parry's Penstemon (P,A,C/W)
Penstemon subulatus, Scarlet Buglar (P,A,C/W)
Salvia columbariae, Chia (A,C)
Sphaeralcea coulteri, Globemallow (A,C)

ARTIFICIAL TURF

DOG PARK

 

MASTER TURF DAYTONA 60
WITH ZOEFILL ABSORBENT/COOLER/DEODORIZER

POOL AREA



MASTER TURF DAYTONA 60
WITH CRUMB RUBBER (30% CRUMB RUBBER AND 70% SILICA SAND)

DECOMPOSED GRANITE

2" MIN. DEPTH
3/4" SCREENED ON FLAT AREAS AND
1-1/4" SCREENED ON SLOPES AND IN FLOW CHANNELS.
COLOR: "APACHE BROWN"

APPLY TO ALL PLANTED AREAS AND AREAS NOT COVERED BY BUILDINGS, PAVEMENT, OR HYDROSEED

DECOMPOSED GRANITE WITHIN DOG PARK AREA

2" MIN. DEPTH
3/8" MINUS
COLOR: "DESERT GOLD"

RIP RAP


RIP RAP COLOR: "APACHE BROWN" OR EQUAL


LANDSCAPE ROCK

5" - 7" DIA. COLOR: "APACHE BROWN" OR EQUAL

BOULDERS - APACHE RED OR CATALINA GNEISS (OWNER TO APPROVE)

SYMBOL	QTY	SIZE (FT.)	COMMENTS
⊙	119	1 X 2 X 2	
⊕	163	2 X 2 X 3	
⊗	57	3 X 3 X 3	

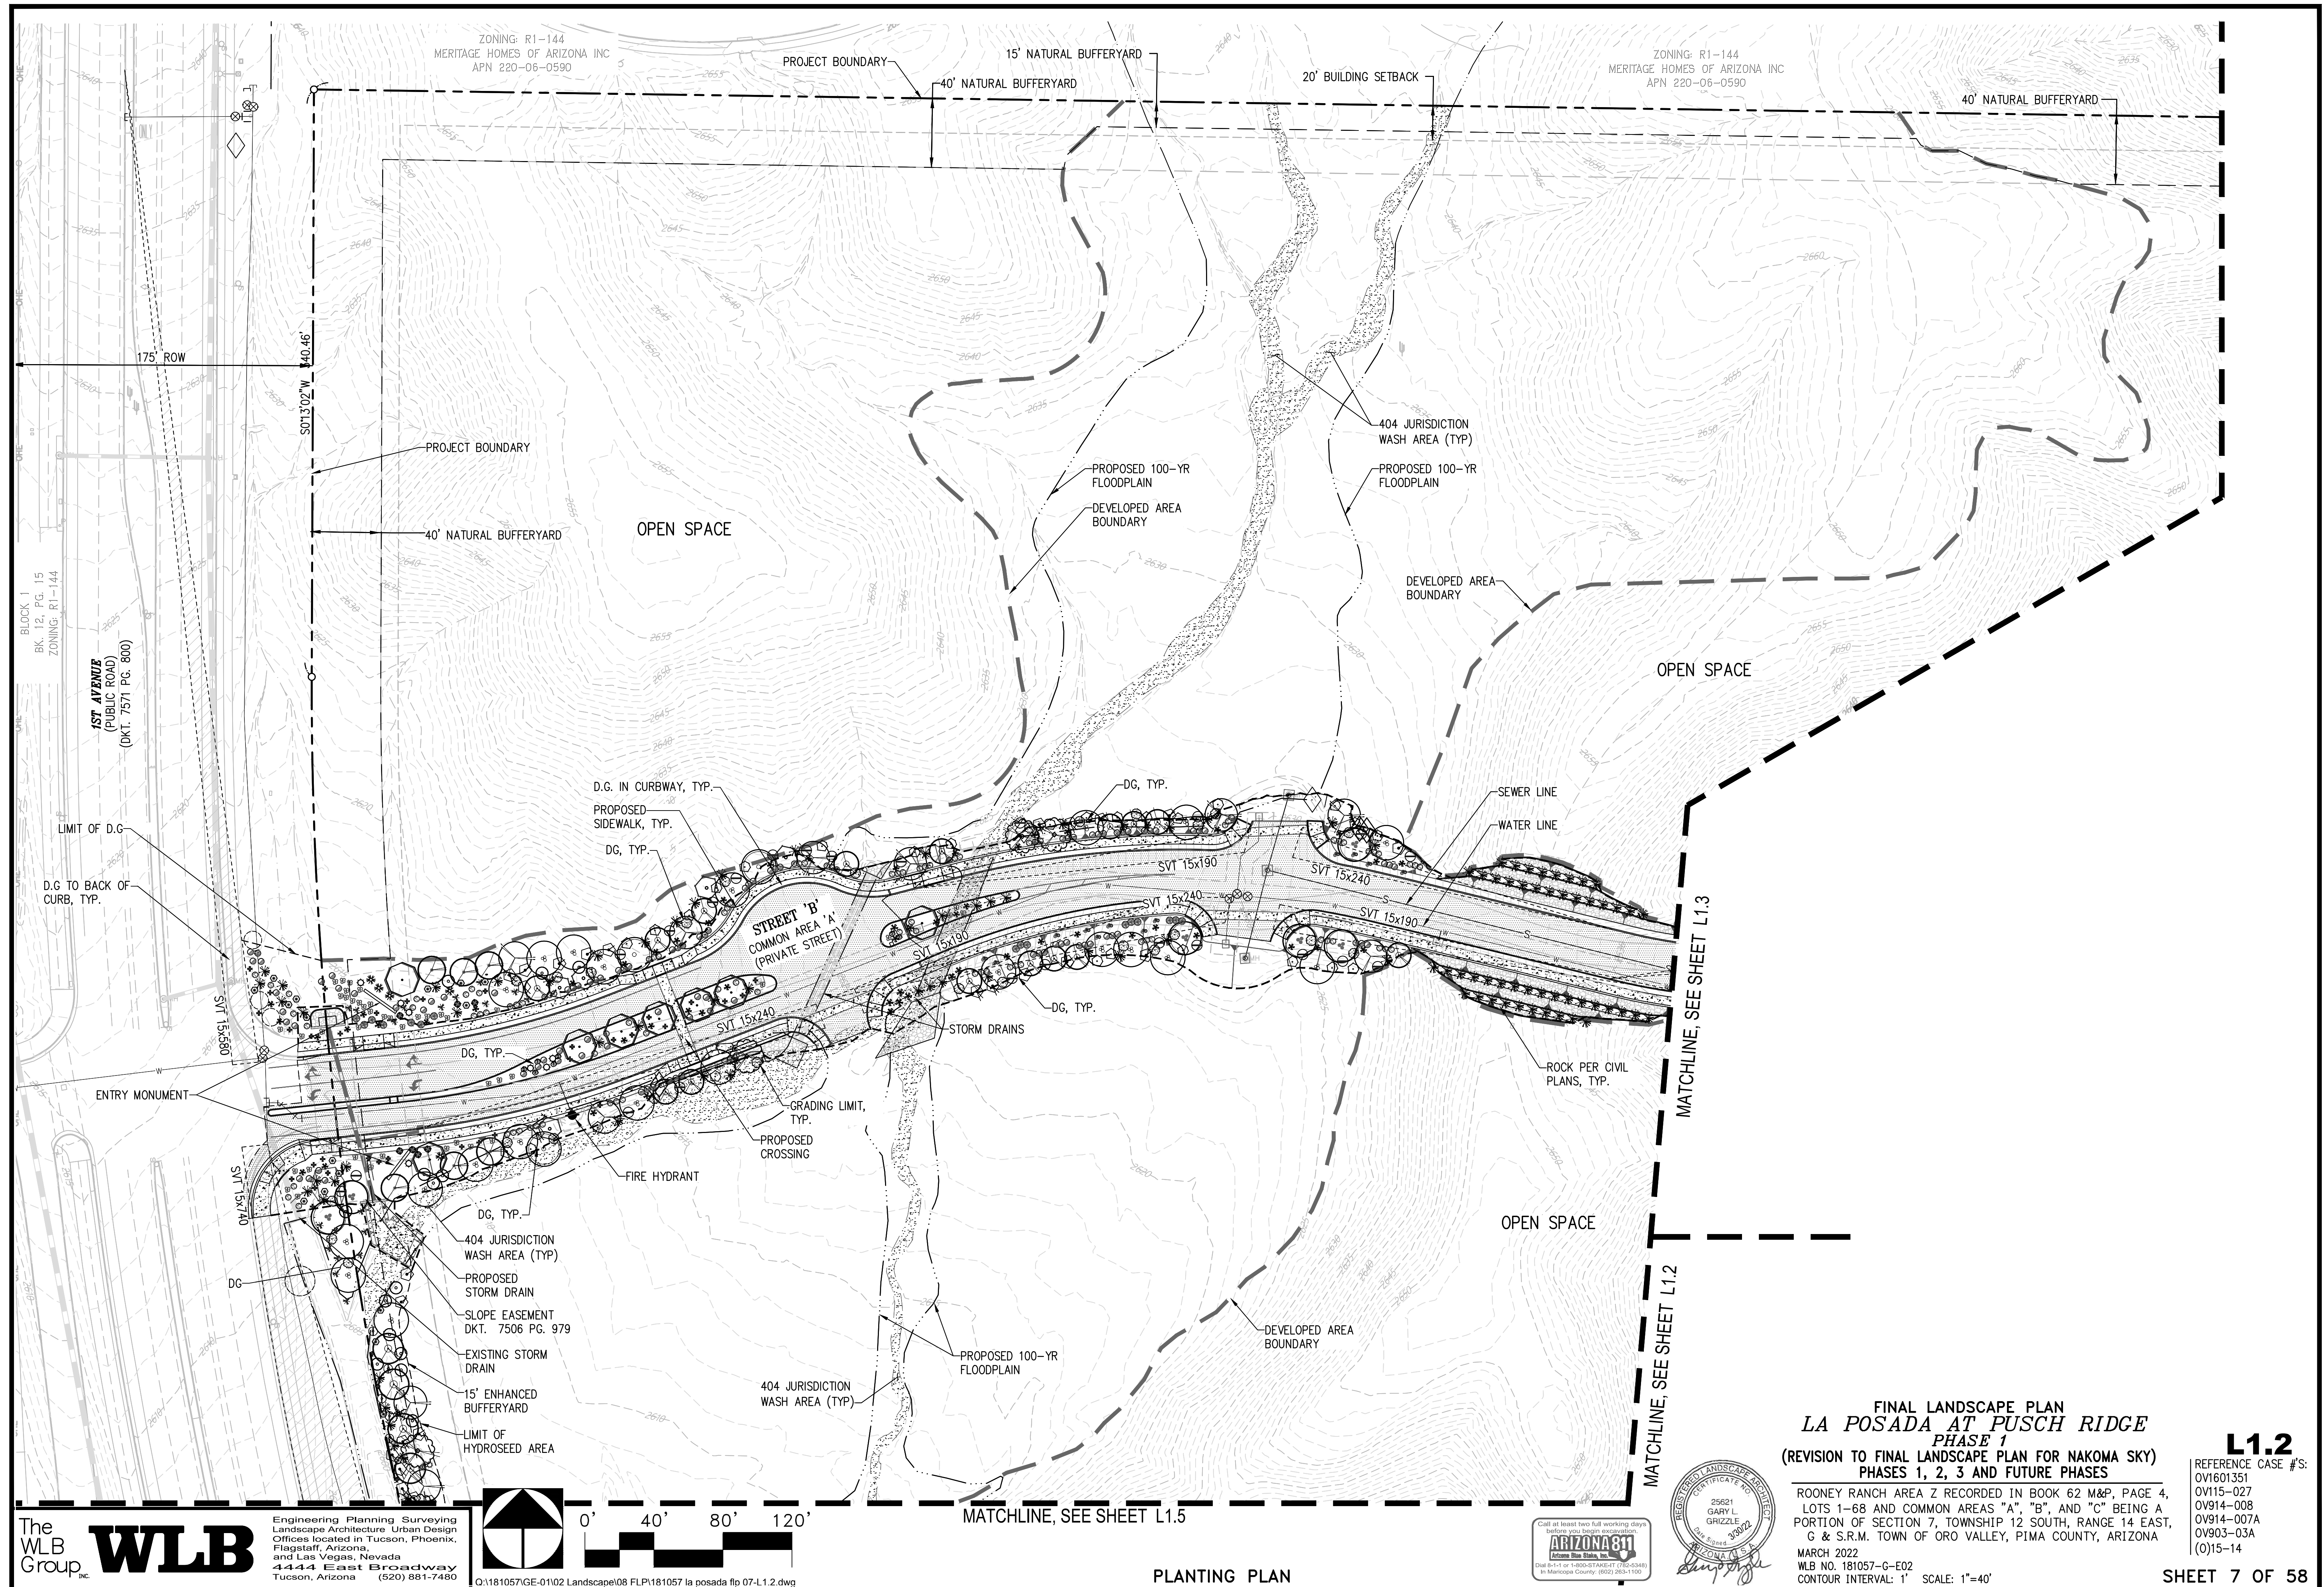

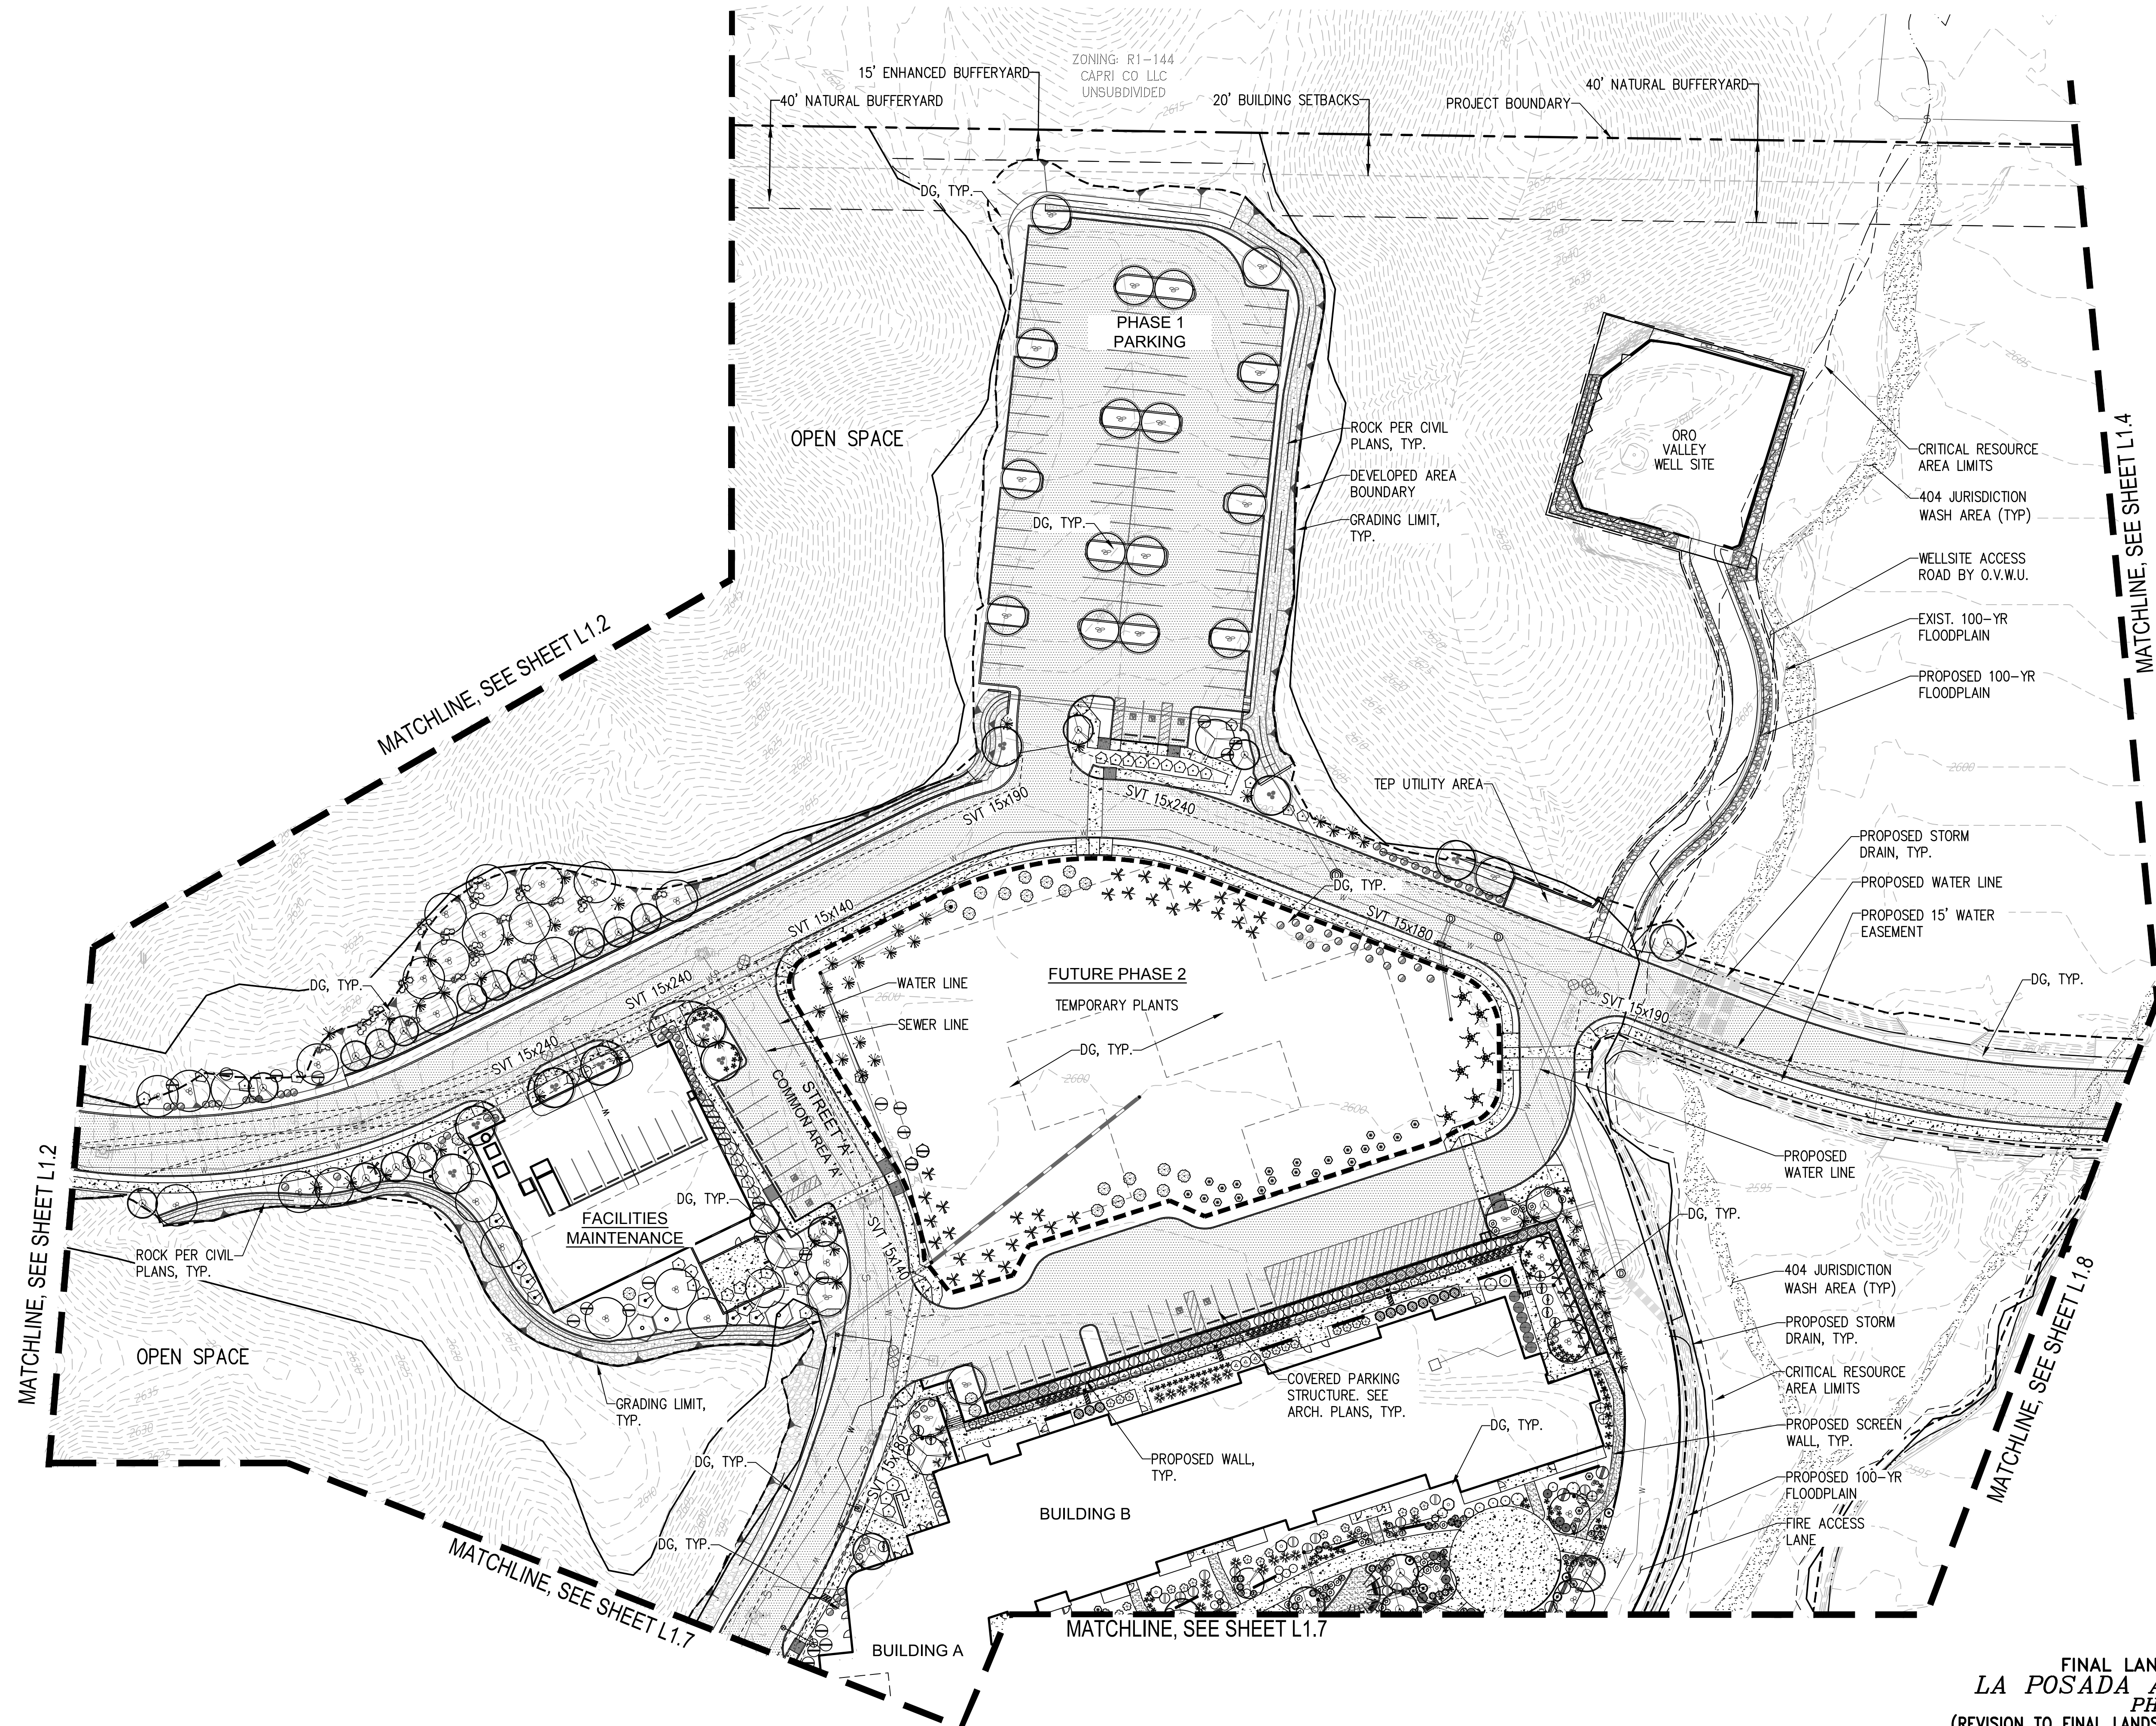

FINAL LANDSCAPE PLAN
LA POSADA AT PUSCH RIDGE
 PHASE 1
 (REVISION TO FINAL LANDSCAPE PLAN FOR NAKOMA SKY)
 PHASES 1, 2, 3 AND FUTURE PHASES



ROONEY RANCH AREA Z RECORDED IN BOOK 62 M&P, PAGE 4,
 LOTS 1-68 AND COMMON AREAS "A", "B", AND "C" BEING A
 PORTION OF SECTION 7, TOWNSHIP 12 SOUTH, RANGE 14 EAST,
 G & S.R.M. TOWN OF ORO VALLEY, PIMA COUNTY, ARIZONA
 MARCH 2022
 WLB NO. 181057-G-E02
 CONTOUR INTERVAL: 1' SCALE: 1"=40'

L1.3

REFERENCE CASE #S:
 OV1601351
 OV115-027
 OV914-008
 OV914-007A
 OV903-03A
 (0)15-14

The
 WLB
 Group, Inc.

Engineering Planning Surveying
 Landscape Architecture Urban Design
 Offices located in Tucson, Phoenix,
 Flagstaff, Arizona,
 and Las Vegas, Nevada
 4444 East Broadway
 Tucson, Arizona (520) 881-7480

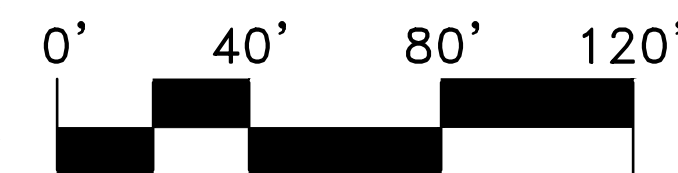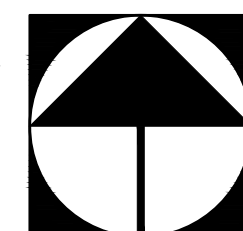


Q:\181057\GE-01102 Landscape\08 FLP\181057 la posada flp 08-L1.3.dwg

LANDSCAPE PLAN



SHEET 8 OF 58

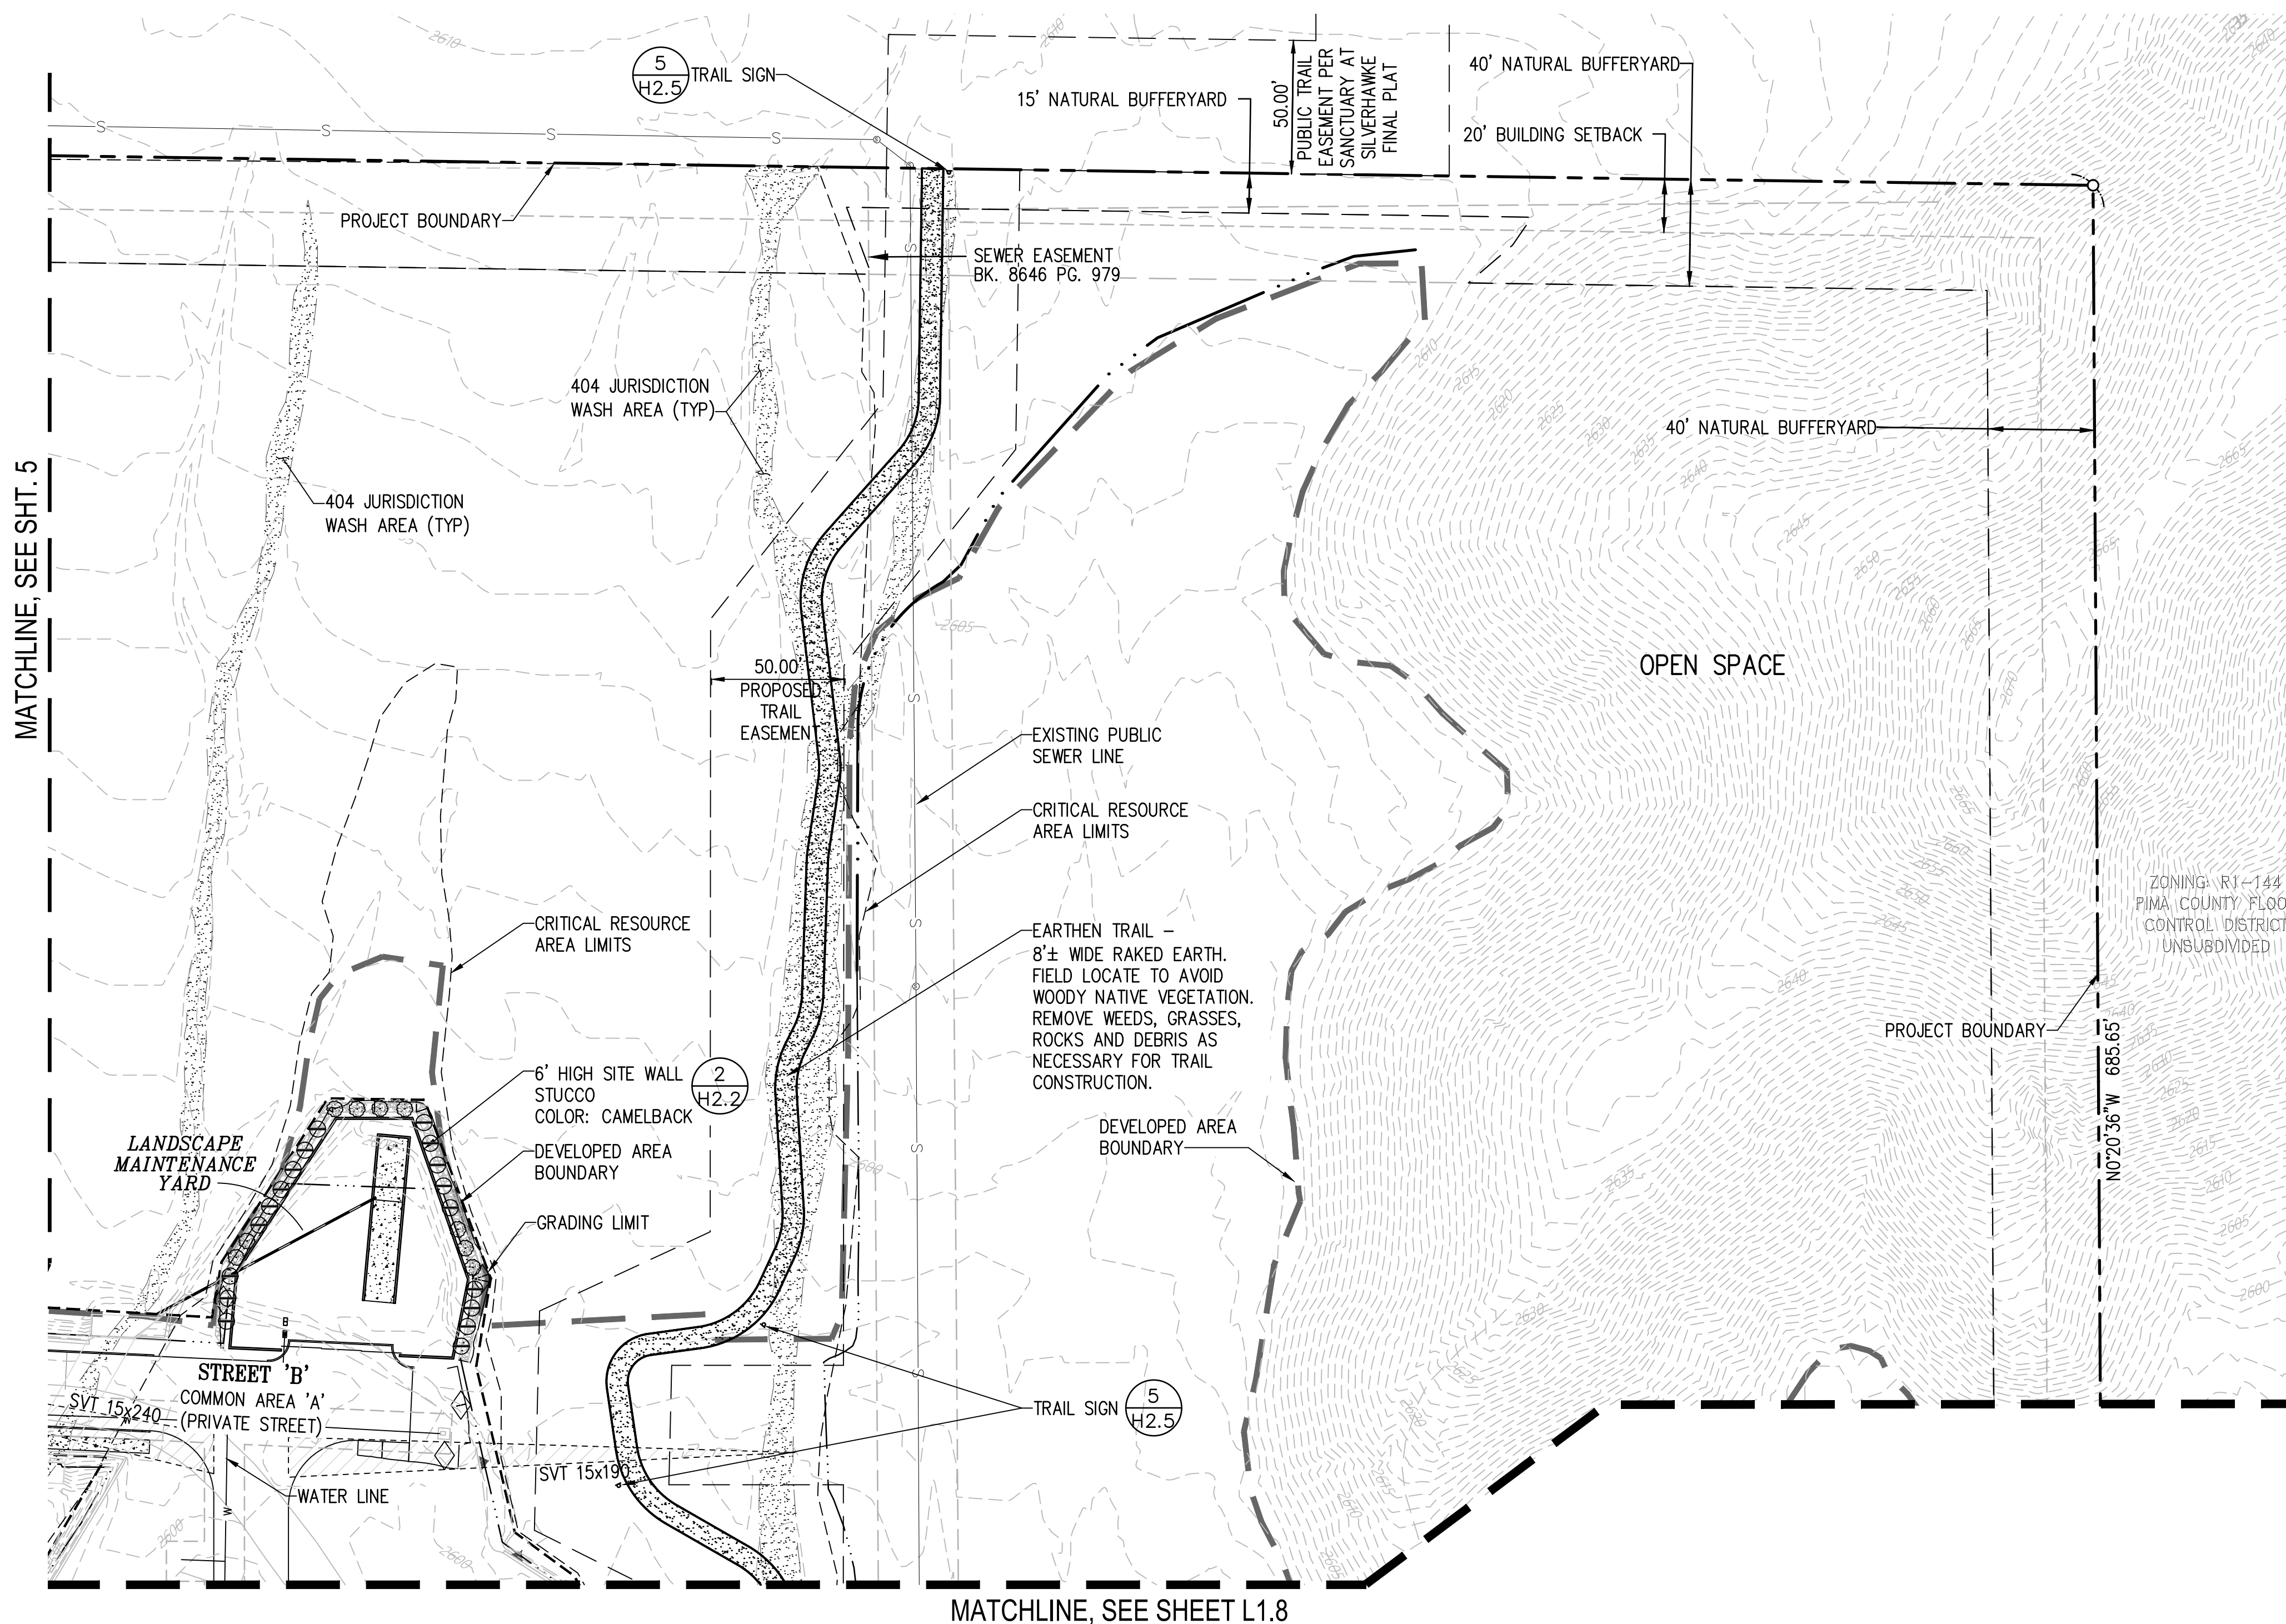


FINAL LANDSCAPE PLAN
LA POSADA AT PUSCH RIDGE
 PHASE 1
 (REVISION TO FINAL LANDSCAPE PLAN FOR NAKOMA SKY)
 PHASES 1, 2, 3 AND FUTURE PHASES

ROONEY RANCH AREA Z RECORDED IN BOOK 62 M&P, PAGE 4,
 LOTS 1-68 AND COMMON AREAS "A", "B", AND "C" BEING A
 PORTION OF SECTION 7, TOWNSHIP 12 SOUTH, RANGE 14 EAST,
 G & S.R.M. TOWN OF ORO VALLEY, PIMA COUNTY, ARIZONA
 MARCH 2022
 WLB NO. 181057-G-E02
 CONTOUR INTERVAL: 1' SCALE: 1"=40'

L1.4
 REFERENCE CASE #S:
 OV1601351
 OV115-027
 OV914-008
 OV914-007A
 OV903-03A
 (0)15-14

The WLB Group, Inc. **WLB**
 Engineering Planning Surveying
 Landscape Architecture Urban Design
 Offices located in Tucson, Phoenix,
 Flagstaff, Arizona,
 and Las Vegas, Nevada
 4444 East Broadway
 Tucson, Arizona (520) 881-7480

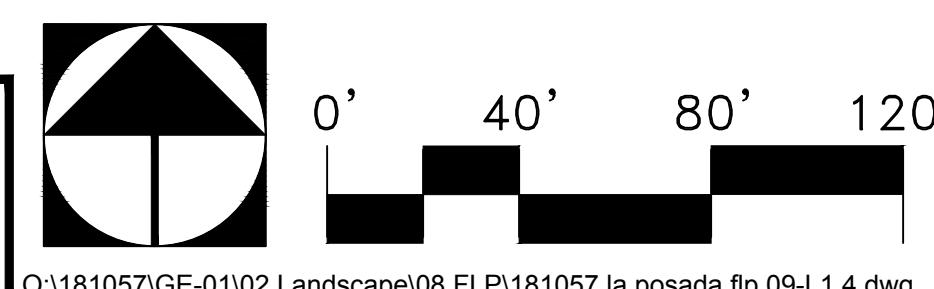


Q:\181057\GE-01102 Landscape\08 FLP\181057 la posada flp 09-L1.4.dwg

LANDSCAPE PLAN



SHEET 9 OF 58

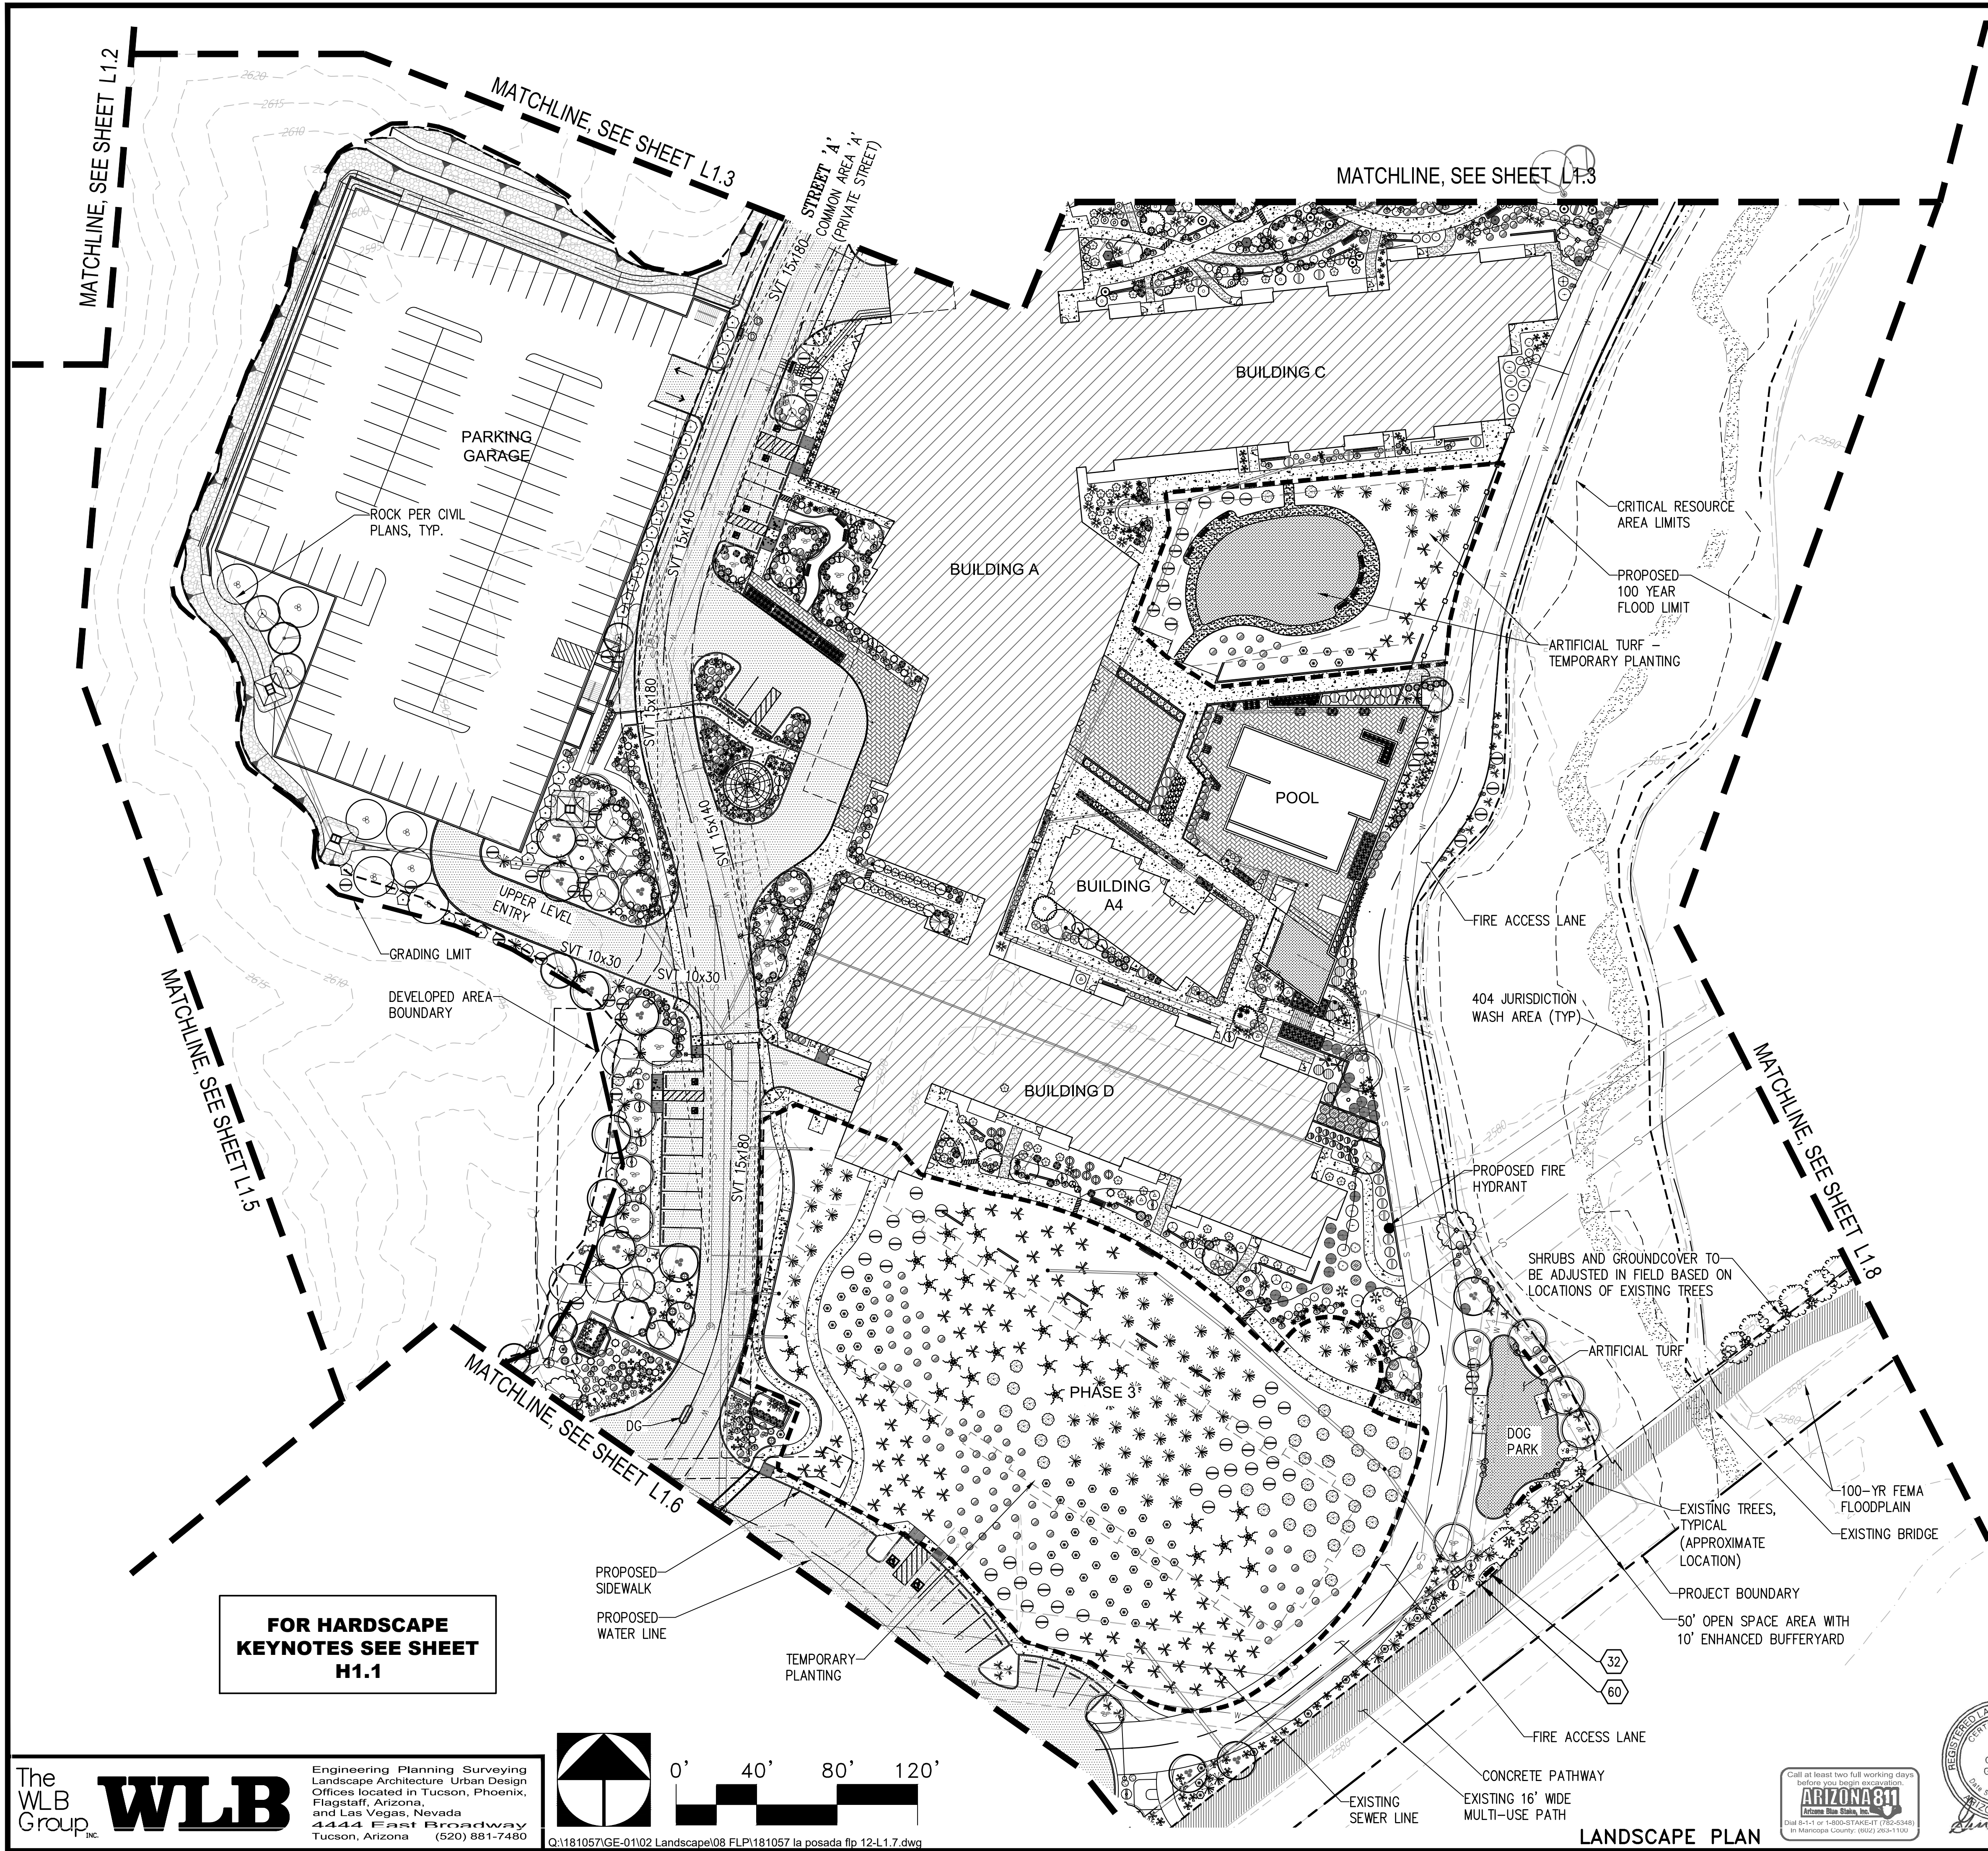


**FOR HARDSCAPE
KEYNOTES SEE SHEET
H1.1**

The WLB Group, Inc.

WLB

Engineering Planning Surveying
Landscape Architecture Urban Design
Offices located in Tucson, Phoenix,
Flagstaff, Arizona,
and Las Vegas, Nevada
4444 East Broadway
Tucson, Arizona (520) 881-7480

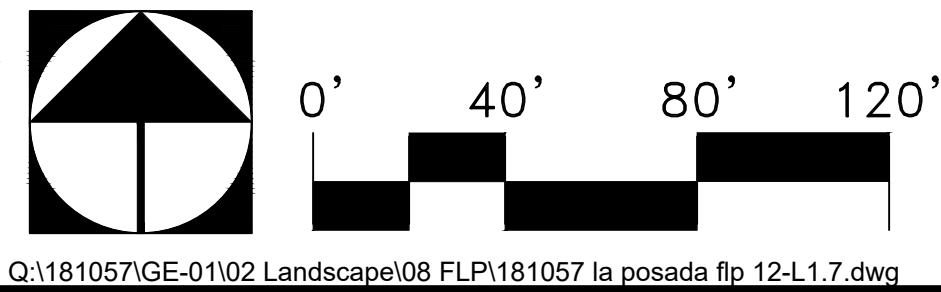


Q:\181057\GE-01102 Landscape\08 FLP\181057 la posada flip 12-L1.7.dwg

LANDSCAPE PLAN


**FINAL LANDSCAPE PLAN
LA POSADA AT PUSCH RIDGE
PHASE 1
(REVISION TO FINAL LANDSCAPE PLAN FOR NAKOMA SKY)
PHASES 1, 2, 3 AND FUTURE PHASES**


ROONEY RANCH AREA Z RECORDED IN BOOK 62 M&P, PAGE 4,
LOTS 1-68 AND COMMON AREAS "A", "B", AND "C" BEING A
PORTION OF SECTION 7, TOWNSHIP 12 SOUTH, RANGE 14 EAST,
G & S.R.M. TOWN OF ORO VALLEY, PIMA COUNTY, ARIZONA
MARCH 2022
W.B. NO. 181057-G-F02
CONTOUR INTERVAL: 1' SCALE: 1"=40'

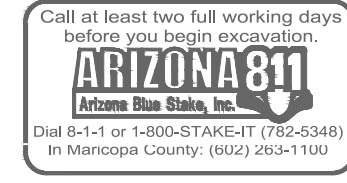

L1.7

REFERENCE CASE #S:
OV1601351
OV115-027
OV914-008
OV914-007A
OV903-03A
(0)15-14

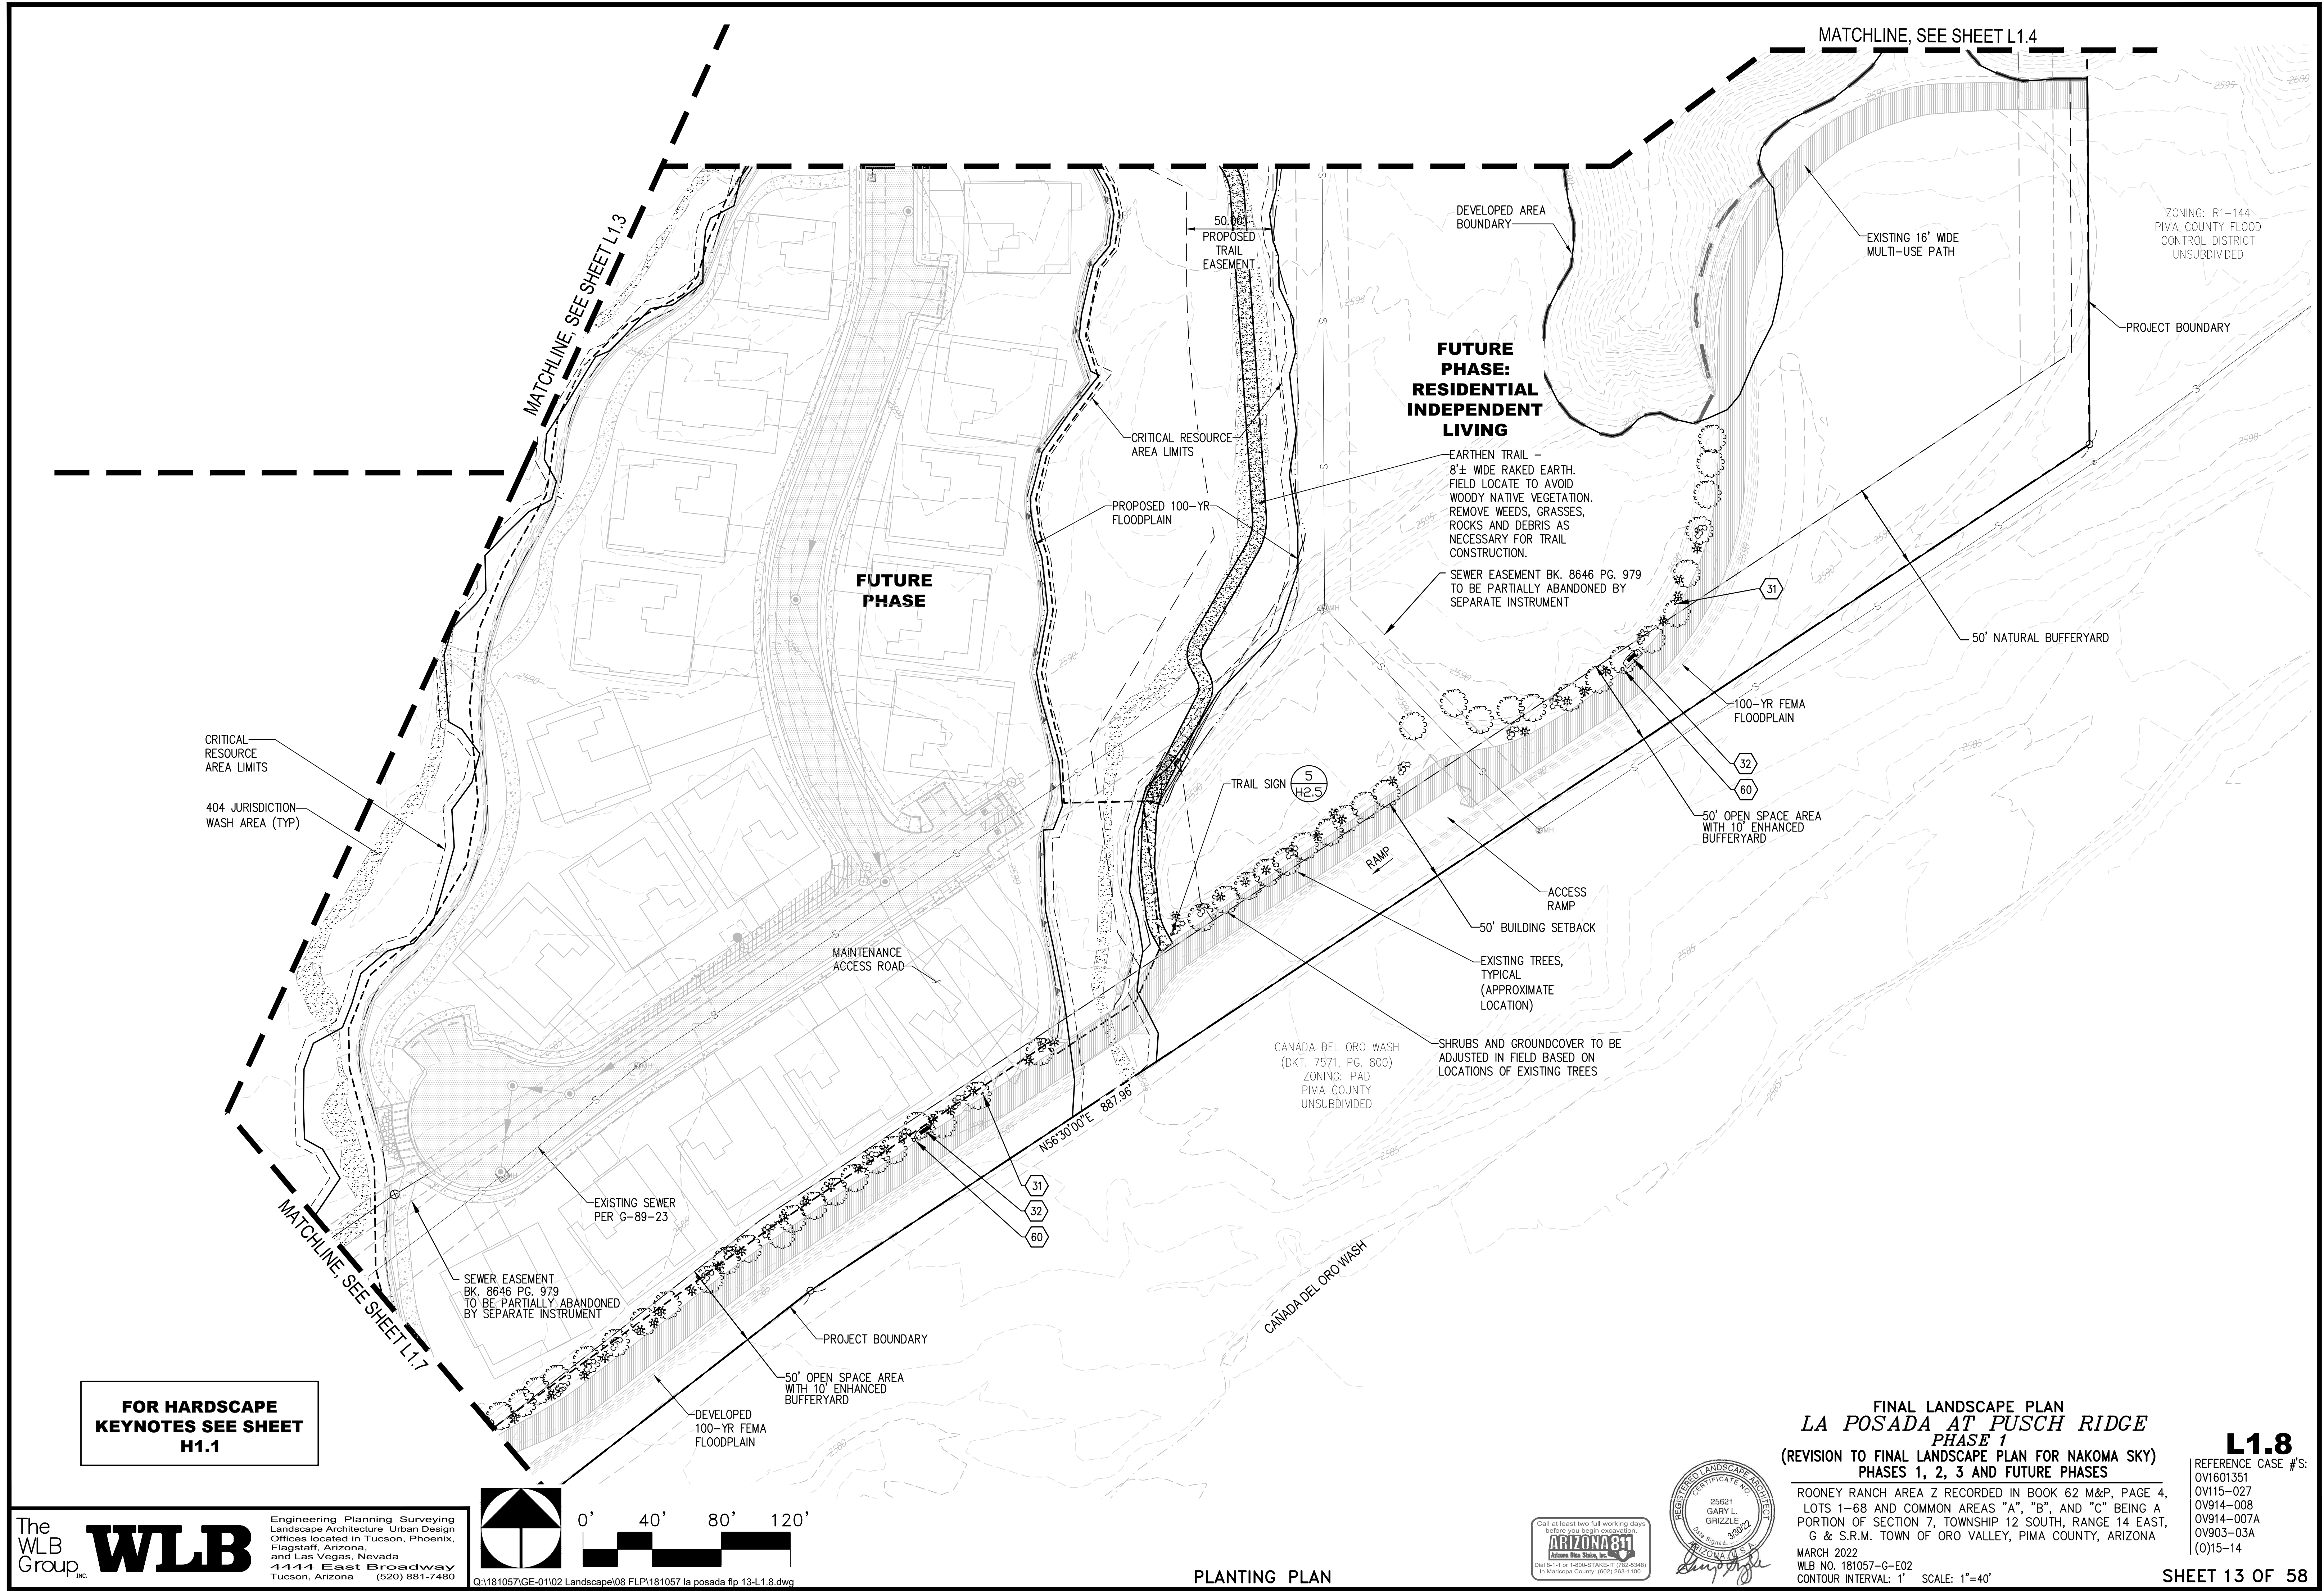

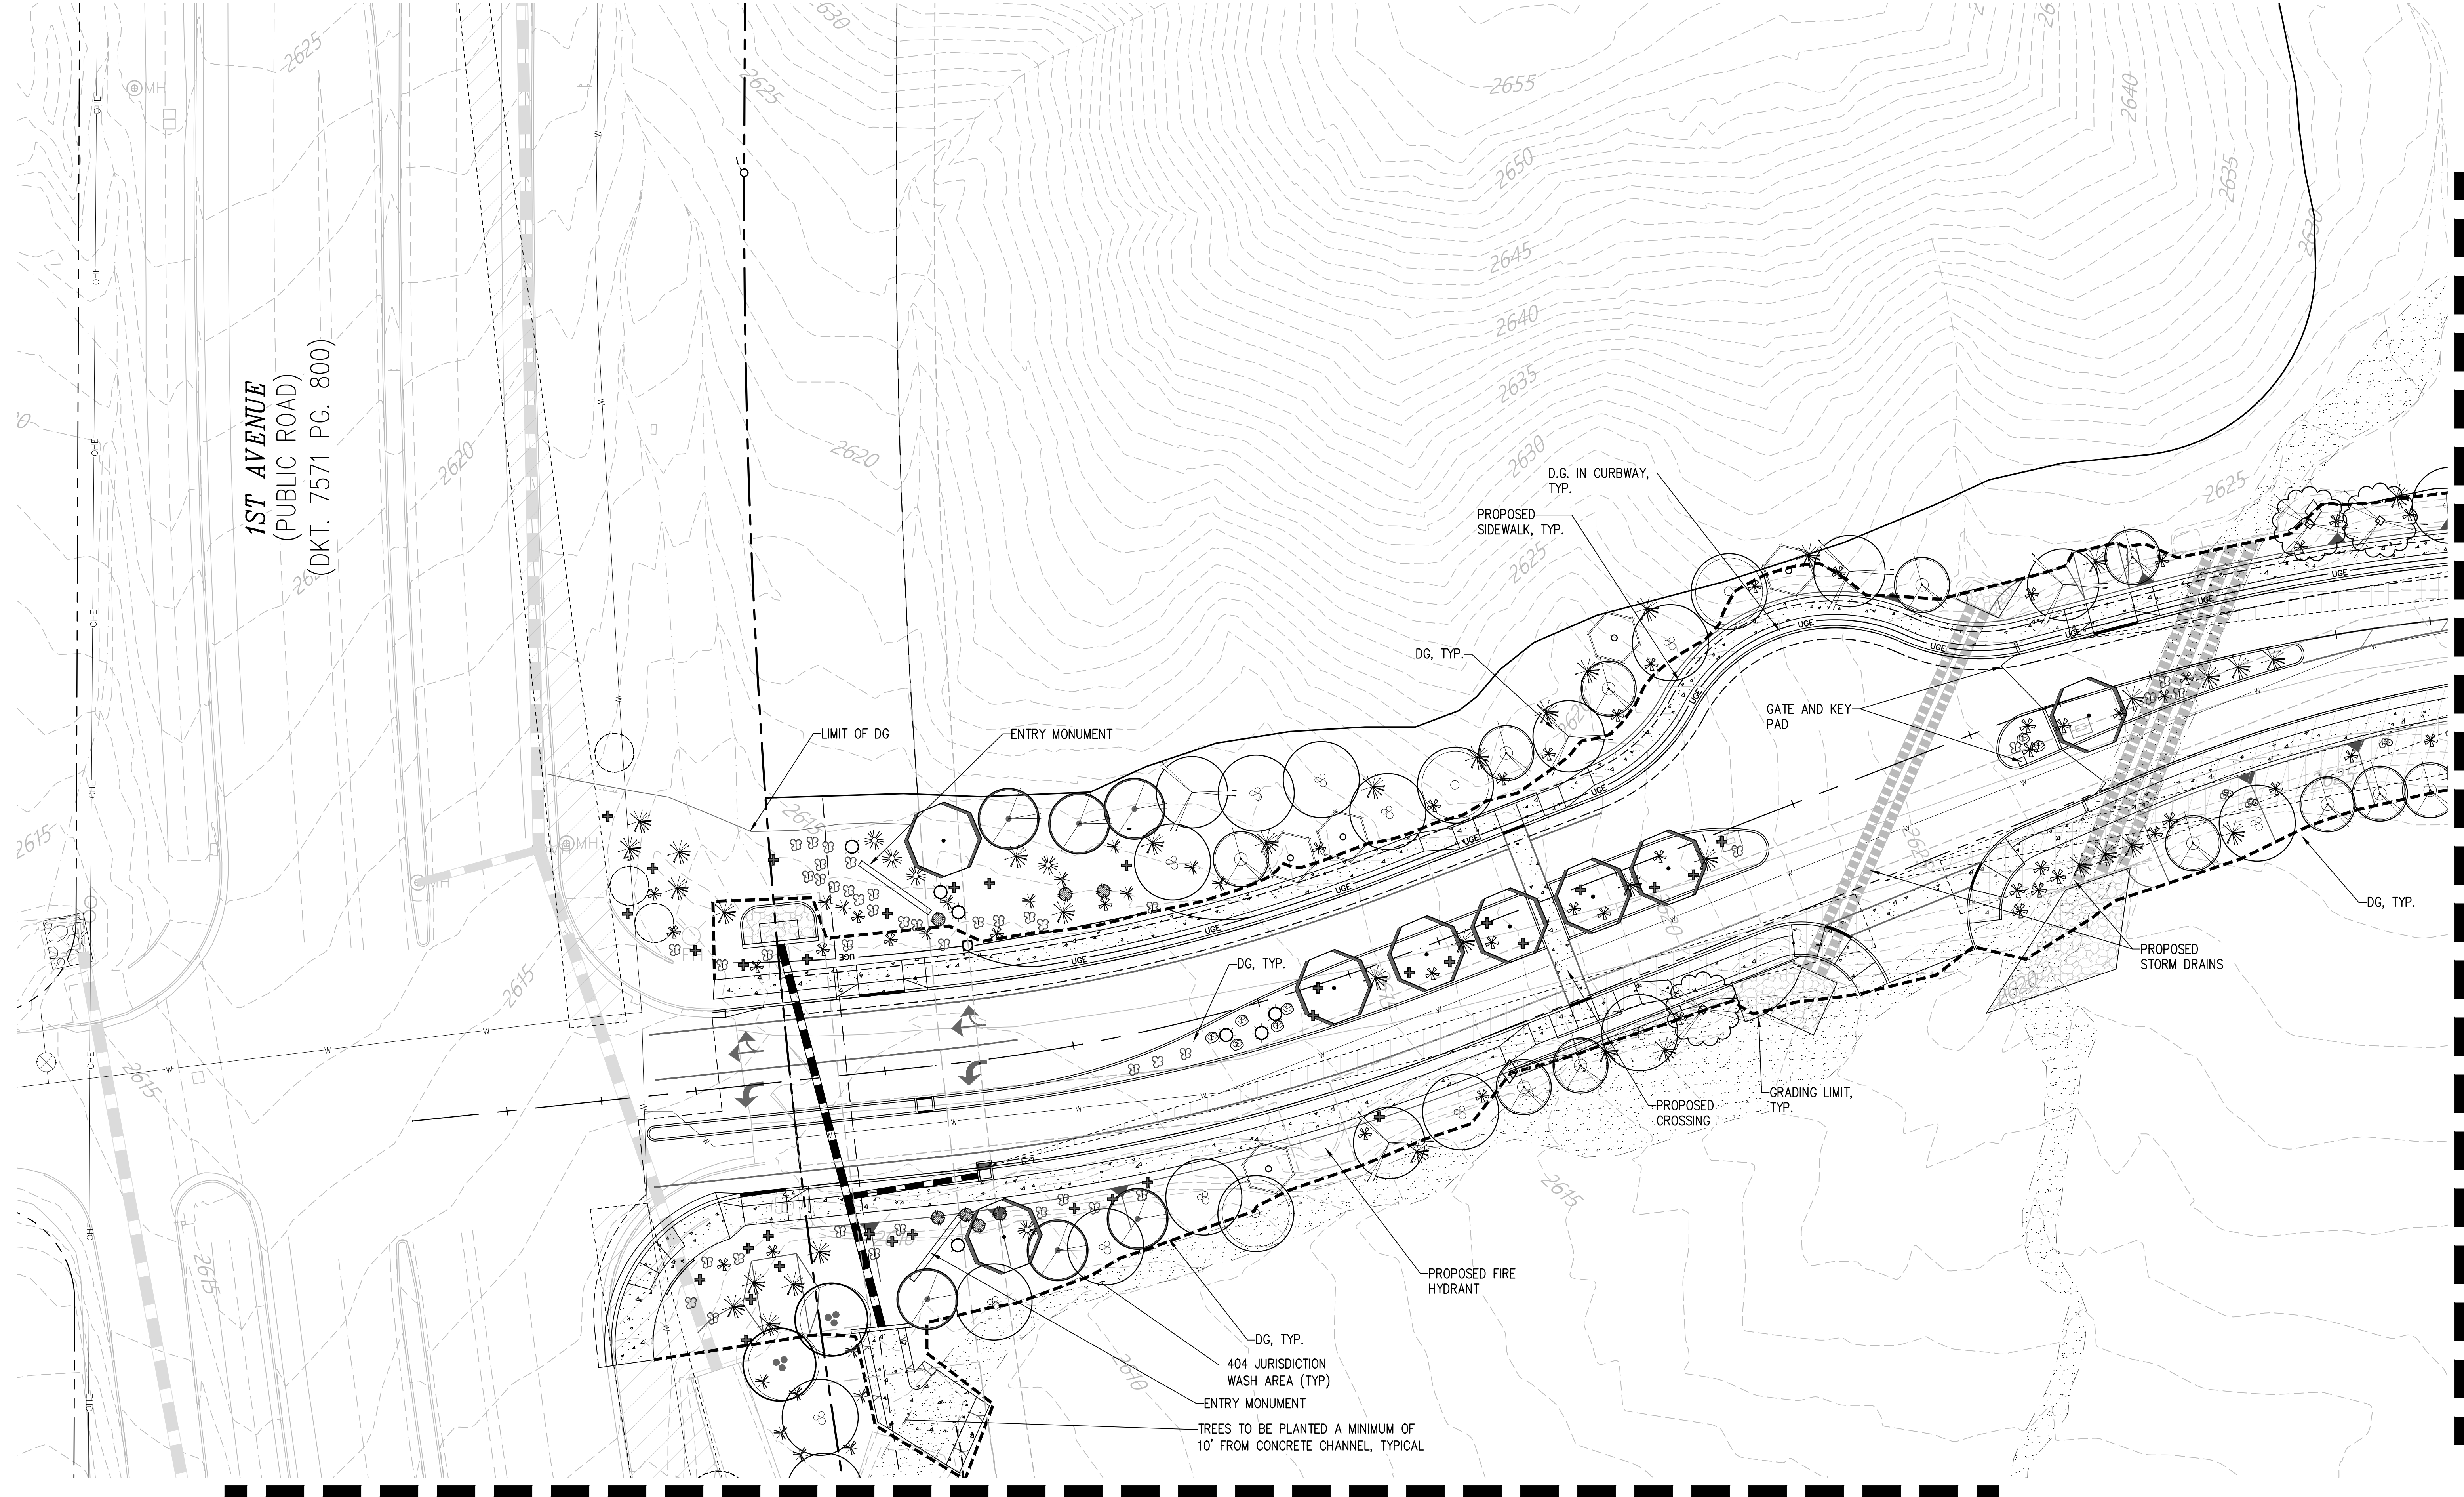

MATCHLINE, SEE SHEET L1.11

MATCHLINE, SEE SHEET L1.10

FINAL LANDSCAPE PLAN
LA POSADA AT PUSCH RIDGE
PHASE 1
(REVISION TO FINAL LANDSCAPE PLAN FOR NAKOMA SKY)
PHASES 1, 2, 3 AND FUTURE PHASES

L1.9

REFERENCE CASE #S:
OV1601351
OV115-027
OV914-008
OV914-007A
OV903-03A
(0)15-14

ROONEY RANCH AREA Z RECORDED IN BOOK 62 M&P, PAGE 4,
LOTS 1-68 AND COMMON AREAS "A", "B", AND "C" BEING A
PORTION OF SECTION 7, TOWNSHIP 12 SOUTH, RANGE 14 EAST,
G & S.R.M. TOWN OF ORO VALLEY, PIMA COUNTY, ARIZONA
MARCH 2022
WLB NO. 181057-G-E02
CONTOUR INTERVAL: 1' SCALE: 1"=20'

The
WLB
Group
INC.

WLB

Engineering Planning Surveying
Landscape Architecture Urban Design
Offices located in Tucson, Phoenix,
Flagstaff, Arizona,
and Las Vegas, Nevada
4444 East Broadway
Tucson, Arizona (520) 881-7480




Q:\181057\GE-01102 Landscape\08 FLP\181057 la posada flp 14-L1.9 plant. 20 scale.dwg

THIS SHEET FOR CONTRACTOR INFORMATION PURPOSES

PLANTING PLAN



MATCHLINE, SEE SHEET L1.9

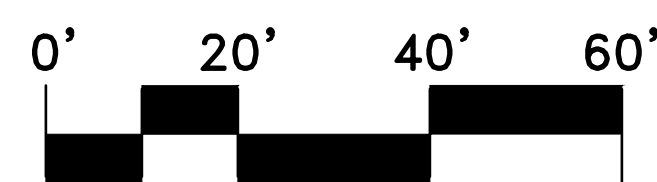

THIS SHEET FOR CONTRACTOR INFORMATION PURPOSES

PLANTING PLAN



**FINAL LANDSCAPE PLAN
LA POSADA AT PUSCH RIDGE
PHASE 1
(REVISION TO FINAL LANDSCAPE PLAN FOR NAKOMA SKY)
PHASES 1, 2, 3 AND FUTURE PHASES**



ROONEY RANCH AREA Z RECORDED IN BOOK 62 M&P, PAGE 4, LOTS 1-68 AND COMMON AREAS "A", "B", AND "C" BEING A PORTION OF SECTION 7, TOWNSHIP 12' SOUTH, RANGE 14 EAST, G & S.R.M. TOWN OF ORO VALLEY, PIMA COUNTY, ARIZONA
MARCH 2022
WLB NO. 181057-G-E02
CONTOUR INTERVAL: 1' SCALE: 1"=20'

L1.10
REFERENCE CASE #S:
OV1601351
OV115-027
OV914-008
OV914-007A
OV903-03A
(0)15-14

SHEET 15 OF 58

MATCHLINE, SEE SHEET L1.9


MATCHLINE, SEE SHEET L1.12

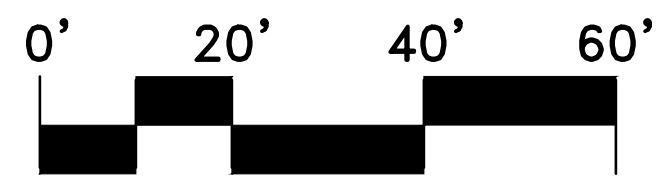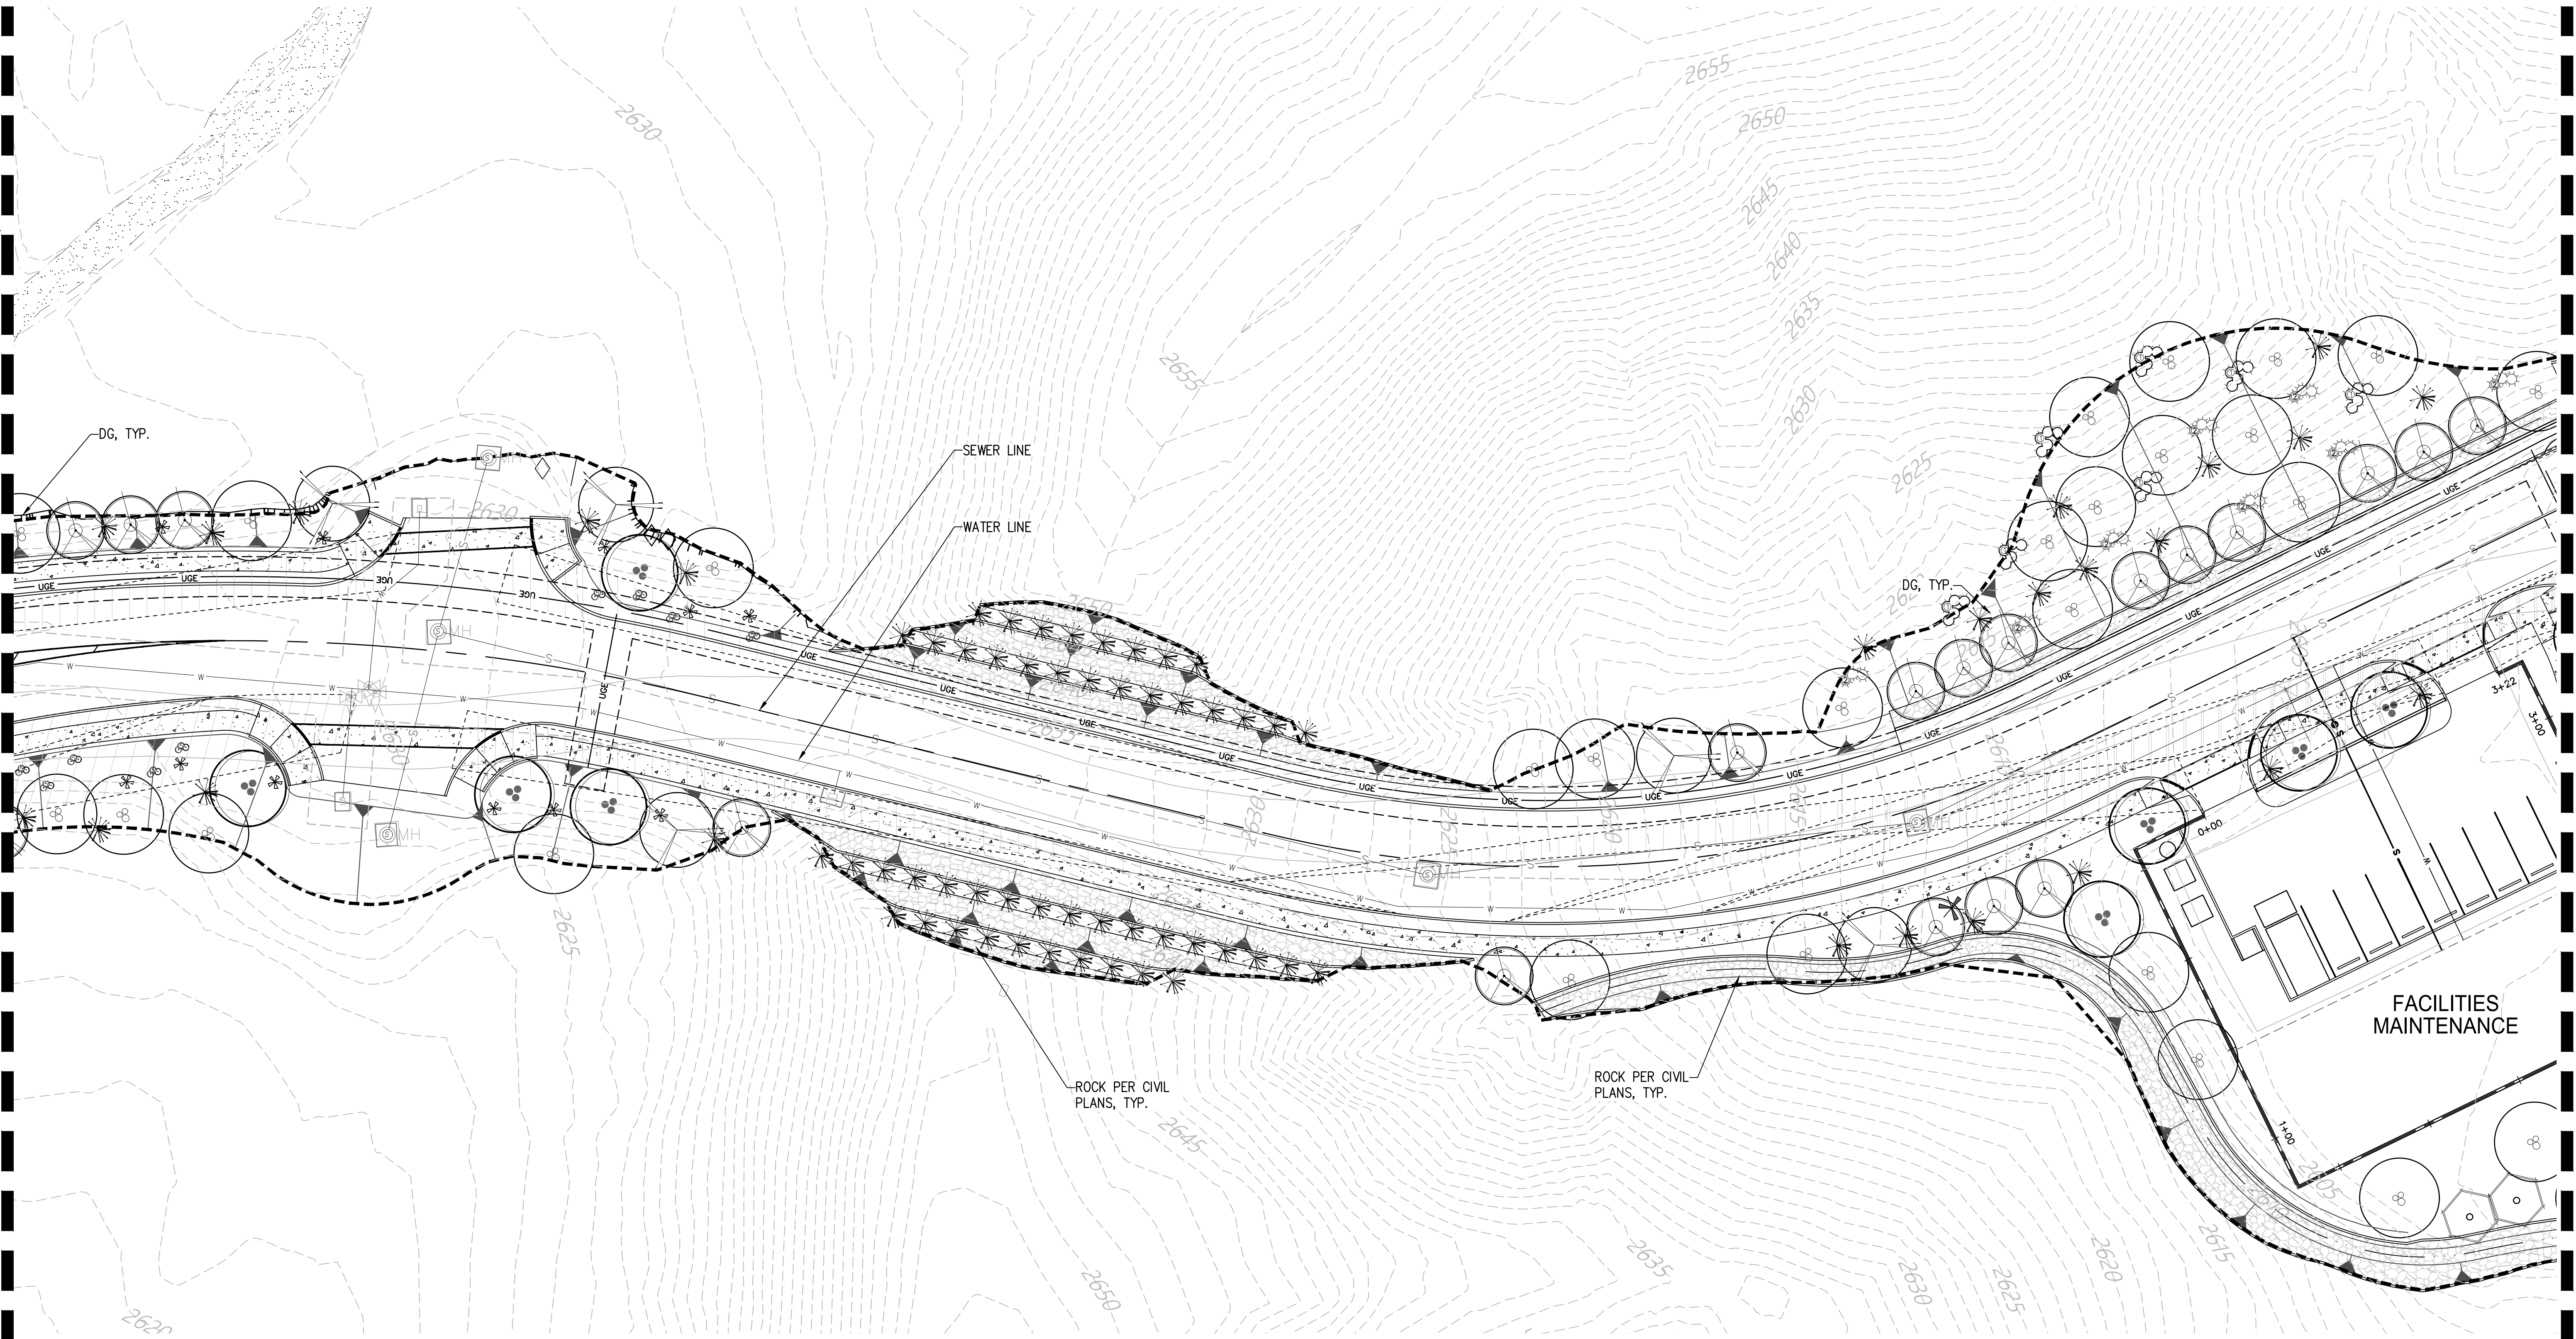

Q:\181057\GE-01102 Landscape\08 FLP\181057 la posada flp 16-L1.11 plant 20 scale.dwg

THIS SHEET FOR CONTRACTOR INFORMATION PURPOSES


PLANTING PLAN

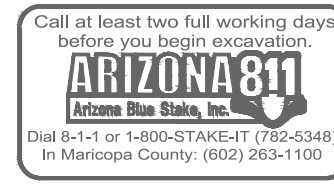


FINAL LANDSCAPE PLAN
LA POSADA AT PUSCH RIDGE
PHASE 1
(REVISION TO FINAL LANDSCAPE PLAN FOR NAKOMA SKY)
PHASES 1, 2, 3 AND FUTURE PHASES
ROONEY RANCH AREA Z RECORDED IN BOOK 62 M&P, PAGE 4, LOTS 1-68 AND COMMON AREAS "A", "B", AND "C" BEING A PORTION OF SECTION 7, TOWNSHIP 12 SOUTH, RANGE 14 EAST, G & S.R.M. TOWN OF ORO VALLEY, PIMA COUNTY, ARIZONA
MARCH 2022
WLB NO. 181057-G-E02
CONTOUR INTERVAL: 1' SCALE: 1"=20'

L1.11
REFERENCE CASE #S:
OV1601351
OV115-027
OV914-008
OV914-007A
OV903-03A
(0)15-14


MATCHLINE, SEE SHEET L1.11

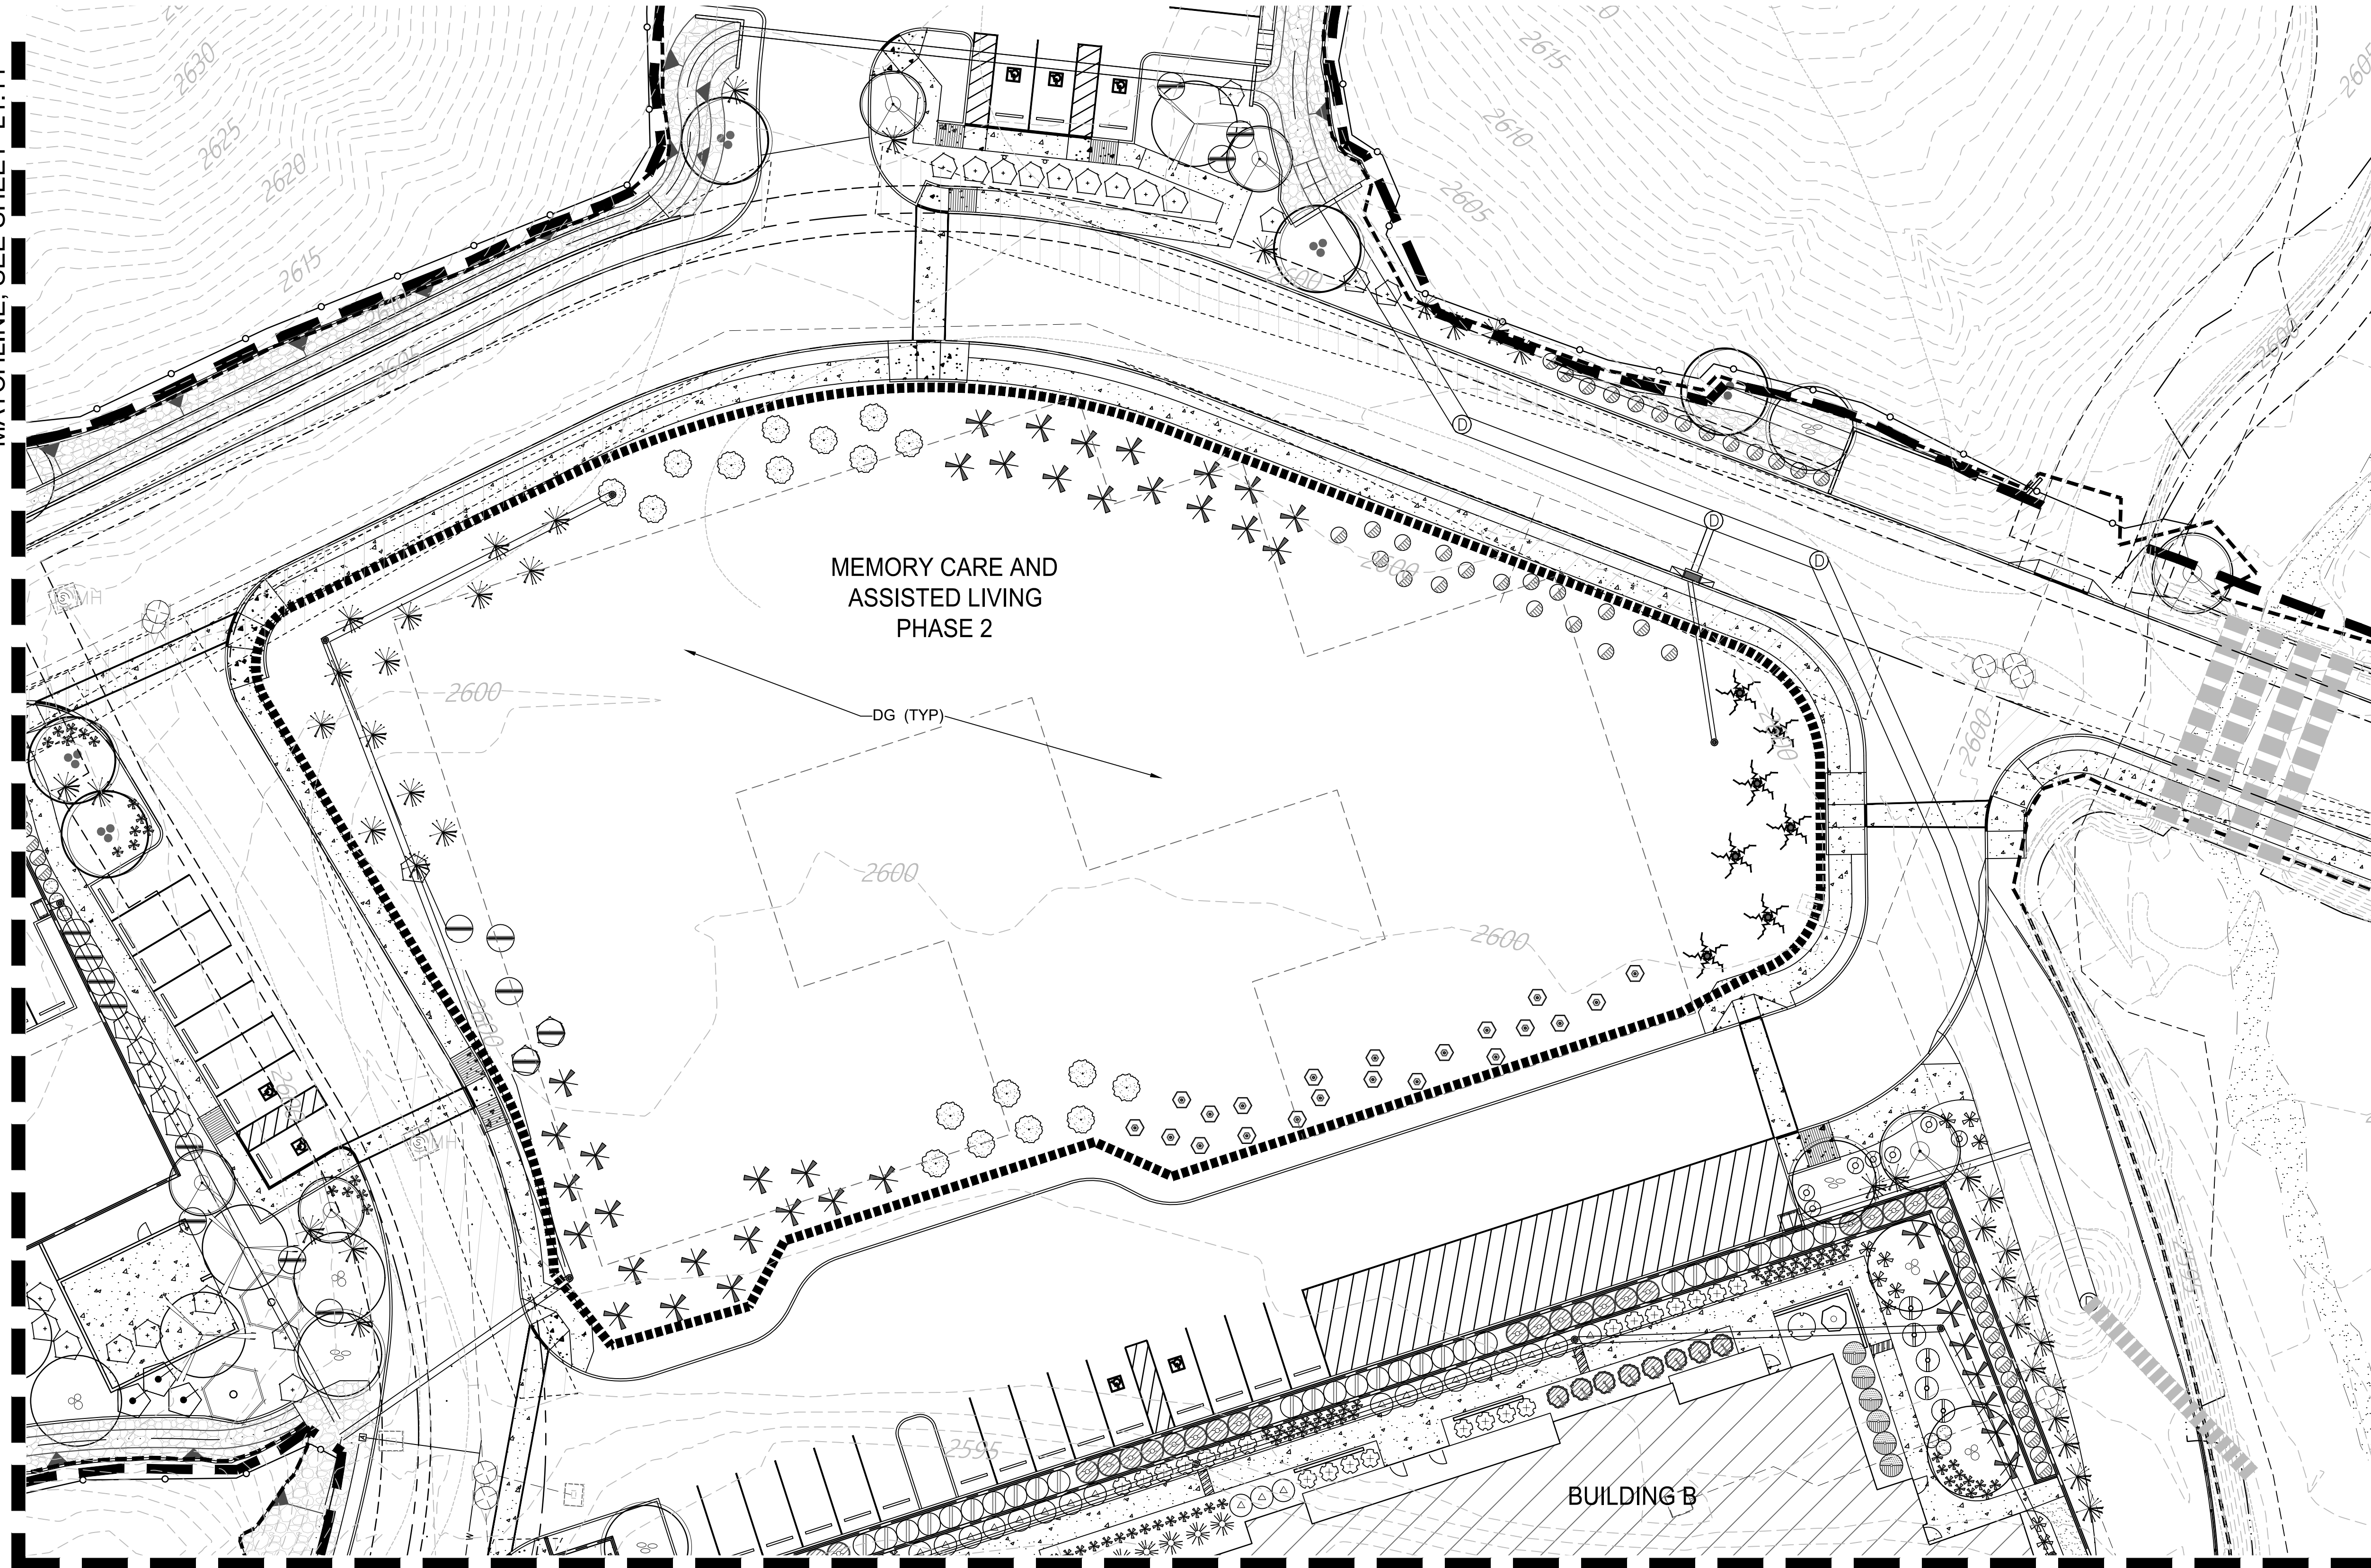

MATCHLINE, SEE SHEET L1.13

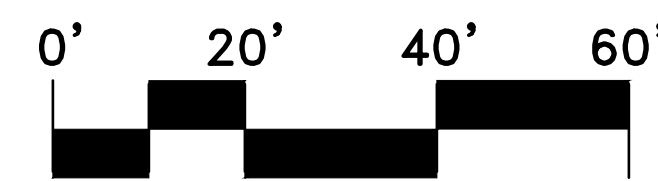

MATCHLINE, SEE SHEET L1.12

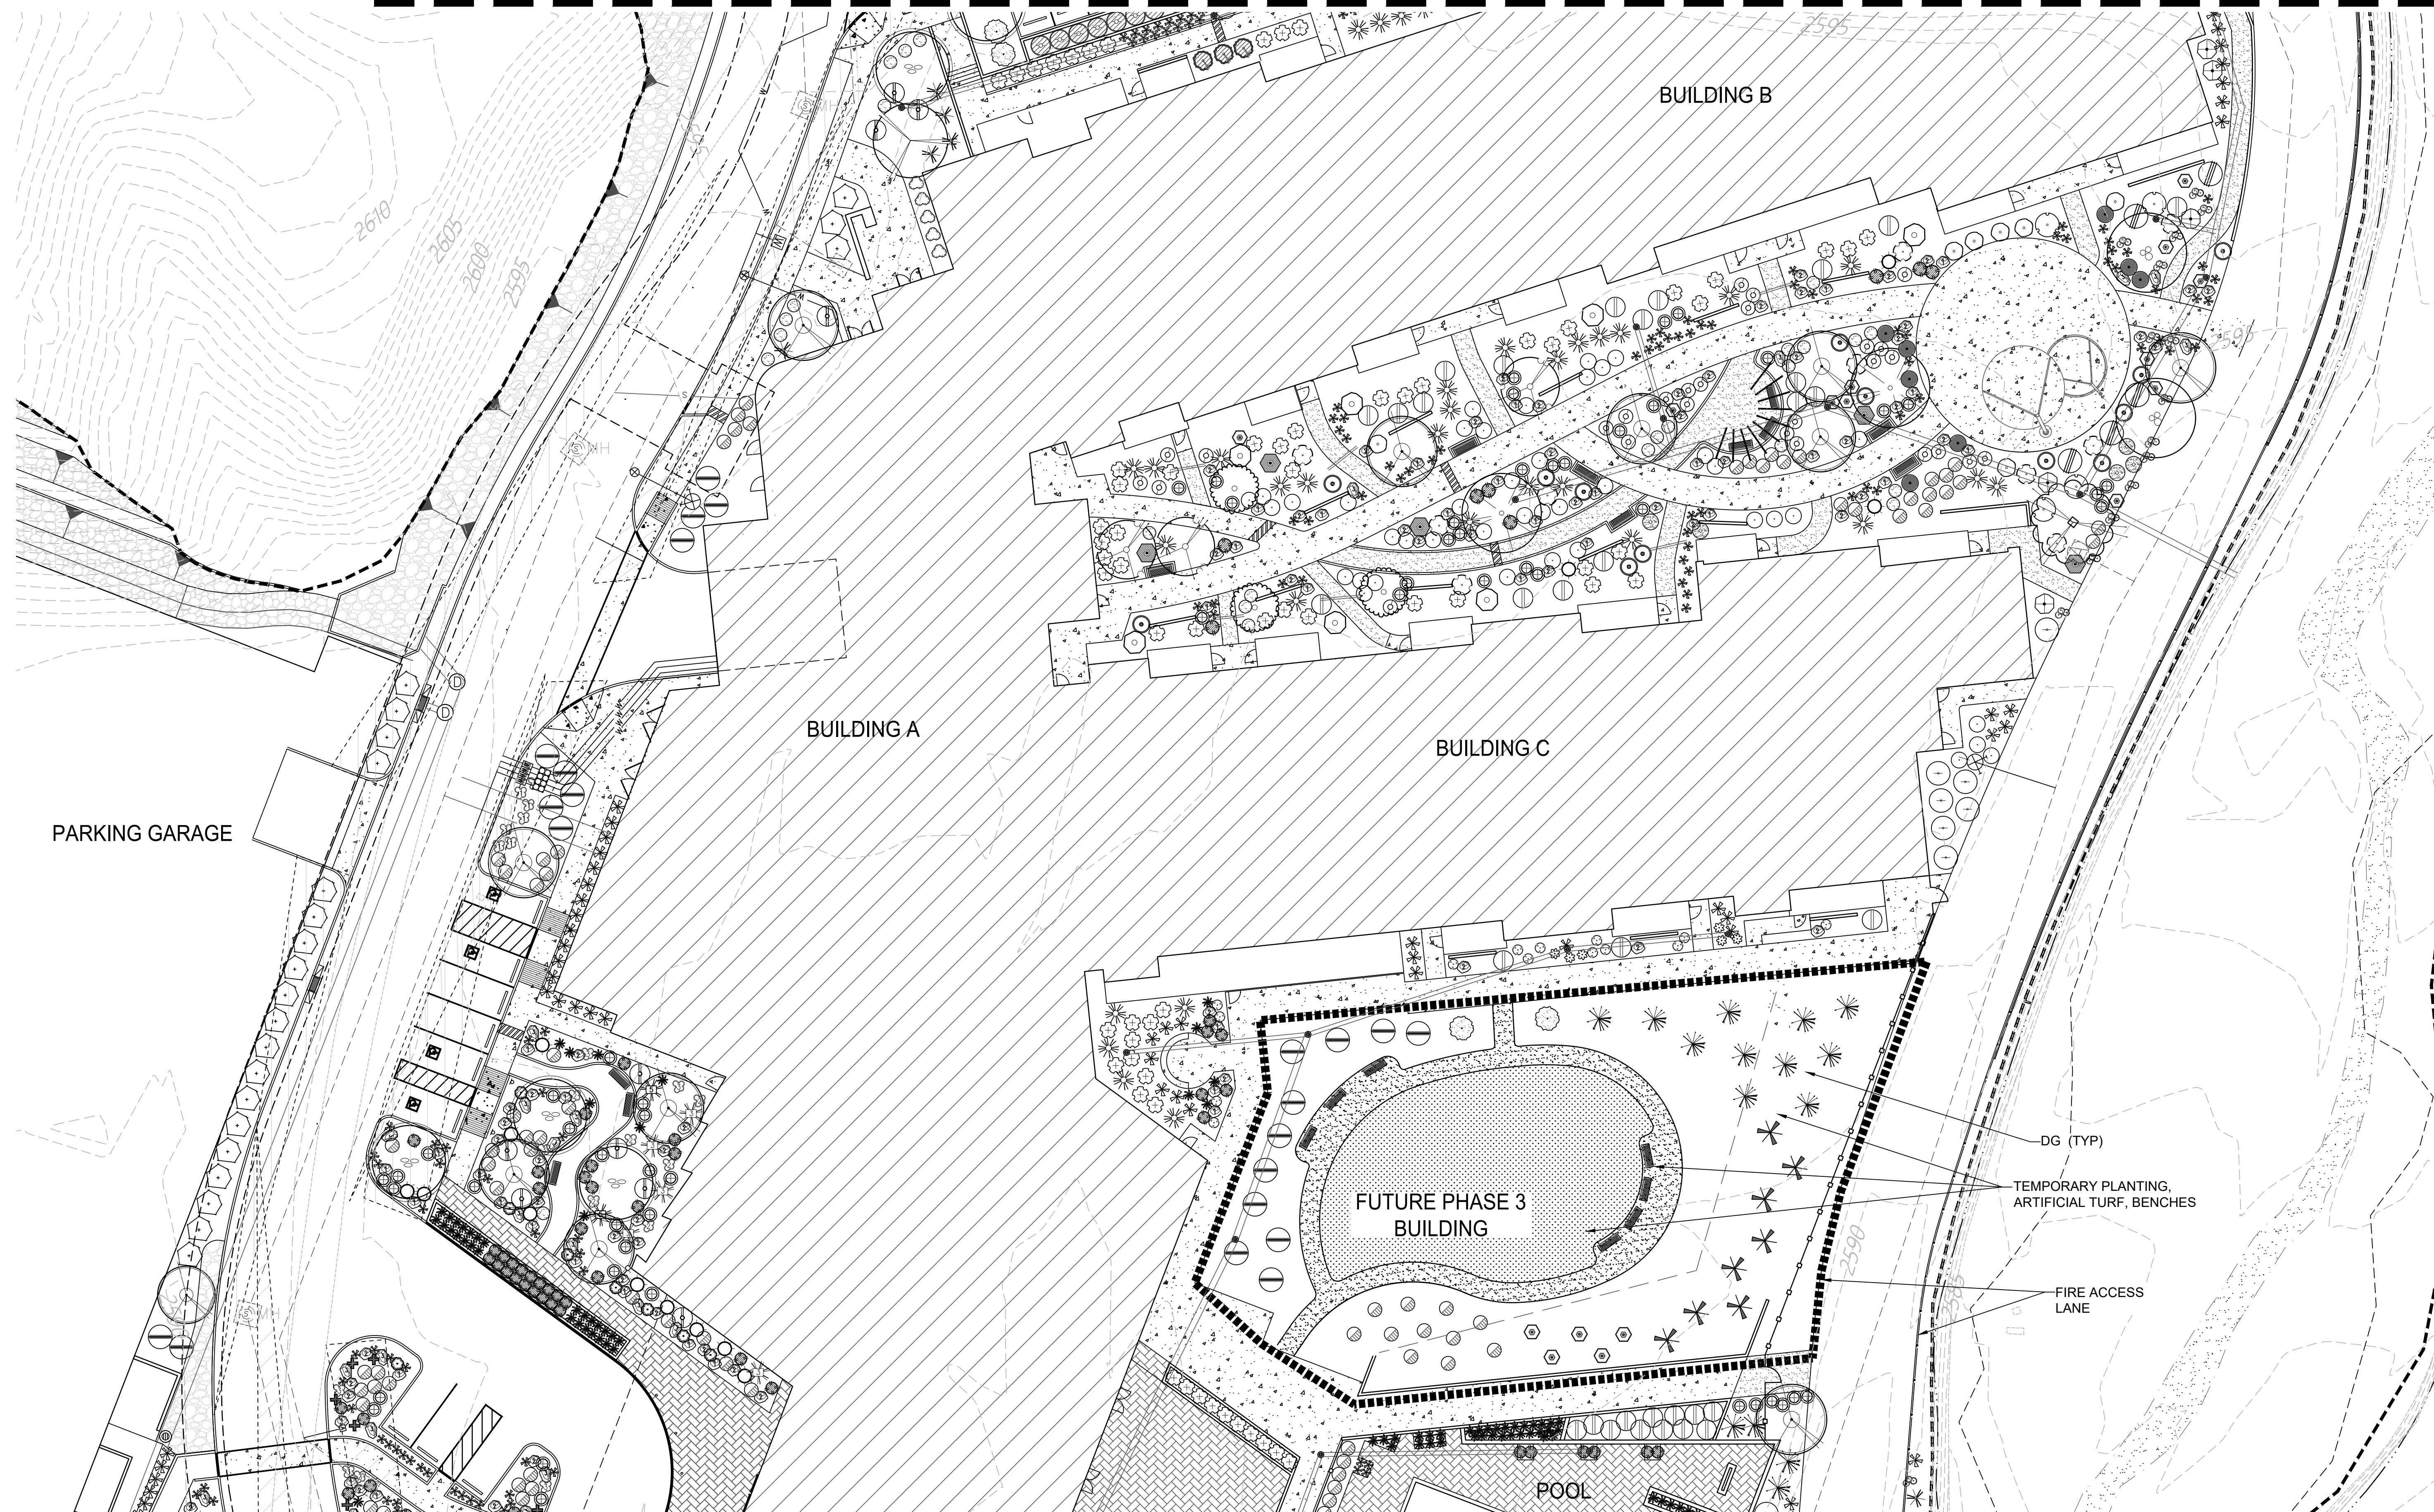

MATCHLINE, SEE SHEET L1.14

FINAL LANDSCAPE PLAN
LA POSADA AT PUSCH RIDGE
PHASE 1
(REVISION TO FINAL LANDSCAPE PLAN FOR NAKOMA SKY)
PHASES 1, 2, 3 AND FUTURE PHASES

ROONEY RANCH AREA Z RECORDED IN BOOK 62 M&P, PAGE 4,
LOTS 1-68 AND COMMON AREAS "A", "B", AND "C" BEING A
PORTION OF SECTION 7, TOWNSHIP 12 SOUTH, RANGE 14 EAST,
G & S.R.M. TOWN OF ORO VALLEY, PIMA COUNTY, ARIZONA
MARCH 2022
WLB NO. 181057-G-E02
CONTOUR INTERVAL: 1' SCALE: 1"=20'

L1.13

REFERENCE CASE #S:
OV1601351
OV115-027
OV914-008
OV914-007A
OV903-03A
(0)15-14

The
WLB
Group
INC.

Engineering Planning Surveying
Landscape Architecture Urban Design
Offices located in Tucson, Phoenix,
Flagstaff, Arizona,
and Las Vegas, Nevada
4444 East Broadway
Tucson, Arizona (520) 881-7480



Q:\181057\GE-01102 Landscape\08 FLP\181057 la posada flp 18-L1.13 plant 20 scale.dwg


THIS SHEET FOR CONTRACTOR INFORMATION PURPOSES

PLANTING PLAN



SHEET 18 OF 58

MATCHLINE, SEE SHEET L1.13

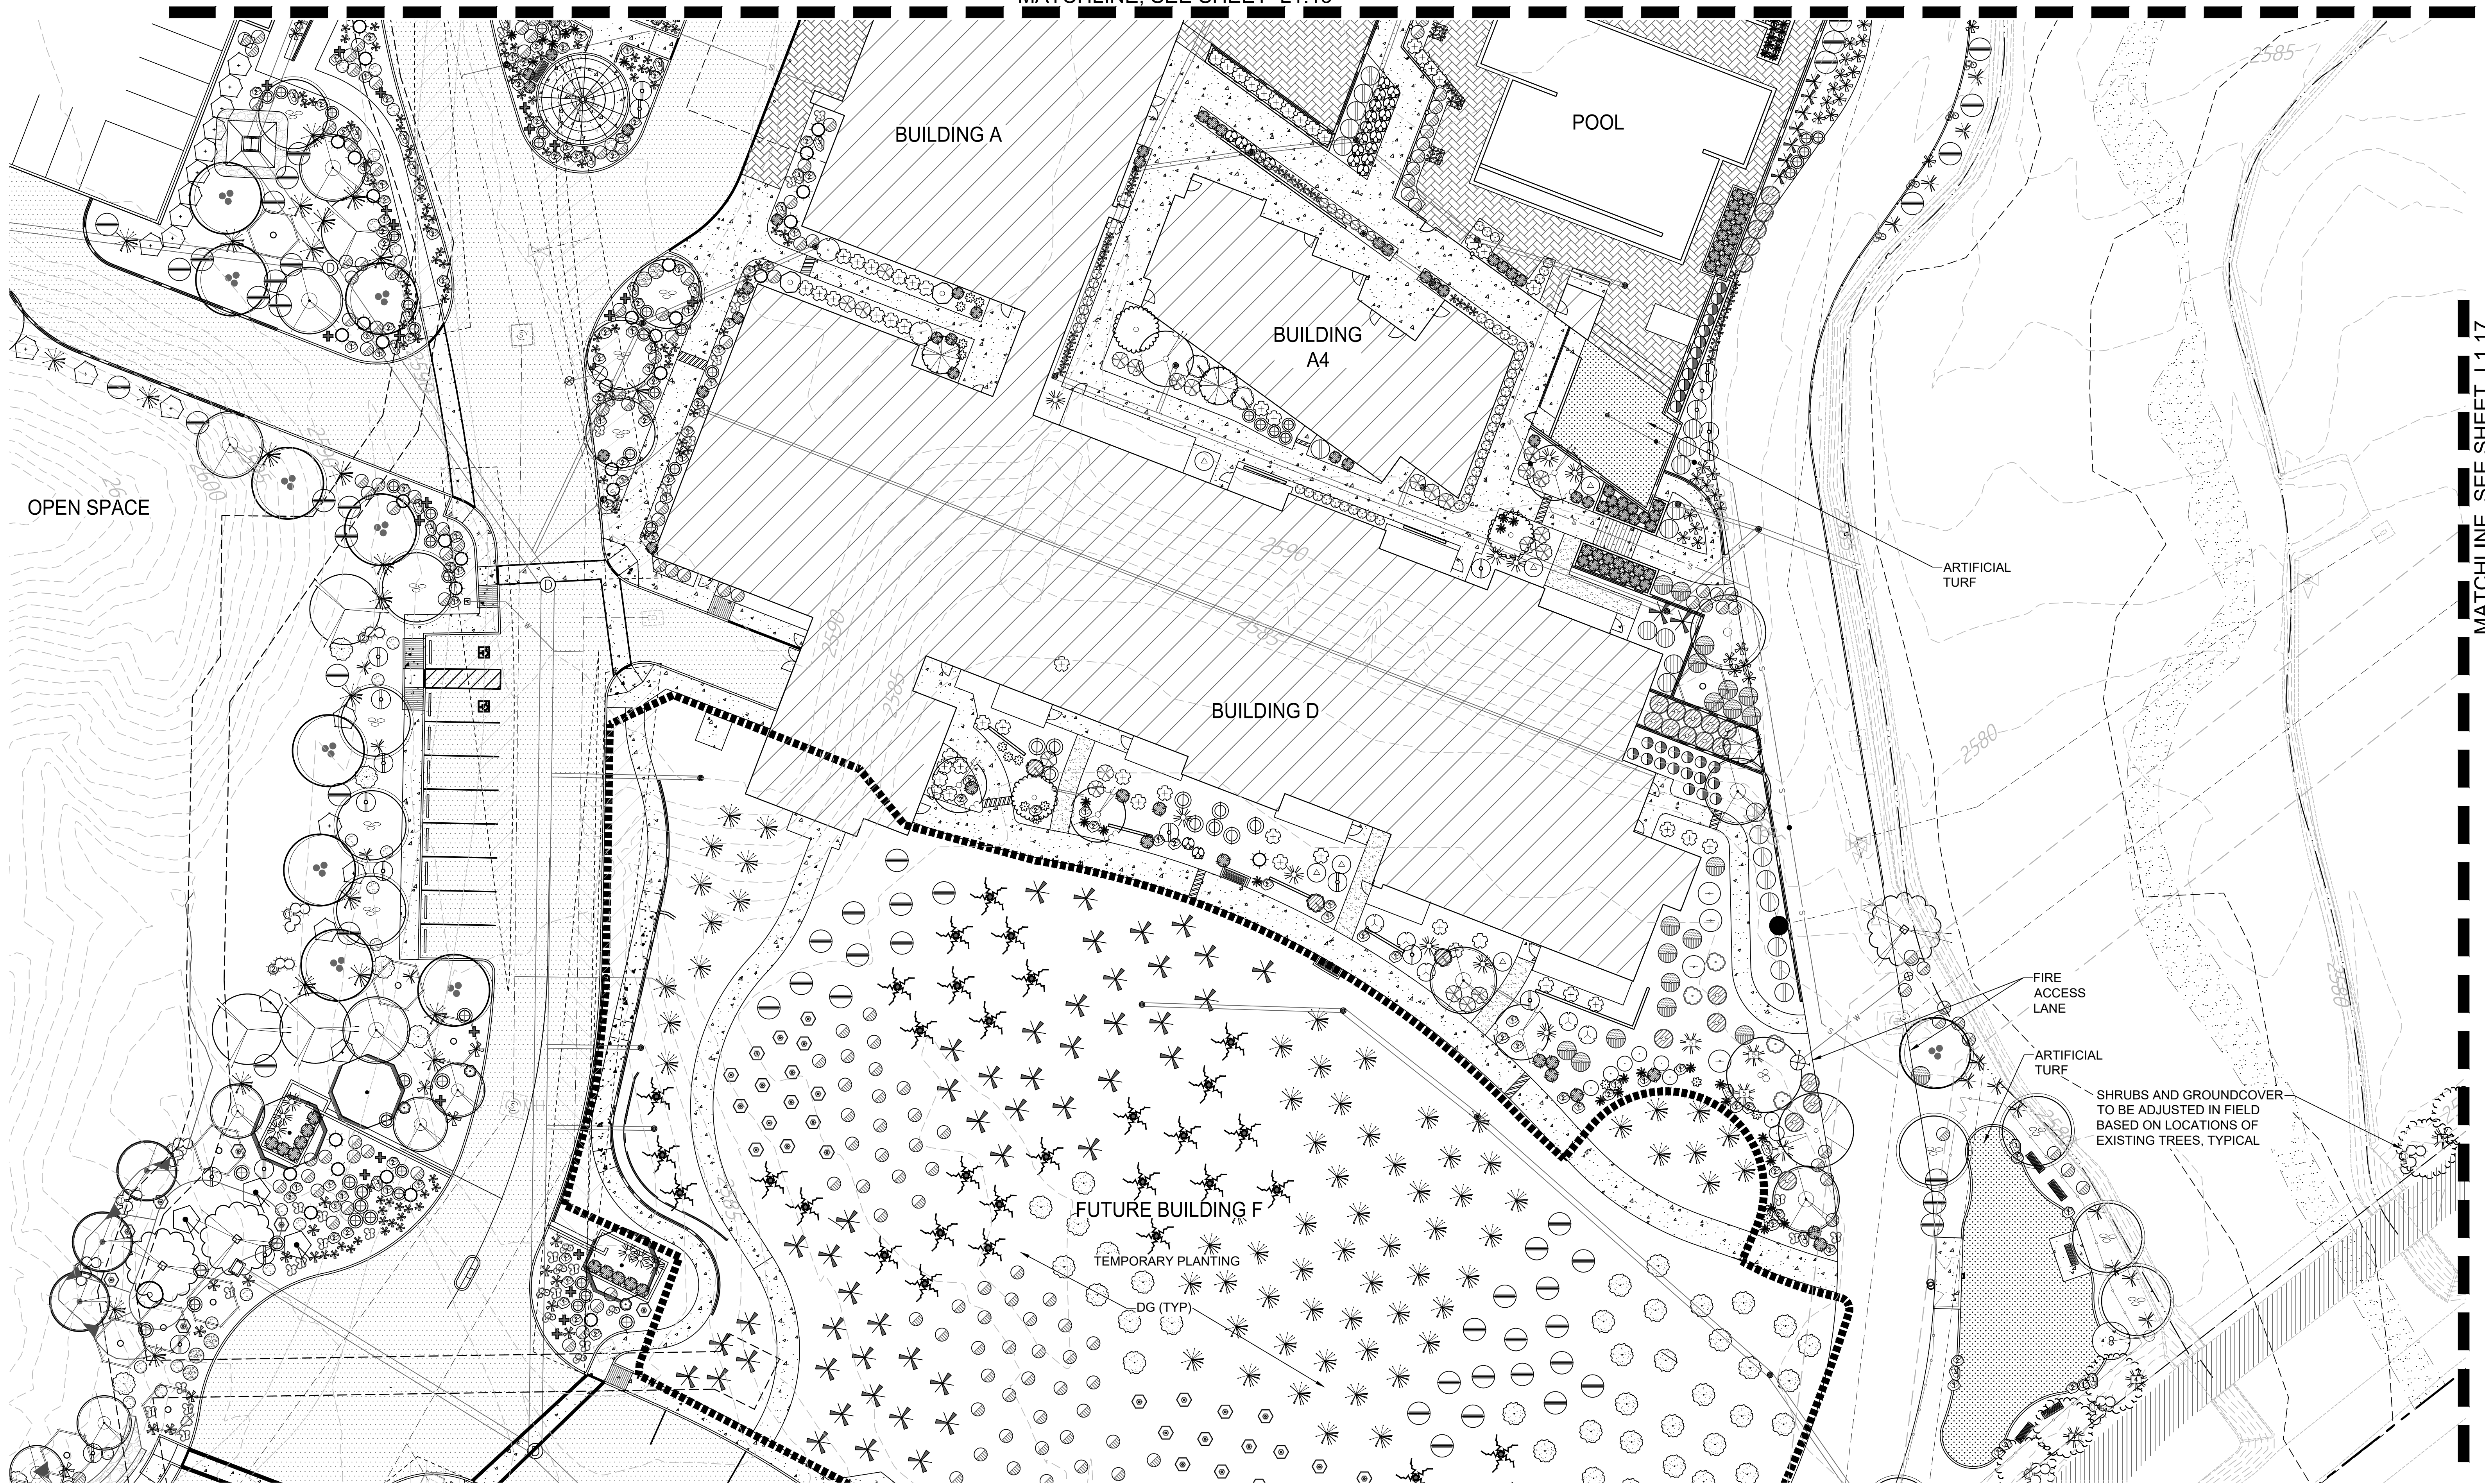

MATCHLINE, SEE SHEET L1.15

FINAL LANDSCAPE PLAN
LA POSADA AT PUSCH RIDGE
PHASE 1
L1.14
(REVISION TO FINAL LANDSCAPE PLAN FOR NAKOMA SKY)
PHASES 1, 2, 3 AND FUTURE PHASES


ROONEY RANCH AREA Z RECORDED IN BOOK 62 M&P, PAGE 4,
LOTS 1-68 AND COMMON AREAS "A", "B", AND "C" BEING A
PORTION OF SECTION 7, TOWNSHIP 12' SOUTH, RANGE 14 EAST,
G & S.R.M. TOWN OF ORO VALLEY, PIMA COUNTY, ARIZONA
MARCH 2022
WLB NO. 181057-G-E02
CONTOUR INTERVAL: 1' SCALE: 1"=20'

REFERENCE CASE #S:
OV1601351
OV115-027
OV914-008
OV914-007A
OV903-03A
(0)15-14

The
WLB
Group
INC.

WLB

Engineering Planning Surveying
Landscape Architecture Urban Design
Offices located in Tucson, Phoenix,
Flagstaff, Arizona,
and Las Vegas, Nevada
4444 East Broadway
Tucson, Arizona (520) 881-7480

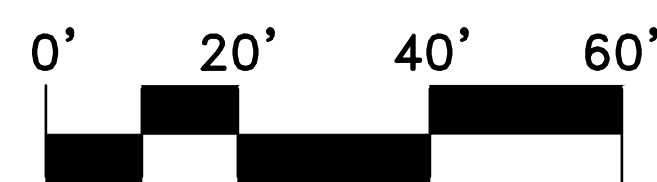

Q:\181057\GE-01102 Landscape\08 FLP\181057 la posada flp 19-L1.14 plant 20 scale.dwg

THIS SHEET FOR CONTRACTOR INFORMATION PURPOSES



PLANTING PLAN



SHEET 19 OF 58

MATCHLINE, SEE SHEET L1.14

MATCHLINE, SEE SHEET L1.16

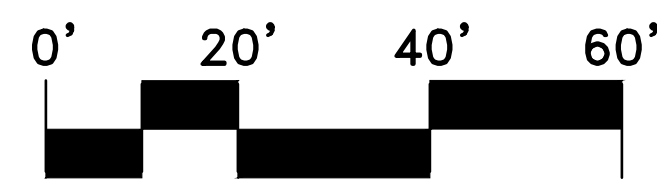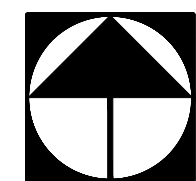

THIS SHEET FOR CONTRACTOR INFORMATION PURPOSES

PLANTING PLAN



FINAL LANDSCAPE PLAN
LA POSADA AT PUSCH RIDGE
PHASE 1
(REVISION TO FINAL LANDSCAPE PLAN FOR NAKOMA SKY)
PHASES 1, 2, 3 AND FUTURE PHASES

ROONEY RANCH AREA Z RECORDED IN BOOK 62 M&P, PAGE 4, LOTS 1-68 AND COMMON AREAS "A", "B", AND "C" BEING A PORTION OF SECTION 7, TOWNSHIP 12 SOUTH, RANGE 14 EAST, G & S.R.M. TOWN OF ORO VALLEY, PIMA COUNTY, ARIZONA
MARCH 2022
WLB NO. 181057-G-E02
CONTOUR INTERVAL: 1' SCALE: 1"=20'

L1.15

REFERENCE CASE #S:
OV1601351
OV115-027
OV914-008
OV914-007A
OV903-03A
(0)15-14

SHEET 20 OF 58



MATCHLINE, SEE SHEET L1.15

**FUTURE PHASE:
COMMERCIAL**

**FINAL LANDSCAPE PLAN
LA POSADA AT PUSCH RIDGE
PHASE 1
(REVISION TO FINAL LANDSCAPE PLAN FOR NAKOMA SKY)
PHASES 1, 2, 3 AND FUTURE PHASES**

L1.16


ROONEY RANCH AREA Z RECORDED IN BOOK 62 M&P, PAGE 4,
LOTS 1-68 AND COMMON AREAS "A", "B", AND "C" BEING A
PORTION OF SECTION 7, TOWNSHIP 12 SOUTH, RANGE 14 EAST,
G & S.R.M. TOWN OF ORO VALLEY, PIMA COUNTY, ARIZONA
MARCH 2022
WLB NO. 181057-G-E02
CONTOUR INTERVAL: 1' SCALE: 1"=20'

REFERENCE CASE #S:
OV1601351
OV115-027
OV914-008
OV914-007A
OV903-03A
(0)15-14

The
WLB
Group
INC.

WLB

Engineering Planning Surveying
Landscape Architecture Urban Design
Offices located in Tucson, Phoenix,
Flagstaff, Arizona,
and Las Vegas, Nevada
4444 East Broadway
Tucson, Arizona (520) 881-7480

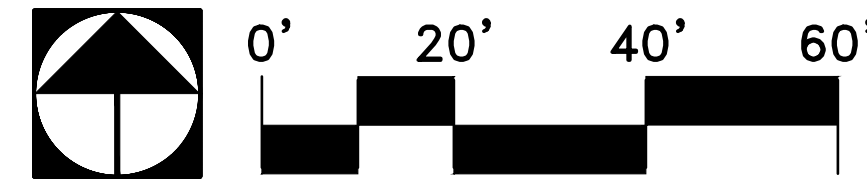

Q:\181057\GE-01102 Landscape\08 FLP\181057 la posada flp 21-L1.16 plant 20 scale.dwg

THIS SHEET FOR CONTRACTOR INFORMATION PURPOSES

PLANTING PLAN



Call at least two full working days
before you begin excavation
ARIZONA811
Arizona Blue Stakes, Inc.
Dial 8-1-1 or 1-800-STAKE-IT (782-5348)
in Maricopa County: (602) 263-1100



SHEET 21 OF 58

MATCHLINE, SEE SHEET L1.14

MATCHLINE, SEE SHEET L1.18

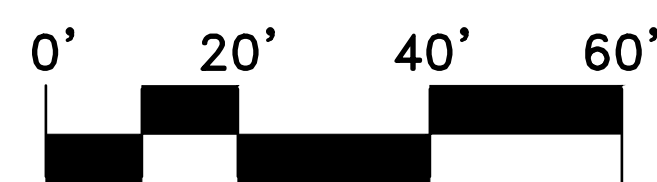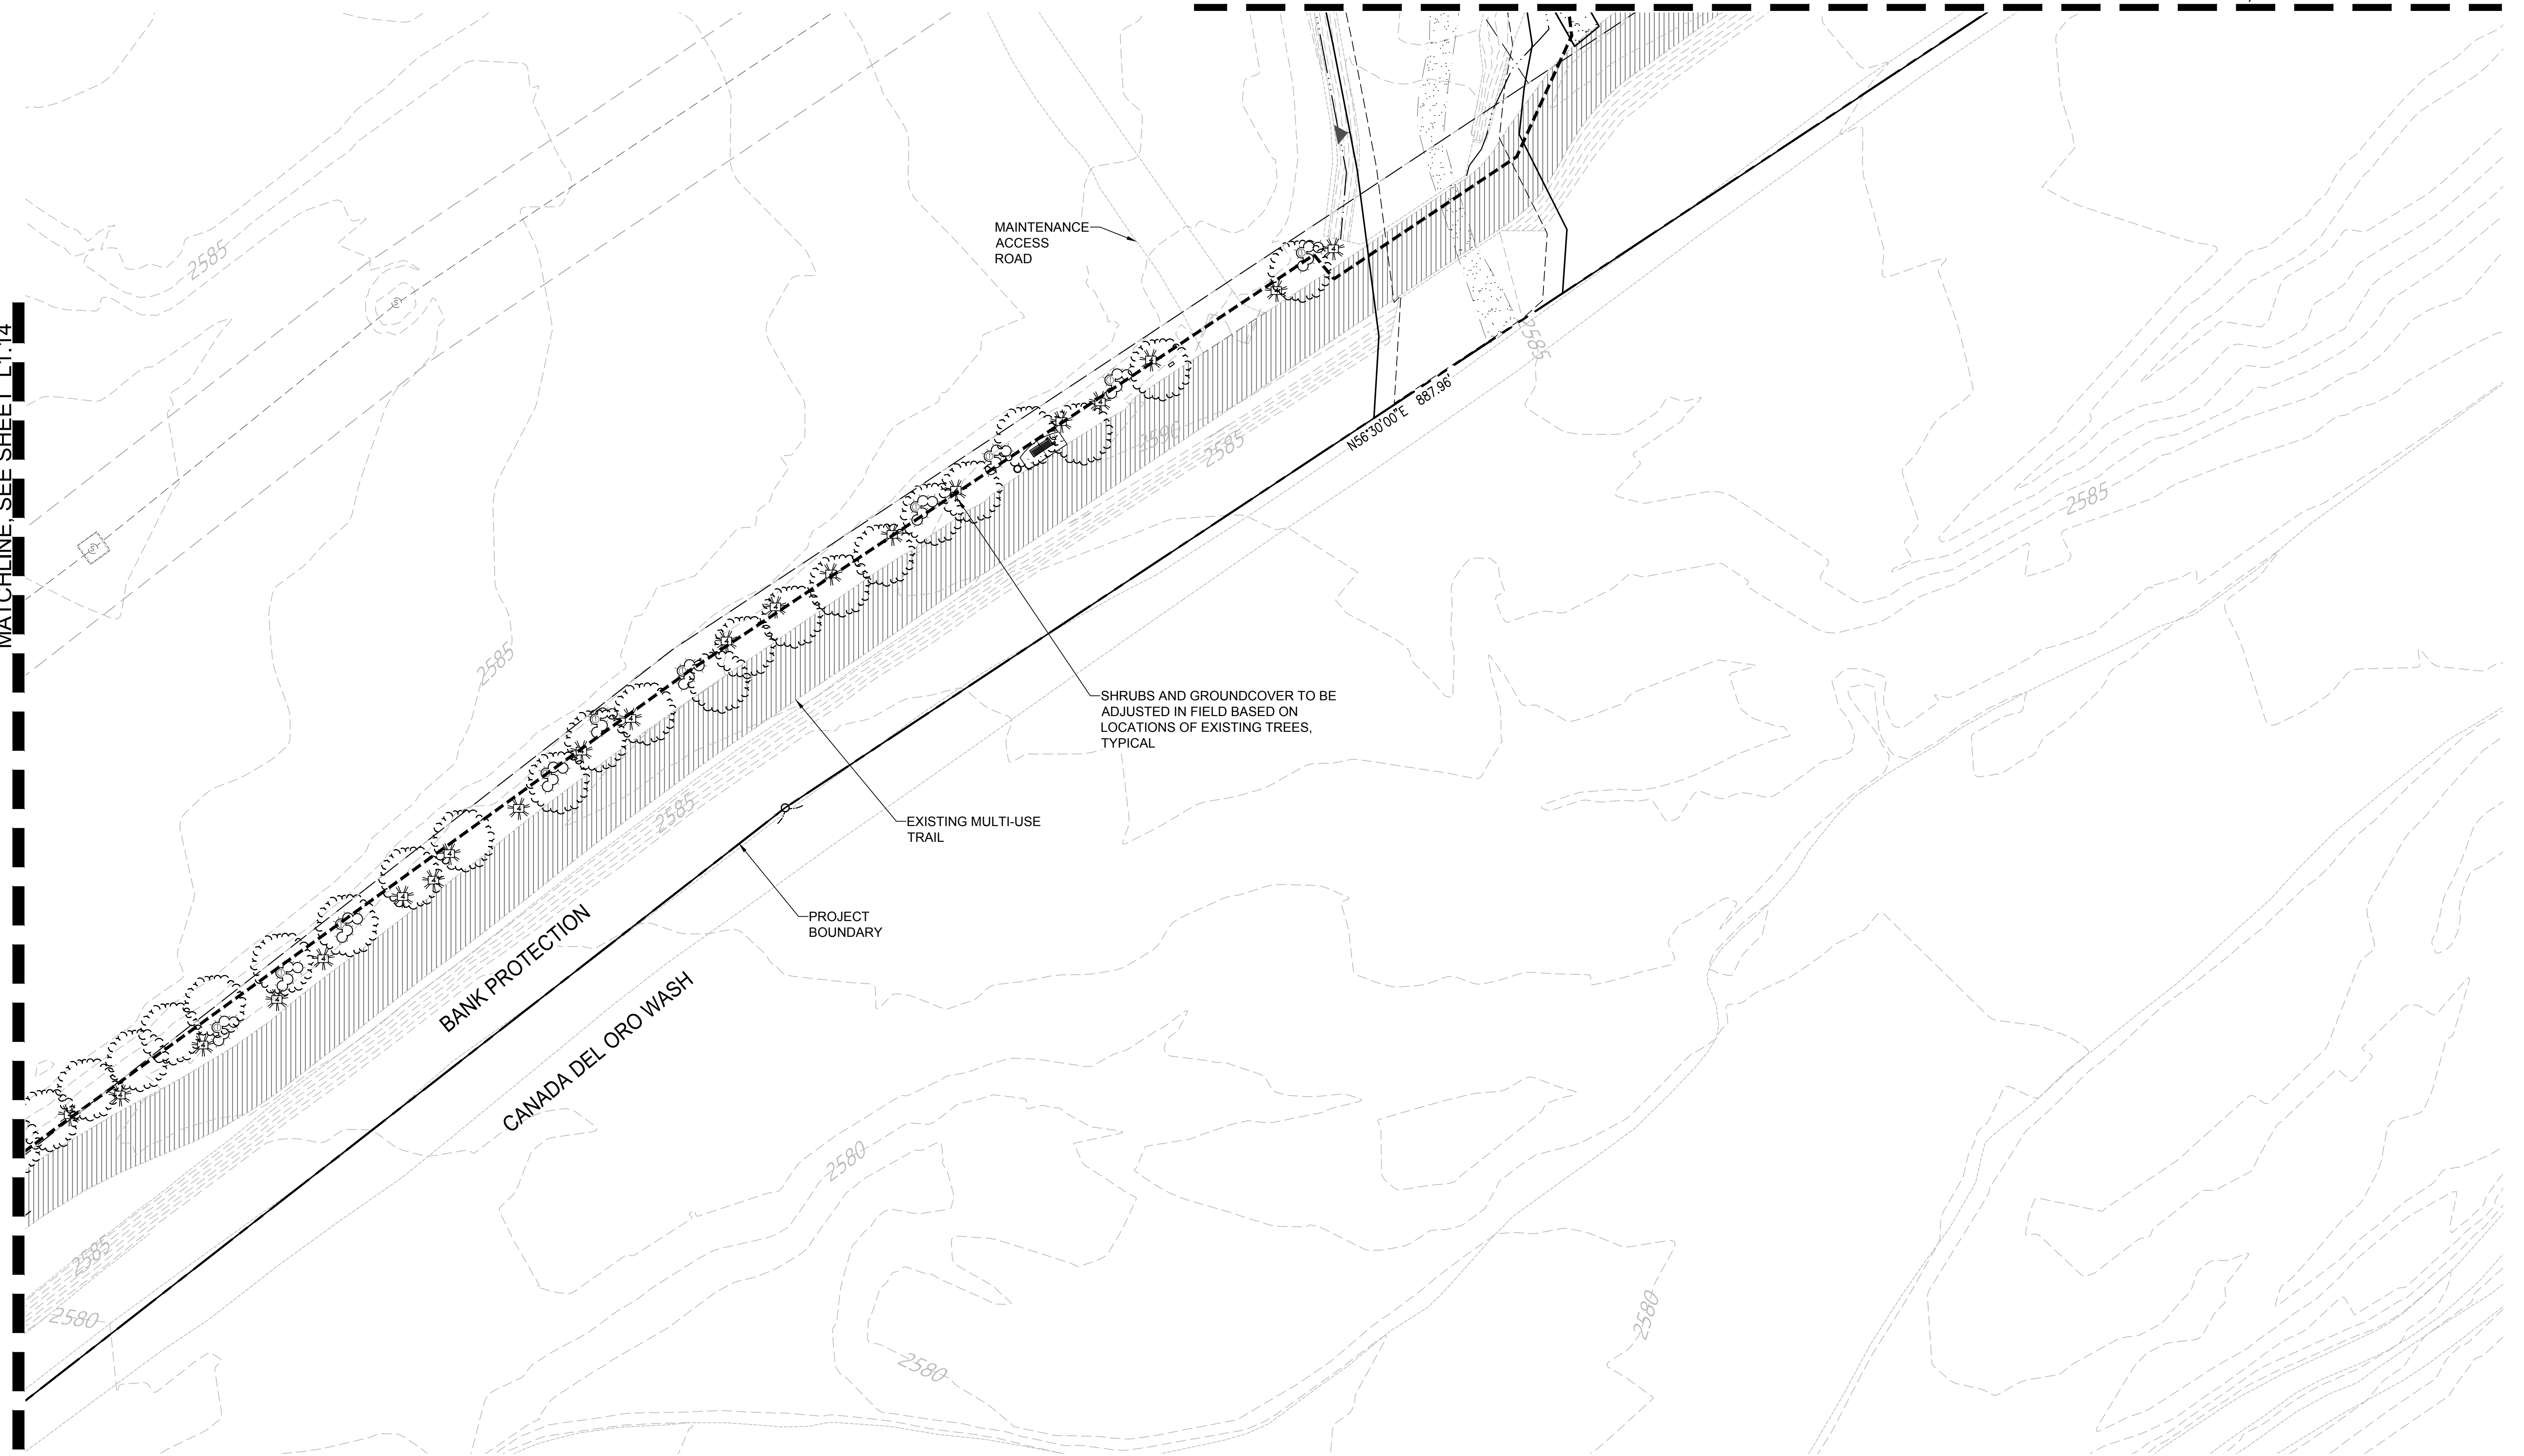

Q:\181057\GE-01102 Landscape\08 FLP\181057 la posada flp 22-L1.17 plant 20 scale.dwg

THIS SHEET FOR CONTRACTOR INFORMATION PURPOSES

PLANTING PLAN




FINAL LANDSCAPE PLAN
LA POSADA AT PUSCH RIDGE
PHASE 1
(REVISION TO FINAL LANDSCAPE PLAN FOR NAKOMA SKY)
PHASES 1, 2, 3 AND FUTURE PHASES

ROONEY RANCH AREA Z RECORDED IN BOOK 62 M&P, PAGE 4,
LOTS 1-68 AND COMMON AREAS "A", "B", AND "C" BEING A
PORTION OF SECTION 7, TOWNSHIP 12 SOUTH, RANGE 14 EAST,
G & S.R.M. TOWN OF ORO VALLEY, PIMA COUNTY, ARIZONA
MARCH 2022
WLB NO. 181057-G-E02
CONTOUR INTERVAL: 1' SCALE: 1"=20'

L1.17
REFERENCE CASE #S:
OV1601351
OV115-027
OV914-008
OV914-007A
OV903-03A
(0)15-14

SHEET 22 OF 58

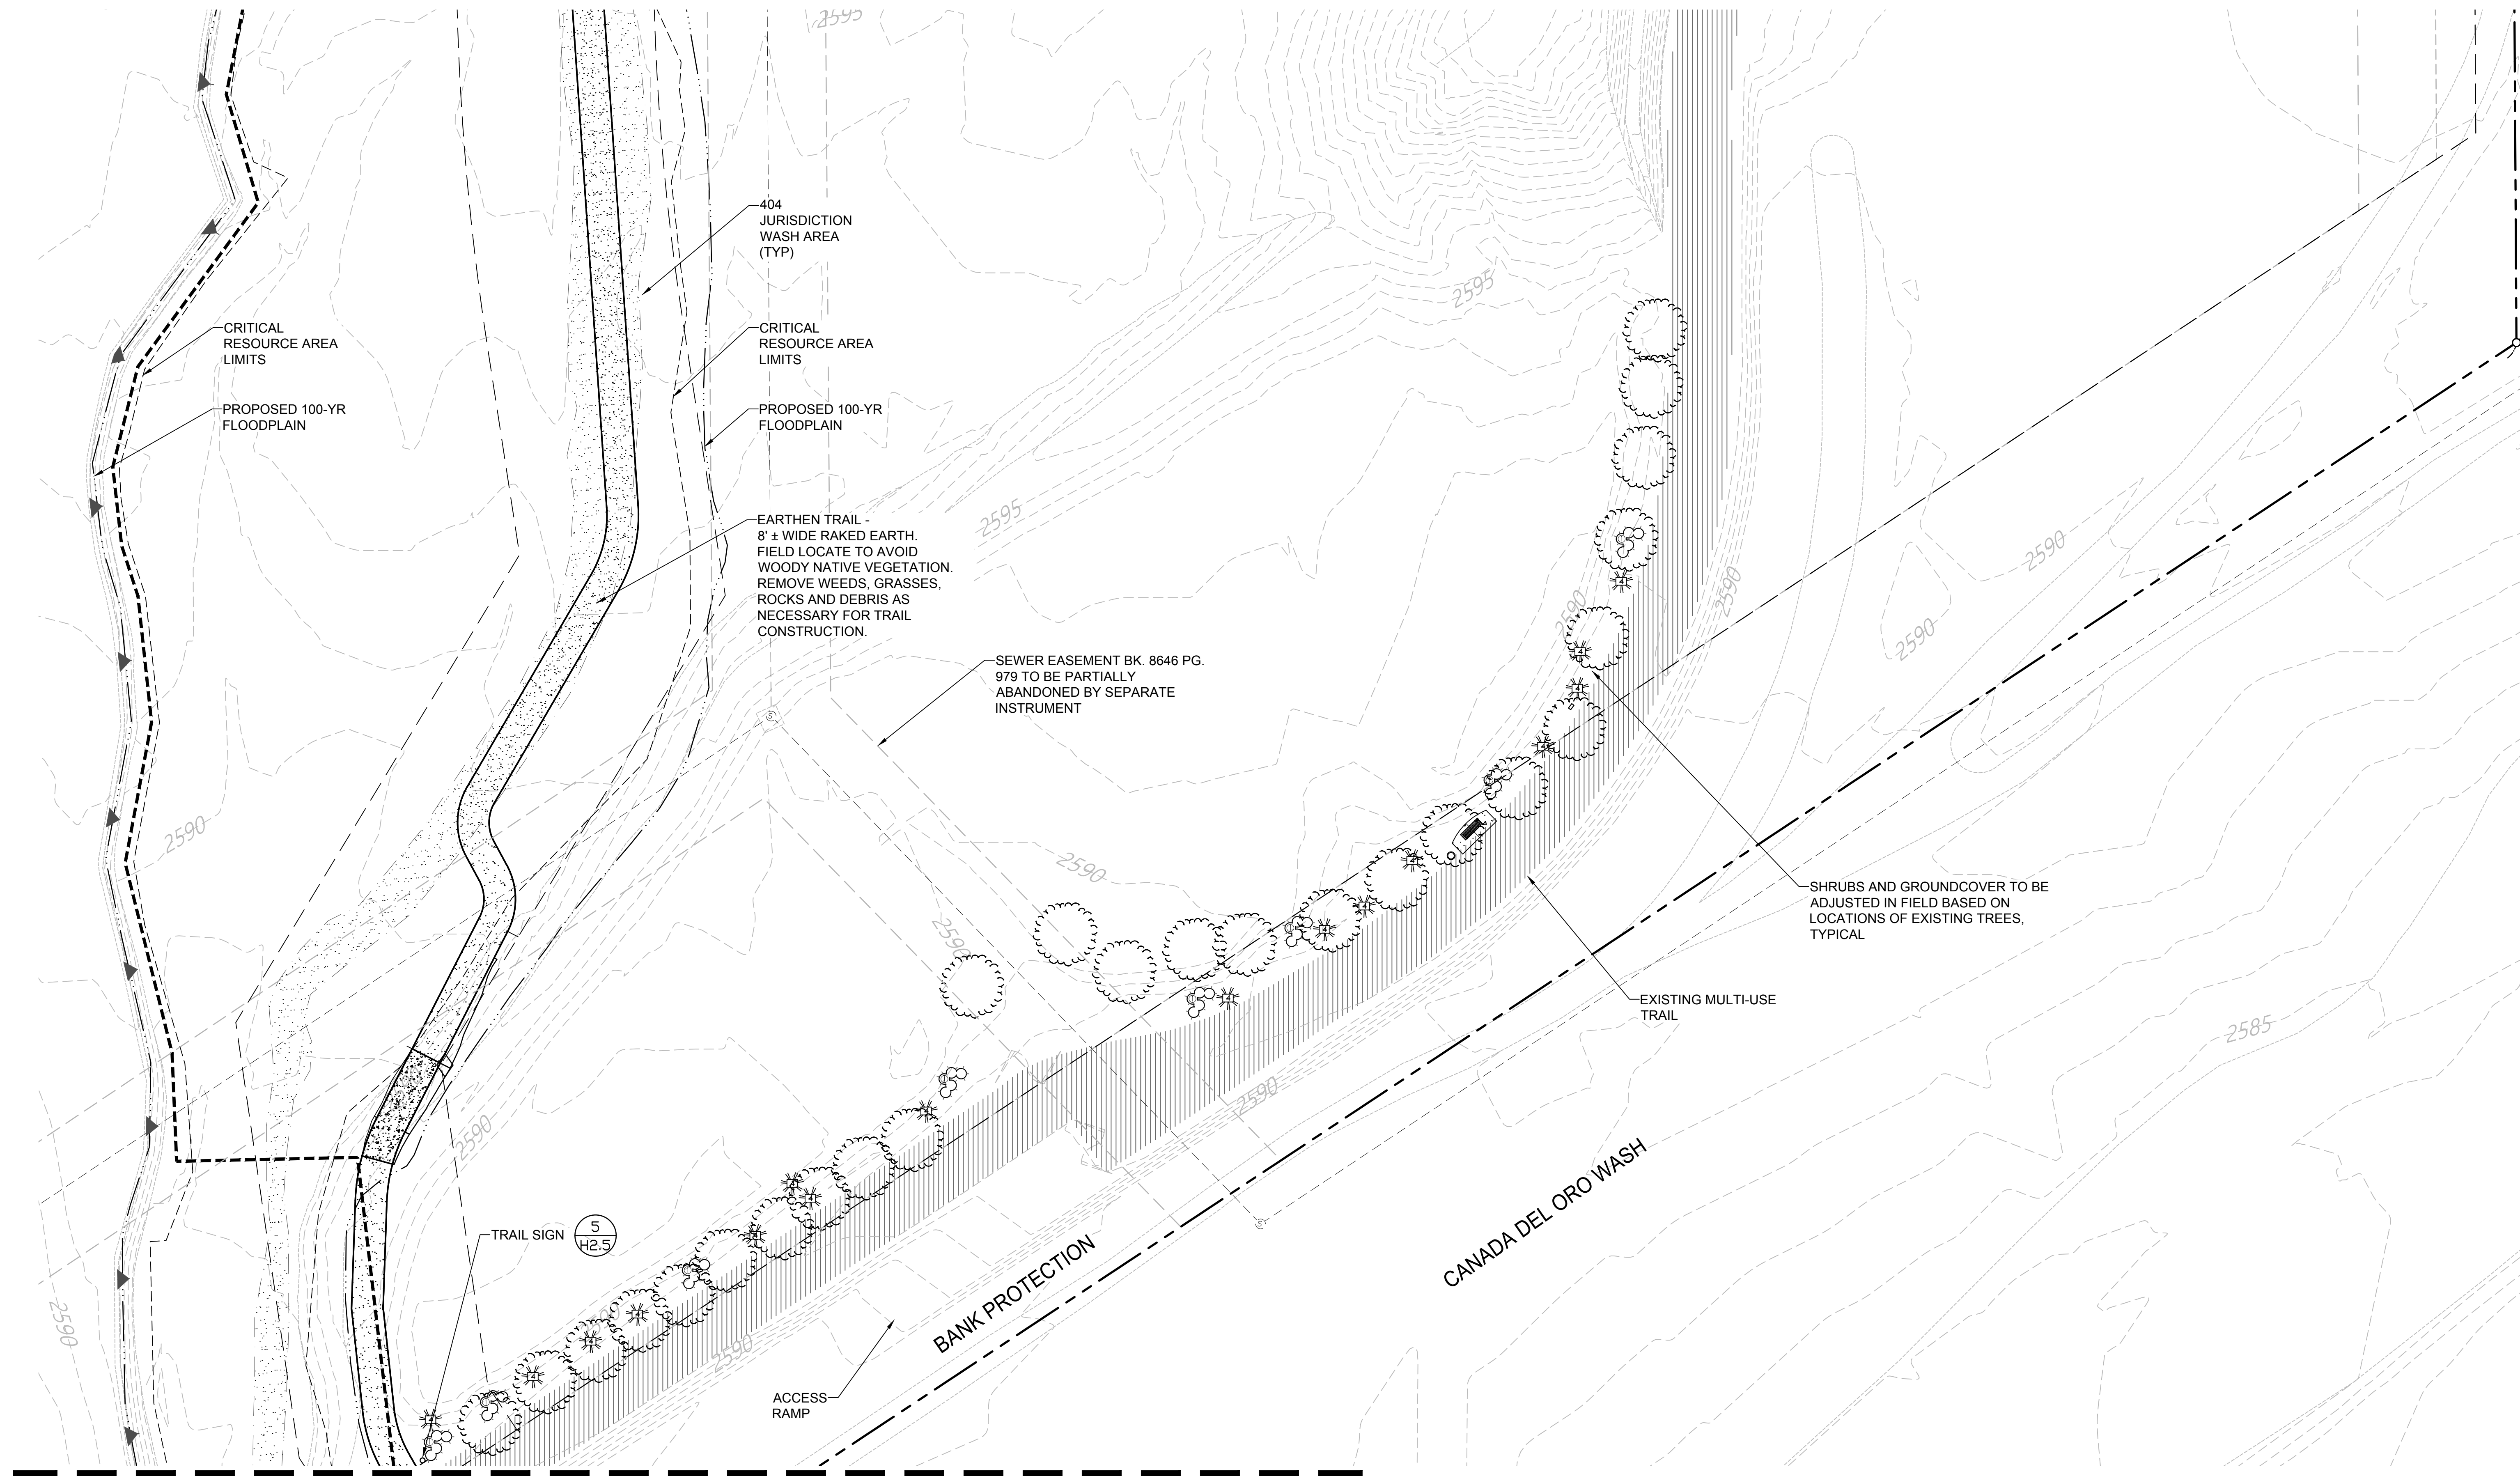

MATCHLINE, SEE SHEET L1.17

FINAL LANDSCAPE PLAN
LA POSADA AT PUSCH RIDGE
 PHASE 1
 (REVISION TO FINAL LANDSCAPE PLAN FOR NAKOMA SKY)
 PHASES 1, 2, 3 AND FUTURE PHASES

L1.18


ROONEY RANCH AREA Z RECORDED IN BOOK 62 M&P, PAGE 4, LOTS 1-68 AND COMMON AREAS "A", "B", AND "C" BEING A PORTION OF SECTION 7, TOWNSHIP 12 SOUTH, RANGE 14 EAST, G & S.R.M. TOWN OF ORO VALLEY, PIMA COUNTY, ARIZONA

MARCH 2022
 WLB NO. 181057-G-E02
 CONTOUR INTERVAL: 1' SCALE: 1"=20'

REFERENCE CASE #S:
 OV1601351
 OV115-027
 OV914-008
 OV914-007A
 OV903-03A
 (O)15-14

The WLB Group, Inc. **WLB**

Engineering Planning Surveying
 Landscape Architecture Urban Design
 Offices located in Tucson, Phoenix,
 Flagstaff, Arizona,
 and Las Vegas, Nevada
 4444 East Broadway
 Tucson, Arizona (520) 881-7480



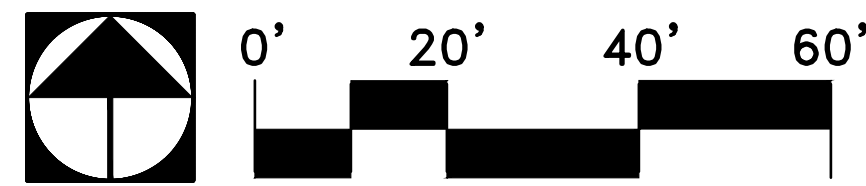


Q:\181057\GE-01102 Landscape\08 FLP\181057 la posada flp 23-L1.18 plant 20 scale.dwg

THIS SHEET FOR CONTRACTOR INFORMATION PURPOSES

PLANTING PLAN



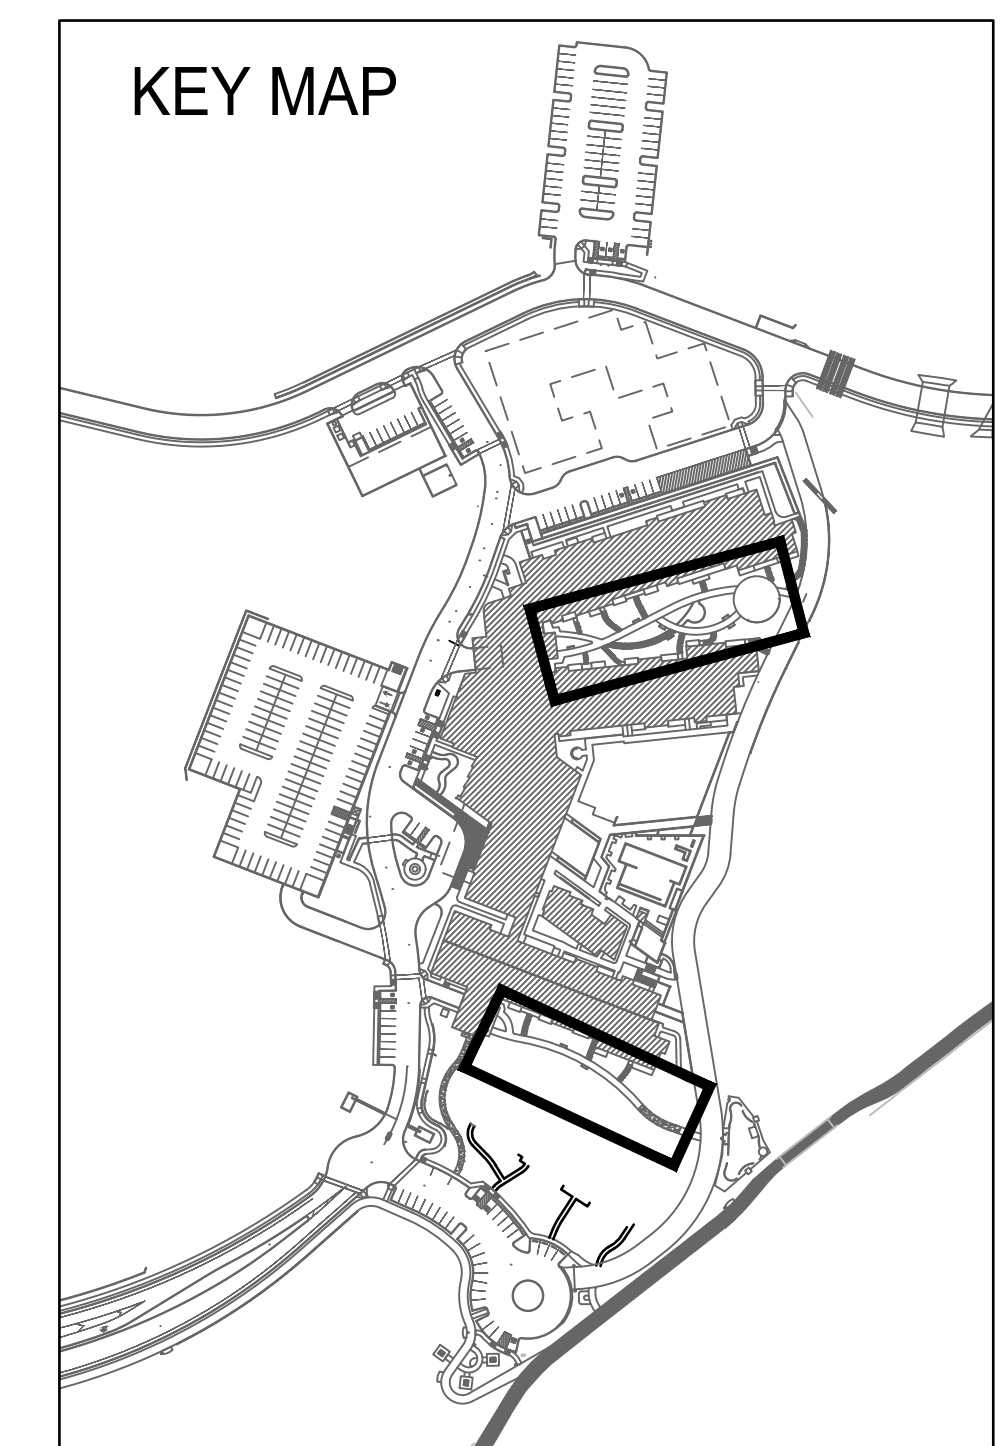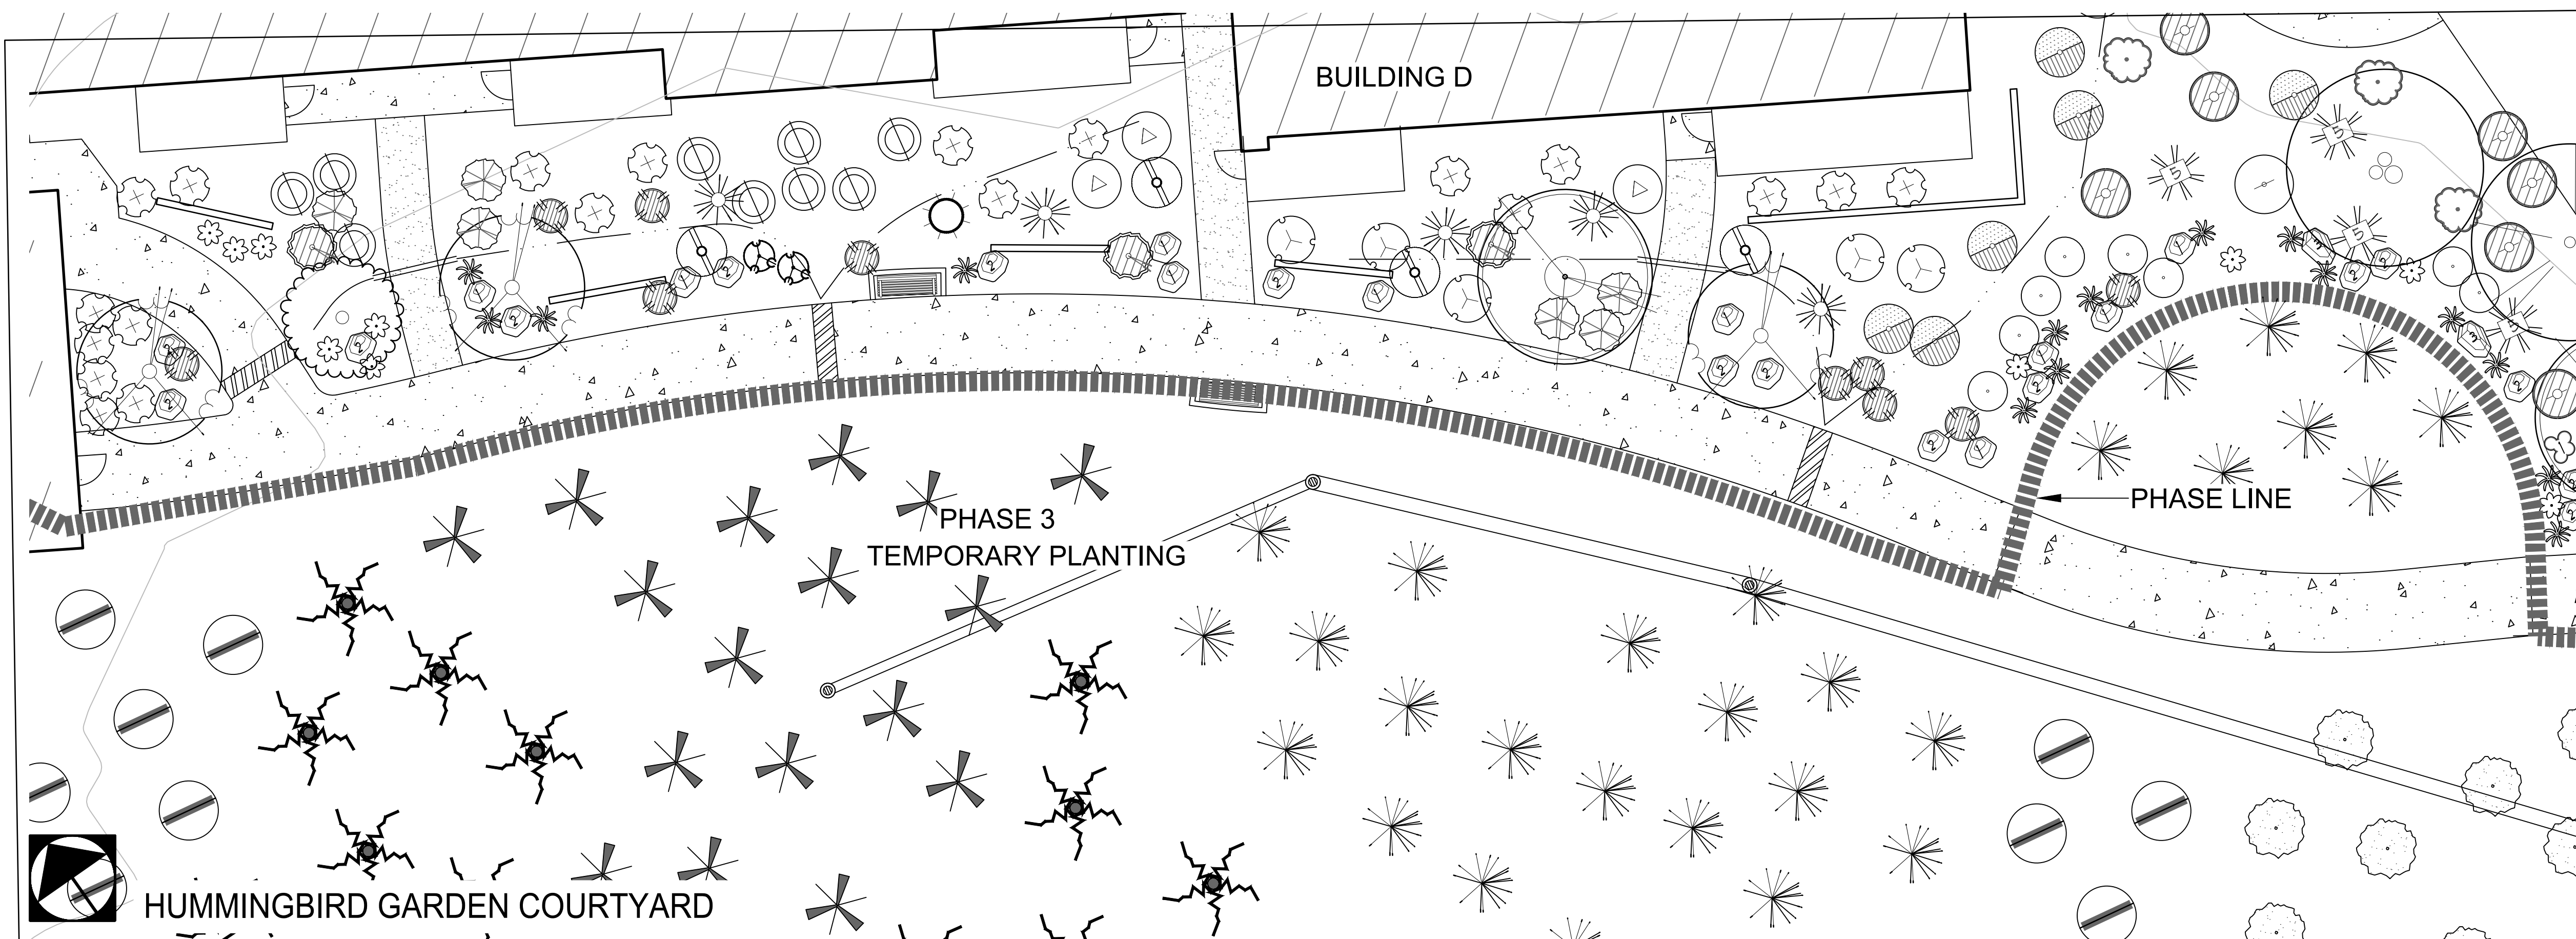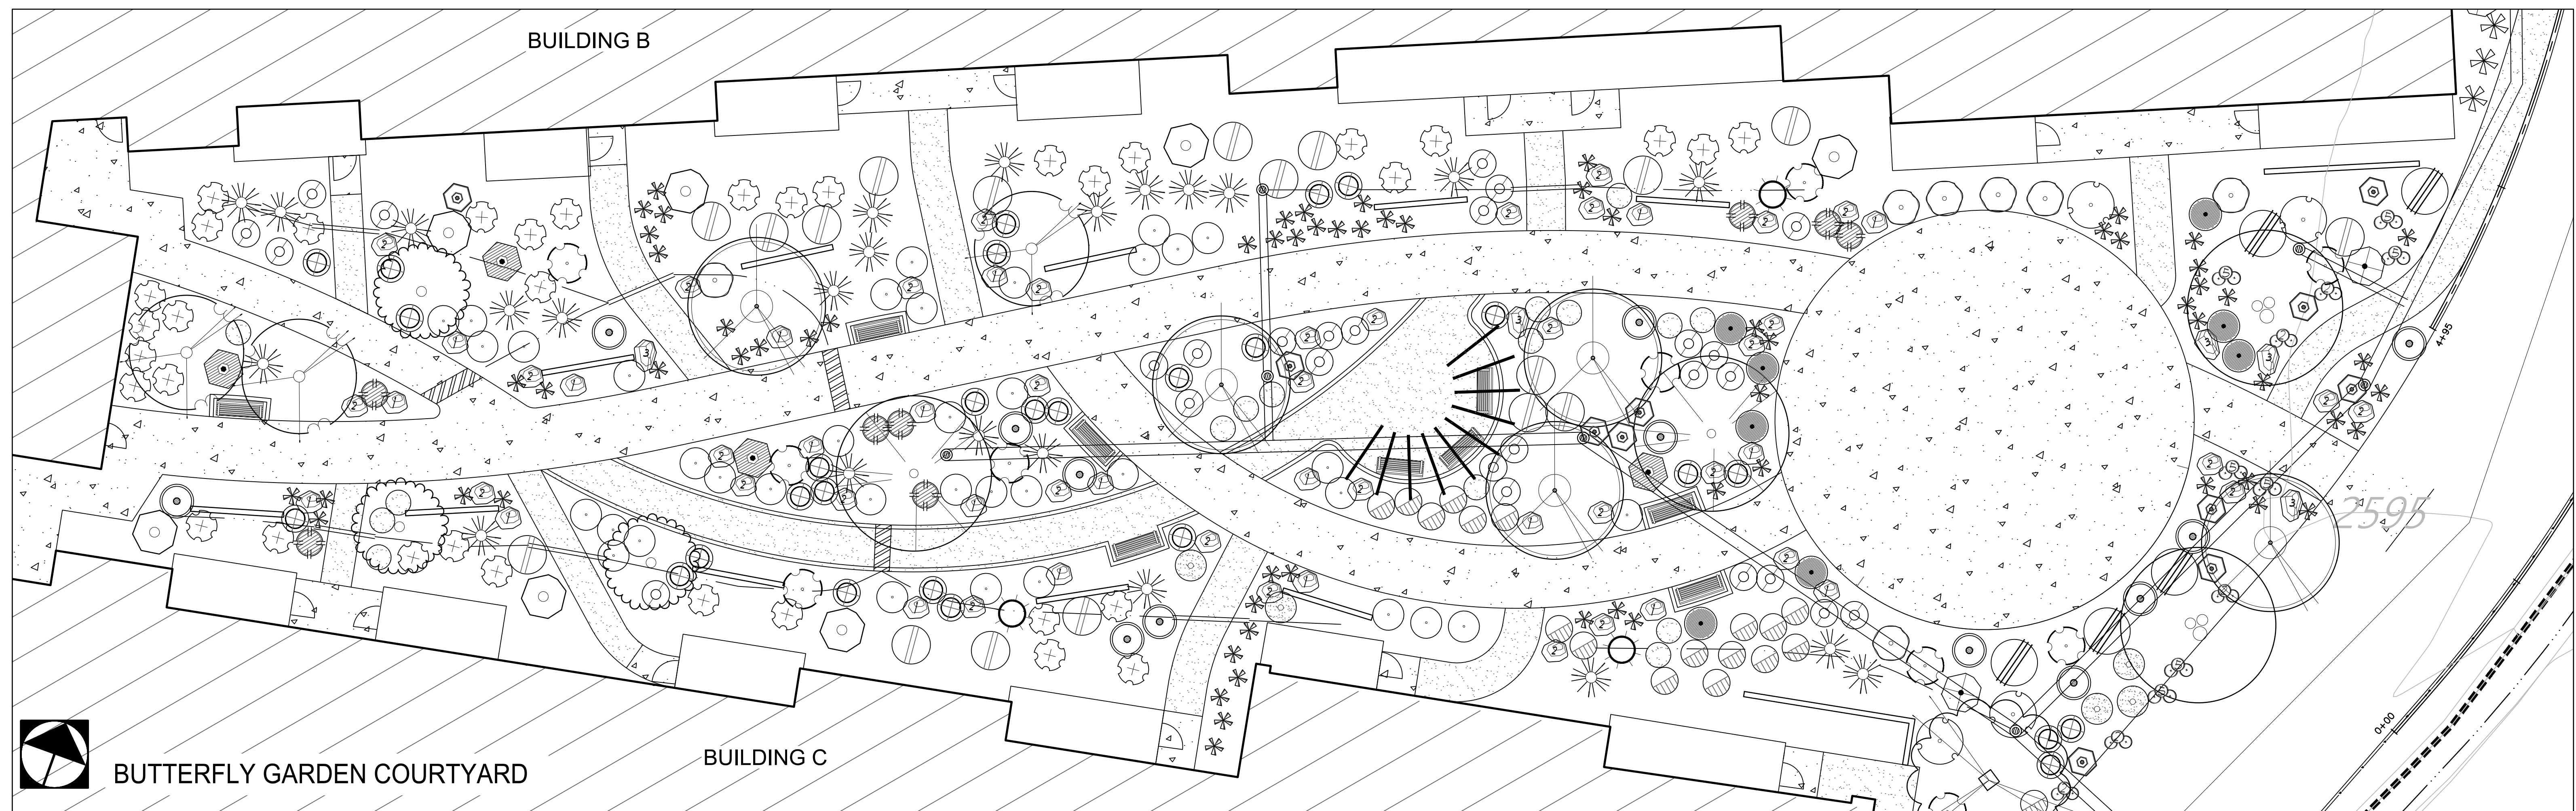

CONTRACTOR TO INSTALL A SMALL PORTION OF THE DRY SWALE BED FOR REVIEW AND APPROVAL BY LANDSCAPE ARCHITECT

NOTE: CONTRACTOR SHALL SURVEY GRADES IN PROPOSED SWALES TO ENSURE POSITIVE DRAINAGE.

ROCK TO BE RANDOMLY DISTRIBUTED IN SWALE

SIDES OF SWALE TO BE APACHE BROWN ROCK MIX:

30% 1" - 3"
50% 3" - 6"
20% 6"+

PLACE LARGE ROCK TOWARD OUTER EDGE OF DRAINAGE

BURY BOULDERS AT 1/3 DIA.

DEPTH VARIES

SCATTER 1/2" TO 1-1/2" ROCK RANDOMLY ALONG SWALE BOTTOM.


8

DRY SWALE BED

SCALE: NTS

NOTES:

1. FINISHED DEPTH: 2" MIN.
2. BEFORE SPREADING ROCK, REMOVE ROCK & DEBRIS.
3. DURING INSTALLATION RAKE D.G. TO SETTLE FINES.
4. LIGHTLY BROOM SURFACE OF D.G. AFTER INSTALLATION.
5. APPLY PRE-EMERGENT TO ALL D.G. AREAS.
6. APPLY A LIGHT MIST OF WATER OVER THE ENTIRE D.G. SURFACE.

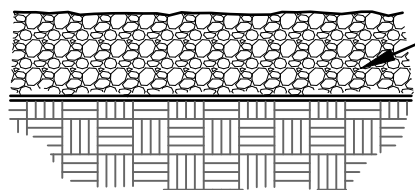


DECOMPOSED GRANITE/DECORATIVE ROCK PER PLANTING LEGEND

9

INERT GROUNDCOVER

SCALE: NTS

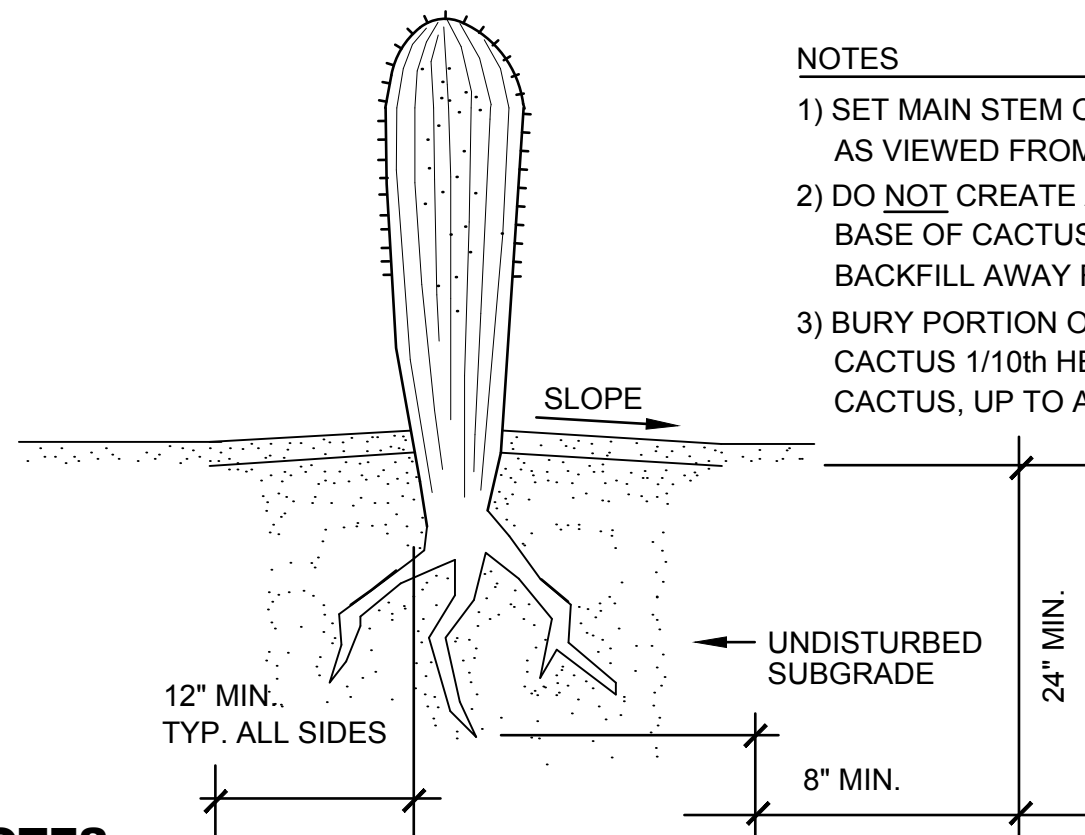

NOTES

- 1) SET MAIN STEM OF CACTUS PLUMB AS VIEWED FROM ALL SIDES.
- 2) DO NOT CREATE A BASIN AT BASE OF CACTUS. SLOPE BACKFILL AWAY FROM STEM.
- 3) BURY PORTION OF "GREEN" CACTUS 1/10th HEIGHT OF CACTUS, UP TO A MAXIMUM OF 24"


NOTES:

1. CLEAN SAND, NO STONES, MORTAR SAND IS RECOMMENDED.
2. ROOT PRUNE ALL SHRDDDED OR DAMAGED ROOTS. ENSURE ALL WOUNDS TO THE ROOT SYSTEM ARE CLEAN CUT PRIOR TO PLANTING. DUST ALL ROOTS WITH SULFUR.
3. PLANT SAGUARO AT LEAST 4' FROM SHRUBS OR TREES.
4. PLANTING WELL SHALL BE 6" MIN. WIDER THAN THE EXTENT OF THE SEVERED LATERAL ROOTS. CUT THROUGH TAPROOT TO PROVIDE A FLAT BASE WITH A DIAMETER SUFFICIENT TO SUPPORT THE WEIGHT OF THE UNSUPPORTED SAGUARO.
5. PLANTING DEPTH SHALL BE MAXIMUM OF 6" DEEPER THAN THE DEPTH AT WHICH THE PLANT WAS GROWN. THE TAPERING OF ROOT COLLAR MUST BE VISIBLE ABOVE THE FINISHED GRADE.
6. BACKFILL PLANTING WELL WITH DRY NATIVE SOIL TREATED WITH SOIL SULFUR. COMPACT SOIL IN 6" LIFTS TO ENSURE THE STABILITY OF THE SAGUARO.
7. ALL SAGUARO PLACEMENTS SHALL MATCH ORIGINAL NORTH SIDE FACING NORTH. ANY SUNBURNED SAGUAROS SHALL BE REPLACED BY THE LANDSCAPE CONTRACTOR.
8. SAGUAROS ARE SPECIFIED BY HEIGHT. A VARIETY OF HEIGHTS MAY BE ACCEPTABLE PROVIDED THE AVERAGE IS NOT LESS THAN SPECIFIED. OWNER MUST APPROVE SAGUAROS PRIOR TO PLANTING.
9. MIST WITH WATER FROM TOP DOWN ONCE A MONTH IF PLANTED DURING HOT SEASON
10. AFTER TRANSPLANTING, ALLOW 2-3 WEEKS BEFORE FIRST WATERING.

5

COLUMNAR CACTUS PLANTING DETAIL

SCALE: NTS

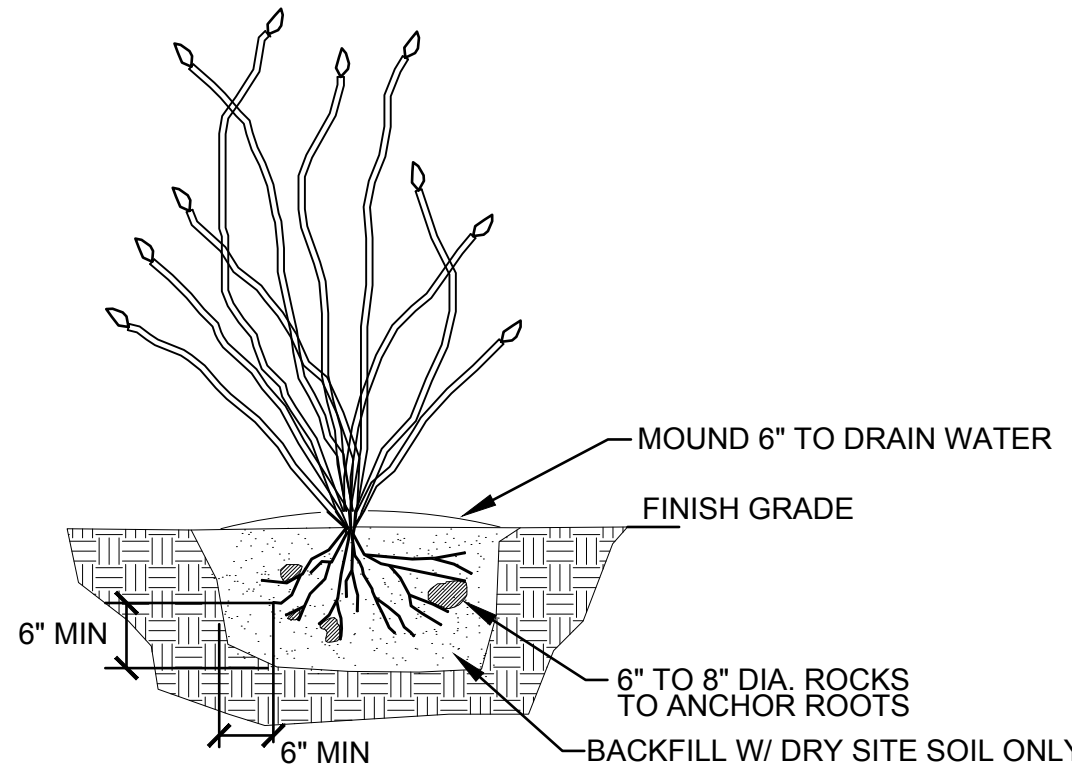

NOTES:


1. ROOT PRUNE ALL SHREDDDED OR DAMAGED ROOTS.
2. ENSURE ALL WOUNDS TO THE ROOT SYSTEM ARE CLEAN CUT BEFORE PLANTING.
3. APPLY DUSTING SULFUR TO ALL AREAS BELOW GRADE.
4. BARE ROOTS SHALL NOT BE OUT OF THE GROUND FOR MORE THAN FIVE DAYS.
5. MIST WITH WATER FROM TOP DOWN EVERY OTHER WEEK IF PLANTED DURING HOT SEASON.

6

OCOTILLO PLANTING DETAIL

SCALE: NTS

BURY APPROX. 1/3 OF BOULDER

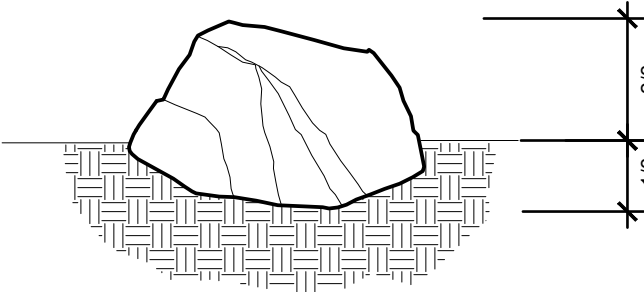


NOTE: BOULDERS ARE DIMENSIONED ON PLAN. SIZE CALLED OUT IS LARGEST DIMENSION.

7

BOULDER PLACEMENT

SCALE: NTS

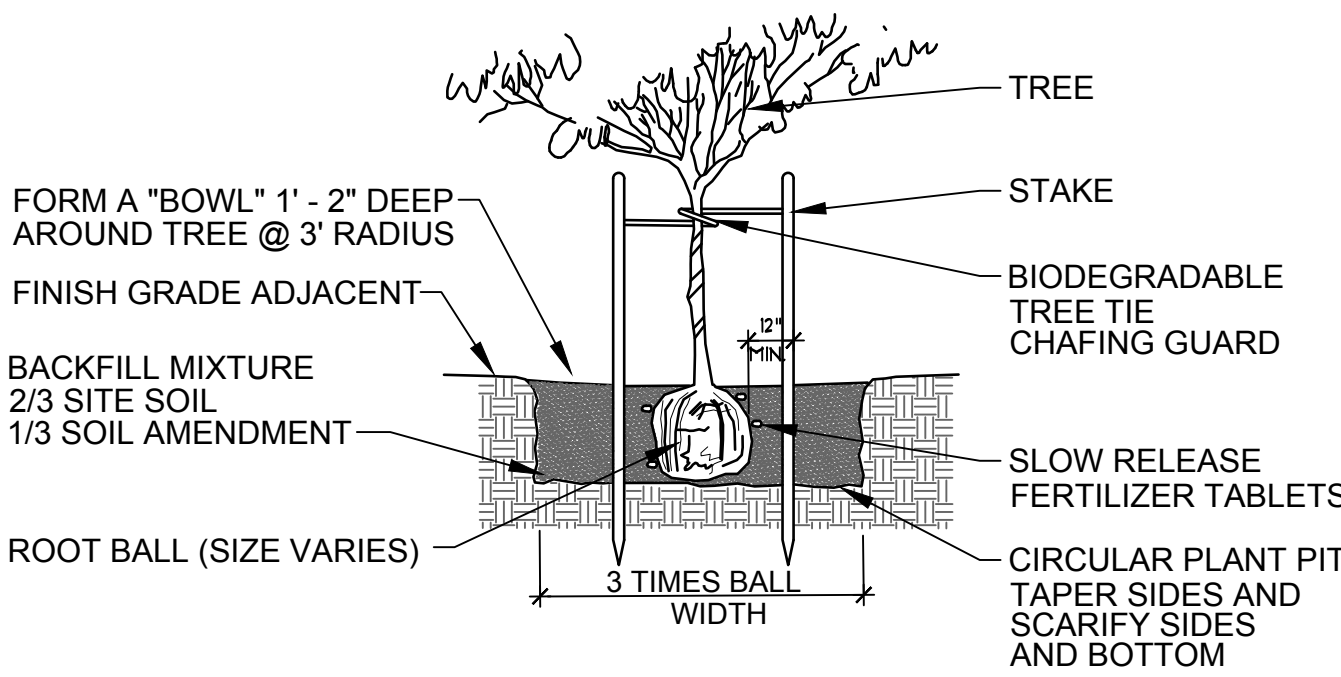


- NOTE: 1. REMOVE ALL NURSERY STAKES AND CONTAINERS
2. WATER SETTLE BACKFILL IN 6" LIFTS

1

TREE PLANTING

NTS

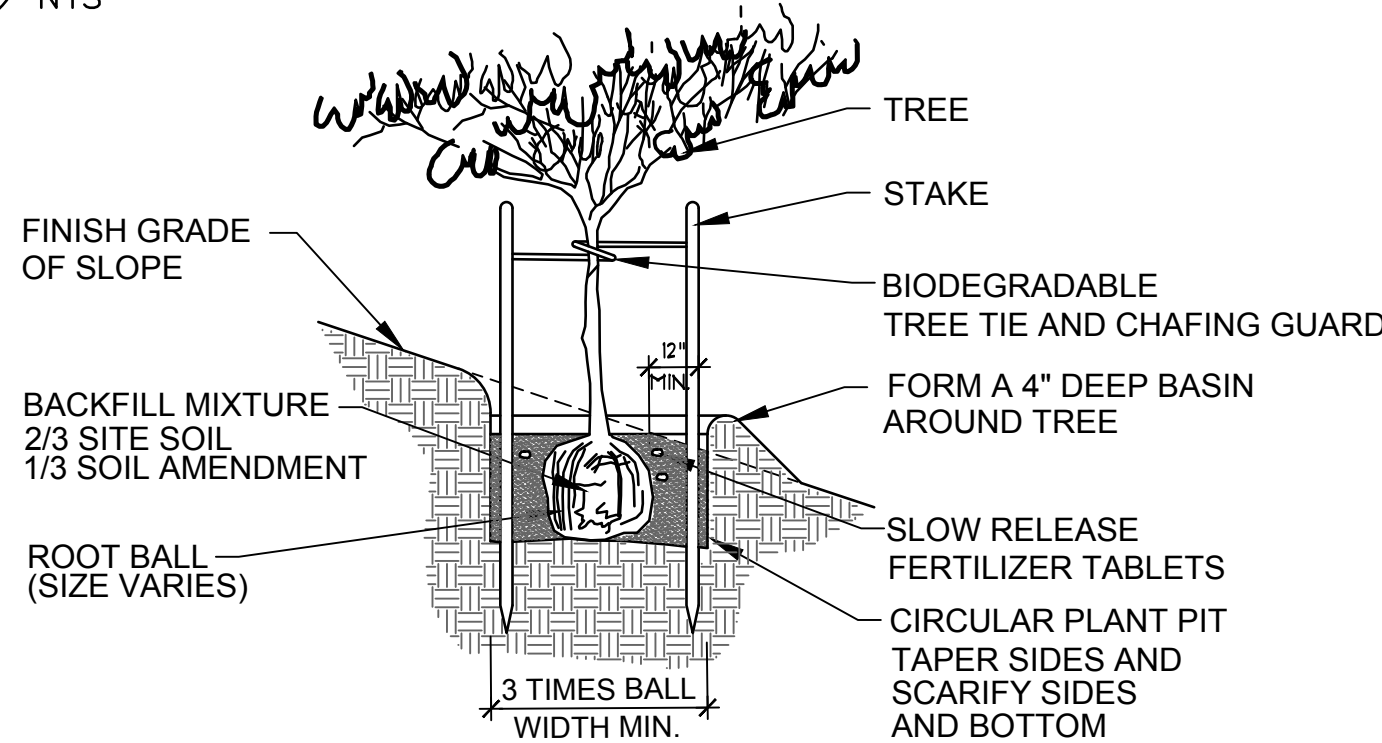


- NOTE: 1. REMOVE ALL NURSERY STAKES AND CONTAINERS
2. WATER SETTLE BACKFILL 6" LIFTS

2

TREE PLANTING ON SLOPE

SCALE: NTS

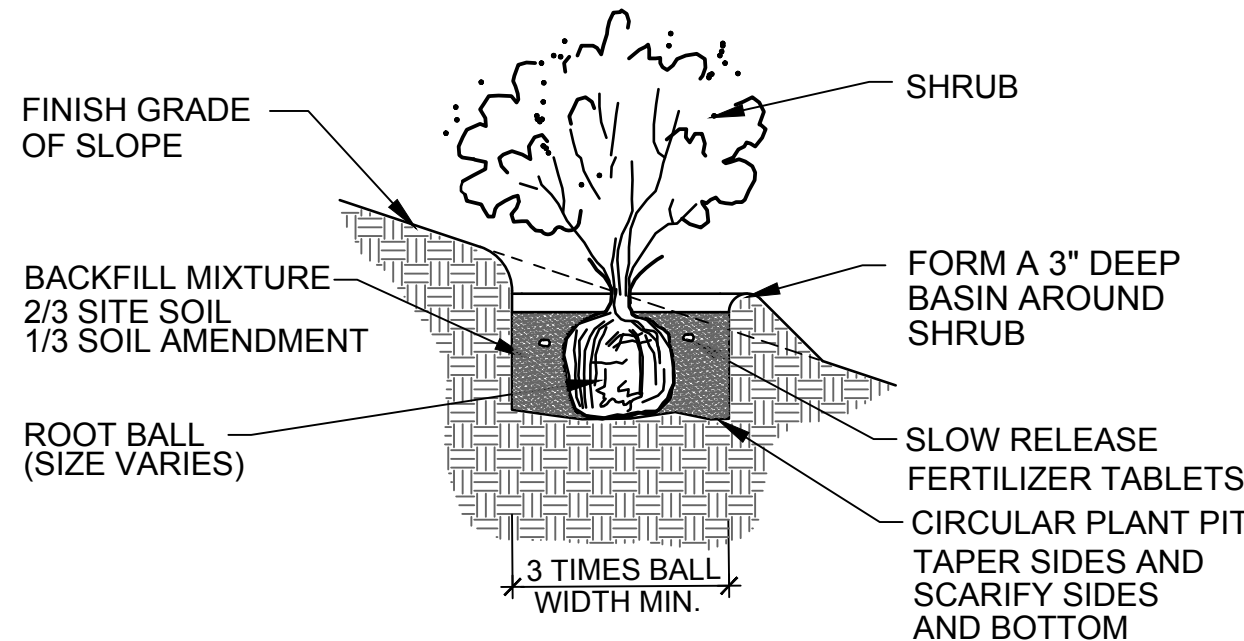


- NOTE: 1. WATER SETTLE BACKFILL IN 6" LIFTS

3

SHRUB PLANTING ON SLOPE

NTS

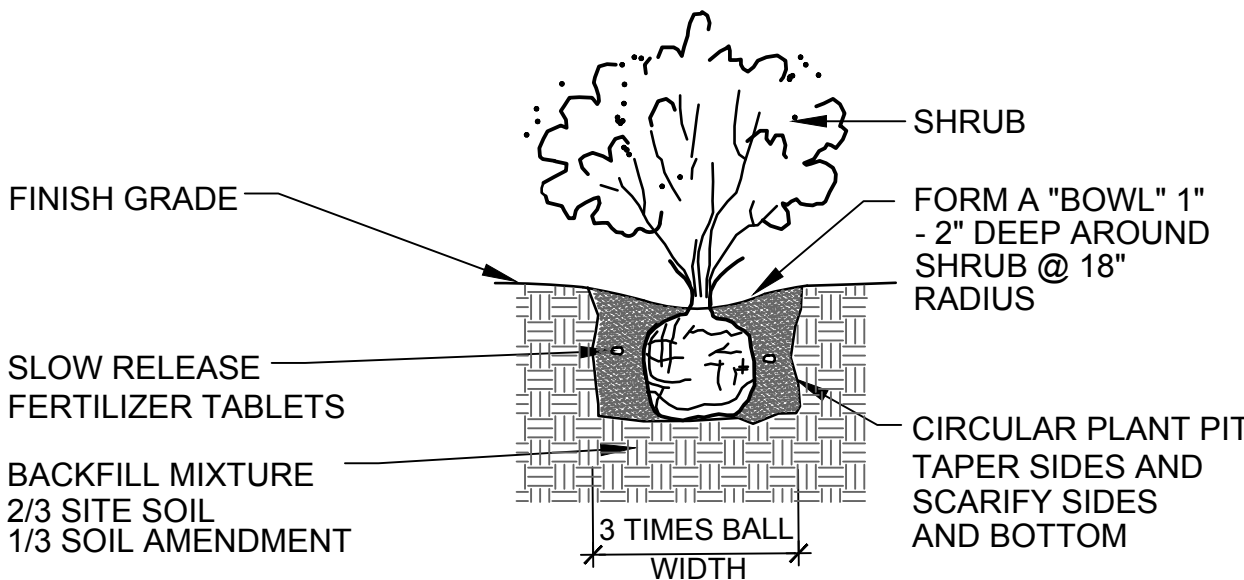

- NOTE: 1. WATER SETTLE BACKFILL 6" LIFTS

4

SHRUB PLANTING

SCALE: NTS

FINAL LANDSCAPE PLAN
LA POSADA AT PUSCH RIDGE
PHASE 1
(REVISION TO FINAL LANDSCAPE PLAN FOR NAKOMA SKY)
PHASES 1, 2, 3 AND FUTURE PHASES

ROONEY RANCH AREA Z RECORDED IN BOOK 62 M&P, PAGE 4,
LOTS 1-68 AND COMMON AREAS "A", "B", AND "C" BEING A
PORTION OF SECTION 7, TOWNSHIP 12 SOUTH, RANGE 14 EAST,
G & S.R.M. TOWN OF ORO VALLEY, PIMA COUNTY, ARIZONA

MARCH 2022
WLB NO. 181057-G-E02
CONTOUR INTERVAL: 1' SCALE: 1"=40'

AS NOTED

L2.0

REFERENCE CASE #S:
OV1601351
OV115-027
OV914-008
OV914-007A
OV903-03A
(0)15-14

SHEET 25 OF 58


The WLB Group INC.

Engineering Planning Surveying
Landscape Architecture Urban Design
Offices located in Tucson, Phoenix,
Flagstaff, Arizona,
and Las Vegas, Nevada
4444 East Broadway
Tucson, Arizona (520) 881-7480

Q:\181057\GE-01102 Landscape\08 FLP\181057 la posada flp 25-L2.0 plant details.dwg

PLANTING DETAILS



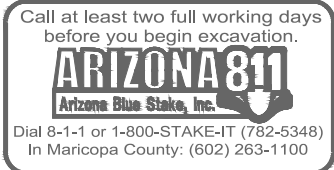

FINAL LANDSCAPE PLAN
LA POSADA AT PUSCH RIDGE
PHASE 1
(REVISION TO FINAL LANDSCAPE PLAN FOR NAKOMA SKY)
PHASES 1, 2, 3 AND FUTURE PHASES

ROONEY RANCH AREA Z RECORDED IN BOOK 62 M&P, PAGE 4,
LOTS 1-68 AND COMMON AREAS "A", "B", AND "C" BEING A
PORTION OF SECTION 7, TOWNSHIP 12 SOUTH, RANGE 14 EAST,
G & S.R.M. TOWN OF ORO VALLEY, PIMA COUNTY, ARIZONA
MARCH 2022
WLB NO. 181057-G-E02
CONTOUR INTERVAL: 1' SCALE: 1"=N/A

H1.0
REFERENCE CASE #S:
OV1601351
OV115-027
OV914-008
OV914-007A
OV903-03A
(0)15-14

MATERIALS AND FINISHES:

PAVING: CONCRETE (PEDESTRIAN) COLOR "A" AND "B" - NATURAL GRAY CONCRETE
FINISH: SALT FINISH

PAVING: ARTISTIC PAVERS (PEDESTRIAN)

DOG PARK FENCE: OMEGA ARCHITECTURAL 4' HIGH PANEL. PANEL WIDTH: 4FT. COLOR: "TAUPE BROWN" POWDER COAT. INSTALL PER MANUFACTURER'S RECOMMENDATIONS.

DOG PARK GATE: OMEGA ARCHITECTURAL STANDARD GATE WITH "LOCKINOX" LOCKING LATCH
COLOR: "TAUPE BROWN" POWDER COAT. INSTALL PER MANUFACTURER'S RECOMMENDATIONS.

BACKFLOW PREVENTER ASSEMBLY:
FEBCO 825Y. ISOLATION VALVE: NIBCO T113-K.
ENCLOSURE: GUARDSHACK GS-1N (WOODLAND TAN COLOR) PROVIDE R30
"FROSTGUARD" BLANKET.

DRINKING FOUNTAIN WITH DRY WELL: MOST DEPENDABLE FOUNTAINS MODEL 400 SM SHOWN W/
OPTIONAL PF AND 1010 SS SURFACE CARRIER 646-022b. INSTALL PER MANUFACTURER'S
RECOMMENDATIONS. COLOR TO BE "TEXTURED PYRITE". SEPARATE BUILDING SERVICES
DEPARTMENT PERMIT REQUIRED.

SHELTER: AMERICANA "CHEROKEE" 12'x12'. IN-GROUND MOUNT PER MANUFACTURER'S
RECOMMENDATIONS. POST COLOR: "TAN", ROOF COLOR: "PATINA GREEN". CONTRACTOR SHALL
PROVIDE STRUCTURAL DRAWINGS & CALCULATIONS SEALED BY A STRUCTURAL ENGINEER
LICENSED IN THE STATE OF ARIZONA.

PICNIC TABLE: WABASH SIGNATURE SERIES SG210P. 6 FT. LONG PERFORATED. IN-GROUND-MOUNT
PER MANUFACTURER RECOMMENDATIONS. COLOR: TEXTURED BRONZE POWDER COAT.

PET STATION: "DOGIPO" #1003-L. METAL RECEPTACLE & DISPENSER, ALUMINUM "ON-LEASH" SIGN,
GALVANIZED POST. COLOR: "FOREST GREEN". AVAILABLE FROM: PRO-PET DISTRIBUTORS,
WWW.PROPETDISTRIBUTORS.COM (866) 364-4768. LOCATE POST NO CLOSER THAN 5 (FIVE) FEET
FROM EDGE OF ASPHALT TRAIL OR AS SHOWN ON PLAN. FACE OF SIGN TO BE PARALLEL TO TRAIL.

BENCH: WABASH DEWART COLLECTION #DE1113C. 6FT. LONG HORIZONTAL SLAT. SURFACE-MOUNT
PER MANUFACTURER RECOMMENDATIONS. COLOR: TEXTURED BRONZE POWDER COAT.

BICYCLE PARKING BIKE LOOPS (2): PW ATHLETIC 1700-00P. COLOR: "CAST BRONZE" POWDER COAT.
SURFACE MOUNT PER MANUFACTURER'S RECOMMENDATIONS.

GLASS FENCE: CUSTOM AQUAVIEW FENCING OR APPROVED EQUAL

STONE VENEER: "MESQUITE CLIFFSTONE" BY ELDORADO STONE (800) 925 1491

REFUSE RECEPTACLE: "LAKESIDE GRASS" TOP-OPEN 35-GALLON RECEPTACLE. COLOR: "BRONZE".
AVAILABLE FROM LANDSCAPE FORMS (800) 430-6206 XT 1324.

LAYOUT KEYNOTES

KEYNOTE NUMBERS
NOT CONSECUTIVE

- 1

"BEACON" SCULPTURE PROVIDED BY ARTIST
- 2

"DESERT PASSAGE" SCULPTURE PROVIDED BY ARTIST
- 3

PAVING: ARTISTIC PAVERS (PEDESTRIAN)

5

H2.3
- 4

ENTRY MONUMENT AND SIGNAGE PER SEPARATE PERMIT. SEE ARCHITECTURE PLANS

1

H2.6
- 5

PAVING: CONCRETE (PEDESTRIAN)

2

H2.1
- 6

PAVING: CONCRETE (PEDESTRIAN)

2

H2.1
- 7

FIRE LANE - ASPHALT SEE IMPROVEMENT PLANS
- 8

PAVING: CONCRETE SIDEWALK BY CIVIL ENGINEERING PLANS
- 10

SITE WALL: STONE VENEER

1

H2.2
- 11

SITE WALL: STUCCO

2

H2.2
- 12

DECORATIVE WALL

8

H2.2
- 13

SEAT WALL

6

H2.2
- 14

LOW RETAINING WALL

3

H2.2
- 15

PLANTER WALL

4

H2.2
- 16

PLANTER WALL- STUCCO

5

H2.2
- 17

POOL FENCE

1

H2.3
- 18

POOL GATE

2

H2.3
- 20

DOG PARK FENCE

3

H2.3
- 4

H2.3
- 25

ENTRY ACCESS COLUMN

1

H2.7
- 2

H2.7
- 26

DRINKING FOUNTAIN

3

H2.1
- 28

SHELTER & PAD

4

H2.1
- 29

PICNIC TABLE

4

H2.1
- 30

ASPHALT MULTI-USE PATH
- 31

PET WASTE STATION
- 32

BENCH

1

H2.5
- 34

ARTIFICIAL TURF

3

H2.5
- 35

CONCRETE HEADER

4

H2.5
- 36

BUTTERFLY GARDEN

1

H1.4
- 37

HUMMINGBIRD GARDEN

1

H1.5
- 44

DRY SWALE BED

8

L2.0
- 45

STABILIZED DECOMPOSED GRANITE

2

H2.5
- 48

BICYCLE PARKING

5

H2.1
- 51

SECONDARY ENTRY GATE

2

H2.6
- 52

GLASS POOL FENCE

2

H2.3
- 57

POOL GATE

2

H2.3
- 58

RETAINING WALL

10


H2.2
- 59

BOULDERS

7

L2.0
- 60

REFUSE RECEPTACLE

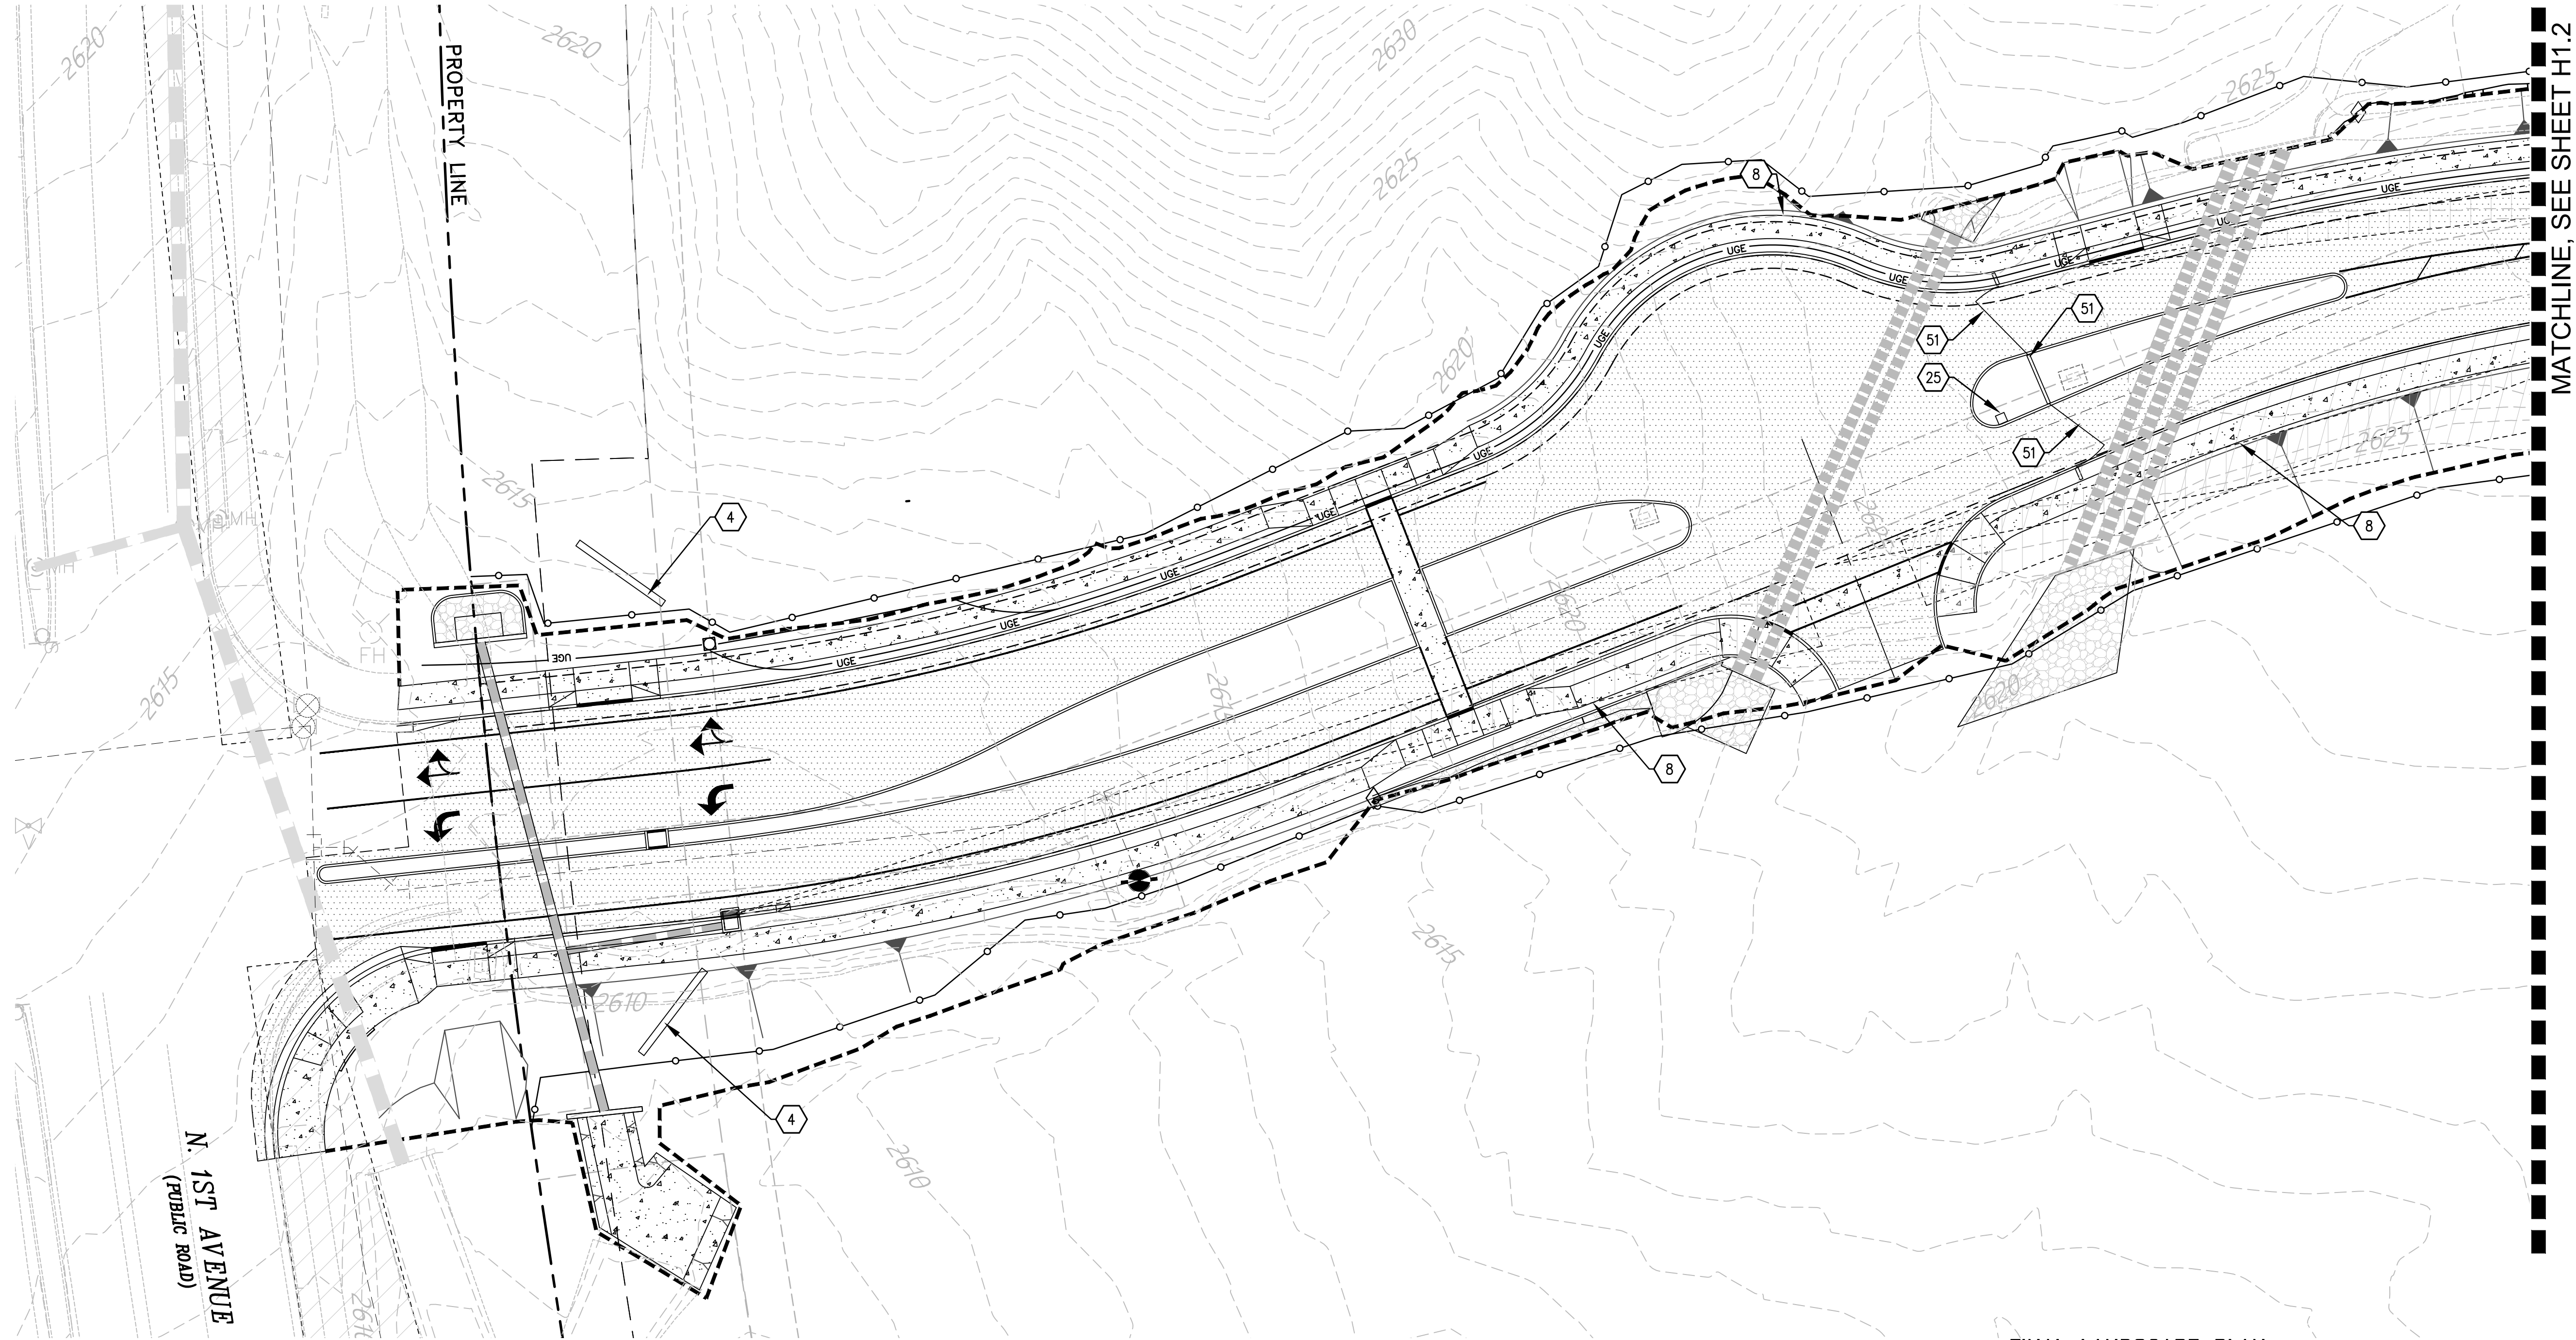

FINAL LANDSCAPE PLAN
LA POSADA AT PUSCH RIDGE
PHASE 1
(REVISION TO FINAL LANDSCAPE PLAN FOR NAKOMA SKY)
PHASES 1, 2, 3 AND FUTURE PHASES


ROONEY RANCH AREA Z RECORDED IN BOOK 62 M&P, PAGE 4,
LOTS 1-68 AND COMMON AREAS "A", "B", AND "C" BEING A
PORTION OF SECTION 7, TOWNSHIP 12 SOUTH, RANGE 14 EAST,
G & S.R.M. TOWN OF ORO VALLEY, PIMA COUNTY, ARIZONA
MARCH 2022
WLB NO. 181057-G-E02
CONTOUR INTERVAL: 1' SCALE: 1"=20'

H1.1

REFERENCE CASE #S:
OV1601351
OV115-027
OV914-008
OV914-007A
OV903-03A
(0)15-14

The
WLB
Group, INC.

Engineering Planning Surveying
Landscape Architecture Urban Design
Offices located in Tucson, Phoenix,
Flagstaff, Arizona,
and Las Vegas, Nevada
4444 East Broadway
Tucson, Arizona (520) 881-7480

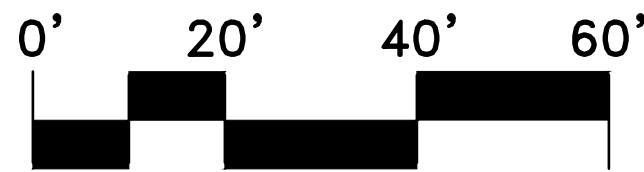


Q:\181057\GE-01102 Landscape\08 FLP\181057 la posada flp 27-H1.1 hardscape.dwg

HARDSCAPE PLAN



MATCHLINE, SEE SHEET H1.1

MATCHLINE, SEE SHEET H1.3

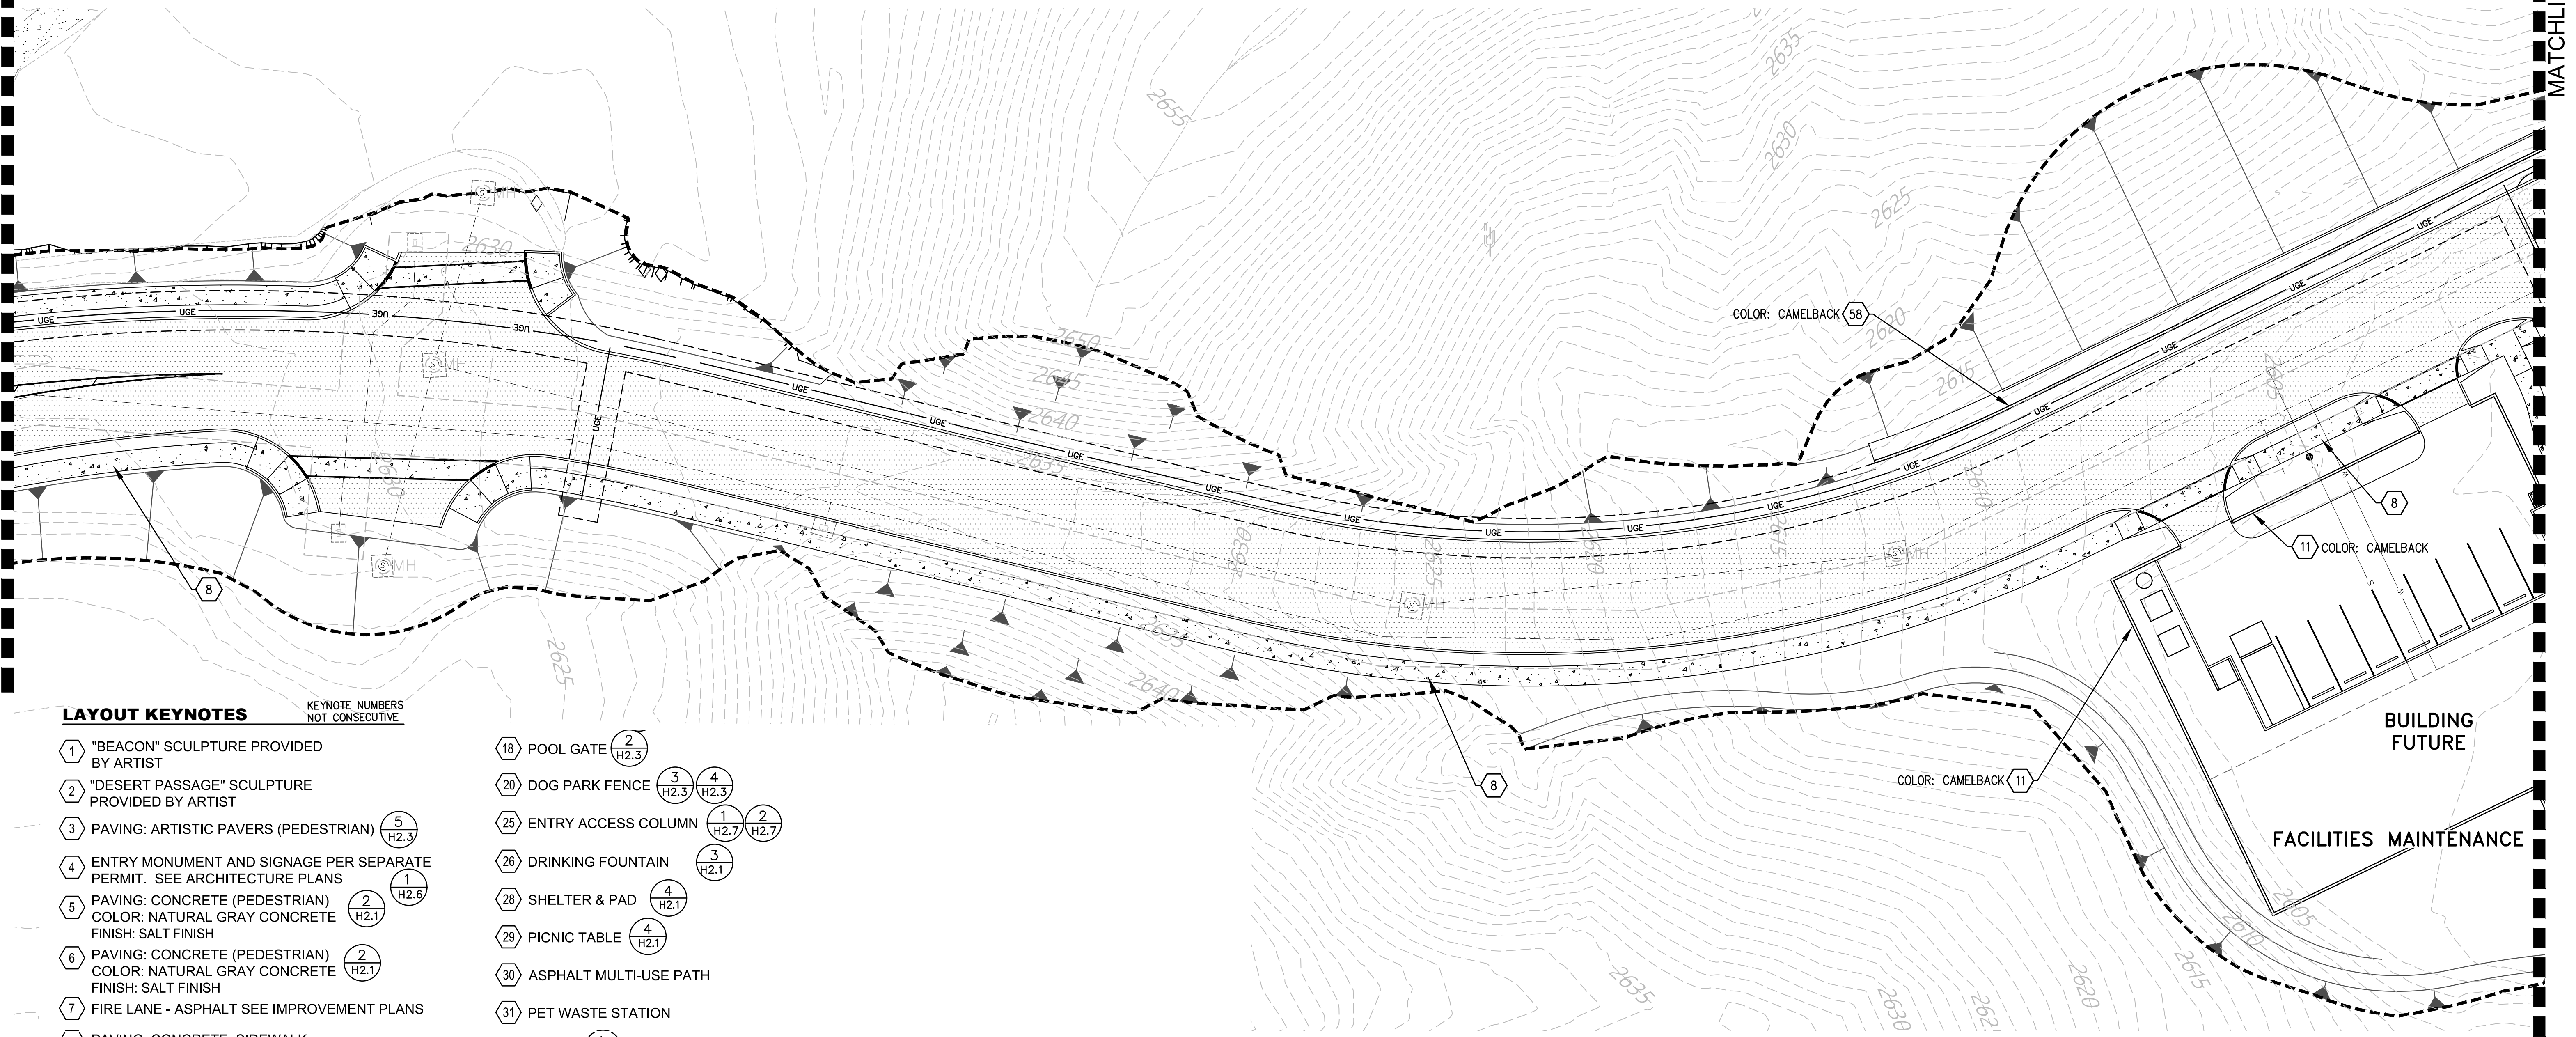


LAYOUT KEYNOTES

KEYNOTE NUMBERS NOT CONSECUTIVE

- 1 "BEACON" SCULPTURE PROVIDED BY ARTIST
- 2 "DESERT PASSAGE" SCULPTURE PROVIDED BY ARTIST
- 3 PAVING: ARTISTIC PAVERS (PEDESTRIAN)
- 4 ENTRY MONUMENT AND SIGNAGE PER SEPARATE PERMIT. SEE ARCHITECTURE PLANS
- 5 PAVING: CONCRETE (PEDESTRIAN) COLOR: NATURAL GRAY CONCRETE FINISH: SALT FINISH
- 6 PAVING: CONCRETE (PEDESTRIAN) COLOR: NATURAL GRAY CONCRETE FINISH: SALT FINISH
- 7 FIRE LANE - ASPHALT SEE IMPROVEMENT PLANS
- 8 PAVING: CONCRETE SIDEWALK BY CIVIL ENGINEERING PLANS
- 10 SITE WALL: STONE VENEER
- 11 SITE WALL: STUCCO
- 12 DECORATIVE WALL
- 13 SEAT WALL
- 14 LOW RETAINING WALL
- 15 PLANTER WALL
- 16 PLANTER WALL- STUCCO
- 17 POOL FENCE

- 18 POOL GATE
- 20 DOG PARK FENCE
- 25 ENTRY ACCESS COLUMN
- 26 DRINKING FOUNTAIN
- 28 SHELTER & PAD
- 29 PICNIC TABLE
- 30 ASPHALT MULTI-USE PATH
- 31 PET WASTE STATION
- 32 BENCH
- 34 ARTIFICIAL TURF
- 35 CONCRETE HEADER
- 36 BUTTERFLY GARDEN
- 37 HUMMINGBIRD GARDEN
- 44 DRY SWALE BED
- 45 STABILIZED DECOMPOSED GRANITE
- 48 BICYCLE PARKING
- 51 SECONDARY ENTRY GATE

- 52 GLASS POOL FENCE
- 57 POOL GATE
- 58 RETAINING WALL
- 59 BOULDERS
- 60 REFUSE RECEPTACLE

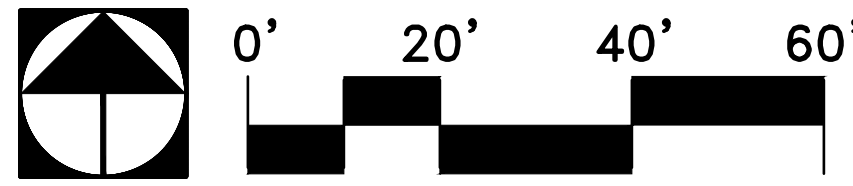

Q:\181057\GE-01102 Landscape\08 FLP\181057 la posada flp 28-H1.2 hardscape.dwg



FINAL LANDSCAPE PLAN
LA POSADA AT PUSCH RIDGE
PHASE 1
(REVISION TO FINAL LANDSCAPE PLAN FOR NAKOMA SKY)
PHASES 1, 2, 3 AND FUTURE PHASES

ROONEY RANCH AREA Z RECORDED IN BOOK 62 M&P, PAGE 4, LOTS 1-68 AND COMMON AREAS "A", "B", AND "C" BEING A PORTION OF SECTION 7, TOWNSHIP 12 SOUTH, RANGE 14 EAST, G & S.R.M. TOWN OF ORO VALLEY, PIMA COUNTY, ARIZONA
MARCH 2022
WLB NO. 181057-G-E02
CONTOUR INTERVAL: 1' SCALE: 1"=20'


H1.2

REFERENCE CASE #S:
OV1601351
OV115-027
OV914-008
OV914-007A
OV903-03A
(0)15-14

LAYOUT KEYNOTES

KEYNOTE NUMBERS
NOT CONSECUTIVE

- 1 "BEACON" SCULPTURE PROVIDED BY ARTIST
- 2 "DESERT PASSAGE" SCULPTURE PROVIDED BY ARTIST
- 3 PAVING: ARTISTIC PAVERS (PEDESTRIAN)
- 4 ENTRY MONUMENT AND SIGNAGE PER SEPARATE PERMIT. SEE ARCHITECTURE PLANS
- 5 PAVING: CONCRETE (PEDESTRIAN)
COLOR: NATURAL GRAY CONCRETE
FINISH: SALT FINISH
- 6 PAVING: CONCRETE (PEDESTRIAN)
COLOR: NATURAL GRAY CONCRETE
FINISH: SALT FINISH
- 7 FIRE LANE - ASPHALT SEE IMPROVEMENT PLANS
- 8 PAVING: CONCRETE SIDEWALK BY CIVIL ENGINEERING PLANS
- 10 SITE WALL: STONE VENEER
- 11 SITE WALL: STUCCO
- 12 DECORATIVE WALL
- 13 SEAT WALL
- 14 LOW RETAINING WALL
- 15 PLANTER WALL
- 16 PLANTER WALL- STUCCO
- 17 POOL FENCE
- 18 POOL GATE
- 20 DOG PARK FENCE
- 25 ENTRY ACCESS COLUMN
- 26 DRINKING FOUNTAIN
- 28 SHELTER & PAD
- 29 PICNIC TABLE
- 30 ASPHALT MULTI-USE PATH
- 31 PET WASTE STATION
- 32 BENCH
- 34 ARTIFICIAL TURF
- 35 CONCRETE HEADER
- 36 BUTTERFLY GARDEN
- 37 HUMMINGBIRD GARDEN
- 44 DRY SWALE BED
- 45 STABILIZED DECOMPOSED GRANITE
- 48 BICYCLE PARKING
- 51 SECONDARY ENTRY GATE
- 52 GLASS POOL FENCE
- 57 POOL GATE
- 58 RETAINING WALL
- 59 BOULDERS
- 60 REFUSE RECEPTACLE

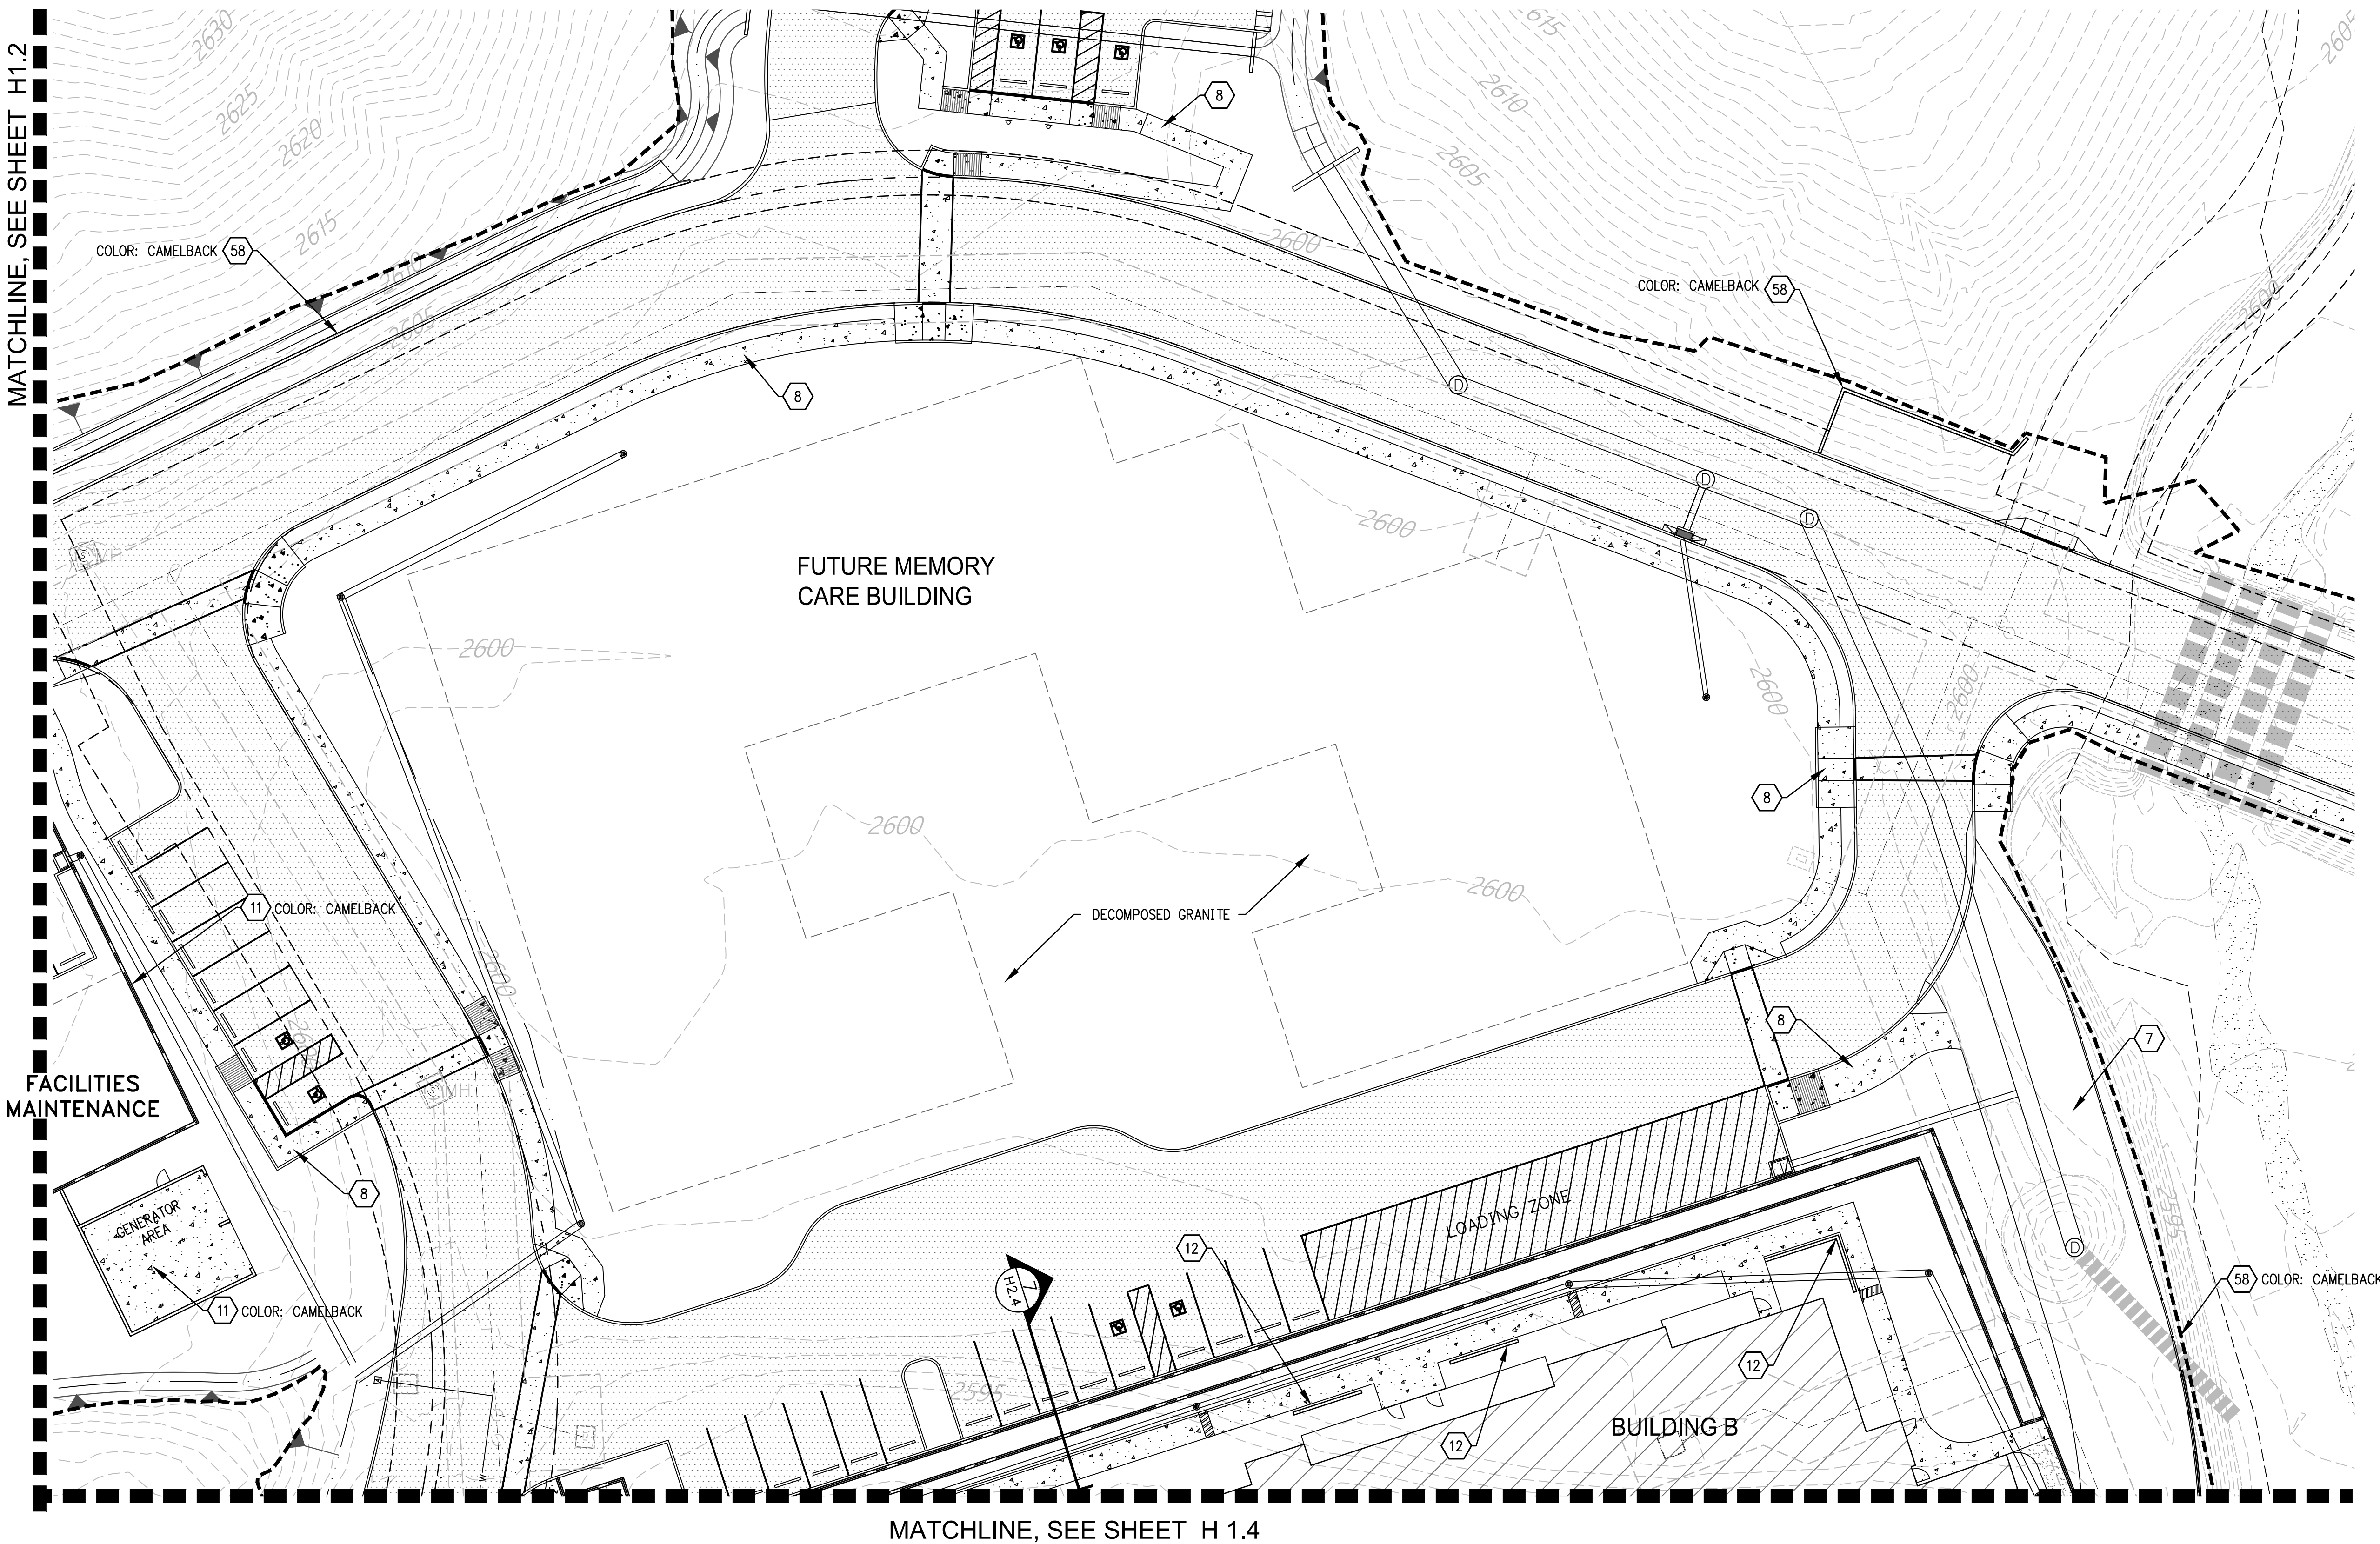

LAYOUT KEYNOTES

KEYNOTE NUMBERS
NOT CONSECUTIVE

- 1 "BEACON" SCULPTURE PROVIDED BY ARTIST
- 2 "DESERT PASSAGE" SCULPTURE PROVIDED BY ARTIST
- 3 PAVING: ARTISTIC PAVERS (PEDESTRIAN)
- 4 ENTRY MONUMENT AND SIGNAGE PER SEPARATE PERMIT. SEE ARCHITECTURE PLANS
- 5 PAVING: CONCRETE (PEDESTRIAN) COLOR: NATURAL GRAY CONCRETE FINISH: SALT FINISH
- 6 PAVING: CONCRETE (PEDESTRIAN) COLOR: NATURAL GRAY CONCRETE FINISH: SALT FINISH
- 7 FIRE LANE - ASPHALT SEE IMPROVEMENT PLANS
- 8 PAVING: CONCRETE SIDEWALK BY CIVIL ENGINEERING PLANS
- 10 SITE WALL: STONE VENEER
- 11 SITE WALL: STUCCO
- 12 DECORATIVE WALL
- 13 SEAT WALL
- 14 LOW RETAINING WALL
- 15 PLANTER WALL
- 16 PLANTER WALL- STUCCO
- 17 POOL FENCE
- 18 POOL GATE
- 20 DOG PARK FENCE
- 25 ENTRY ACCESS COLUMN
- 26 DRINKING FOUNTAIN
- 28 SHELTER & PAD
- 29 PICNIC TABLE
- 30 ASPHALT MULTI-USE PATH
- 31 PET WASTE STATION
- 32 BENCH
- 34 ARTIFICIAL TURF
- 35 CONCRETE HEADER
- 36 BUTTERFLY GARDEN
- 37 HUMMINGBIRD GARDEN
- 44 DRY SWALE BED
- 45 STABILIZED DECOMPOSED GRANITE
- 48 BICYCLE PARKING
- 51 SECONDARY ENTRY GATE
- 52 GLASS POOL FENCE

- 57 POOL GATE
- 58 RETAINING WALL
- 59 BOULDERS
- 60 REFUSE RECEPTACLE

MATCHLINE, SEE SHEET H1.3

BUILDING A

BUILDING B

BUILDING C

BUTTERFLY GARDEN

FUTURE BUILDING A6

POOL

TEMPORARY ORNAMENTAL IRON FENCE AND 2 GATES.
HEIGHT: 4'
1" SQUARE TOP AND BOTTOM RAIL
3/4" SQUARE PICKETS AT 4" ON CENTER
2" SQUARE POSTS AT 8'± ON CENTER
GATES TO BE 4' WIDE AND BE OF SIMILAR CONSTRUCTION/MATERIAL AS FENCE. SHALL BE LOCKABLE AND MEET ALL ADA REQUIREMENTS. SHALL HAVE SELF CLOSING HEAVY DUTY HINGES AND 4" SQUARE POSTS.
PAINT: ABBEY BROWN
SUBMIT SHOP DRAWINGS

FINAL LANDSCAPE PLAN
LA POSADA AT PUSCH RIDGE
PHASE 1
(REVISION TO FINAL LANDSCAPE PLAN FOR NAKOMA SKY)
PHASES 1, 2, 3 AND FUTURE PHASES


ROONEY RANCH AREA Z RECORDED IN BOOK 62 M&P, PAGE 4, LOTS 1-68 AND COMMON AREAS "A", "B", AND "C" BEING A PORTION OF SECTION 7, TOWNSHIP 12' SOUTH, RANGE 14' EAST, G & S.R.M. TOWN OF ORO VALLEY, PIMA COUNTY, ARIZONA
MARCH 2022
WLB NO. 181057-G-E02
CONTOUR INTERVAL: 1' SCALE: 1"=20'

H1.4

REFERENCE CASE #S:
OV1601351
OV115-027
OV914-008
OV914-007A
OV903-03A
(0)15-14

The WLB Group, Inc.

Engineering Planning Surveying
Landscape Architecture Urban Design
Offices located in Tucson, Phoenix,
Flagstaff, Arizona,
and Las Vegas, Nevada
4444 East Broadway
Tucson, Arizona (520) 881-7480

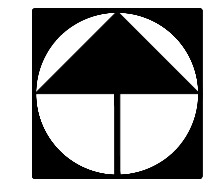


Q:\181057\GE-01102 Landscape\08 FLP\181057 la posada flp 30-H1.4 hardscape.dwg

HARDSCAPE PLAN



SHEET 30 OF 58

MATCHLINE, SEE SHEET H 1.4

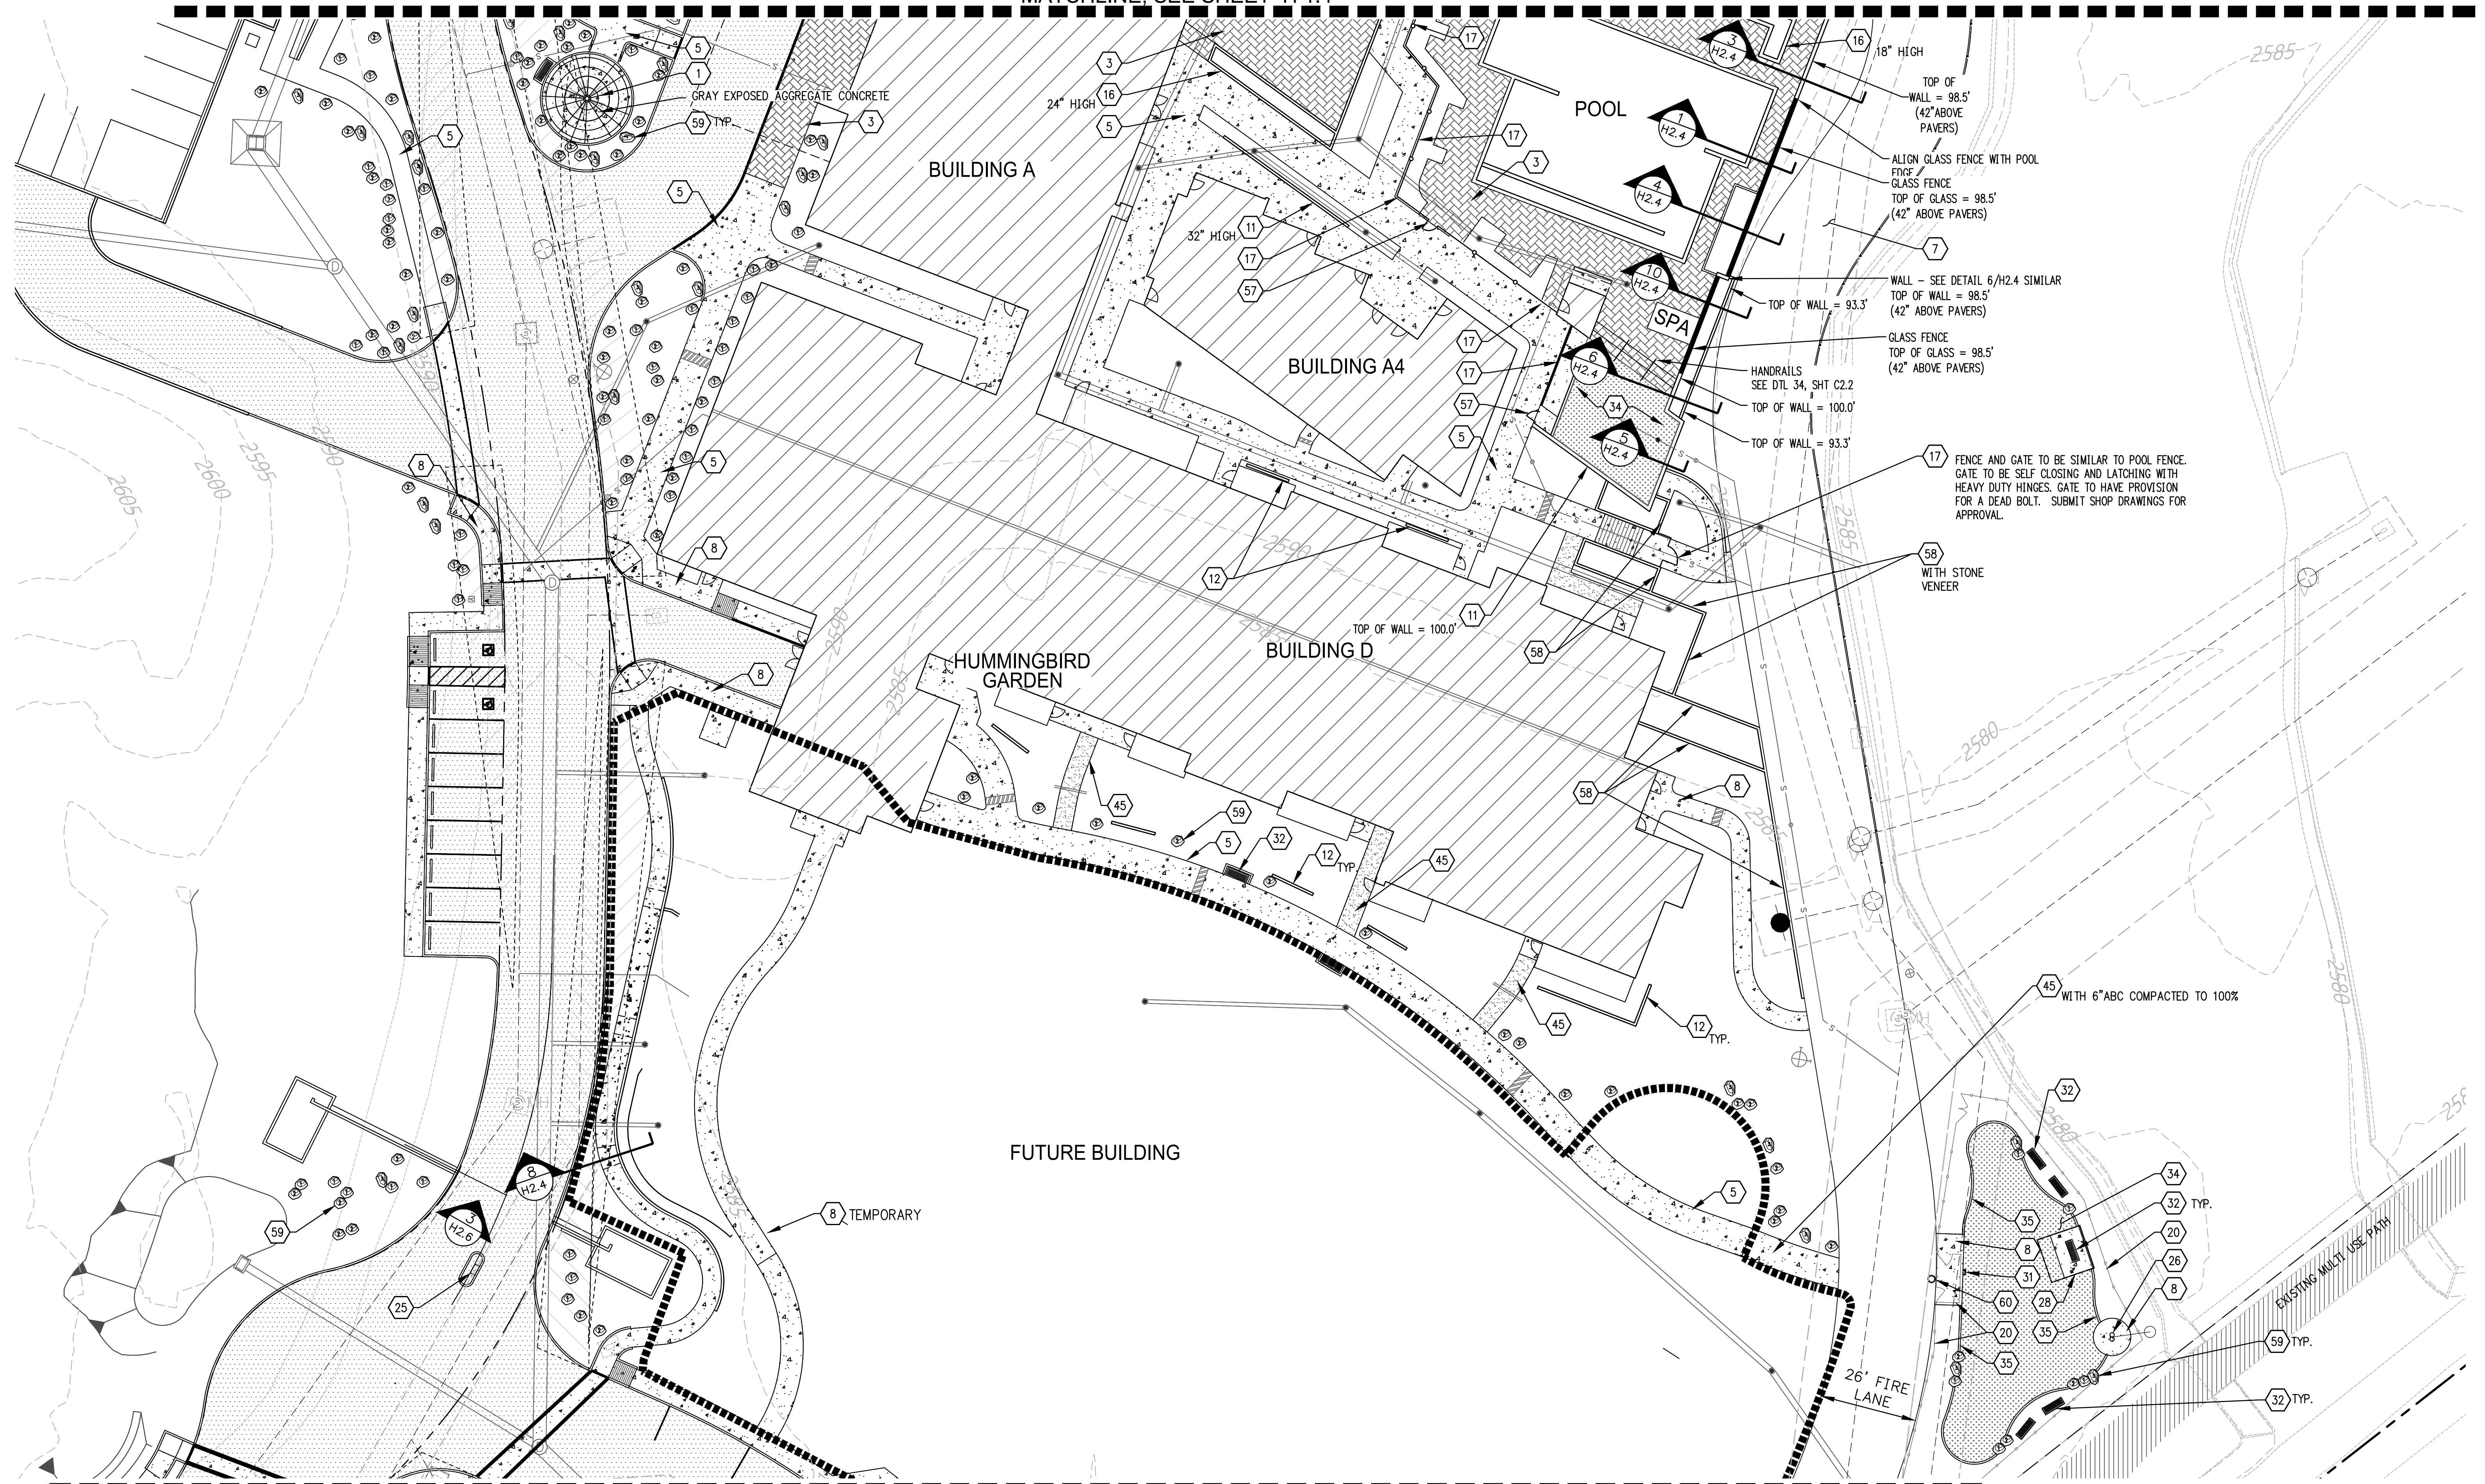

MATCHLINE, SEE SHEET H 1.6

FOR HARDSCAPE
KEYNOTES SEE SHEET
H1.1

FINAL LANDSCAPE PLAN
LA POSADA AT PUSCH RIDGE
PHASE 1
(REVISION TO FINAL LANDSCAPE PLAN FOR NAKOMA SKY)
PHASES 1, 2, 3 AND FUTURE PHASES

ROONEY RANCH AREA Z RECORDED IN BOOK 62 M&P, PAGE 4,
LOTS 1-68 AND COMMON AREAS "A", "B", AND "C" BEING A
PORTION OF SECTION 7, TOWNSHIP 12 SOUTH, RANGE 14 EAST,
G & S.R.M. TOWN OF ORO VALLEY, PIMA COUNTY, ARIZONA


MARCH 2022
WLB NO. 181057-G-E02
CONTOUR INTERVAL: 1' SCALE: 1"=20'

H1.5
REFERENCE CASE #S:
OV1601351
OV115-027
OV914-008
OV914-007A
OV903-03A
(0)15-14

The
WLB
Group
INC.

WLB

Engineering Planning Surveying
Landscape Architecture Urban Design
Offices located in Tucson, Phoenix,
Flagstaff, Arizona,
and Las Vegas, Nevada
4444 East Broadway
Tucson, Arizona (520) 881-7480

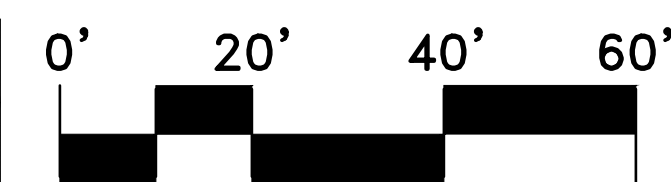

Q:\181057\GE-01102 Landscape\08 FLP\181057 la posada flp 31-H1.5 hardscape.dwg

HARDSCAPE PLAN



SHEET 31 OF 58

MATCHLINE, SEE SHEET H1.5

MATCHLINE, SEE SHEET H1.7

LAYOUT KEYNOTES

- KEYNOTE NUMBERS NOT CONSECUTIVE
- 1 "BEACON" SCULPTURE PROVIDED BY ARTIST
 - 2 "DESERT PASSAGE" SCULPTURE PROVIDED BY ARTIST
 - 3 PAVING: ARTISTIC PAVERS (PEDESTRIAN) (5 H2.3)
 - 4 ENTRY MONUMENT AND SIGNAGE PER SEPARATE PERMIT. SEE ARCHITECTURE PLANS
 - 5 PAVING: CONCRETE (PEDESTRIAN) COLOR: NATURAL GRAY CONCRETE FINISH: SALT FINISH (2 H2.1)
 - 6 PAVING: CONCRETE (PEDESTRIAN) COLOR: NATURAL GRAY CONCRETE FINISH: SALT FINISH (2 H2.1)
 - 7 FIRE LANE - ASPHALT SEE IMPROVEMENT PLANS
 - 8 PAVING: CONCRETE SIDEWALK BY CIVIL ENGINEERING PLANS
 - 10 SITE WALL: STONE VENEER (1 H2.2)
 - 11 SITE WALL: STUCCO (2 H2.2)
 - 12 DECORATIVE WALL (8 H2.2)
 - 13 SEAT WALL (6 H2.2)
 - 14 LOW RETAINING WALL (3 H2.2)
 - 15 PLANTER WALL (4 H2.2)
 - 16 PLANTER WALL- STUCCO (5 H2.2)
 - 17 POOL FENCE (1 H2.3)
 - 18 POOL GATE (2 H2.3)
 - 20 DOG PARK FENCE (3 H2.3) (4 H2.3)
 - 25 ENTRY ACCESS COLUMN (1 H2.7) (2 H2.7)
 - 26 DRINKING FOUNTAIN (4 H2.1)
 - 28 SHELTER & PAD (4 H2.1)
 - 29 PICNIC TABLE (4 H2.1)
 - 30 ASPHALT MULTI-USE PATH
 - 31 PET WASTE STATION
 - 32 BENCH (1 H2.5)
 - 34 ARTIFICIAL TURF (3 H2.5)
 - 35 CONCRETE HEADER (4 H2.5)
 - 36 BUTTERFLY GARDEN (3 H1.4)
 - 37 HUMMINGBIRD GARDEN (3 H1.5)
 - 44 DRY SWALE BED (8 L2.0)
 - 45 STABILIZED DECOMPOSED GRANITE (2 H2.5)
 - 48 BICYCLE PARKING (5 H2.1)
 - 51 SECONDARY ENTRY GATE (2 H2.6)
 - 52 GLASS POOL FENCE (2 H2.3)
 - 57 POOL GATE (2 H2.3)
 - 58 RETAINING WALL (10 H2.2)
 - 59 BOULDERS (7 L2.0)
 - 60 REFUSE RECEPTACLE

- 58 WITH STONE VENEER. HANDRAIL TO BE PAINTED "ABBEY BROWN"
- 26' FIRE LANE
- EXISTING ASPHALT MULTI-USE PATH



FINAL LANDSCAPE PLAN
LA POSADA AT PUSCH RIDGE
PHASE 1
(REVISION TO FINAL LANDSCAPE PLAN FOR NAKOMA SKY)
PHASES 1, 2, 3 AND FUTURE PHASES

ROONEY RANCH AREA Z RECORDED IN BOOK 62 M&P, PAGE 4, LOTS 1-68 AND COMMON AREAS "A", "B", AND "C" BEING A PORTION OF SECTION 7, TOWNSHIP 12 SOUTH, RANGE 14 EAST, G & S.R.M. TOWN OF ORO VALLEY, PIMA COUNTY, ARIZONA
MARCH 2022
WLB NO. 181057-G-E02
CONTOUR INTERVAL: 1' SCALE: 1"=20'

H1.6

REFERENCE CASE #'S:
OV1601351
OV115-027
OV914-008
OV914-007A
OV903-03A
(0)15-14

LAYOUT KEYNOTES

KEYNOTE NUMBERS
NOT CONSECUTIVE

- 1 "BEACON" SCULPTURE PROVIDED BY ARTIST
- 2 "DESERT PASSAGE" SCULPTURE PROVIDED BY ARTIST
- 3 PAVING: ARTISTIC PAVERS (PEDESTRIAN) (5 H2.3)
- 4 ENTRY MONUMENT AND SIGNAGE PER SEPARATE PERMIT. SEE ARCHITECTURE PLANS
- 5 PAVING: CONCRETE (PEDESTRIAN) COLOR: NATURAL GRAY CONCRETE FINISH: SALT FINISH (2 H2.1)
- 6 PAVING: CONCRETE (PEDESTRIAN) COLOR: NATURAL GRAY CONCRETE FINISH: SALT FINISH (2 H2.1)
- 7 FIRE LANE - ASPHALT SEE IMPROVEMENT PLANS
- 8 PAVING: CONCRETE SIDEWALK BY CIVIL ENGINEERING PLANS
- 10 SITE WALL: STONE VENEER (1 H2.2)
- 11 SITE WALL: STUCCO (2 H2.2)
- 12 DECORATIVE WALL (8 H2.2)
- 13 SEAT WALL (6 H2.2)
- 14 LOW RETAINING WALL (3 H2.2)
- 15 PLANTER WALL (4 H2.2)
- 16 PLANTER WALL- STUCCO (5 H2.2)
- 17 POOL FENCE (1 H2.3)
- 18 POOL GATE (2 H2.3)
- 20 DOG PARK FENCE (3 H2.3) (4 H2.3)
- 25 ENTRY ACCESS COLUMN (1 H2.7) (2 H2.7)
- 26 DRINKING FOUNTAIN (3 H2.1)
- 28 SHELTER & PAD (4 H2.1)
- 29 PICNIC TABLE (4 H2.1)
- 30 ASPHALT MULTI-USE PATH
- 31 PET WASTE STATION
- 32 BENCH (1 H2.5)
- 34 ARTIFICIAL TURF (3 H2.5)
- 35 CONCRETE HEADER (4 H2.5)
- 36 BUTTERFLY GARDEN (1 H1.4)
- 37 HUMMINGBIRD GARDEN (1 H1.5)
- 44 DRY SWALE BED (8 L2.0)
- 45 STABILIZED DECOMPOSED GRANITE (2 H2.5)
- 48 BICYCLE PARKING (5 H2.1)
- 51 SECONDARY ENTRY GATE (2 H2.6)
- 52 GLASS POOL FENCE (2 H2.3)
- 57 POOL GATE (2 H2.3)
- 58 RETAINING WALL (10 H2.2)
- 59 BOULDERS (7 L2.0)
- 60 REFUSE RECEPTACLE



MATCHLINE, SEE SHEET H1.6


FINAL LANDSCAPE PLAN
LA POSADA AT PUSCH RIDGE
PHASE 1
(REVISION TO FINAL LANDSCAPE PLAN FOR NAKOMA SKY)
PHASES 1, 2, 3 AND FUTURE PHASES

H1.7

REFERENCE CASE #S:
OV1601351
OV115-027
OV914-008
OV914-007A
OV903-03A
(0)15-14

ROONEY RANCH AREA Z RECORDED IN BOOK 62 M&P, PAGE 4,
LOTS 1-68 AND COMMON AREAS "A", "B", AND "C" BEING A
PORTION OF SECTION 7, TOWNSHIP 12 SOUTH, RANGE 14 EAST,
G & S.R.M. TOWN OF ORO VALLEY, PIMA COUNTY, ARIZONA
MARCH 2022
WLB NO. 181057-G-E02
CONTOUR INTERVAL: 1' SCALE: 1"=20'






The WLB Group, Inc. **WLB**
Engineering Planning Surveying
Landscape Architecture Urban Design
Offices located in Tucson, Phoenix,
Flagstaff, Arizona,
and Las Vegas, Nevada
4444 East Broadway
Tucson, Arizona (520) 881-7480

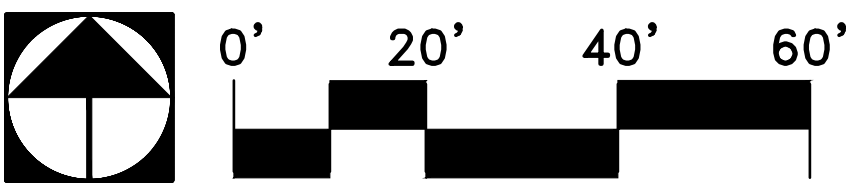


Q:\181057\GE-01102 Landscape\08 FLP\181057 la posada flp 33-H1.7 hardscape.dwg

HARDSCAPE PLAN



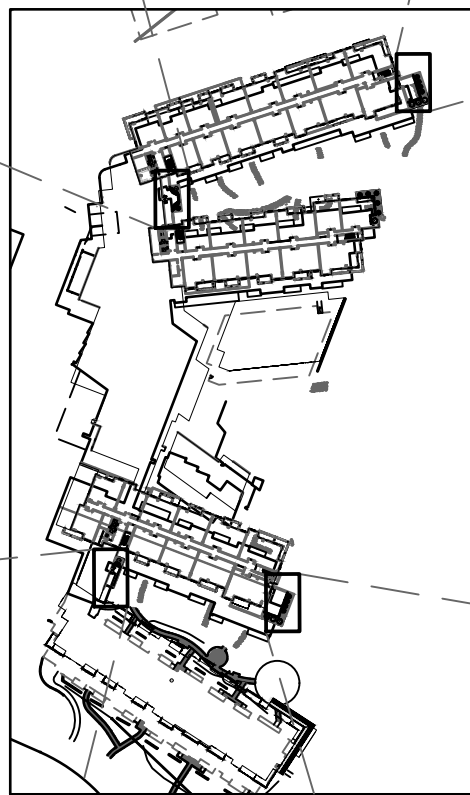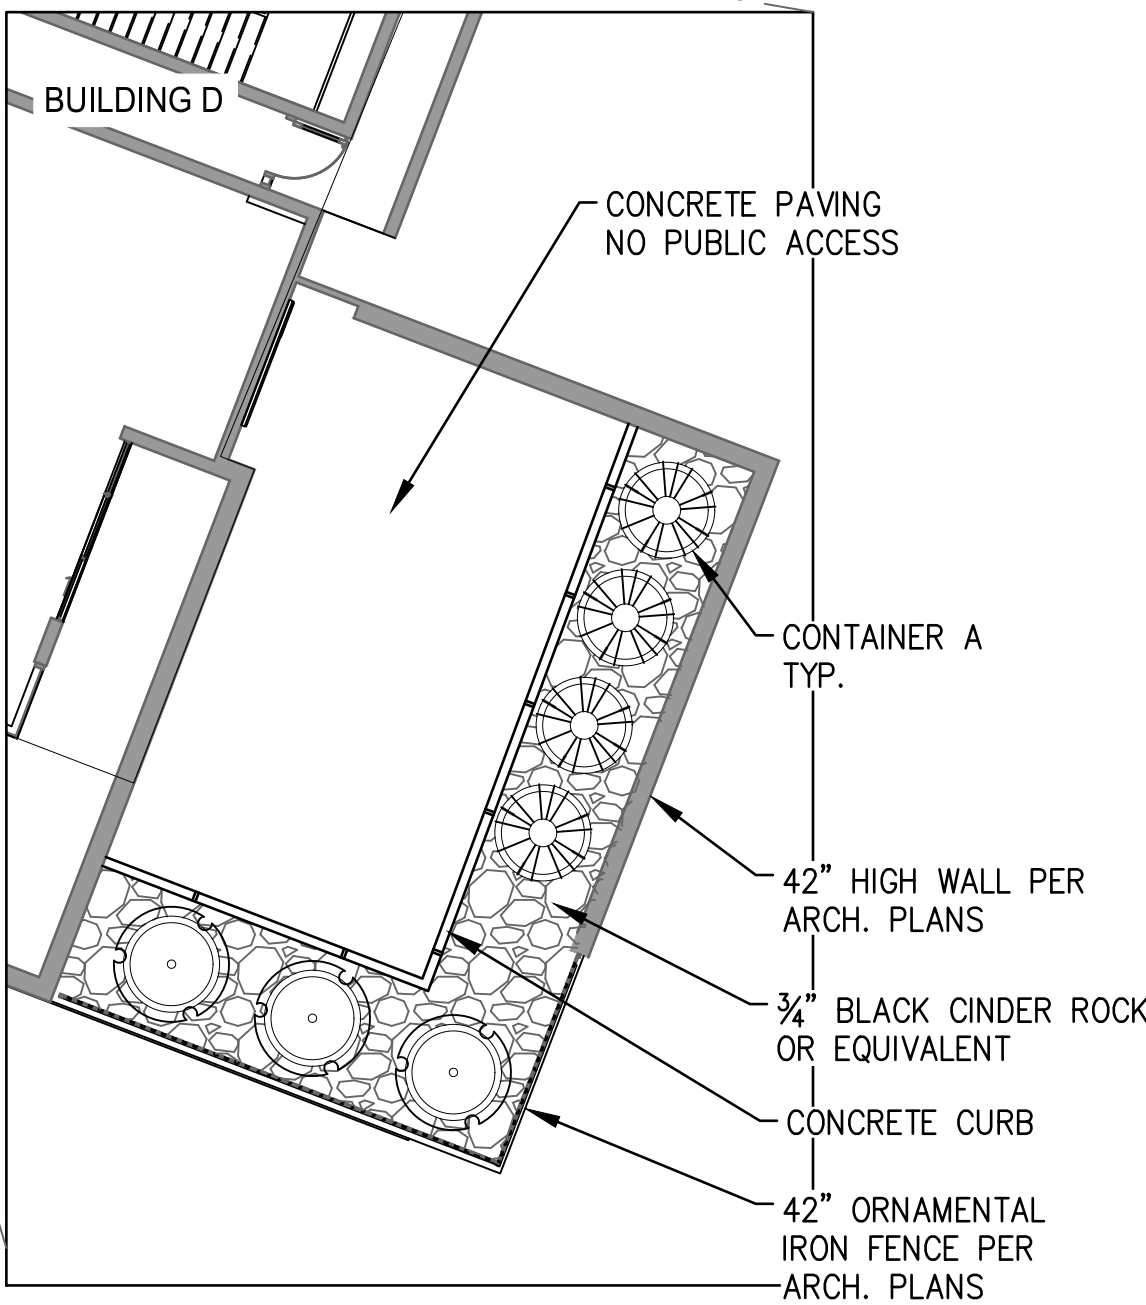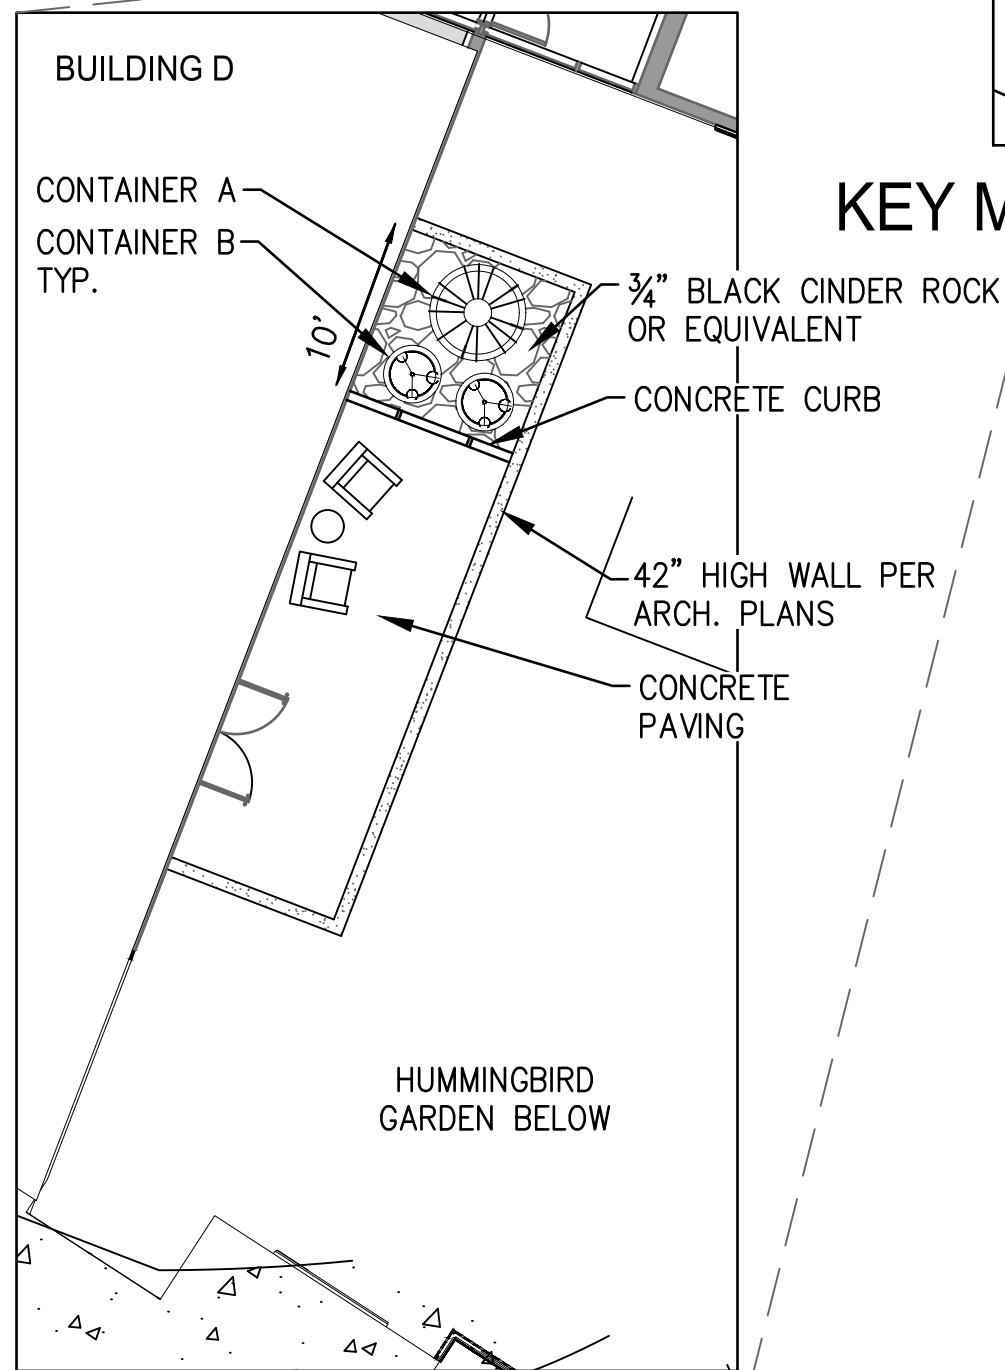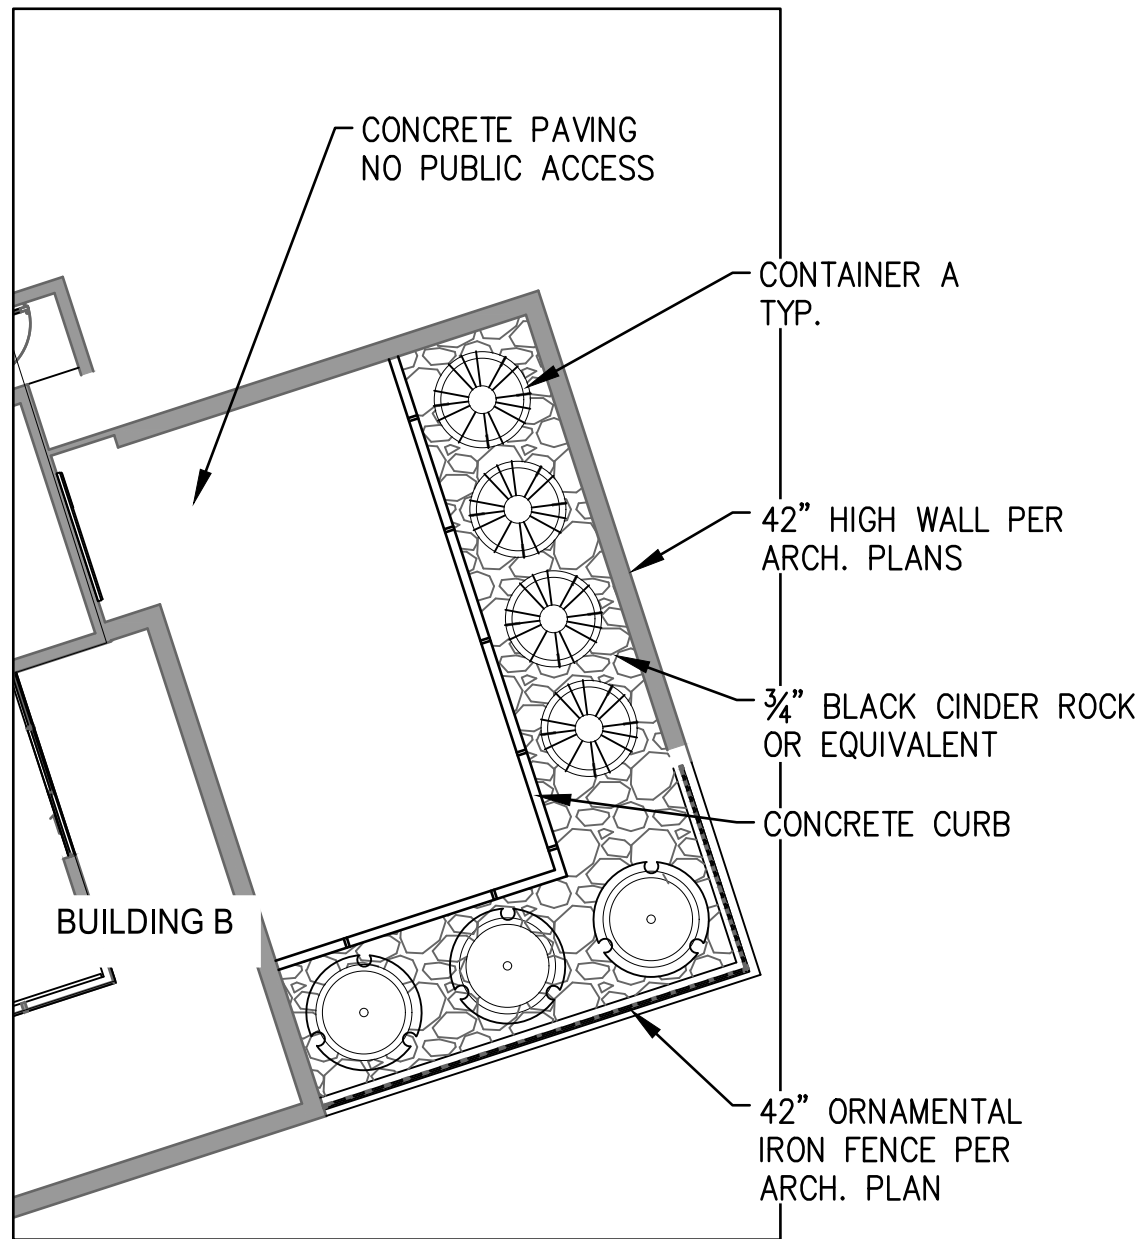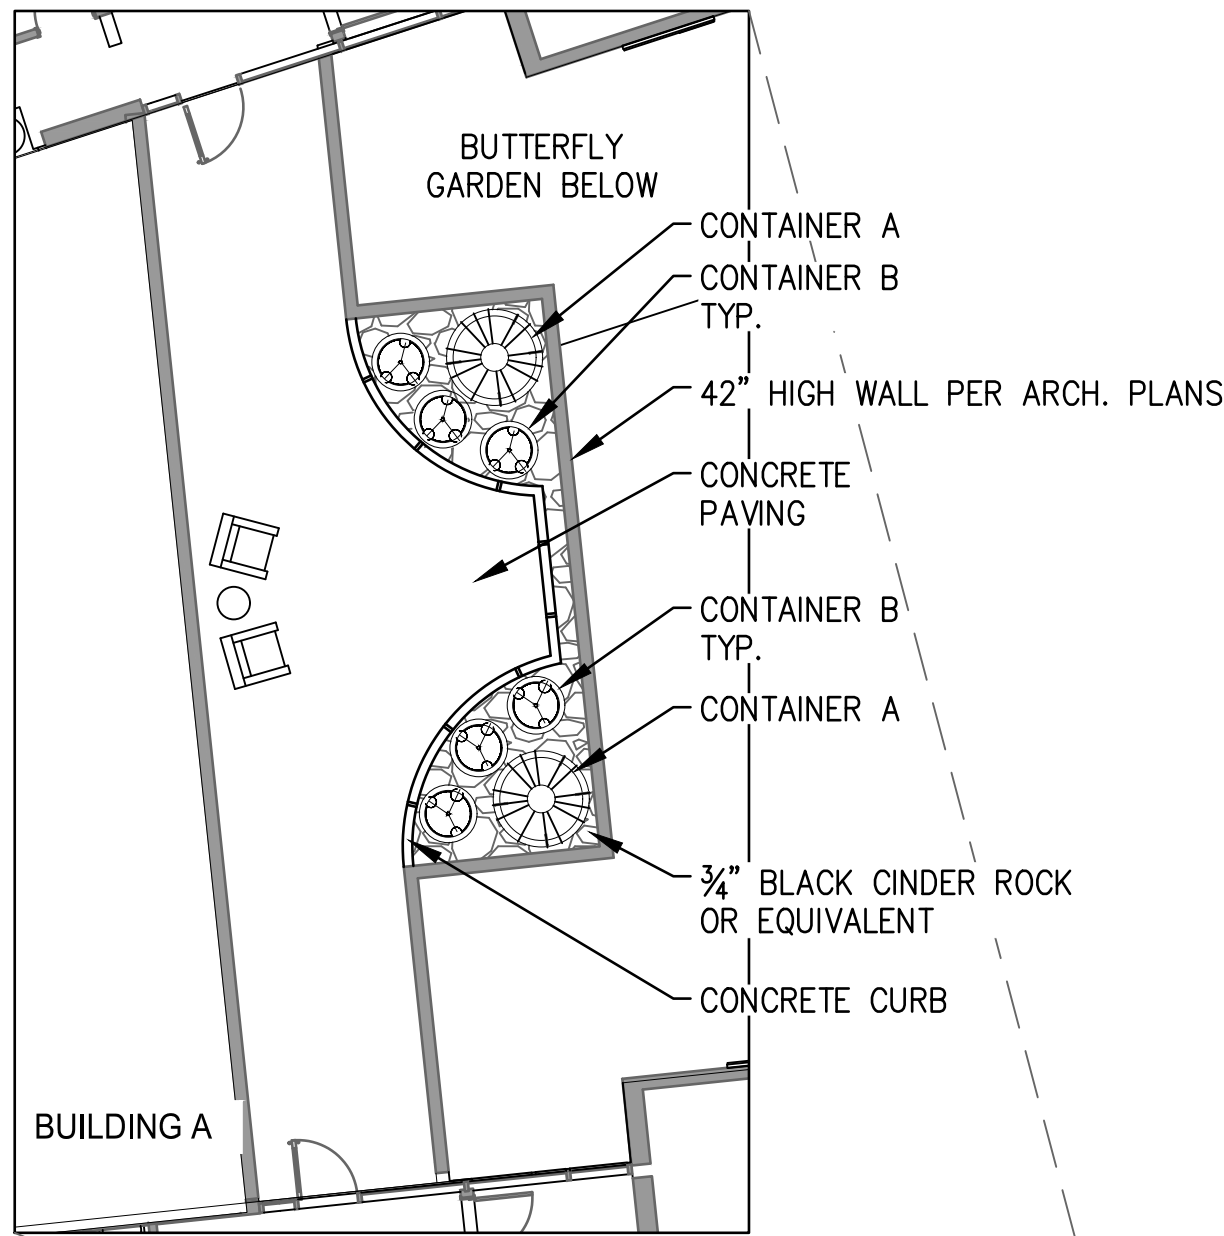

KEY MAP SECOND FLOOR

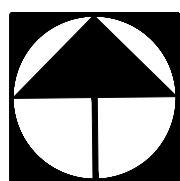


SECOND FLOOR CONTAINERS AND PLANTS

CONTAINER	QTY. THIS SHEET	MANUFACTURER MAKE & SIZE
A	23	OLD TOWN FIBERGLASS MODEL: DUNE SERIES DS-6040 COLOR: BRONZE 12 FINISH: SAND SIZE: 60" DIA. X 40" HT. X 28" BASE. PROVIDE SUB-IRRIGATION & DRAINAGE HOLE WEIGHT: 160 lbs
B	8	OLD TOWN FIBERGLASS MODEL: DUNE SERIES DS-4432 COLOR: BRONZE 12 FINISH: SAND SIZE: 44" DIA. X 32" HT. X 20" BASE. PROVIDE SUB-IRRIGATION & DRAINAGE HOLE WEIGHT: 99 lbs

SYMBOL	PLANT NAME
	DASYLIRION LONGISSIMUM TOOTHLESS SPOON
	PEDILANTHUS MACROCARPUS LADY'S SLIPPER LADY'S SLIPPER
	SALVIA GREGGII AUTUMN SAGE
	SOPHORA SECUNDIFLORA TEXAS MOUNTAIN LAUREL



- NOTE:**
- CONTAINERS TO BE TOP DRESSED WITH 1" SCREENED DECORATIVE ROCK. COLOR: WILDCAT RED (OR EQUAL).
 - COORDINATE DRAINAGE, IRRIGATION CONDUIT AND SLEEVING WITH GENERAL CONTRACTOR.
 - SHIM CONTAINERS LEVEL AS NEEDED.
 - DUE TO THE CONDITIONED WATER PLANTS AND SOIL MAY NEED TO BE REPLACED PERIODICALLY.

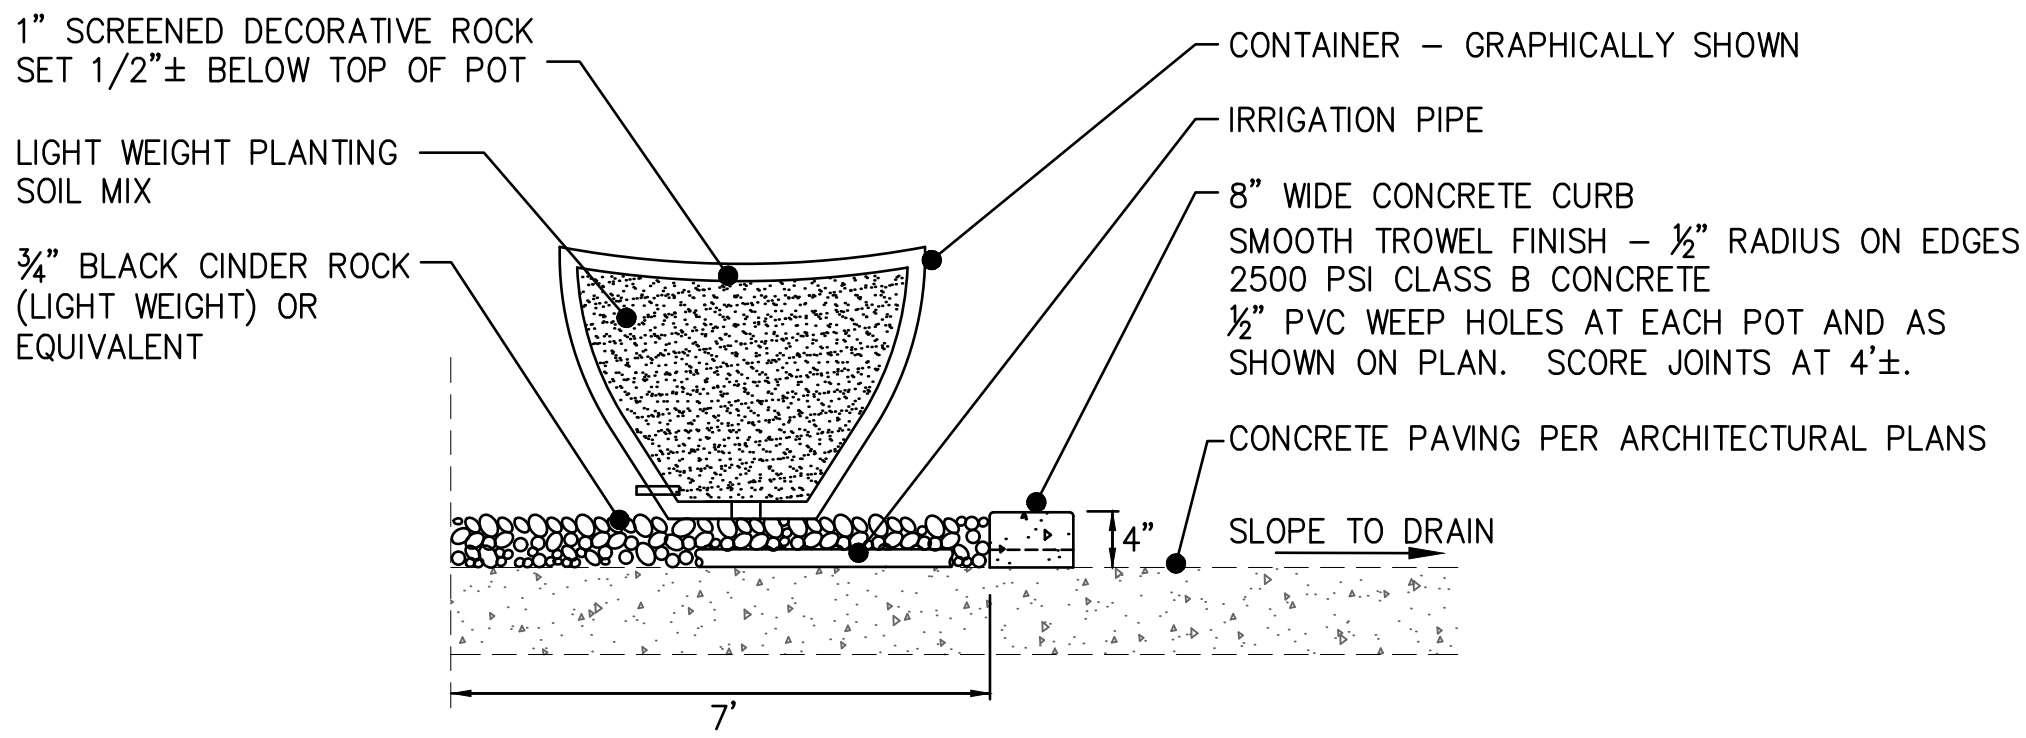


NOTE: WATER PROOFING TO BE APPLIED ON CONCRETE PAVING UNDER CINDER ROCK PER ARCHITECTURAL PLANS.

1 CONTAINER



CONTAINER PLANTING PLAN

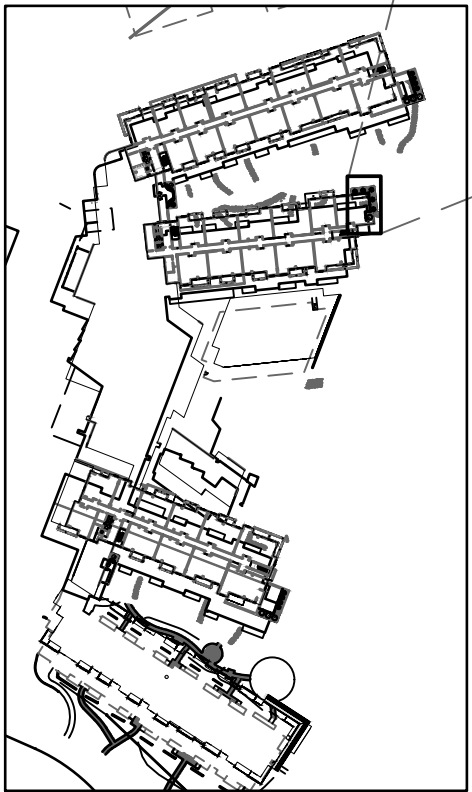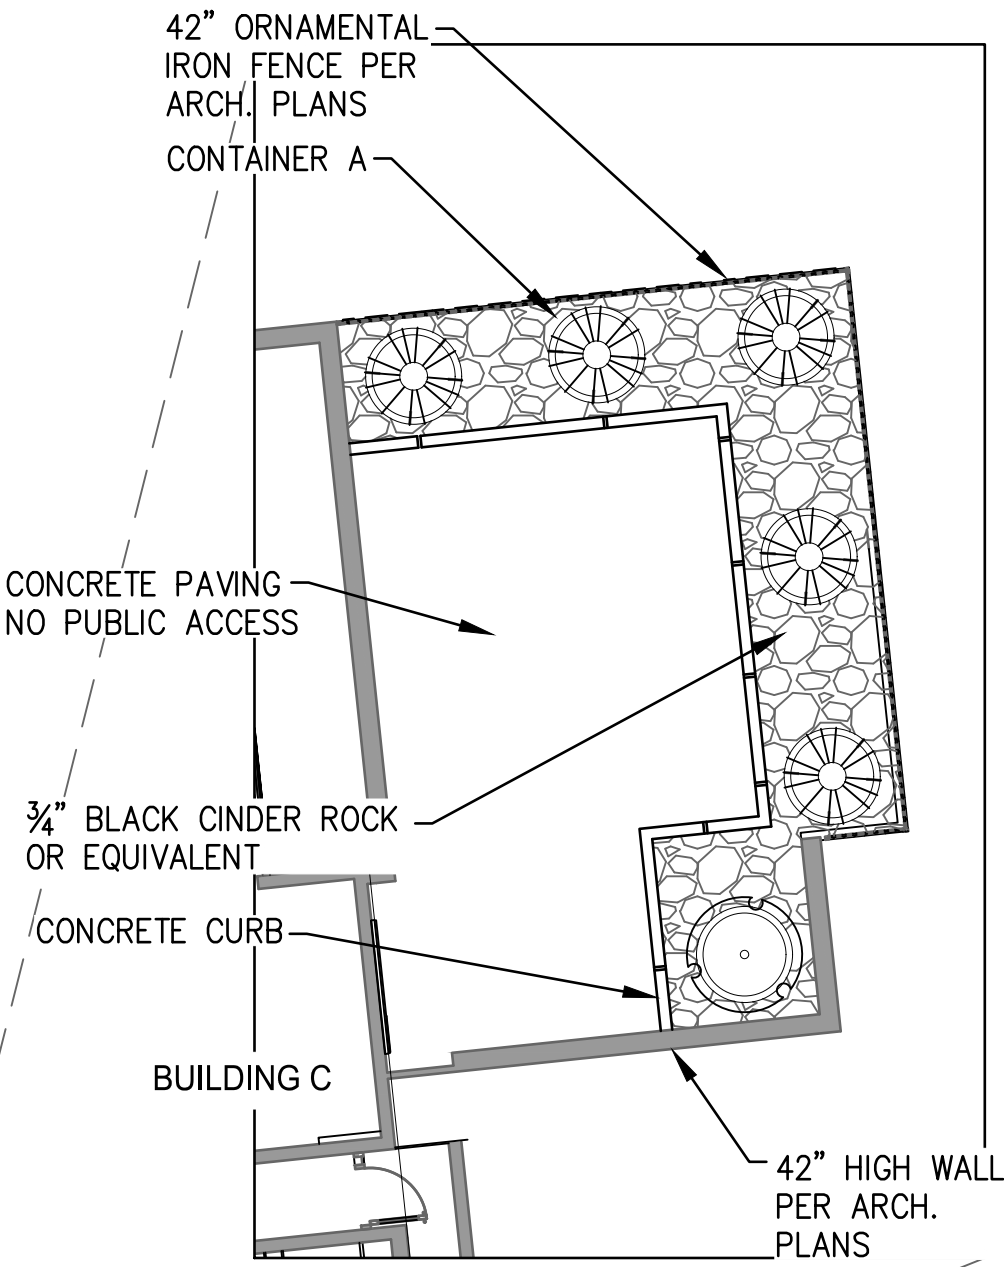



KEY MAP THIRD FLOOR

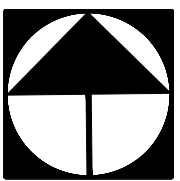

THIRD FLOOR CONTAINER AND PLANTS

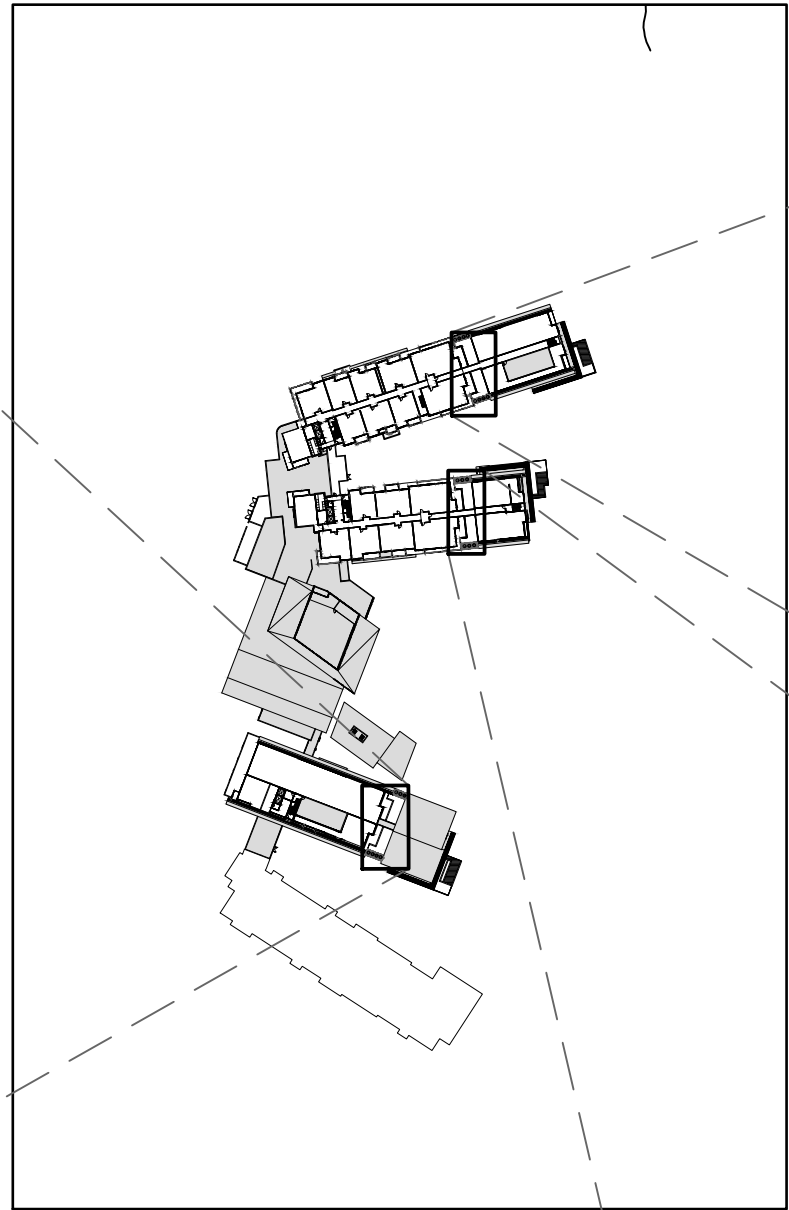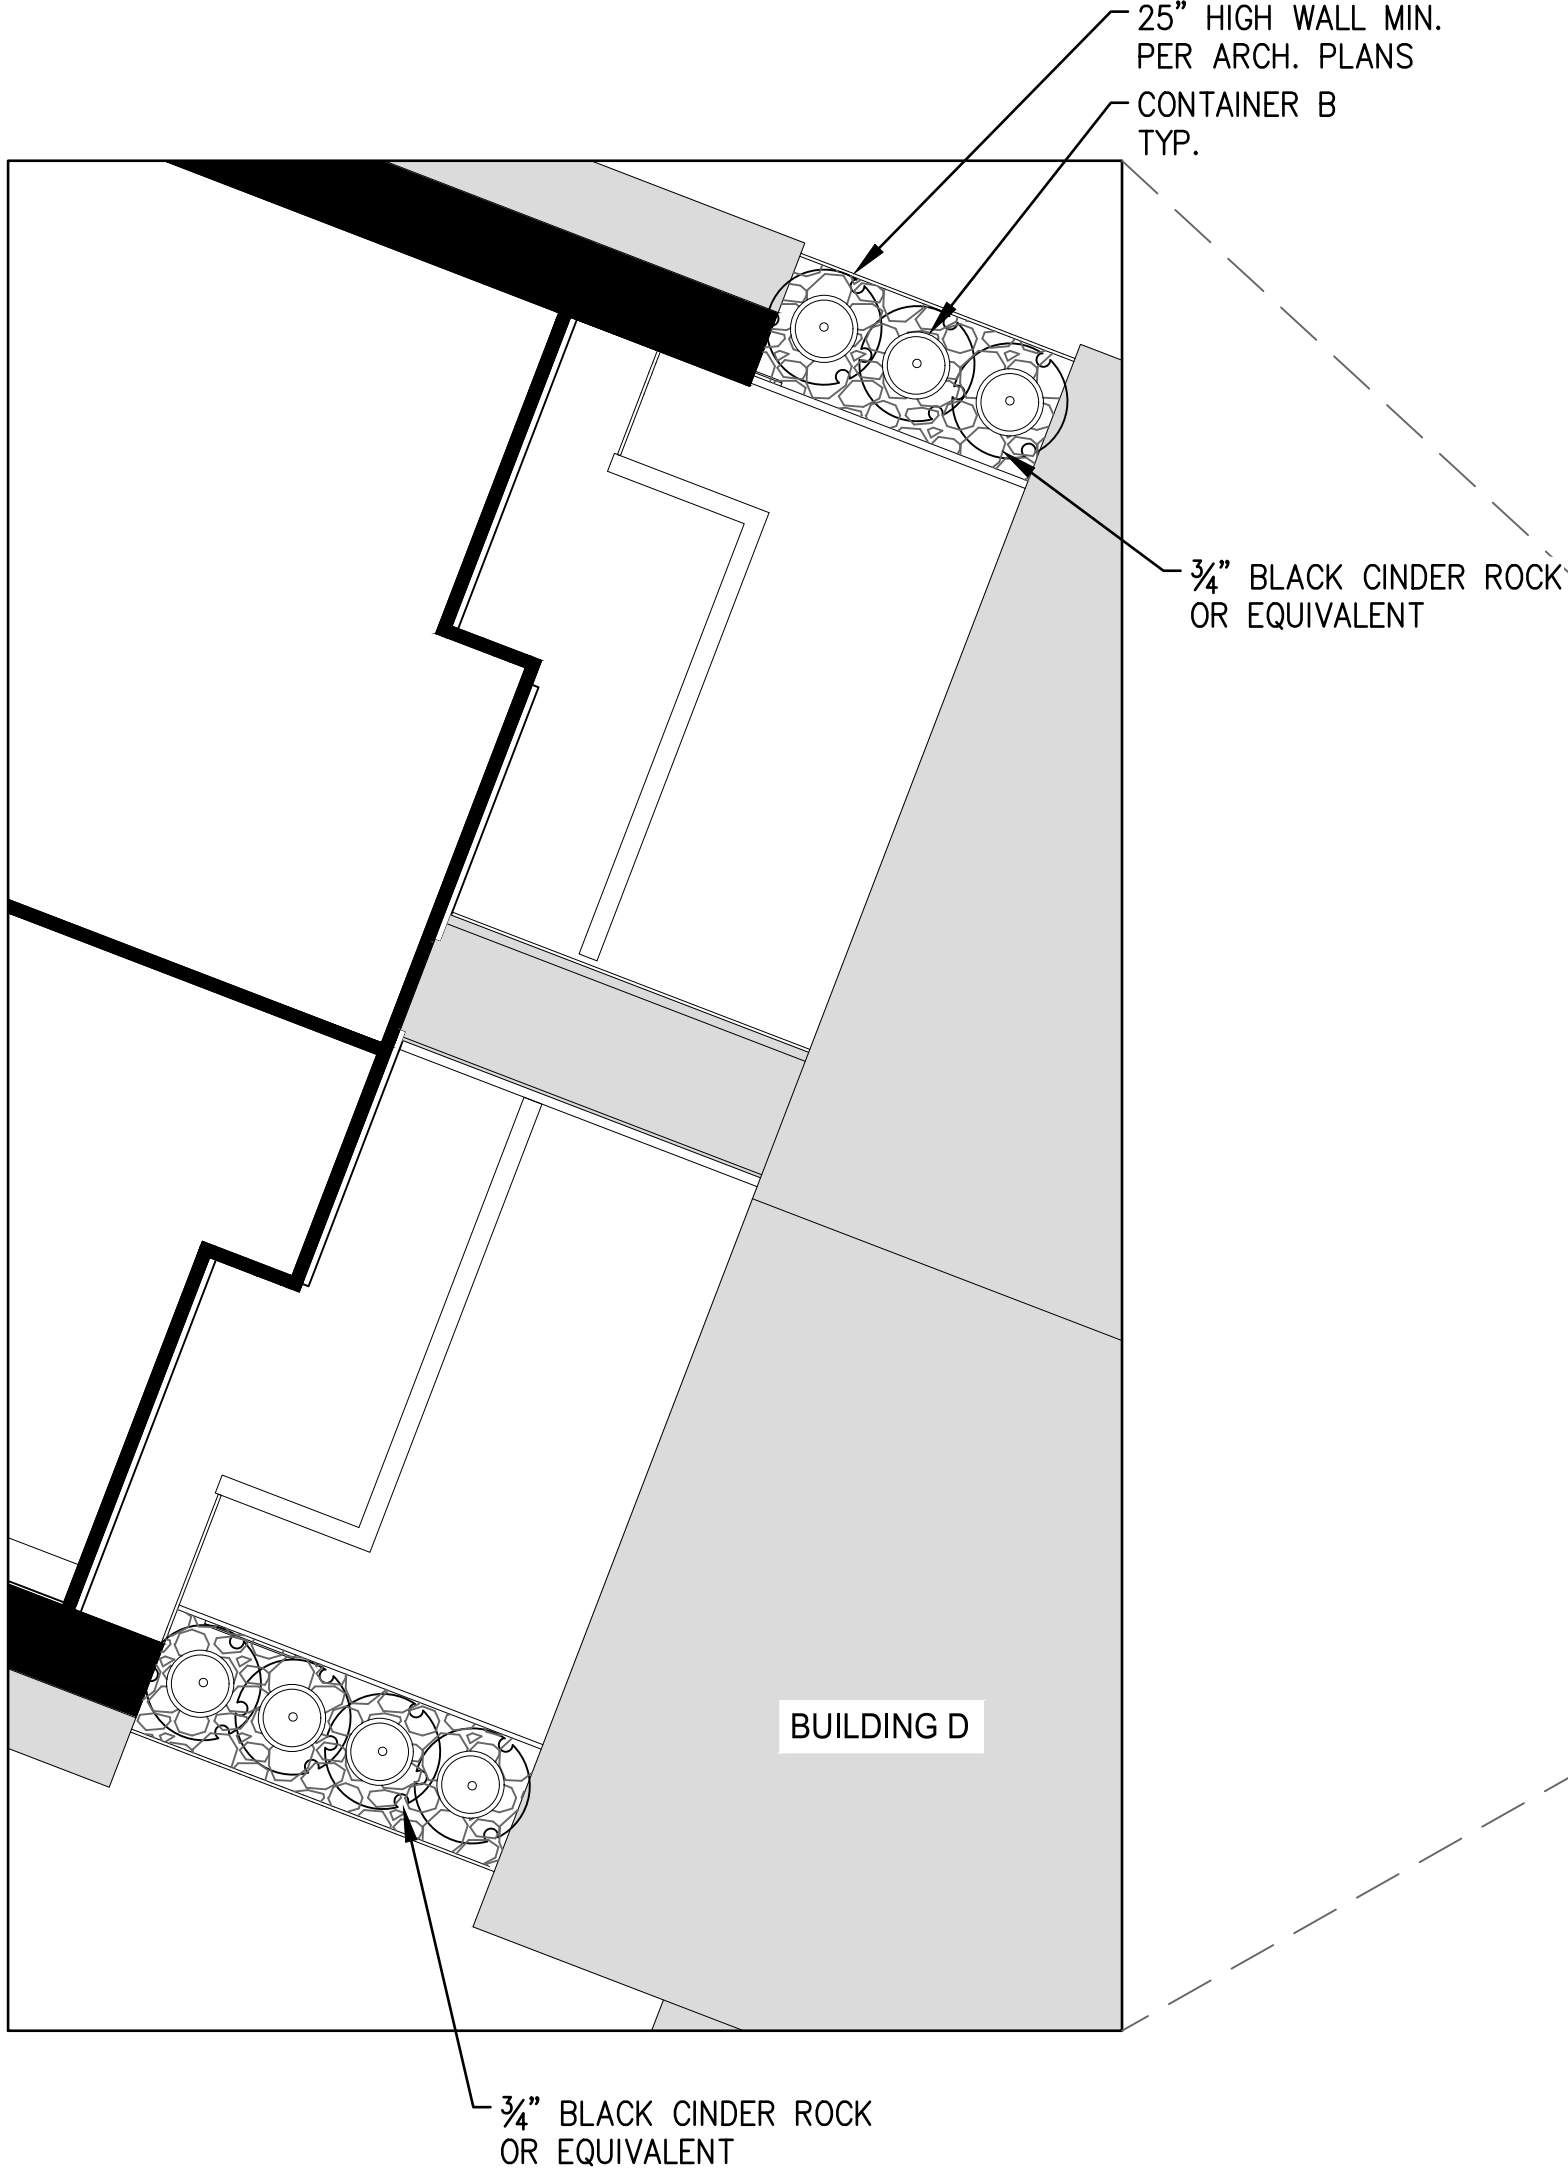

KEY MAP FIFTH FLOOR

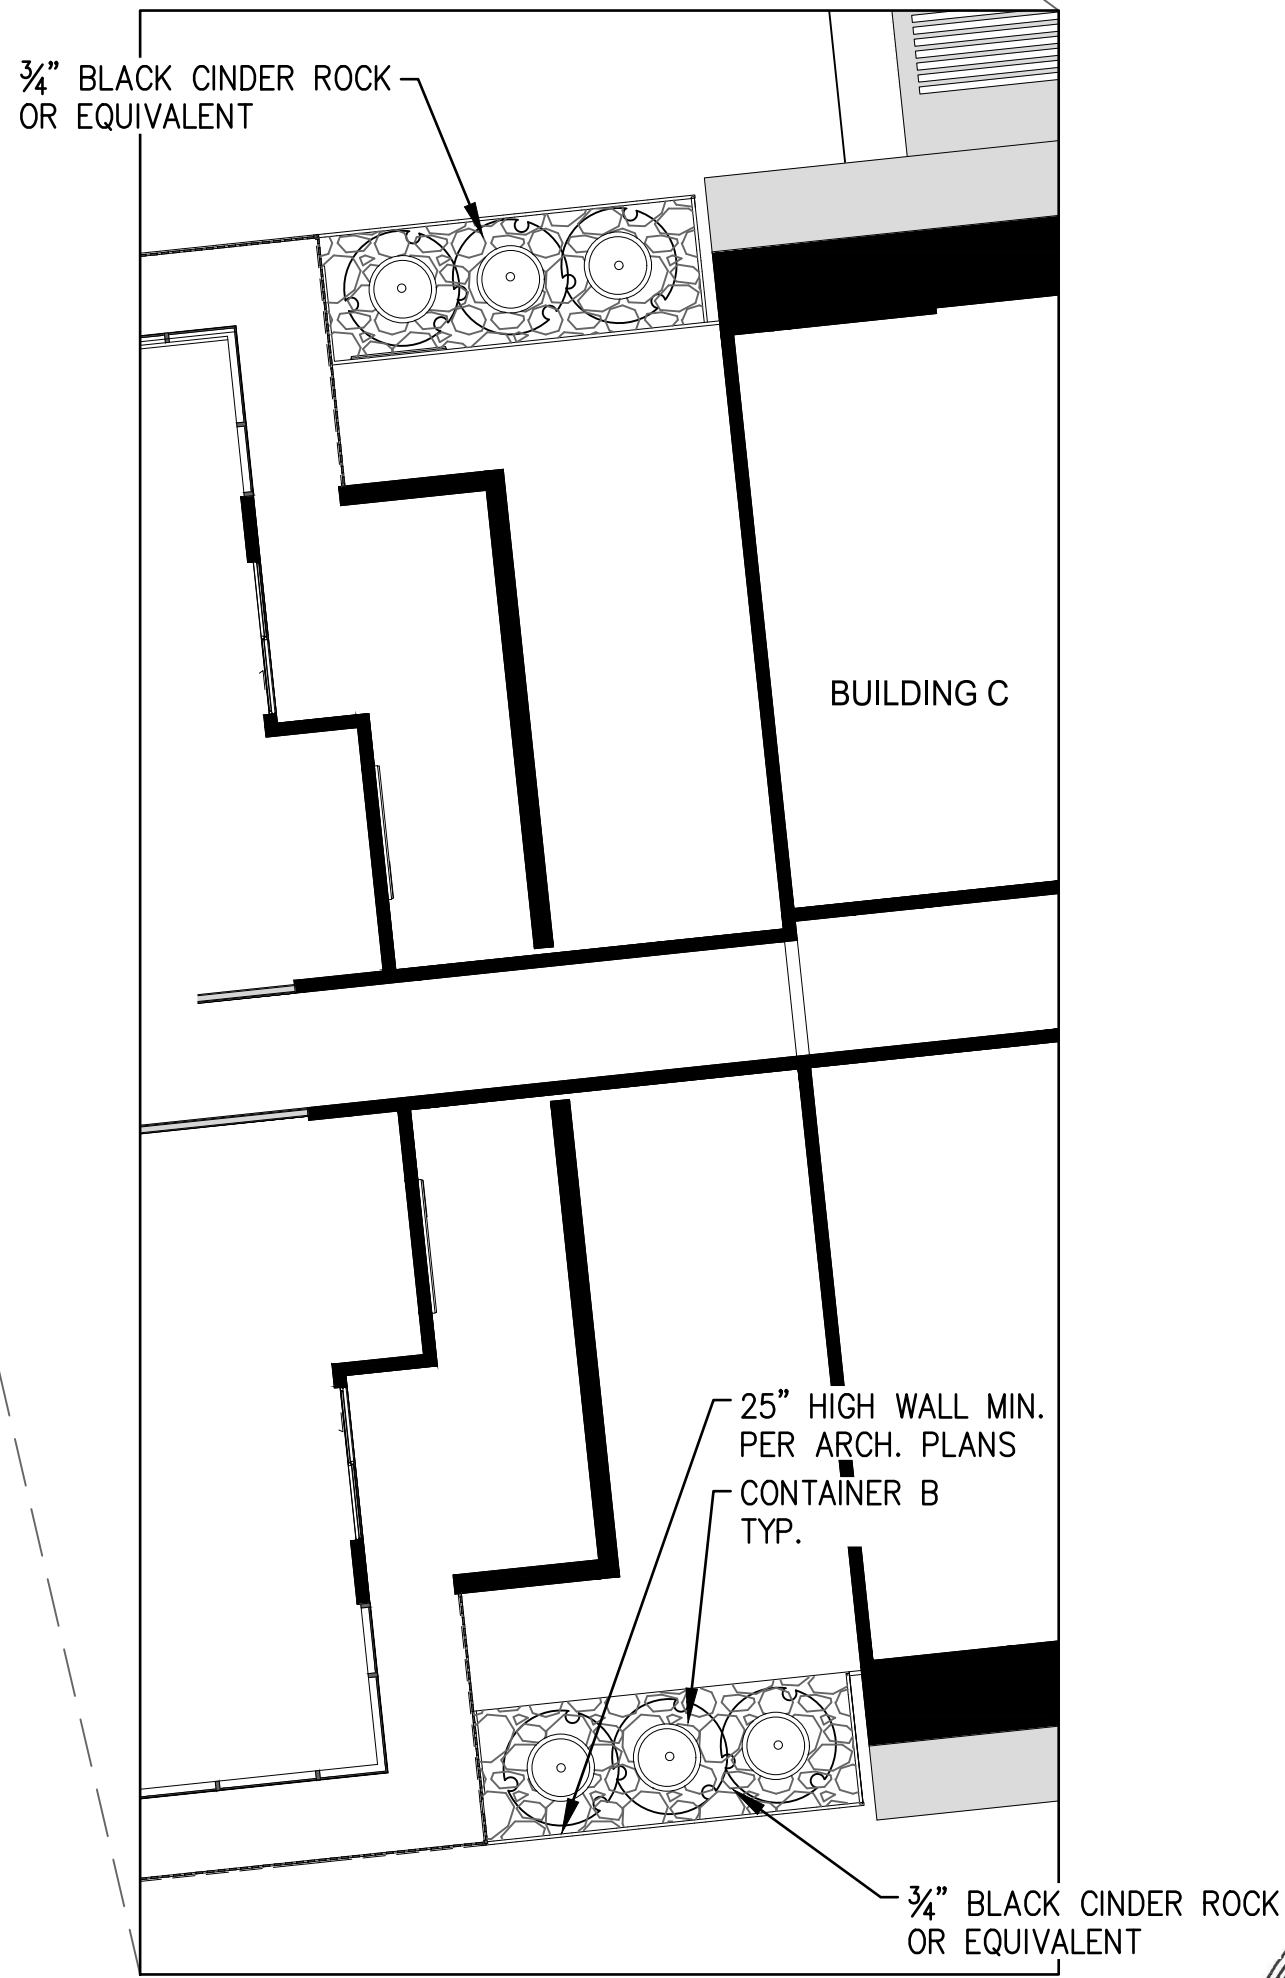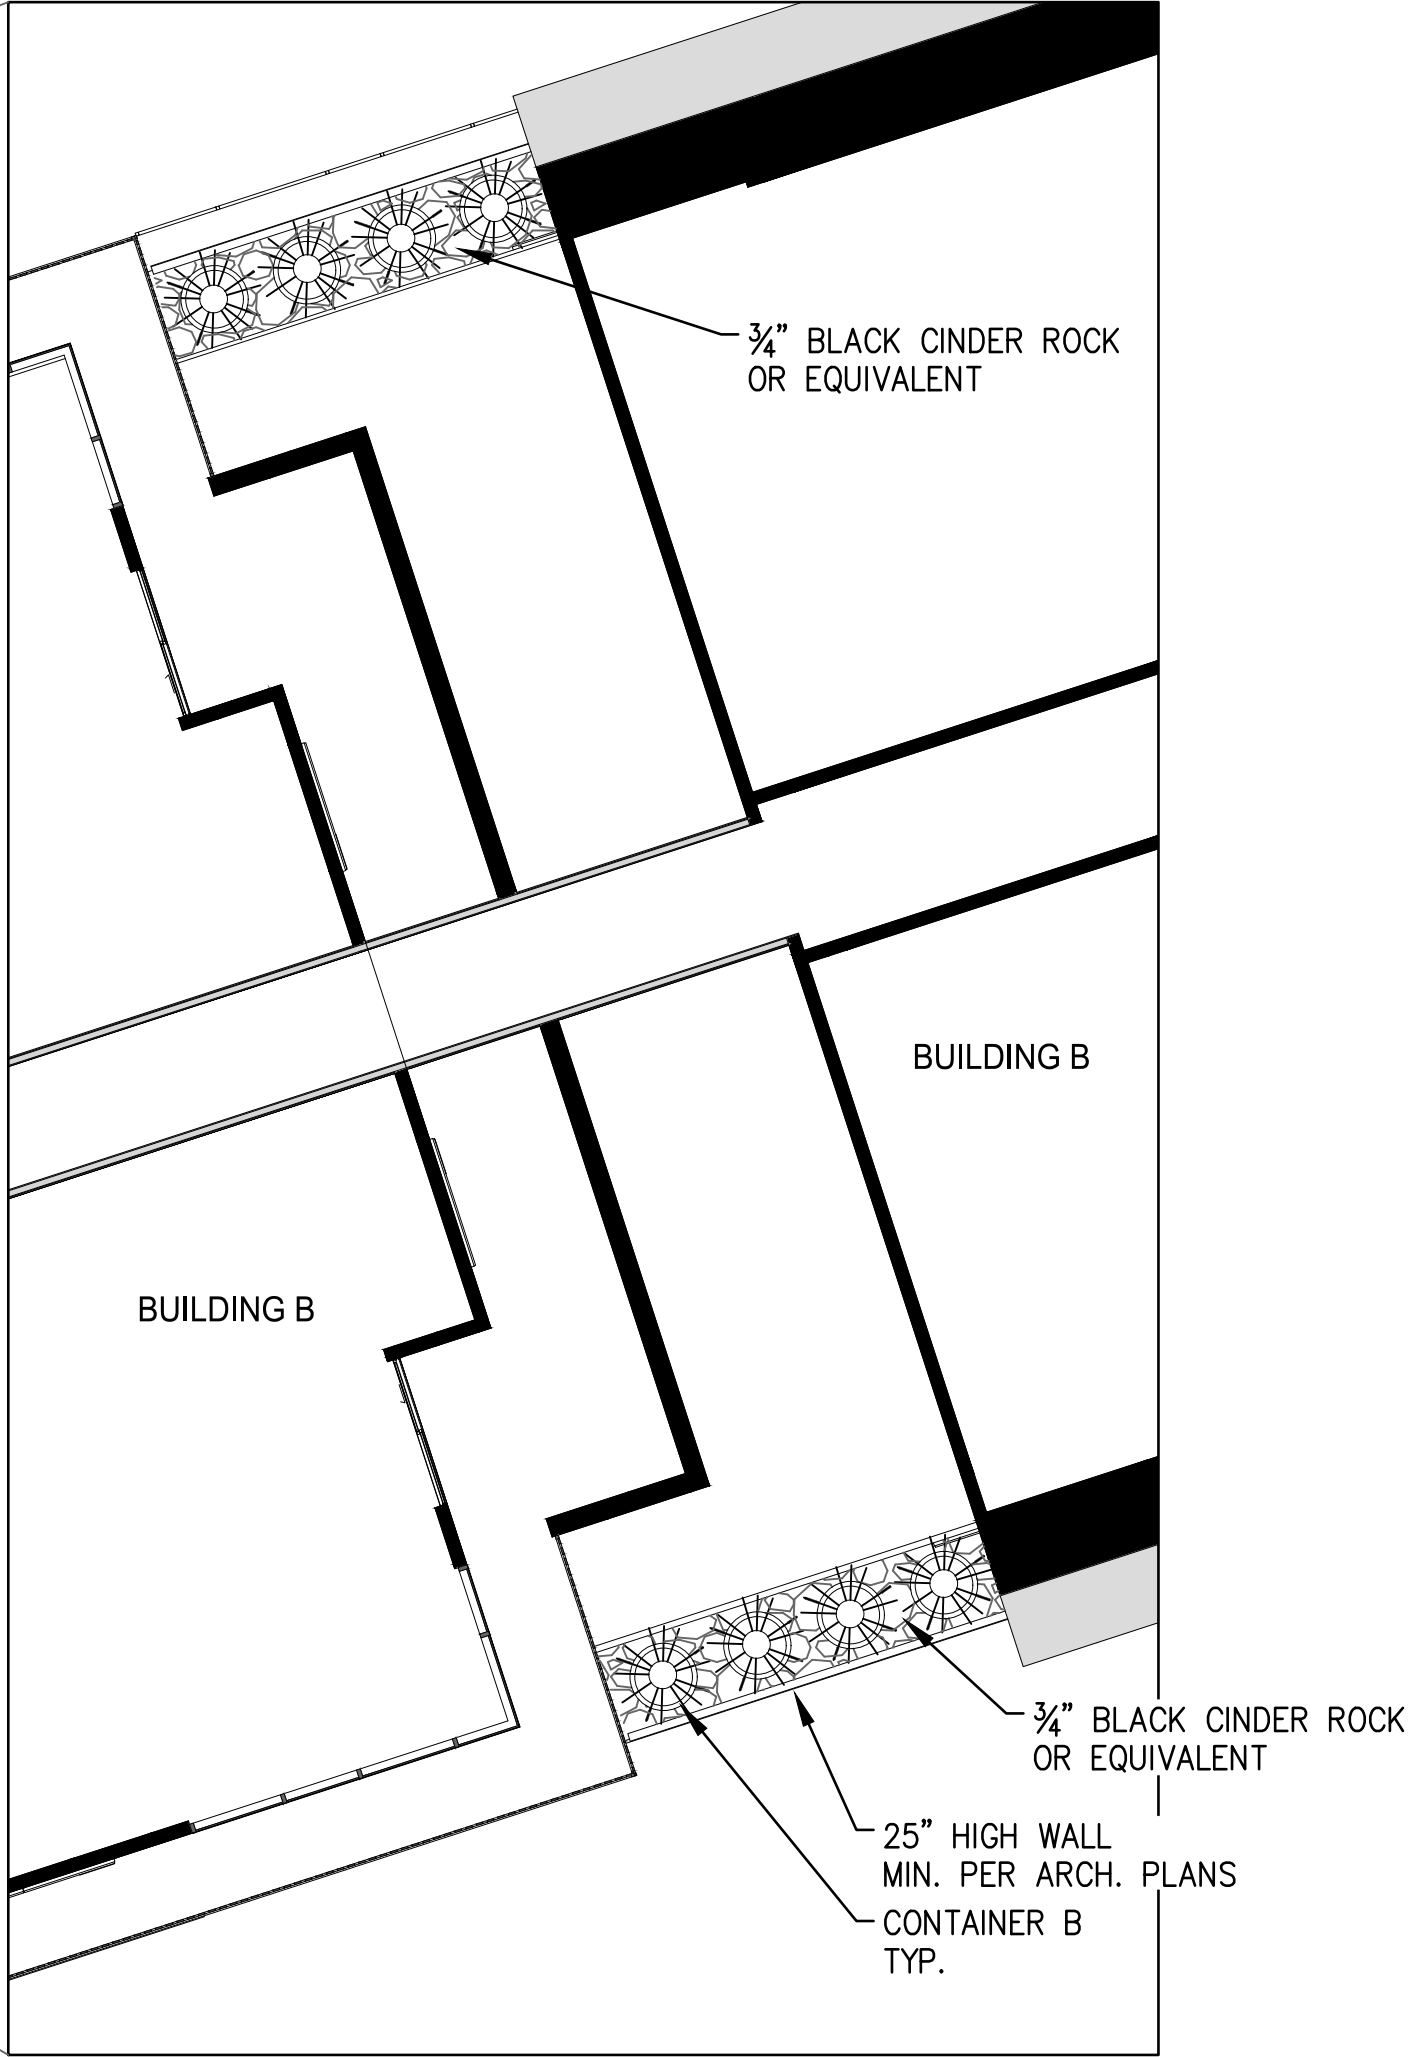

CONTAINER TABLE


CONTAINER	QTY. THIS SHEET	MANUFACTURER MAKE & SIZE
B	21	OLD TOWN FIBERGLASS MODEL: DUNE SERIES DS-4432 COLOR: BRONZE 12 FINISH: SAND SIZE: 44" DIA. X 32" HT. X 20" BASE. PROVIDE SUB-IRRIGATION & DRAINAGE HOLE WEIGHT: 99 lbs

PLANTER LEGEND

SYMBOL	PLANT NAME
	DASYLIRION LONGISSIMUM TOOTHLESS SPOON
	SOPHORA SECUNDFLORA TEXAS MOUNTAIN LAUREL


NOTE:

SEE SHEET H1.8 FOR NOTES AND DETAILS.

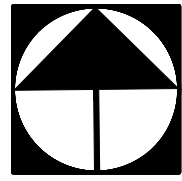


FIFTH FLOOR CONTAINERS AND PLANTS

CONTAINER PLANTING PLAN

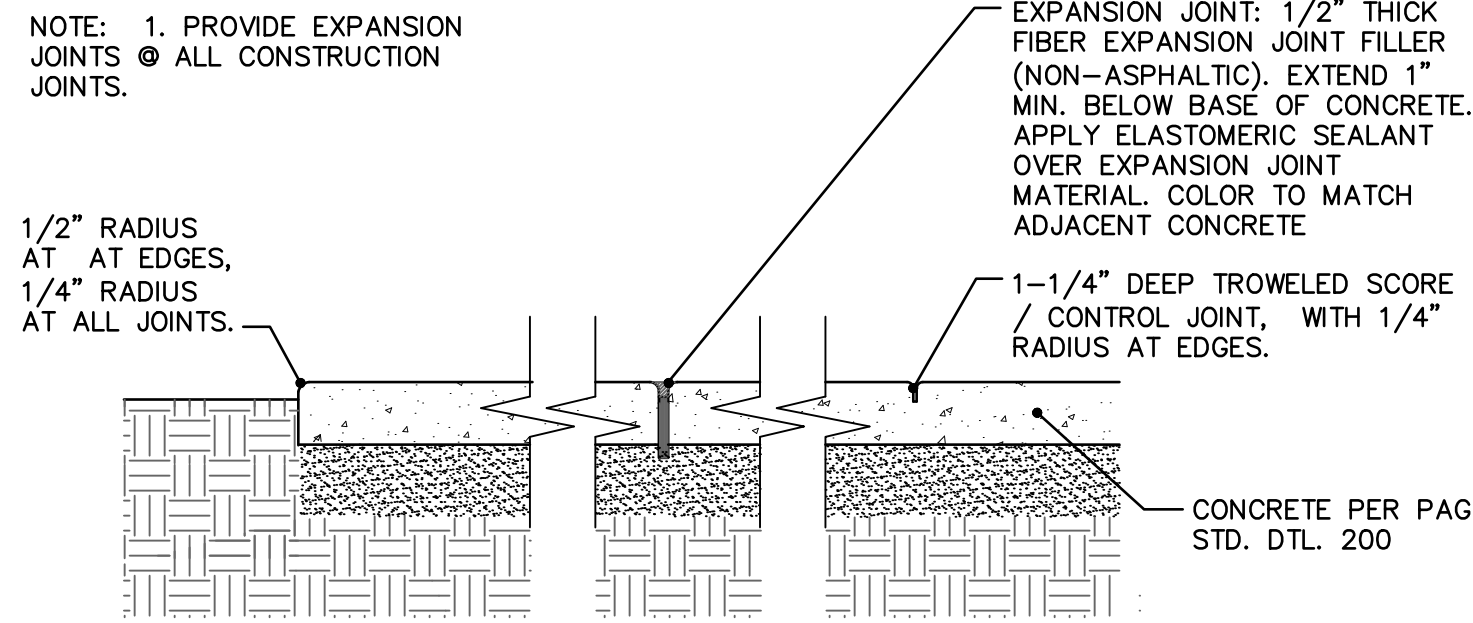


1 CONCRETE JOINTS


NTS

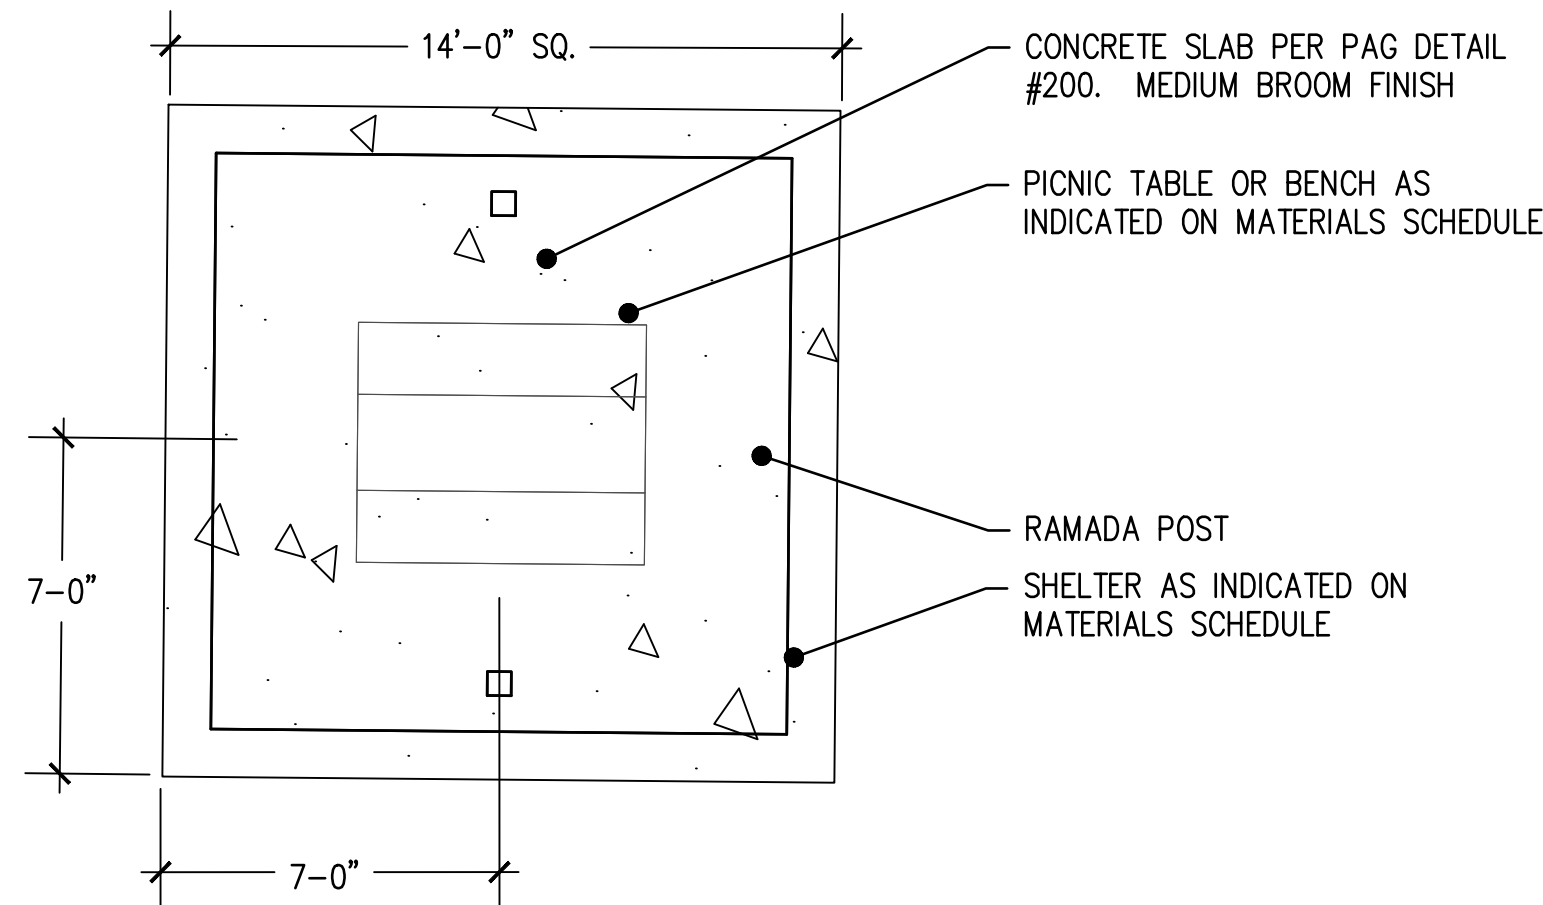


4 RAMADA AND PAD AT TRAILHEAD

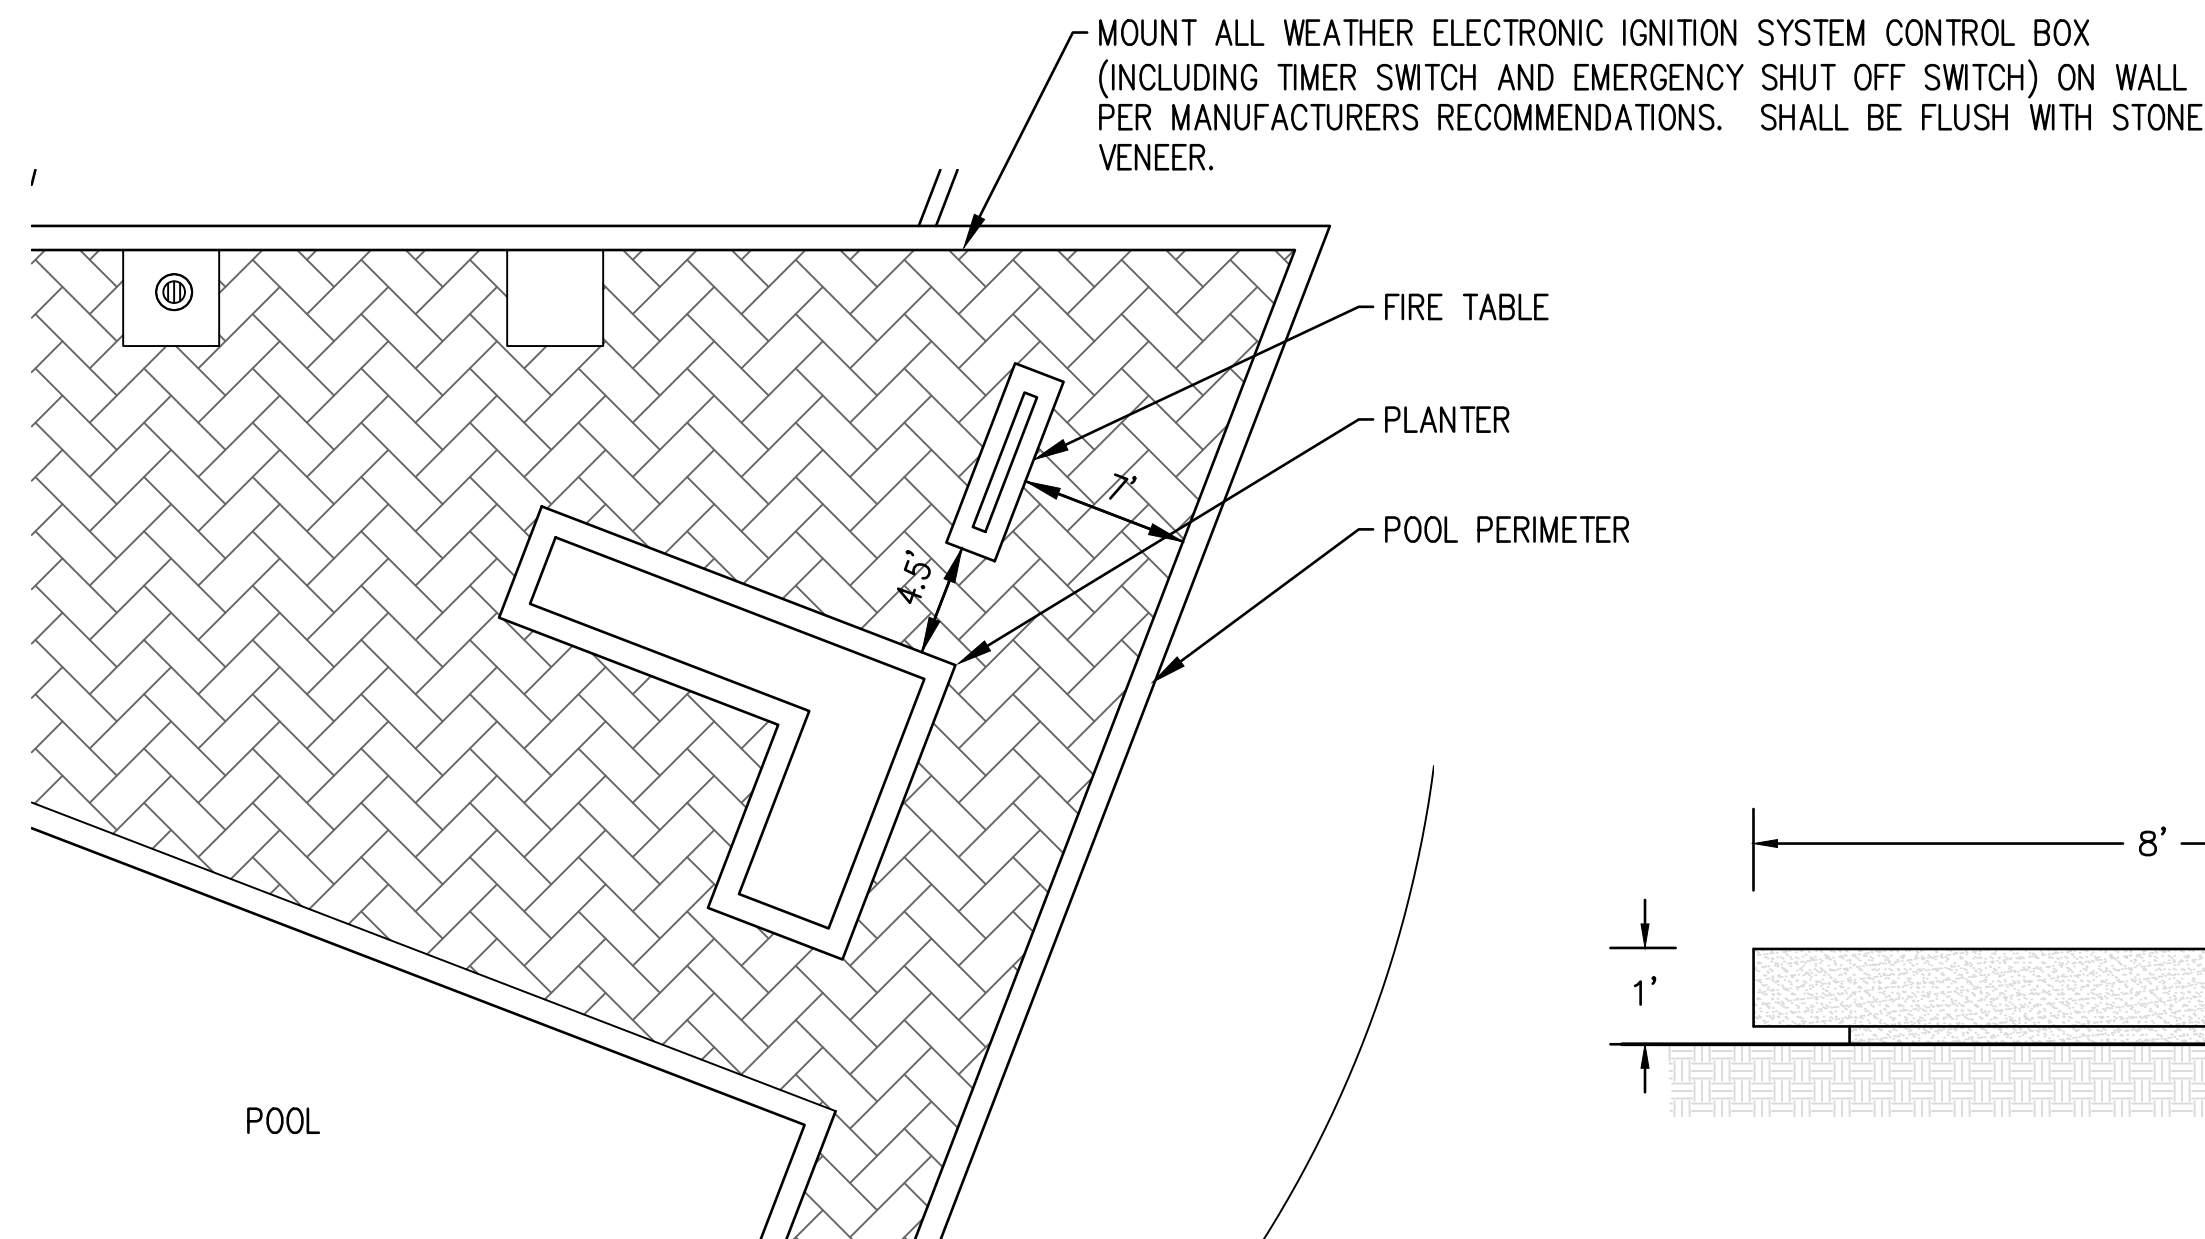

7 FIRE TABLE

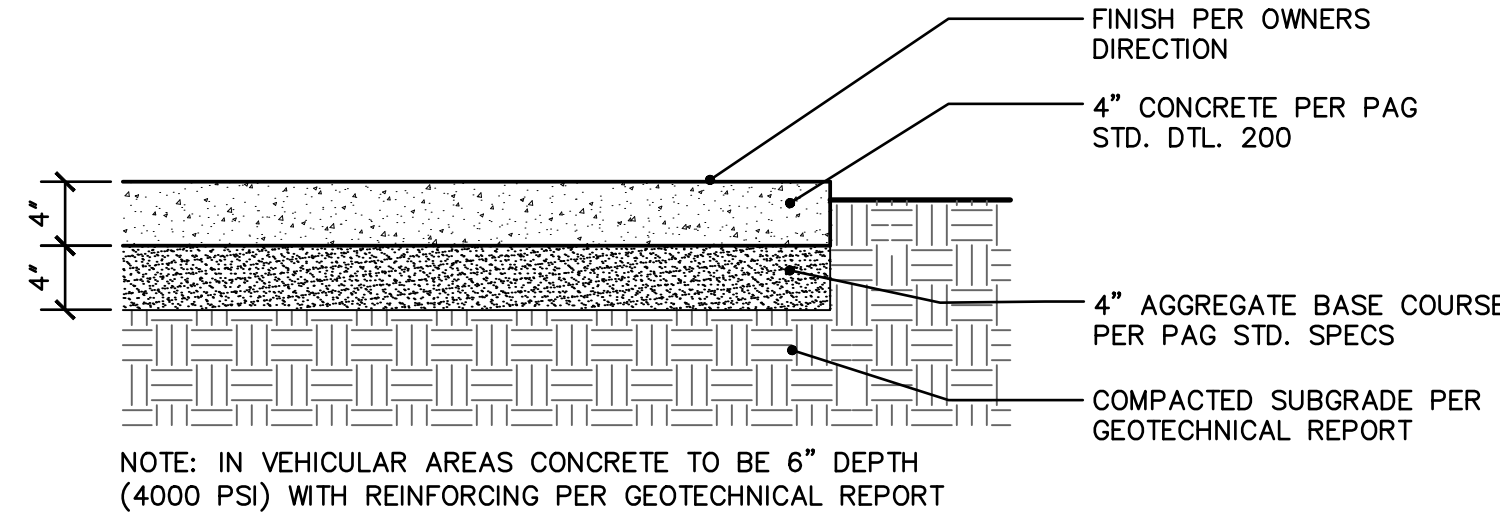


2 CONCRETE PAVING-PEDESTRIAN

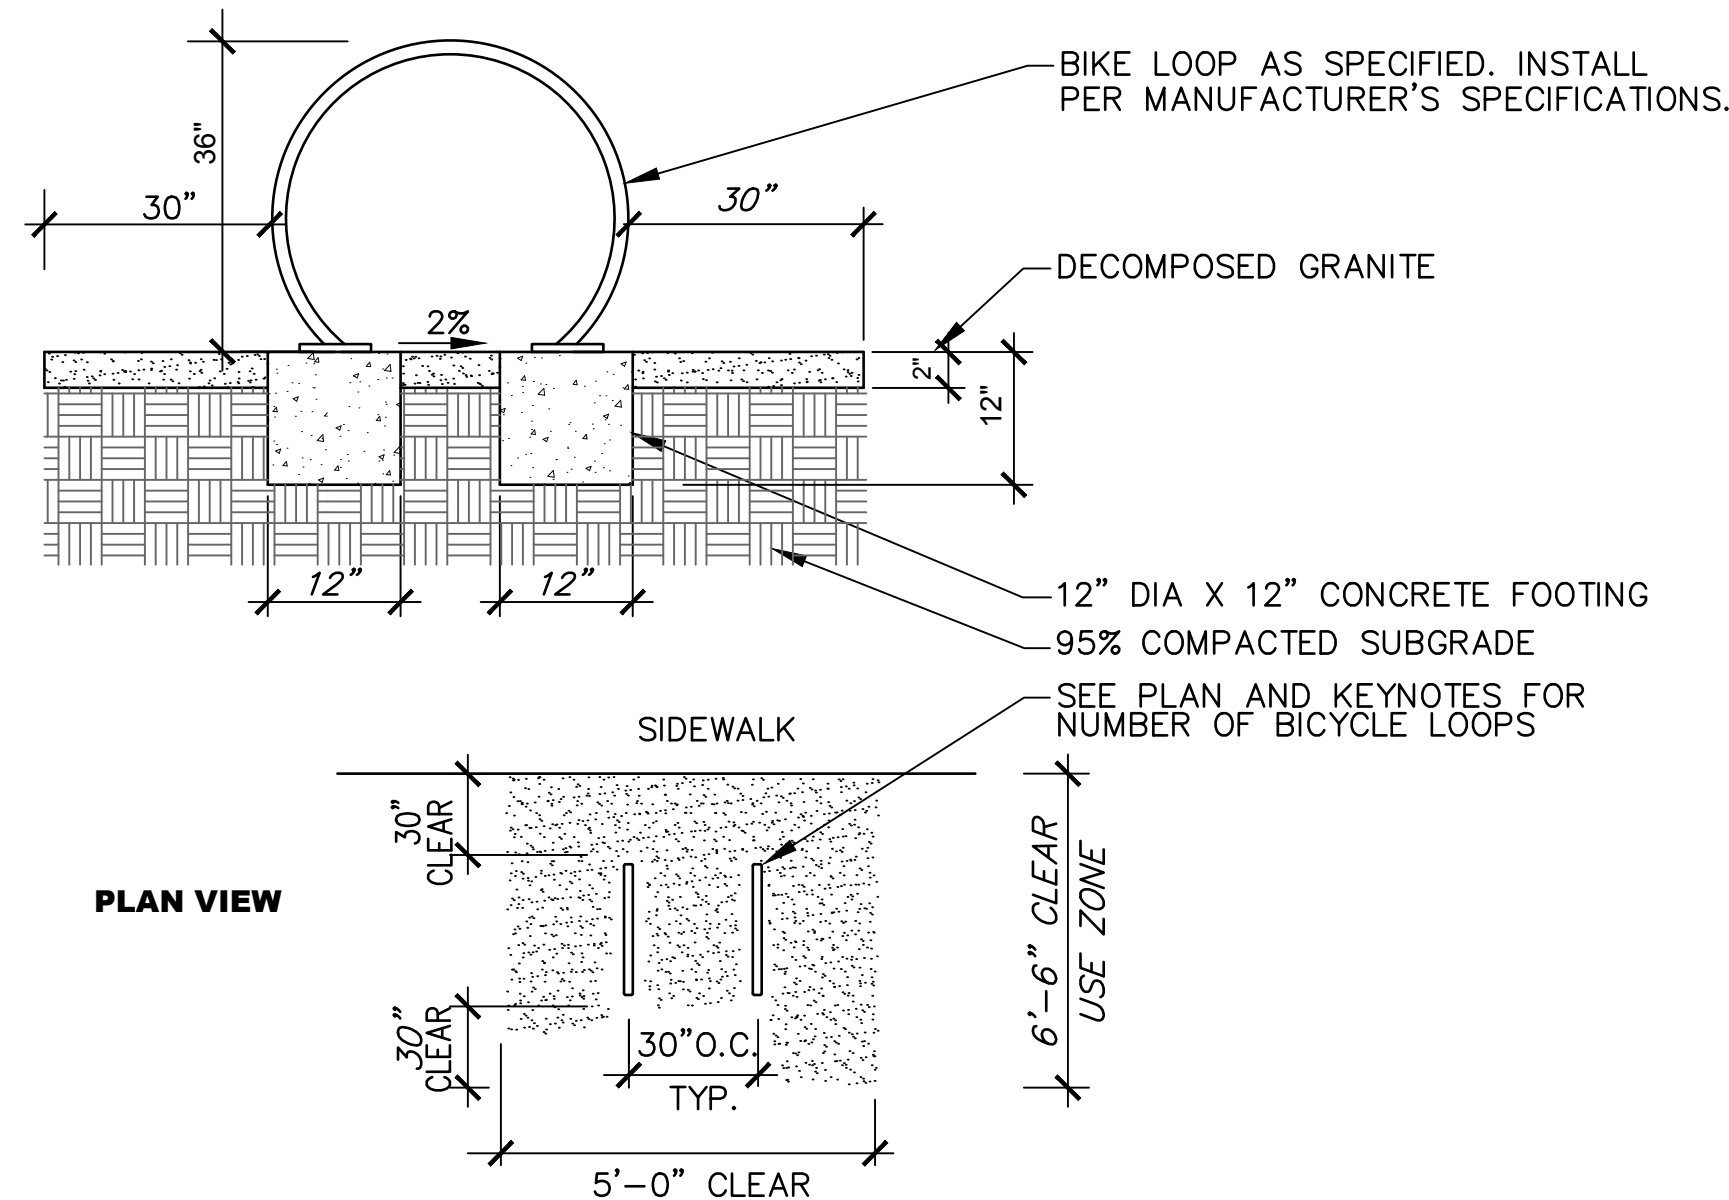


5 BICYCLE PARKING

SCALE: NTS

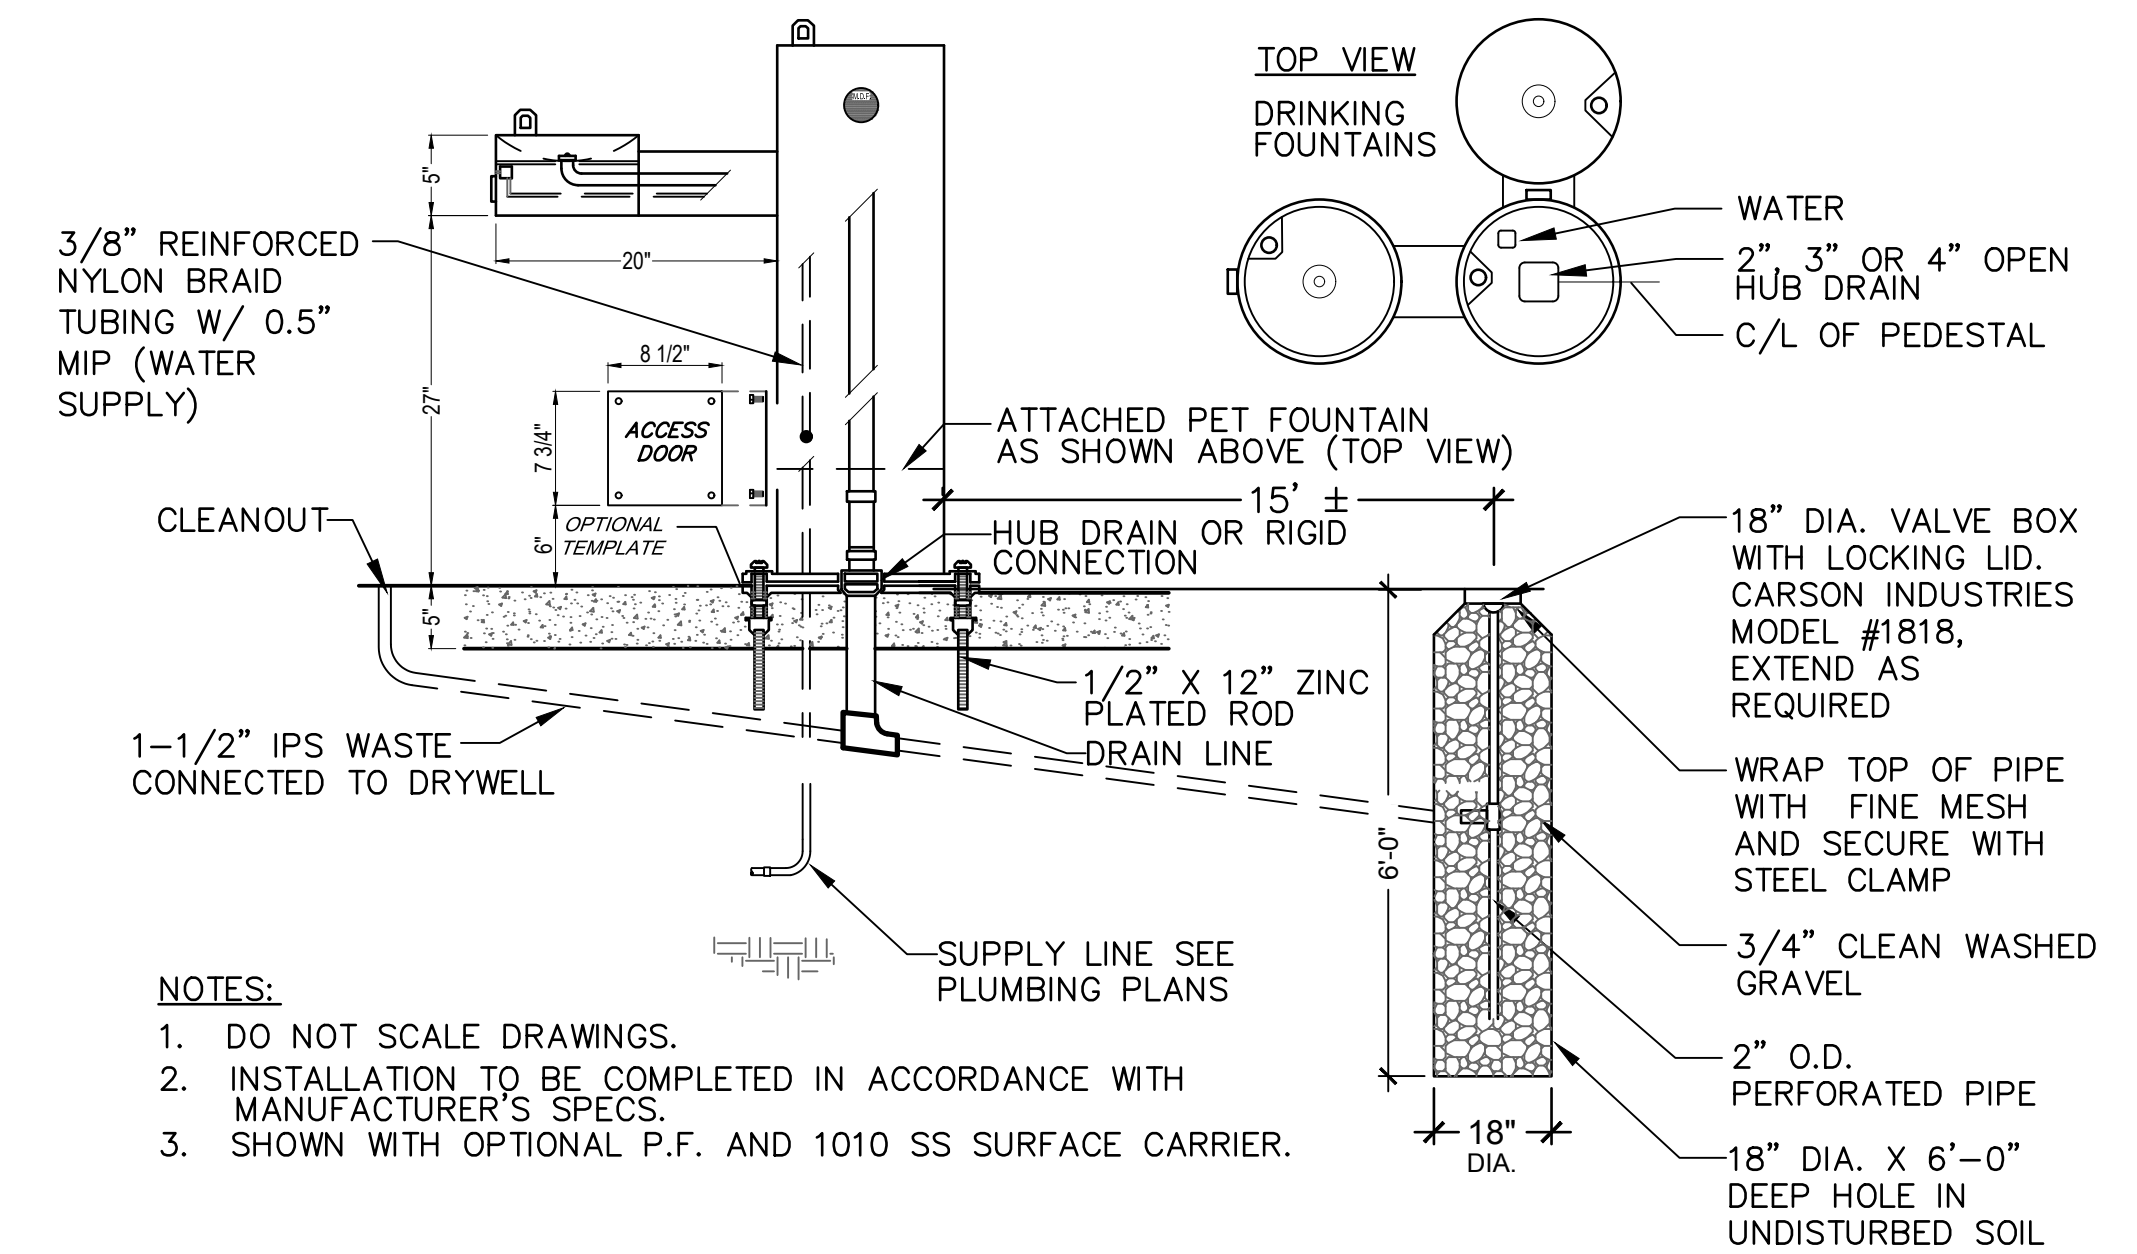

3 DRINKING FOUNTAIN WITH DRAINAGE SUMP (ADA VERSION SHOWN)

SCALE: NTS

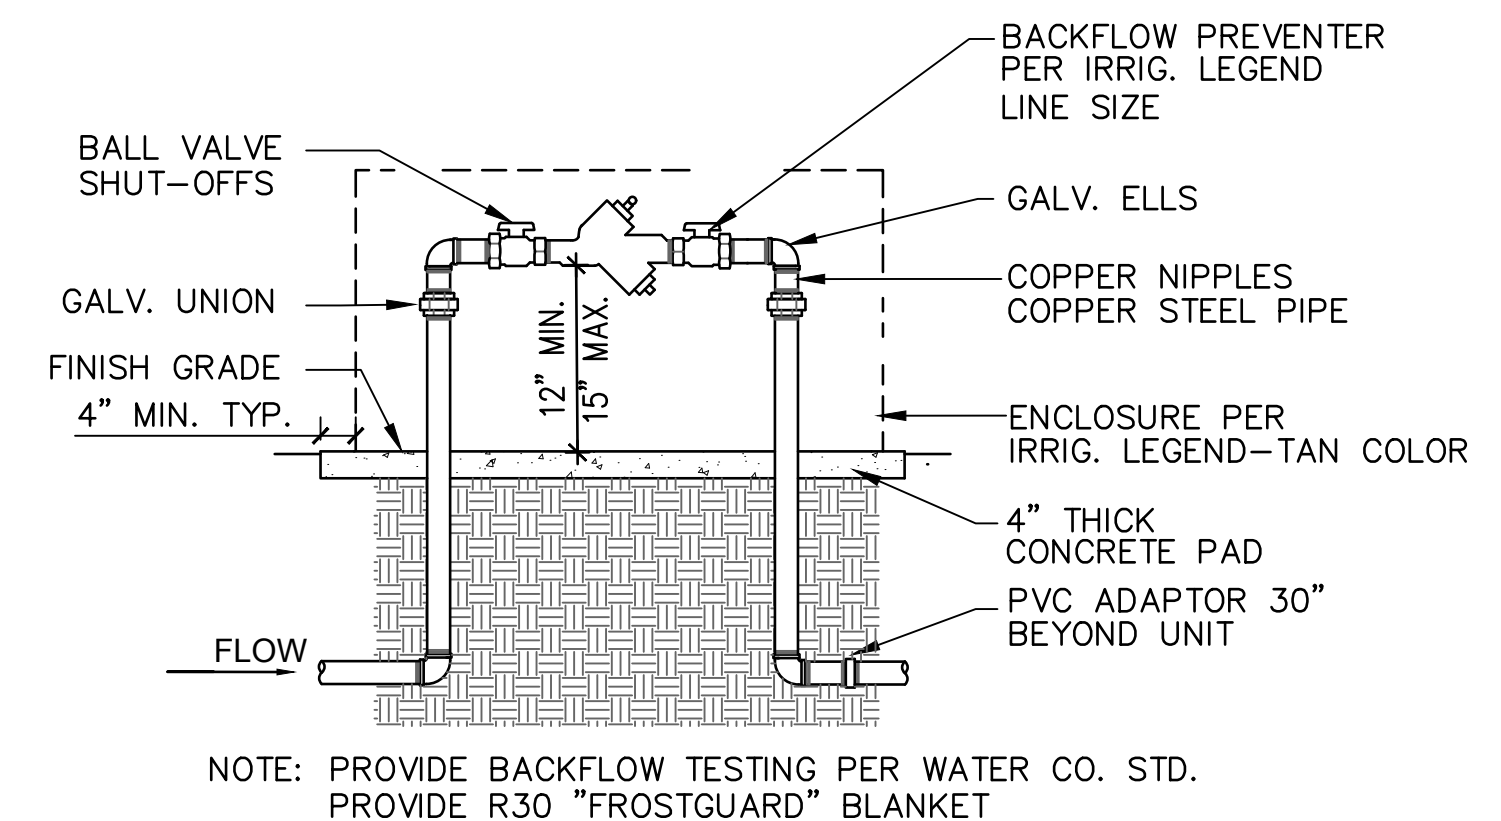

6 BACKFLOW PREVENTER

SCALE: NTS

ALL WALLS, SLABS, FOOTINGS AND REINFORCEMENT PER STRUCTURAL ENGINEERING DRAWINGS

HARDSCAPE DETAILS

FINAL LANDSCAPE PLAN
LA POSADA AT PUSCH RIDGE
PHASE 1
(REVISION TO FINAL LANDSCAPE PLAN FOR NAKOMA SKY)
PHASES 1, 2, 3 AND FUTURE PHASES

ROONEY RANCH AREA Z RECORDED IN BOOK 62 M&P, PAGE 4, LOTS 1-68 AND COMMON AREAS "A", "B", AND "C" BEING A PORTION OF SECTION 7, TOWNSHIP 12 SOUTH, RANGE 14 EAST, G & S.R.M. TOWN OF ORO VALLEY, PIMA COUNTY, ARIZONA


MARCH 2022

WLB NO. 181057-G-E02


CONTOUR INTERVAL: 1' SCALE: 1"=40'

H2.1


REFERENCE CASE #S:
OV1601351
OV115-027
OV914-008
OV914-007A
OV903-03A
(0)15-14

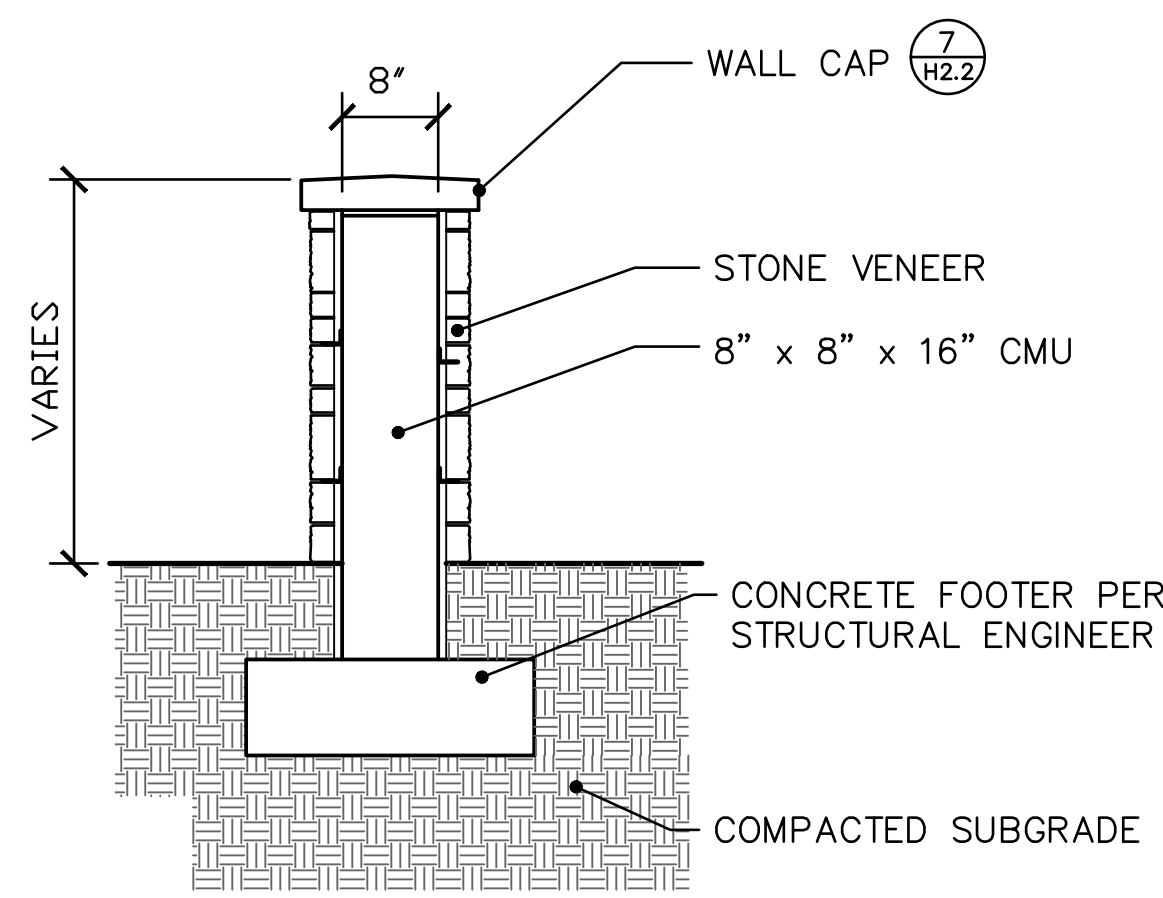


1 SITE WALL-STONE VENEER FACE
NTS

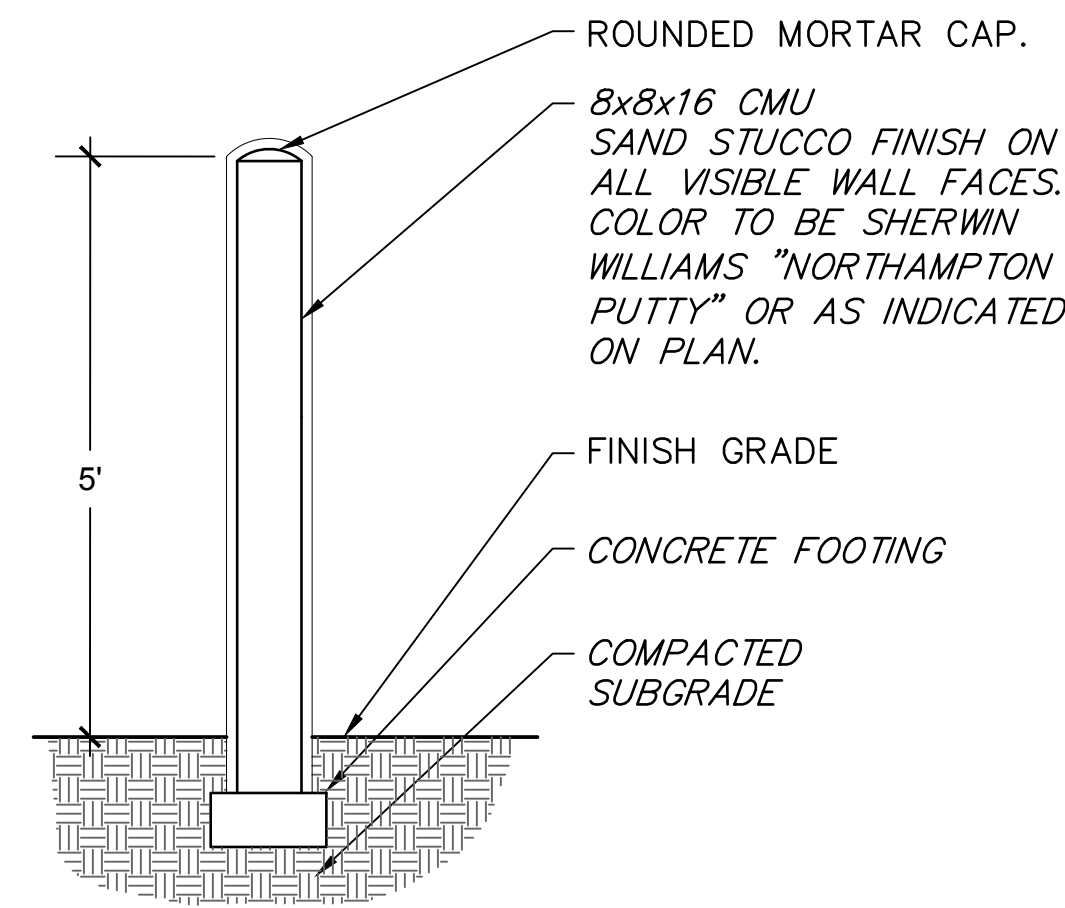


2 SITE WALL-STUCCO FACE
NTS

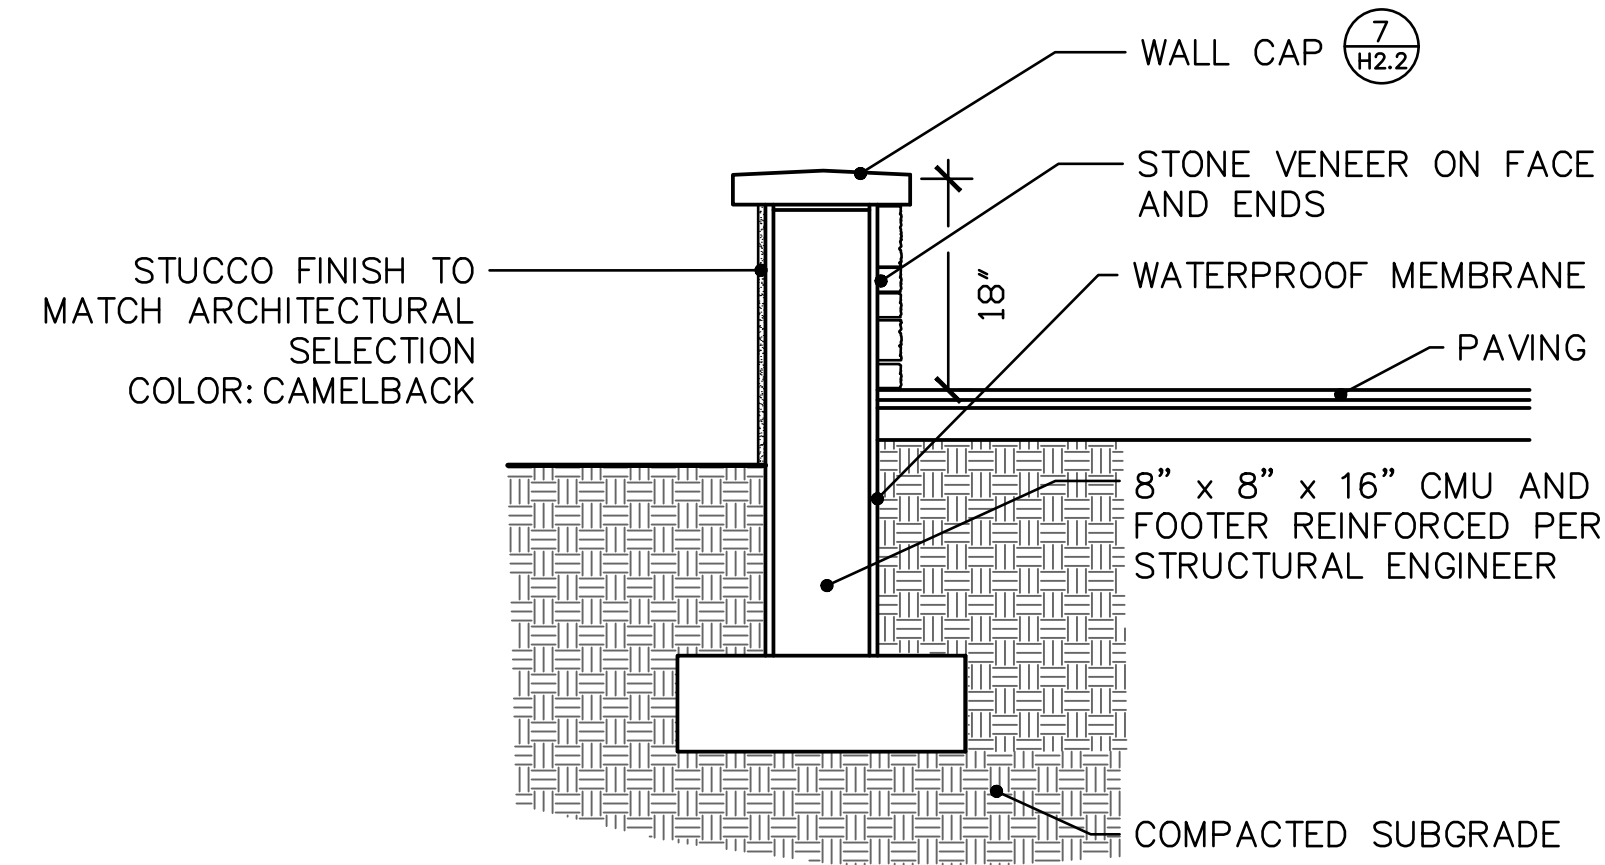


3 RETAINING WALL (STONE VENEER & STUCCO FACE)
NTS

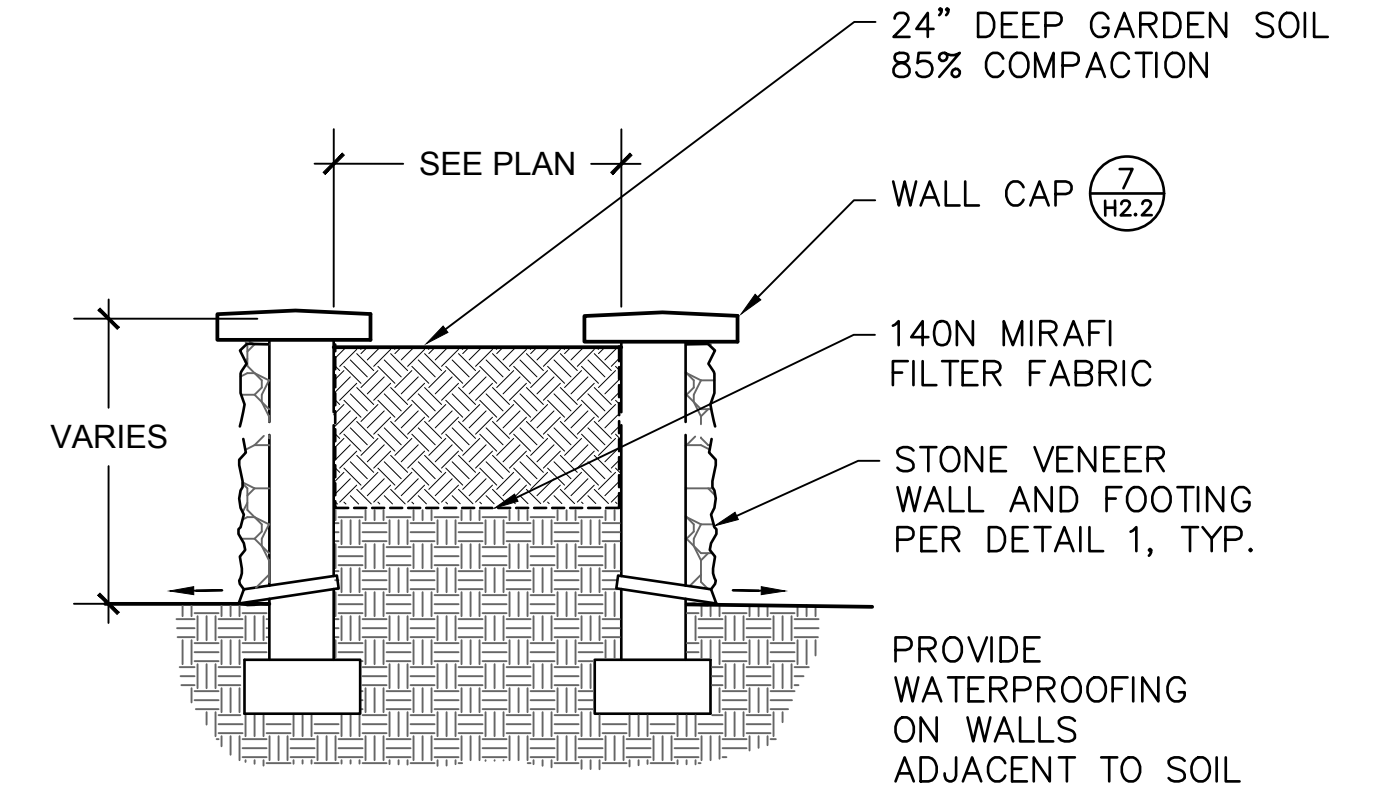


4 PLANTER WALL - STONE VENEER

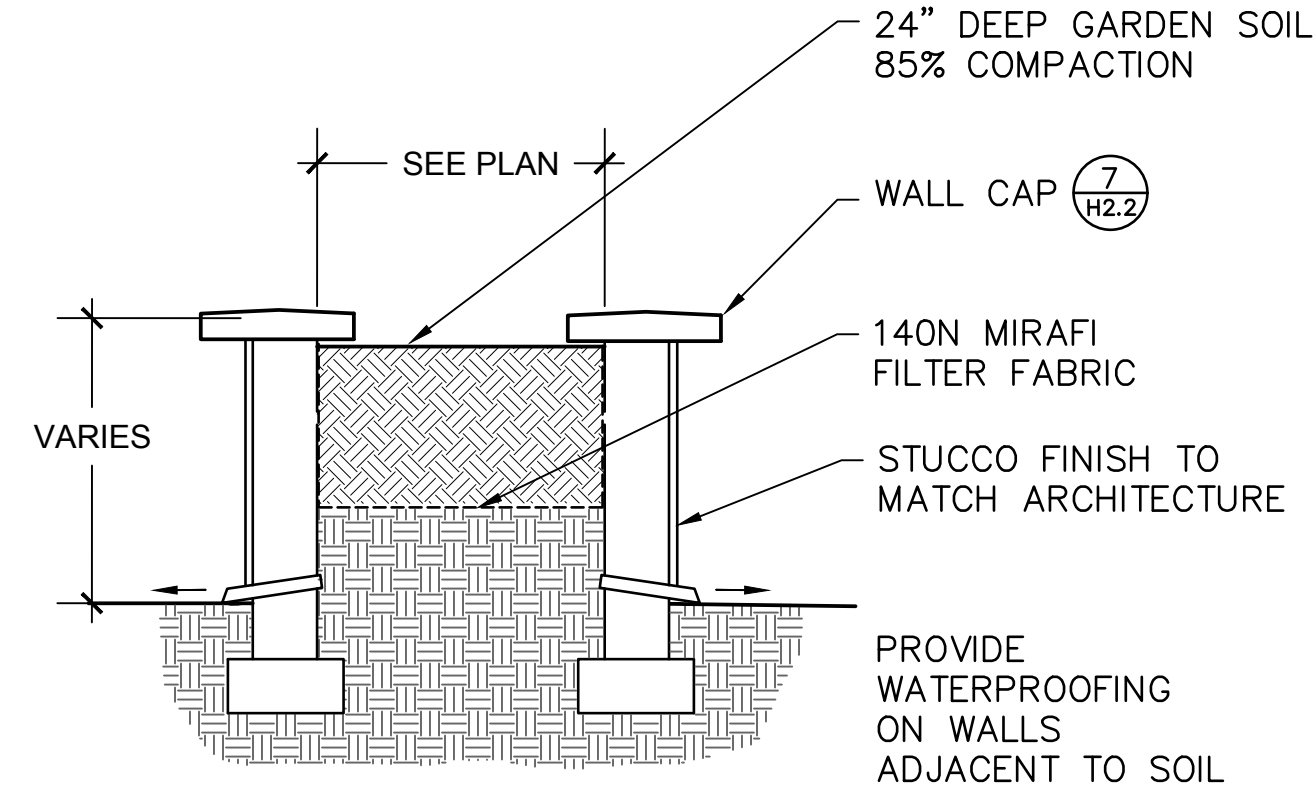


5 PLANTER WALL - STUCCO
NTS

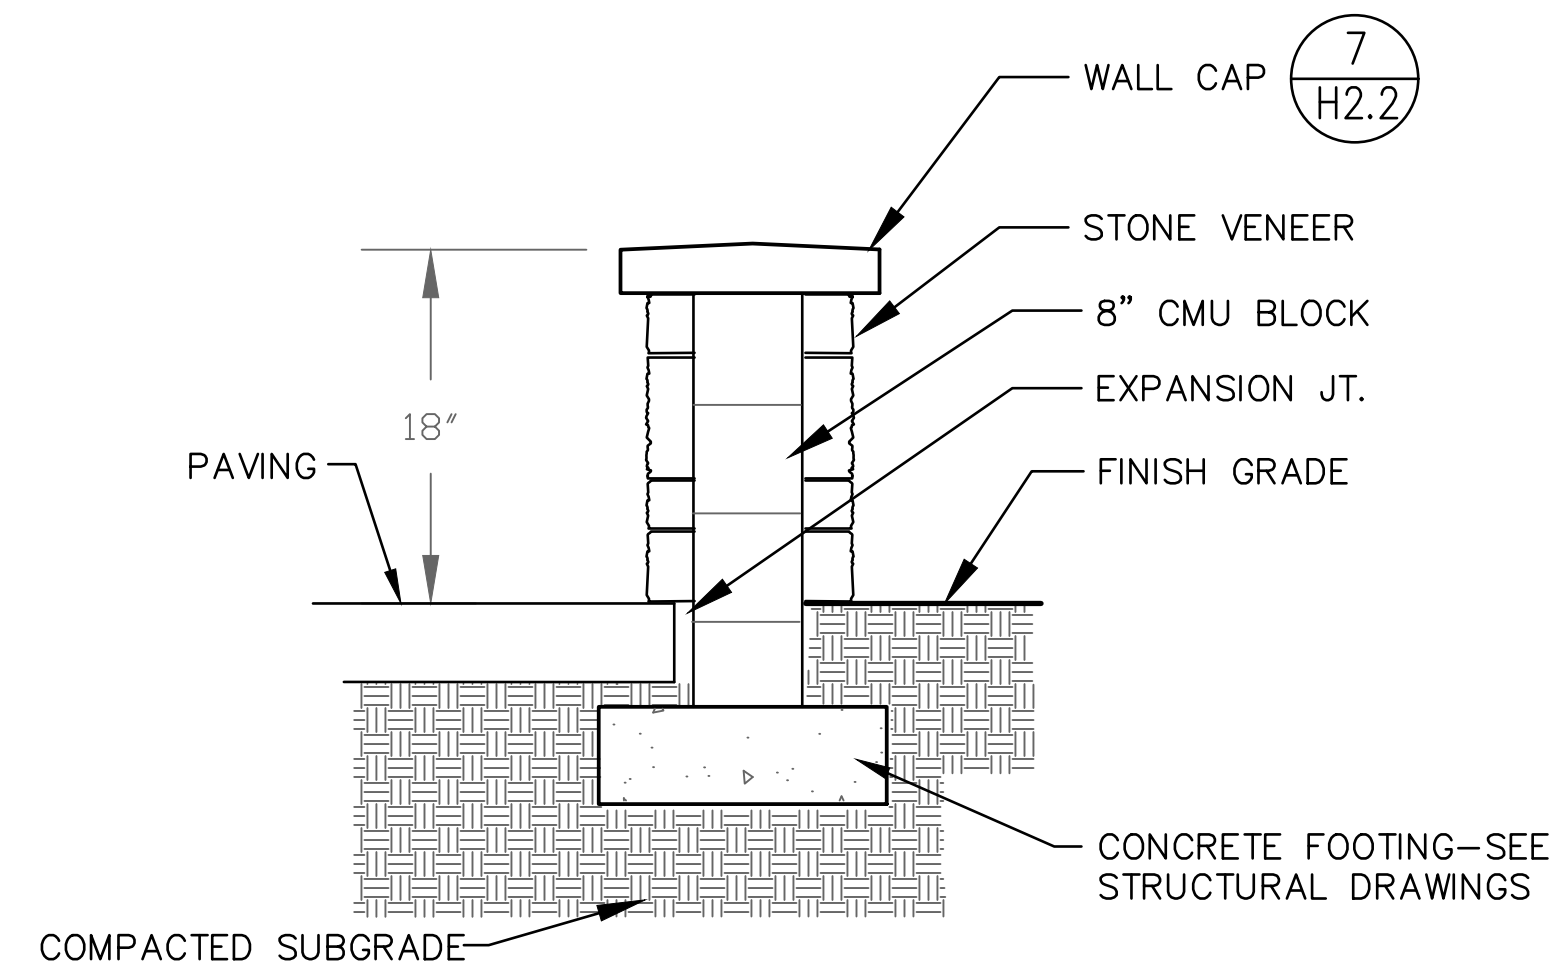

6 SEAT WALL
NTS

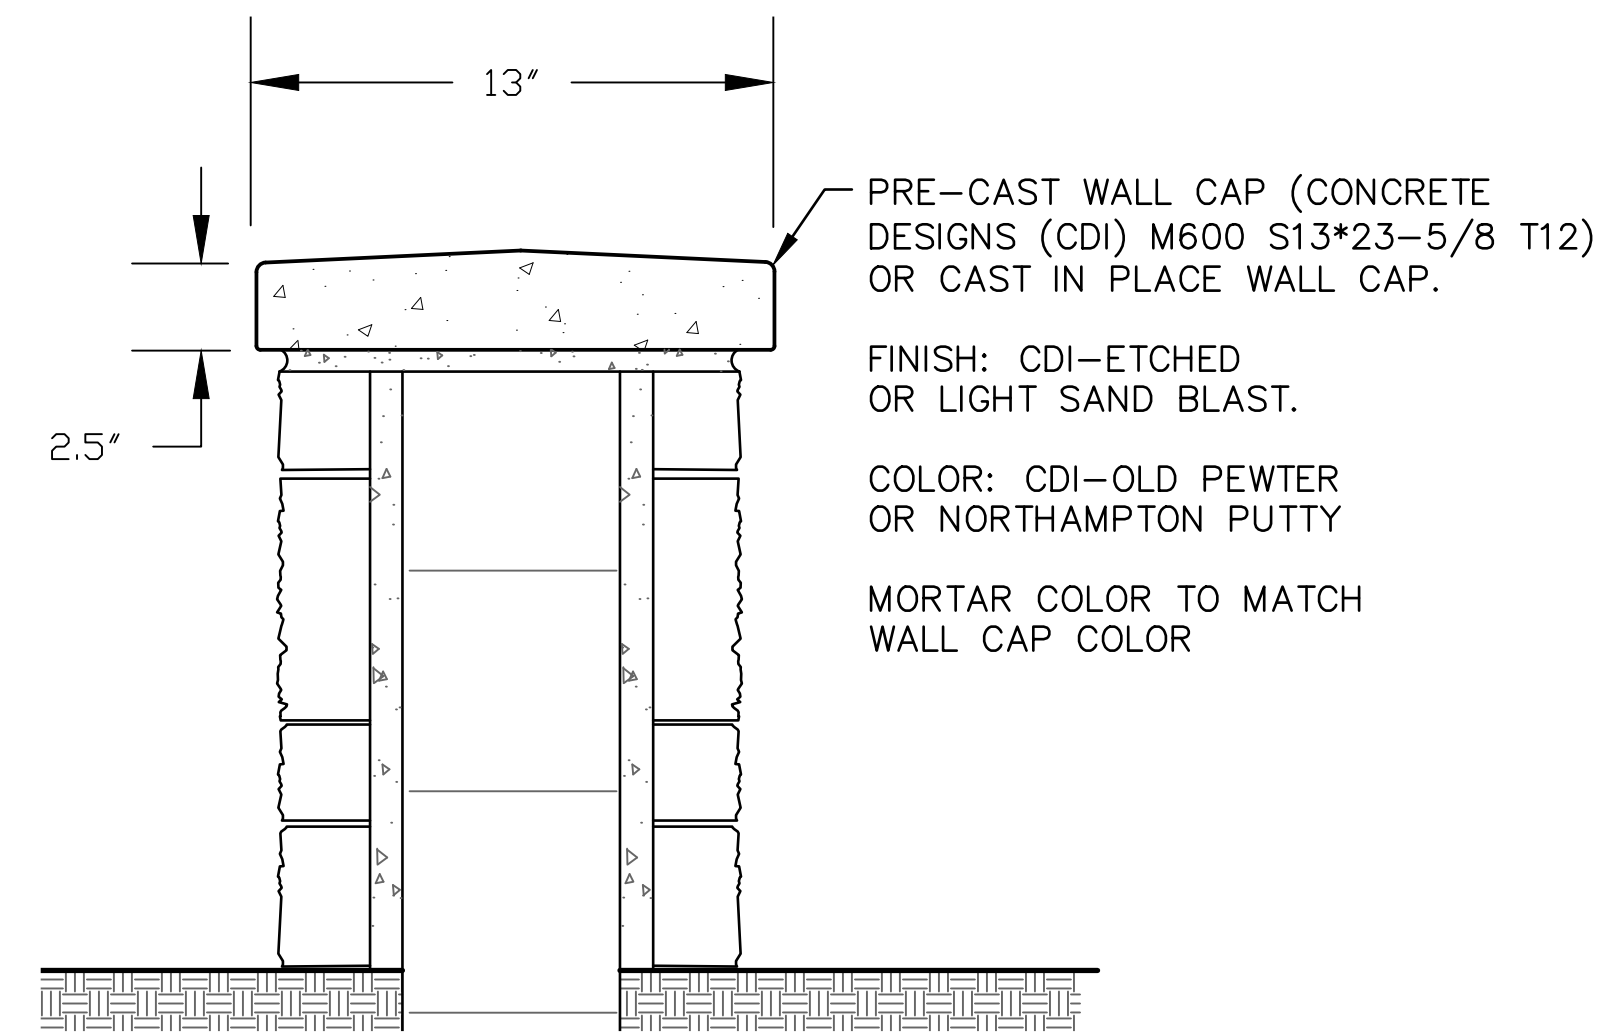


7 WALL CAP
NTS

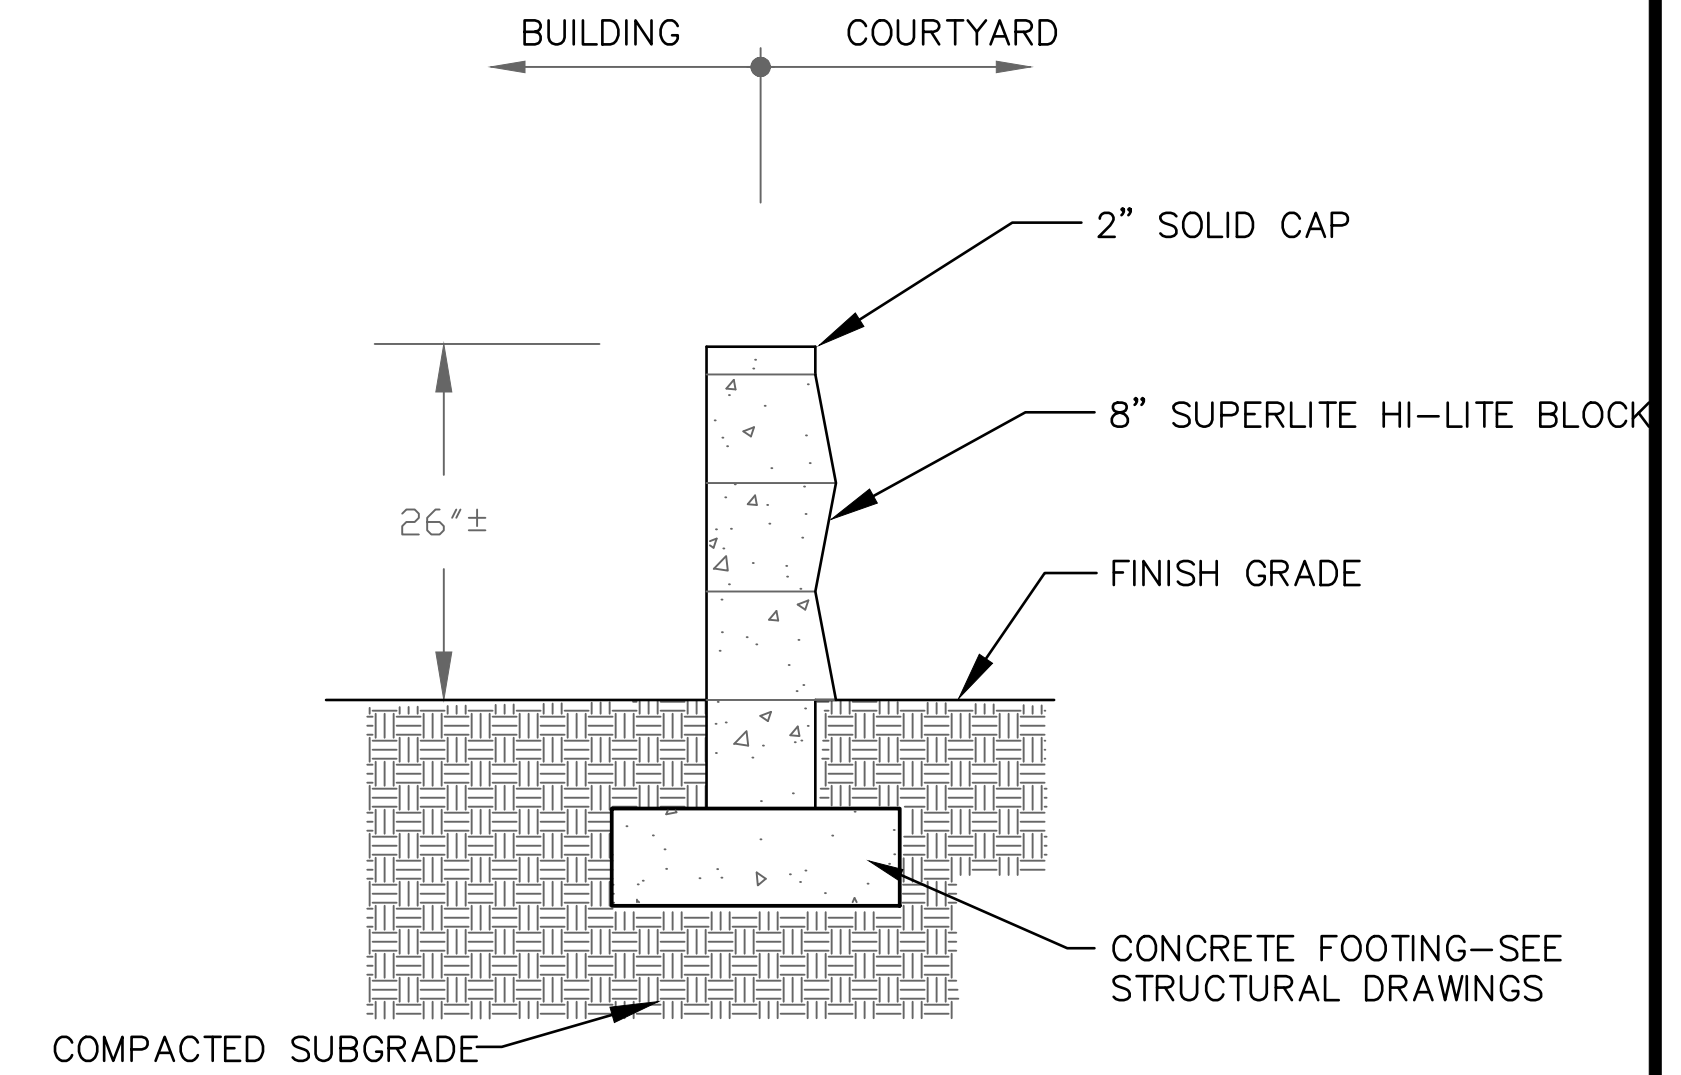


NOTE:
1. MORTAR COLOR TO MATCH BLOCK.
2. SUBMIT BLOCK COLORS FOR APPROVAL.

8 DECORATIVE WALL
NTS

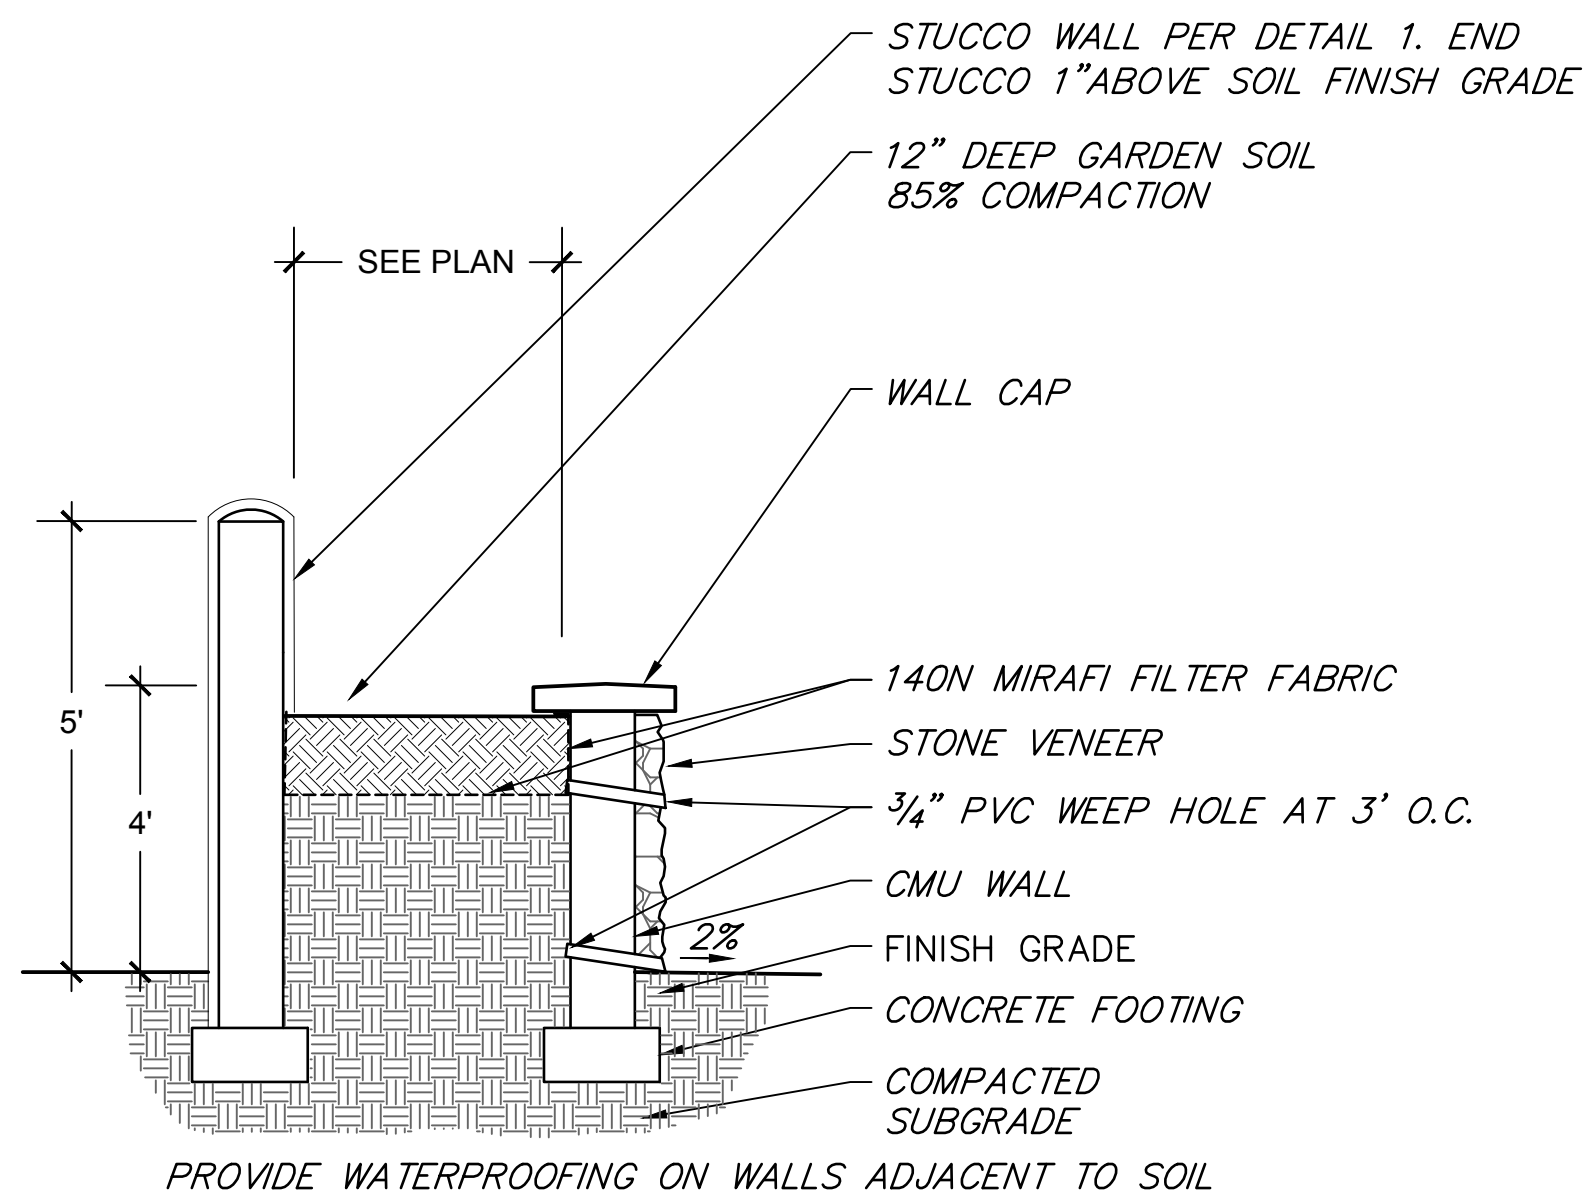


9 PLANTER SECTION "A"
NTS

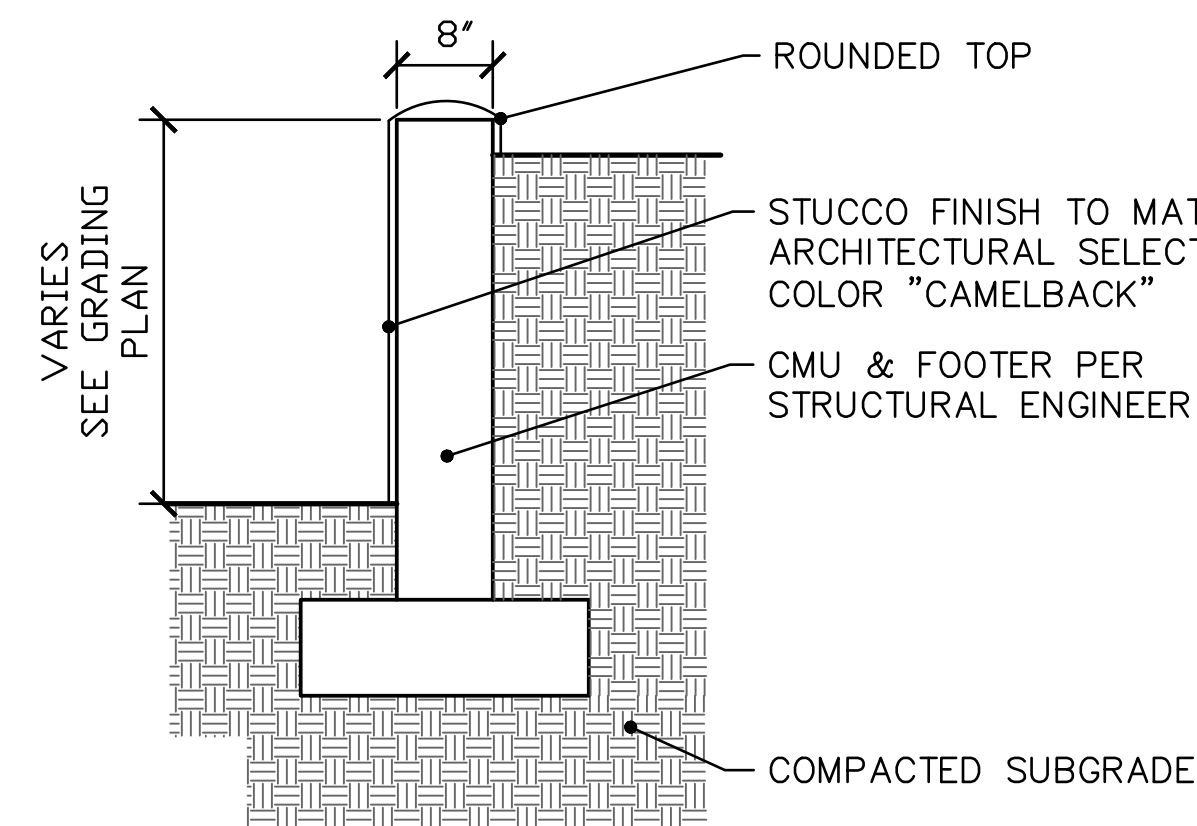

10 RETAINING WALL
NTS

ALL WALLS, SLABS, FOOTINGS AND REINFORCEMENT PER STRUCTURAL ENGINEERING DRAWINGS

HARDSCAPE DETAILS

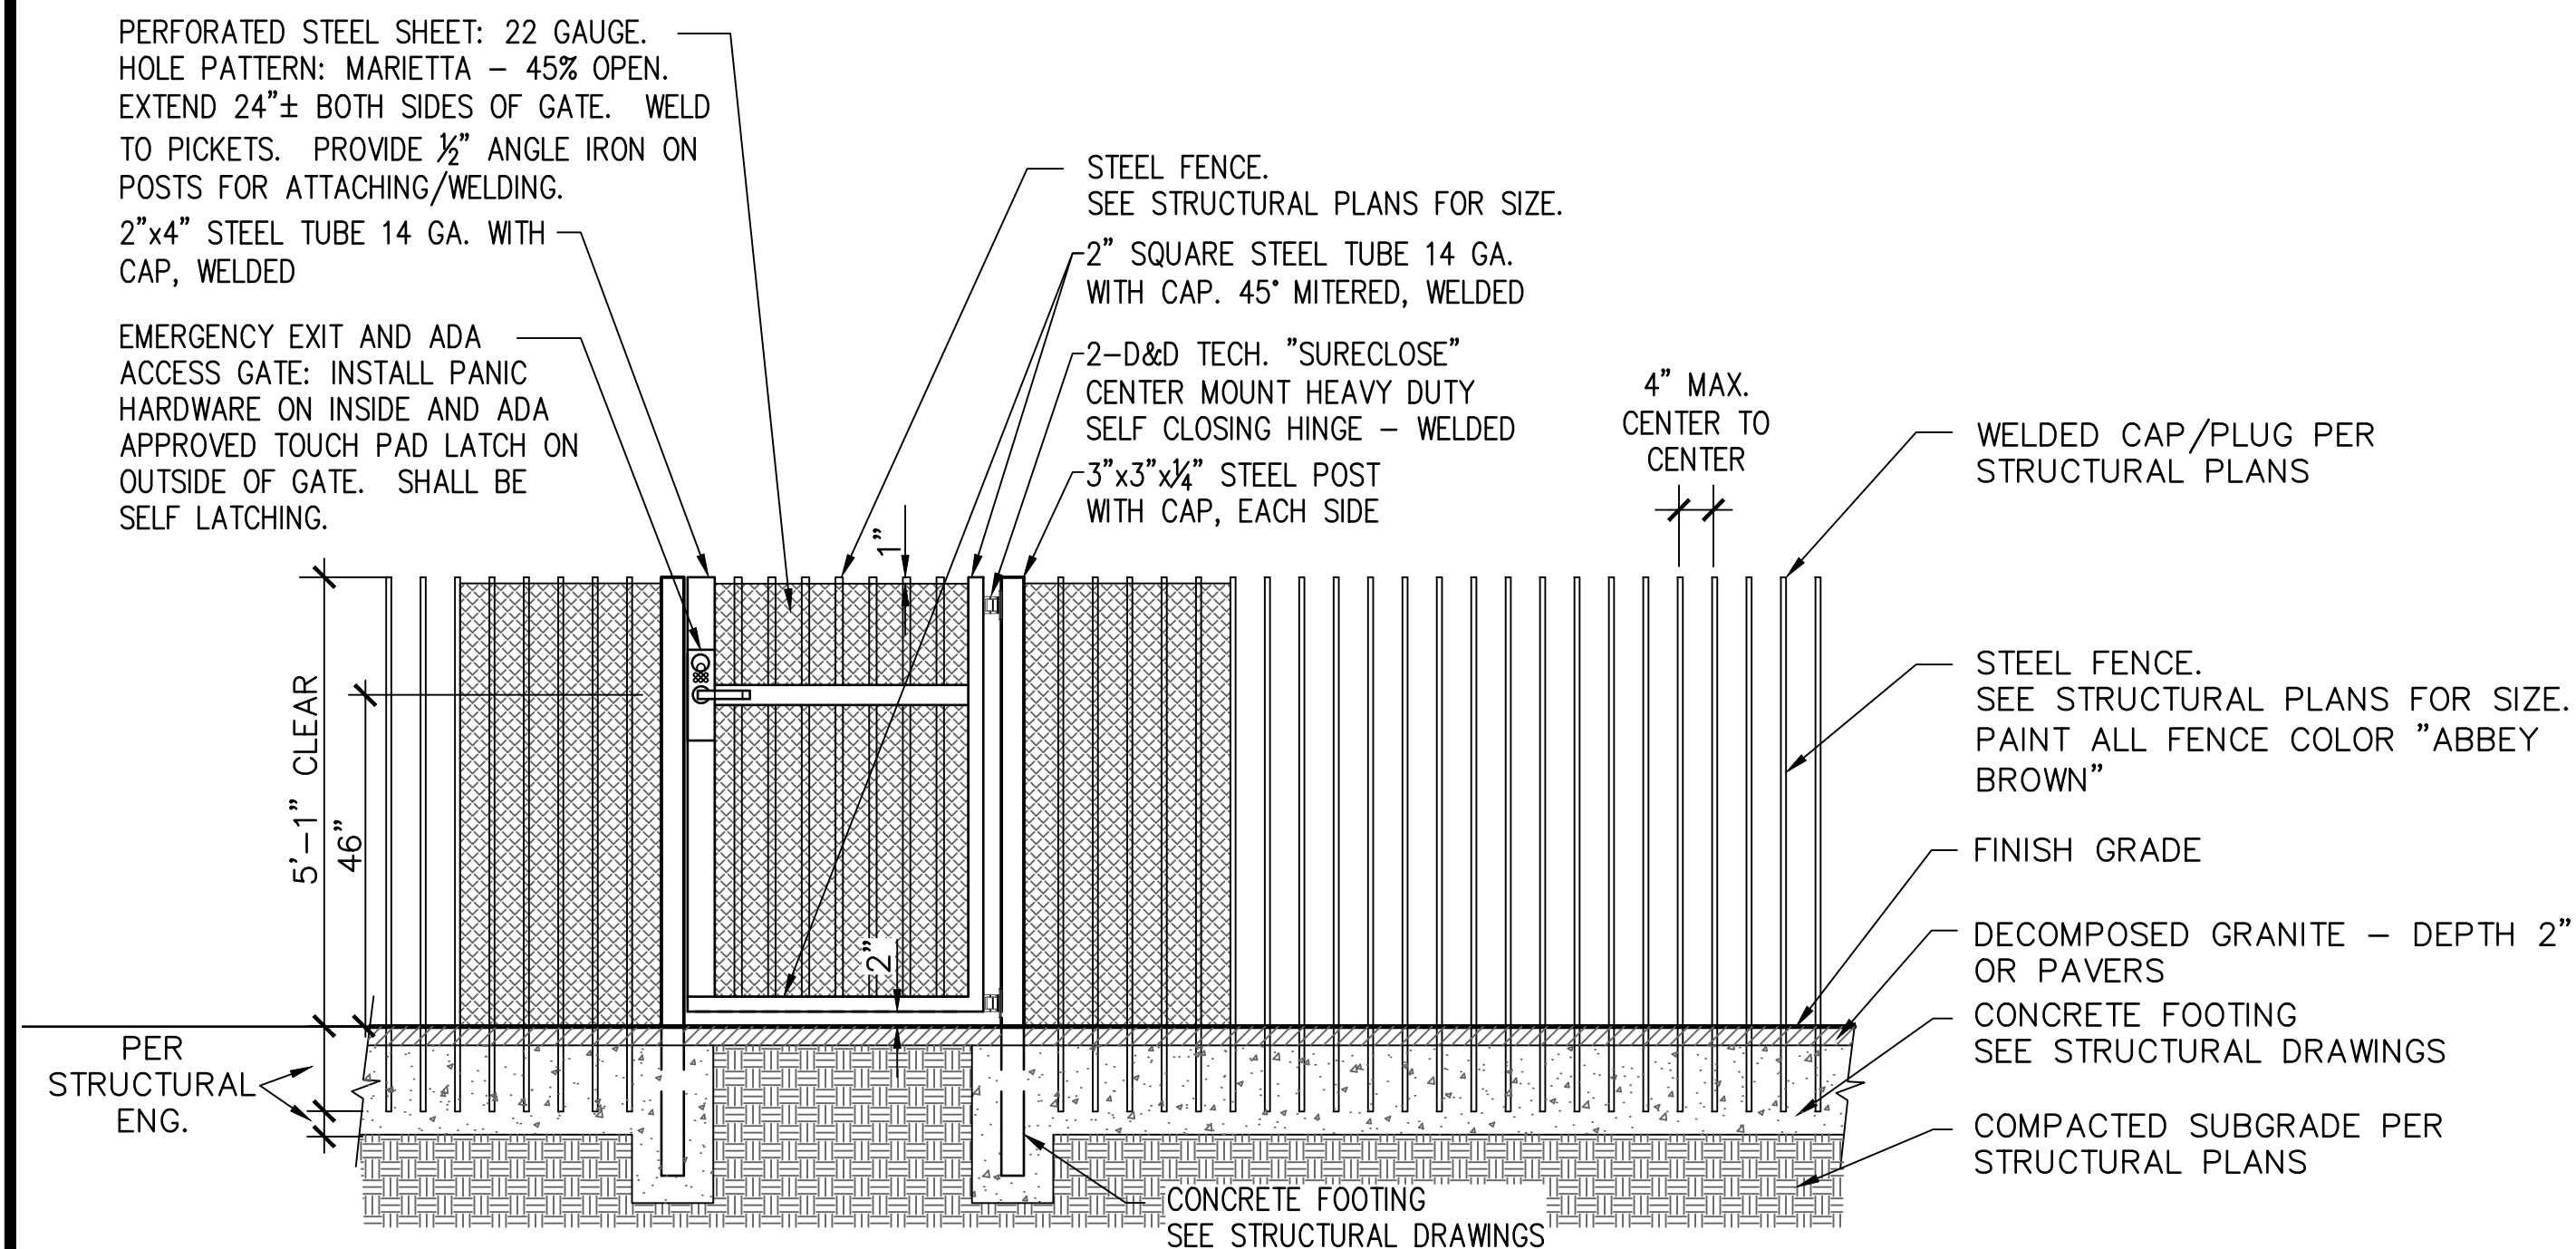


- NOTES:
1. STEEL PICKETS SHALL BE STIFF AND NOT ALLOW A GAP OF MORE THAN 4 INCHES TO OCCUR.
 2. GRIND ALL EDGES SMOOTH.
 3. FENCE AND GATE SHALL BE PRIMED AND PAINTED PER PAG STANDARDS. COLOR "ABBEY BROWN".
 4. GATE AT POOL TO SWING OUT AWAY FROM ENCLOSED POOL AREA.

1 POOL FENCE AND GATE ELEVATION

SCALE: NTS

**POOL FENCE AND POOL GATE
(ORNAMENTAL IRON AND GLASS) SHALL
MEET ALL PROVISIONS OF THE ORO
VALLEY POOL AND SPA CODE**

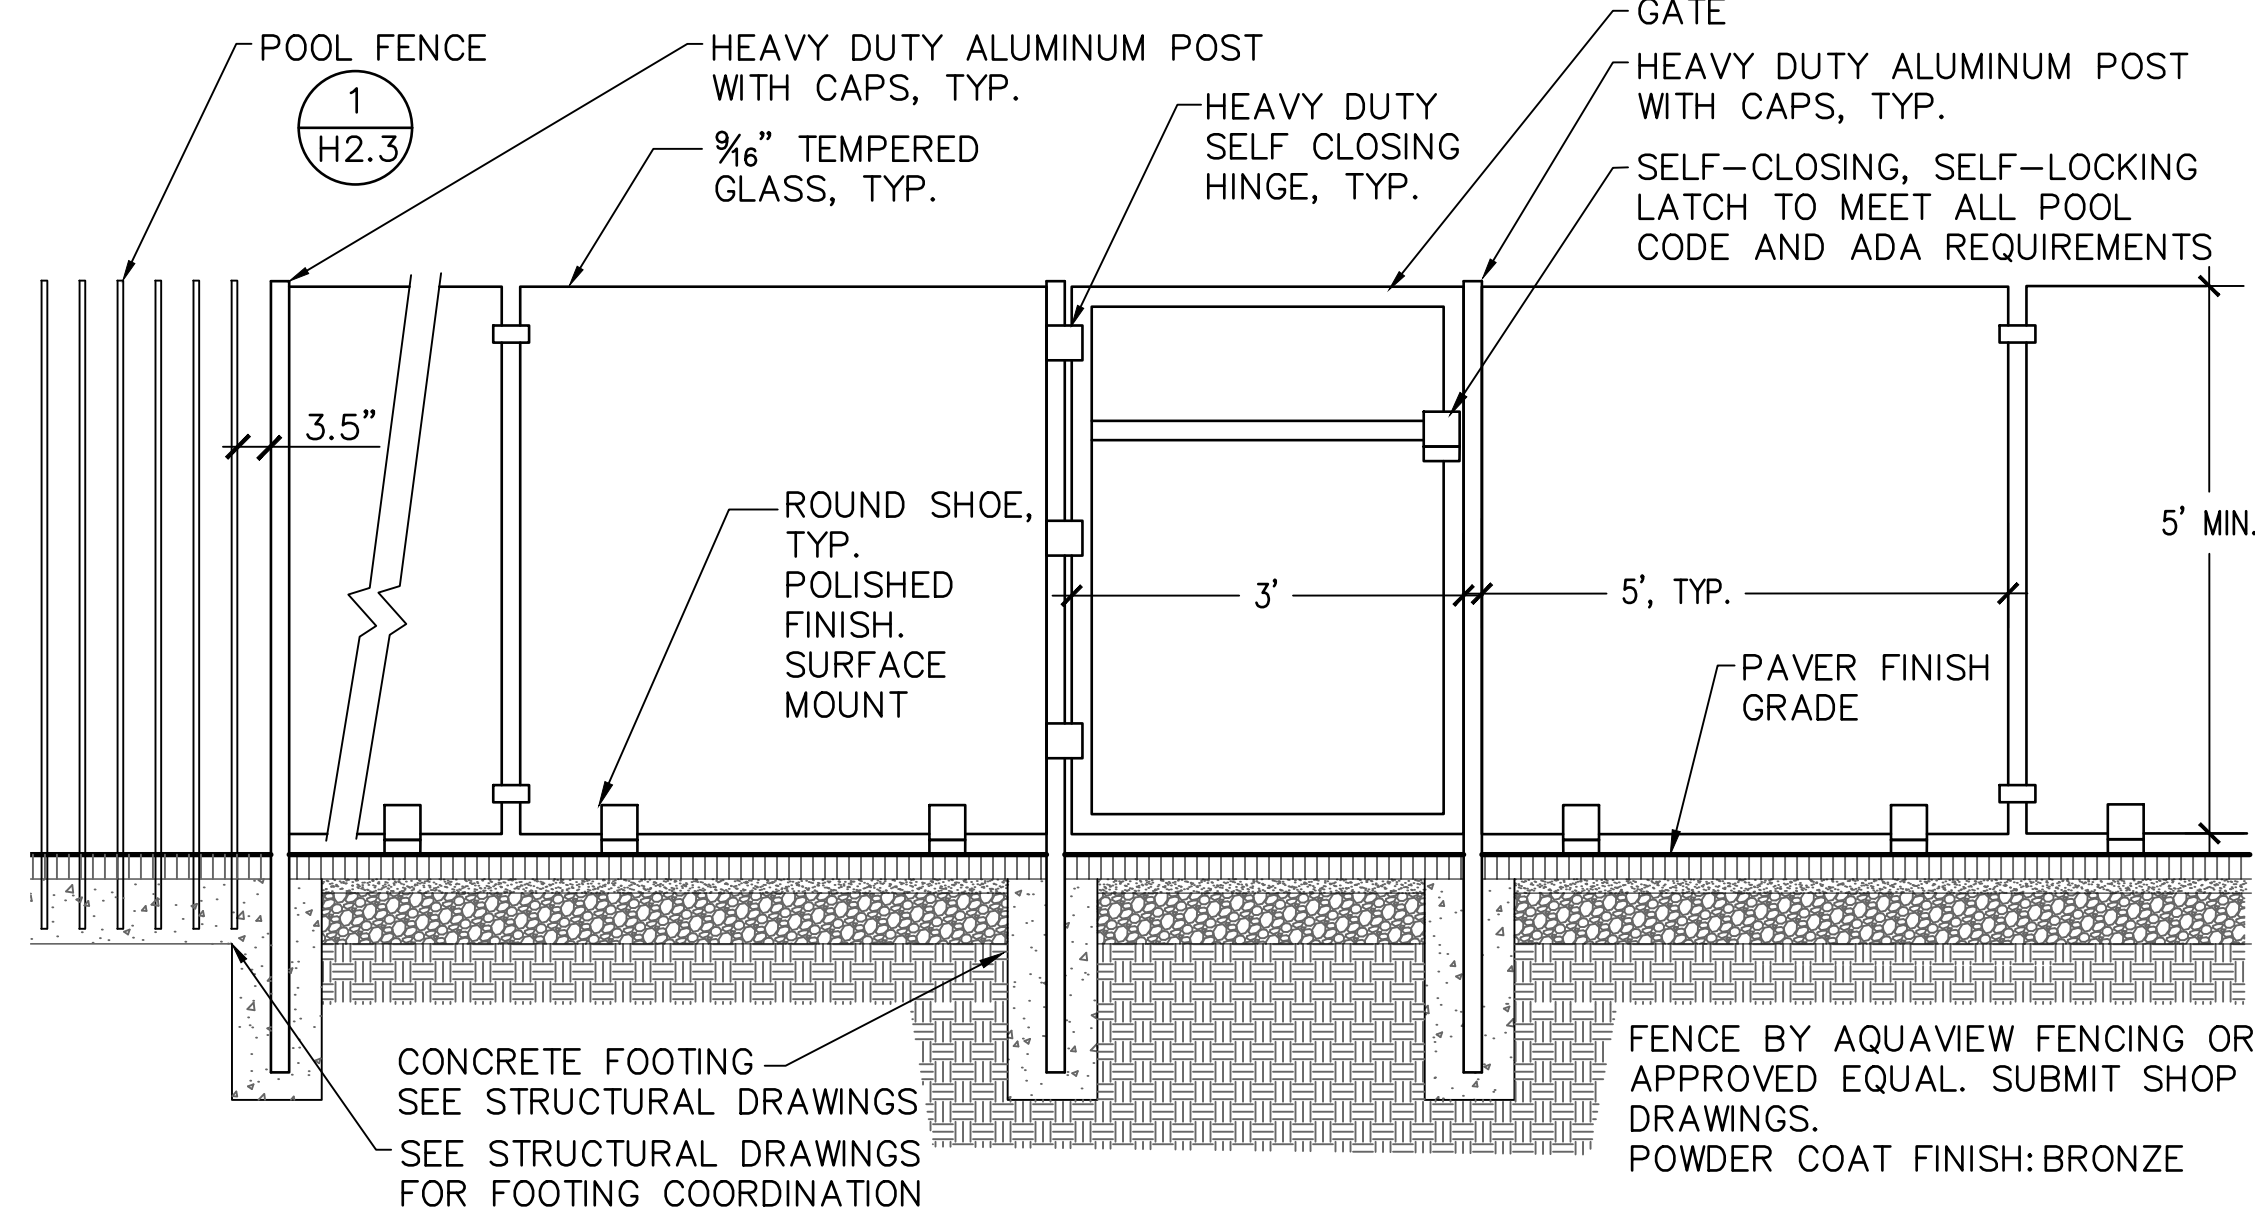


2 GLASS POOL FENCE ELEVATION

SCALE: NTS

**ALL FOOTINGS AND REINFORCEMENT
PER STRUCTURAL ENGINEERING
DRAWINGS**

**CONTRACTOR TO PROVIDE SHOP
DRAWINGS FOR ALL METALWORK**

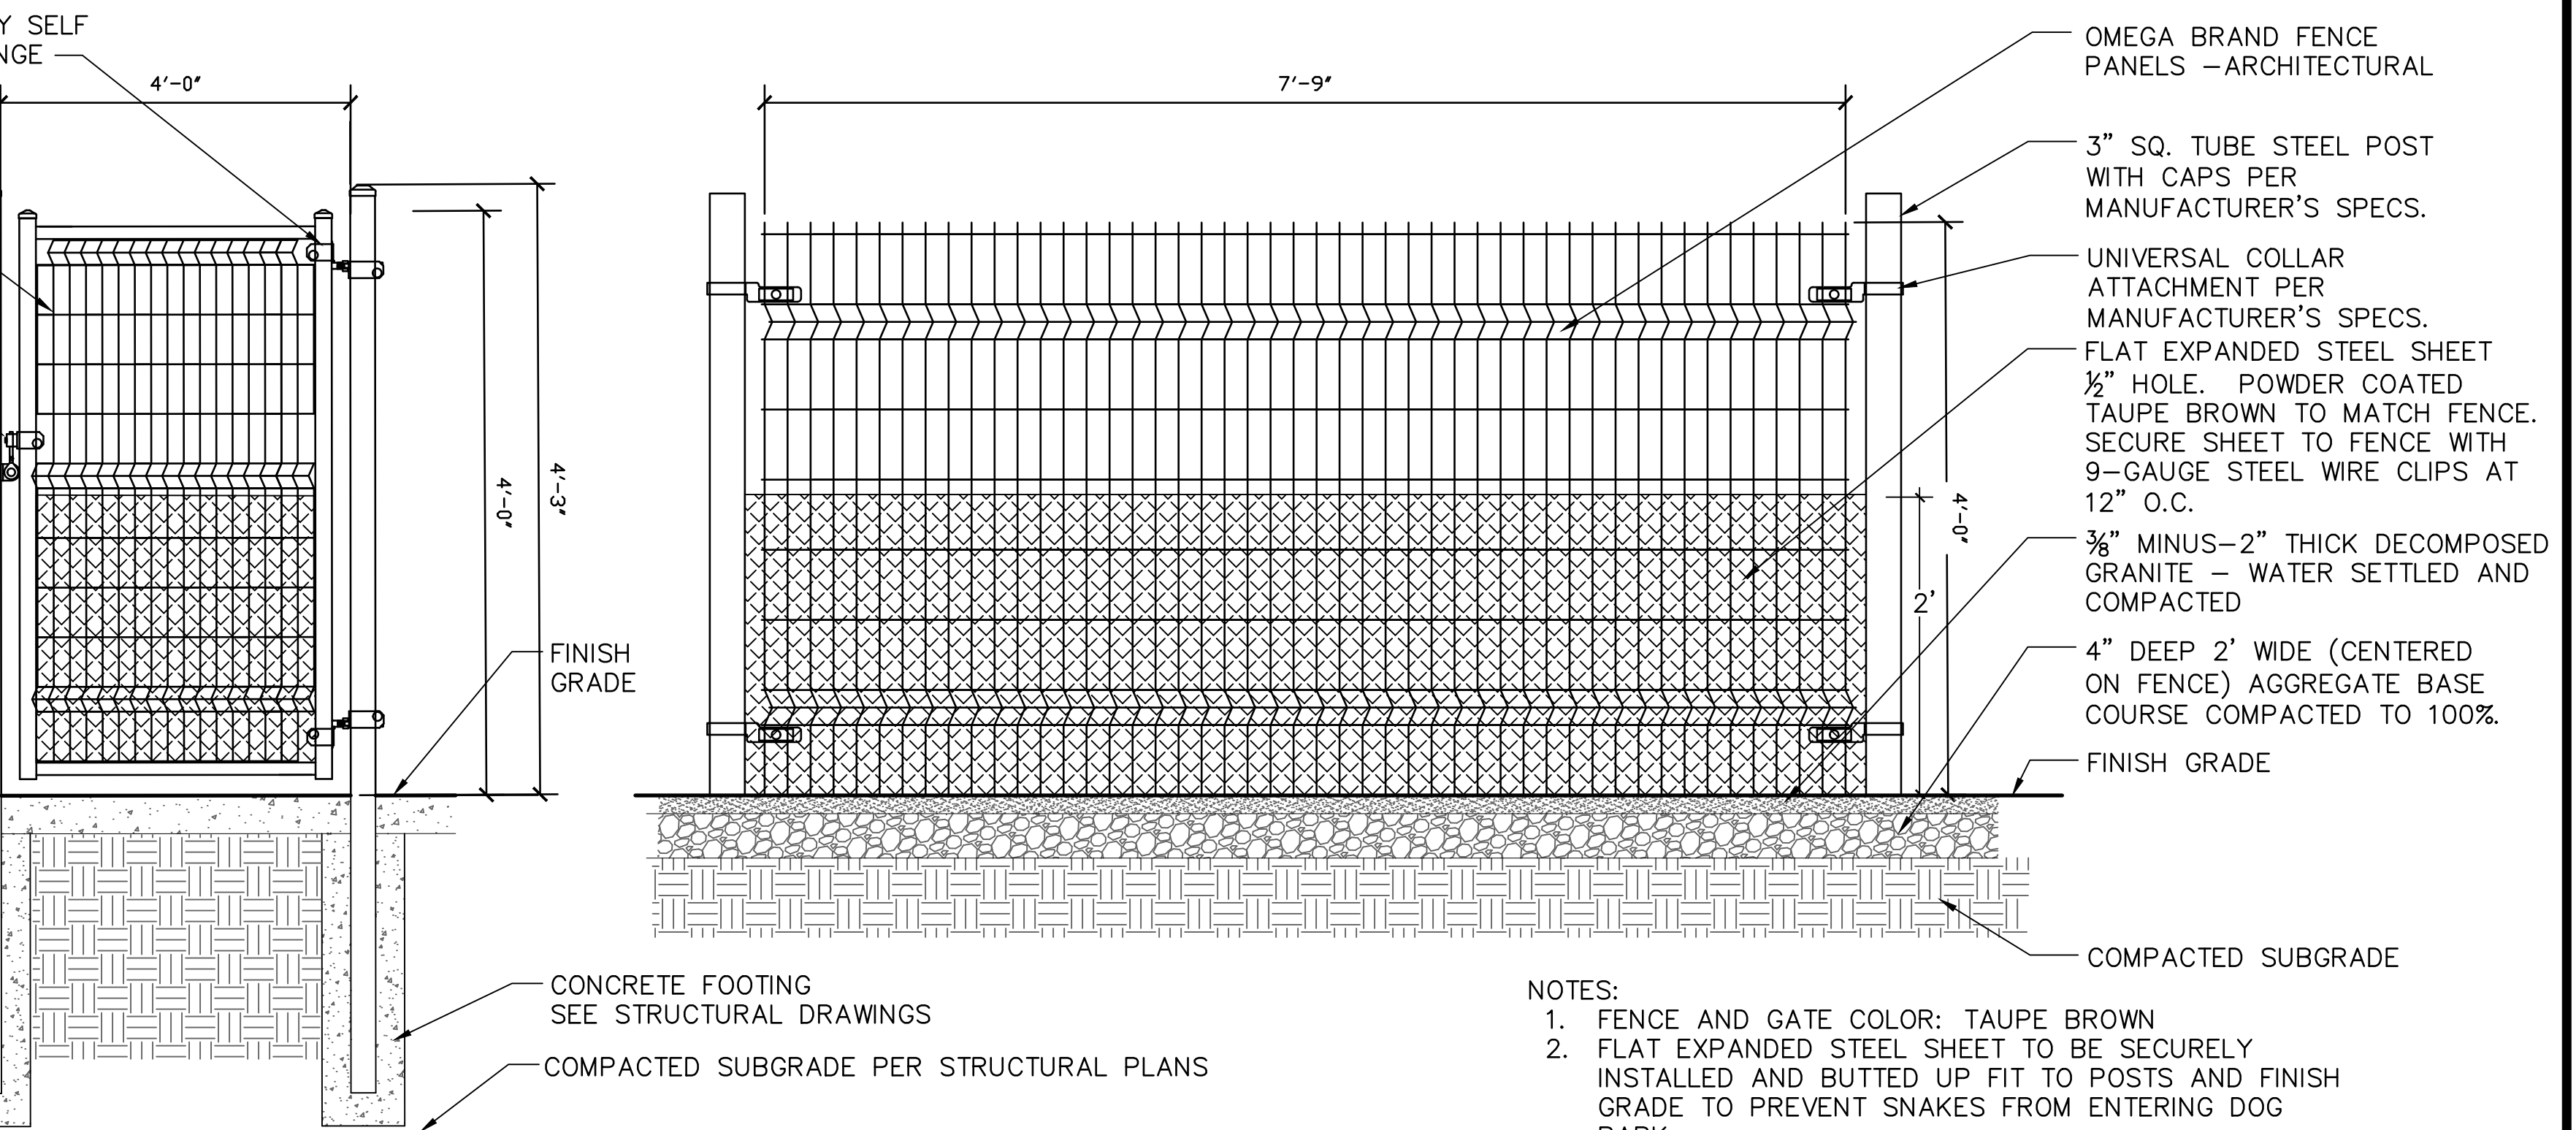


- NOTES:
1. FENCE AND GATE COLOR: TAUPE BROWN
 2. FLAT EXPANDED STEEL SHEET TO BE SECURELY INSTALLED AND BUTTED UP FIT TO POSTS AND FINISH GRADE TO PREVENT SNAKES FROM ENTERING DOG PARK.

4 DOG PARK GATE AREA


SCALE: NTS

5 PAVERS


SCALE: NTS

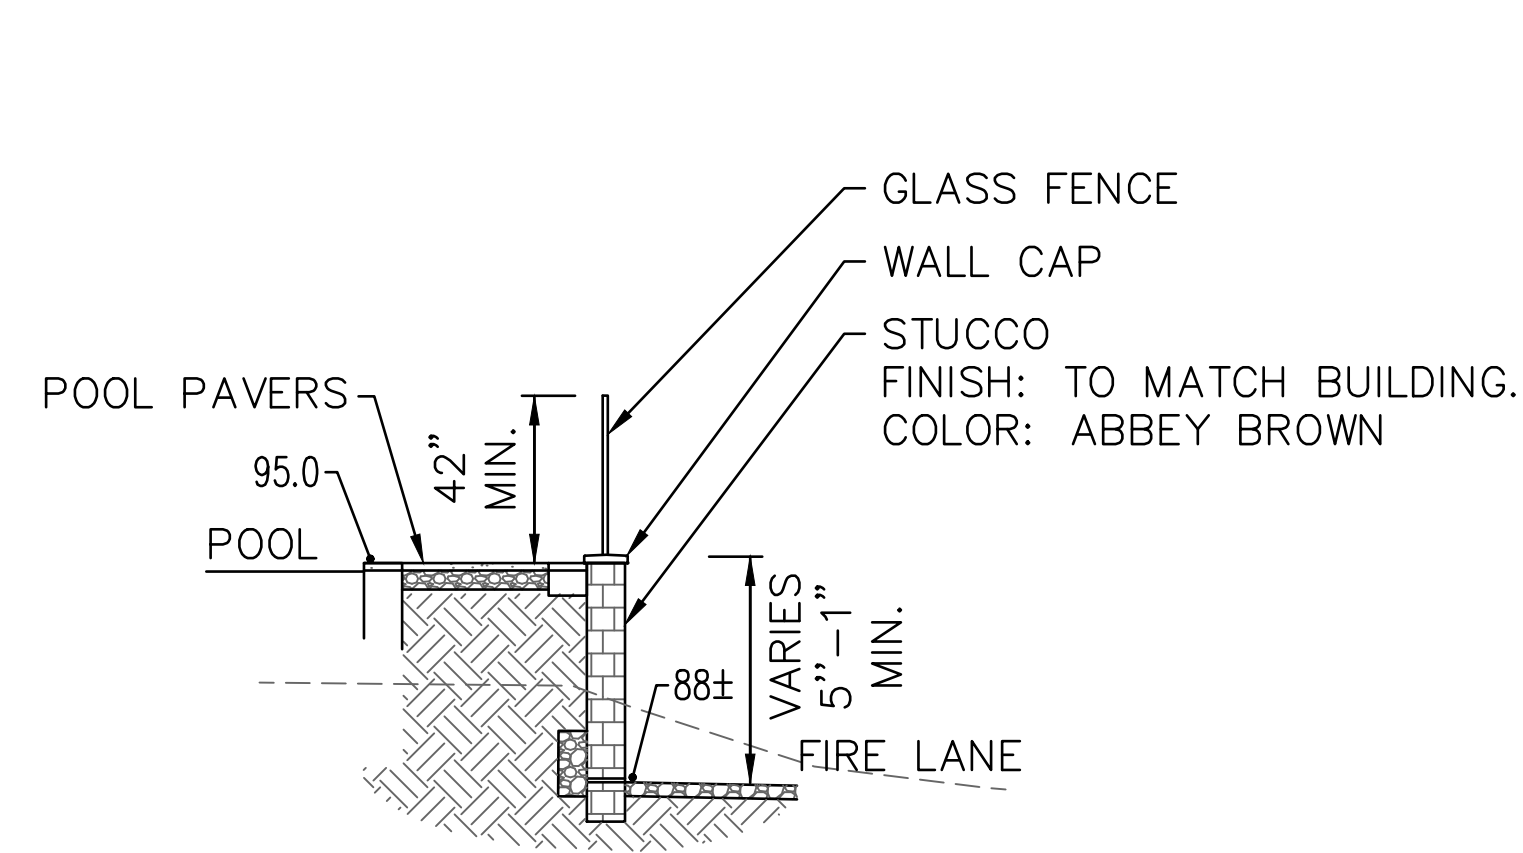


1 POOL AREA - CROSS SECTION

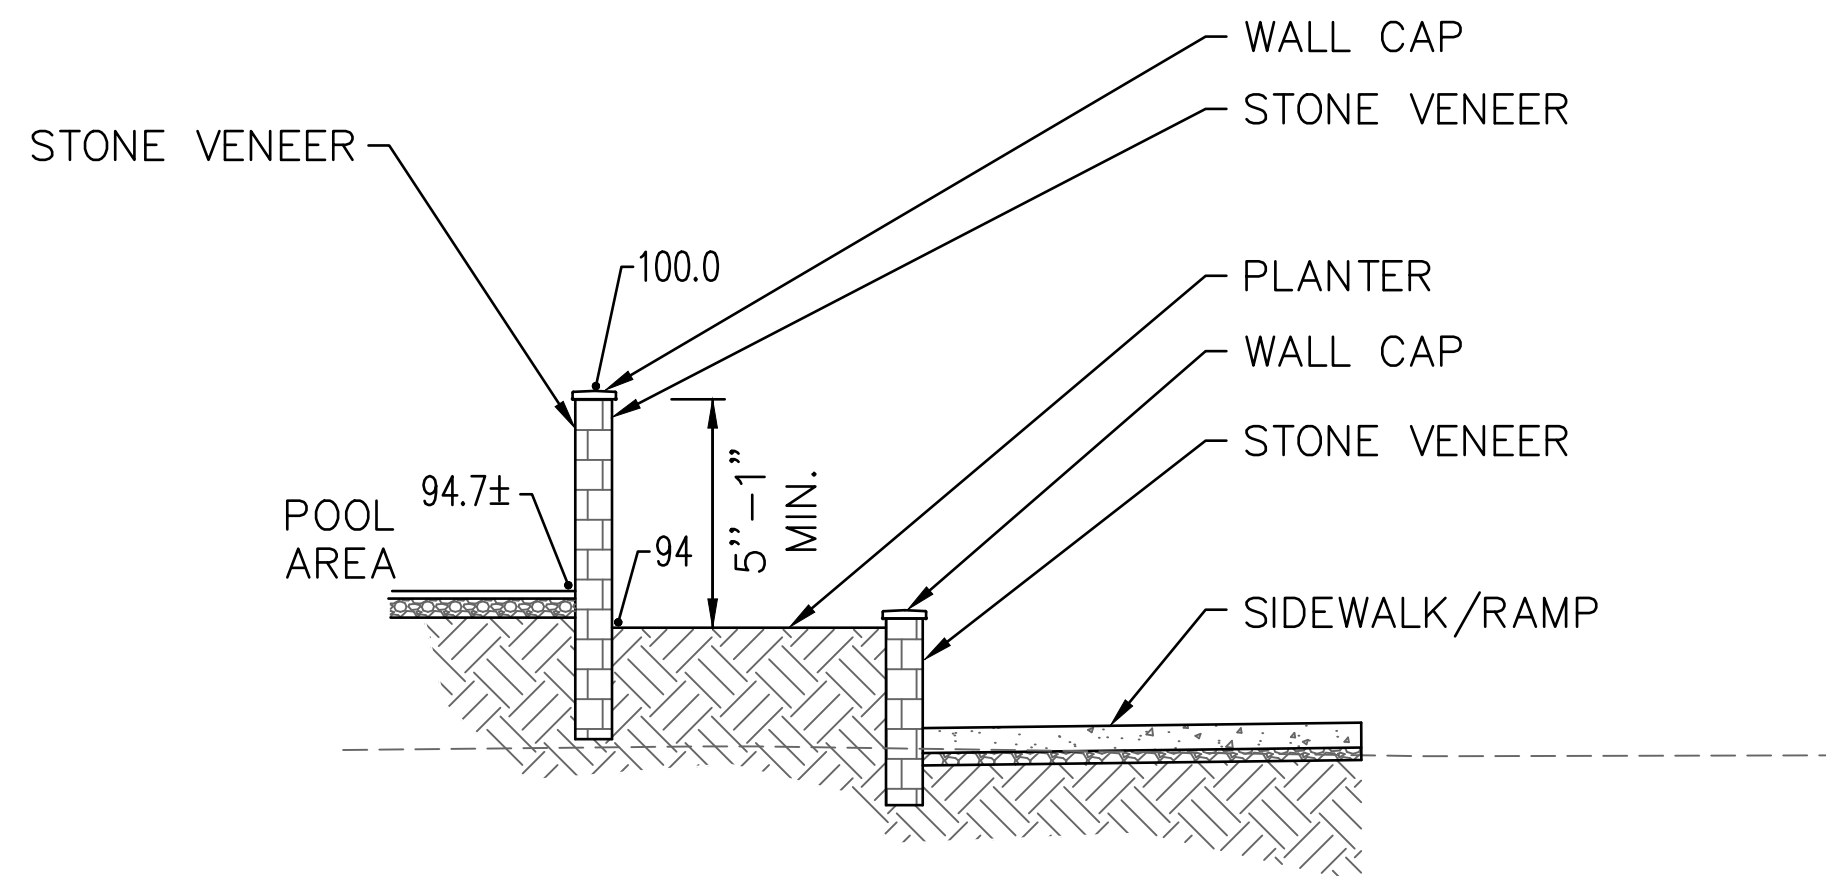


2 POOL AREA - CROSS SECTION

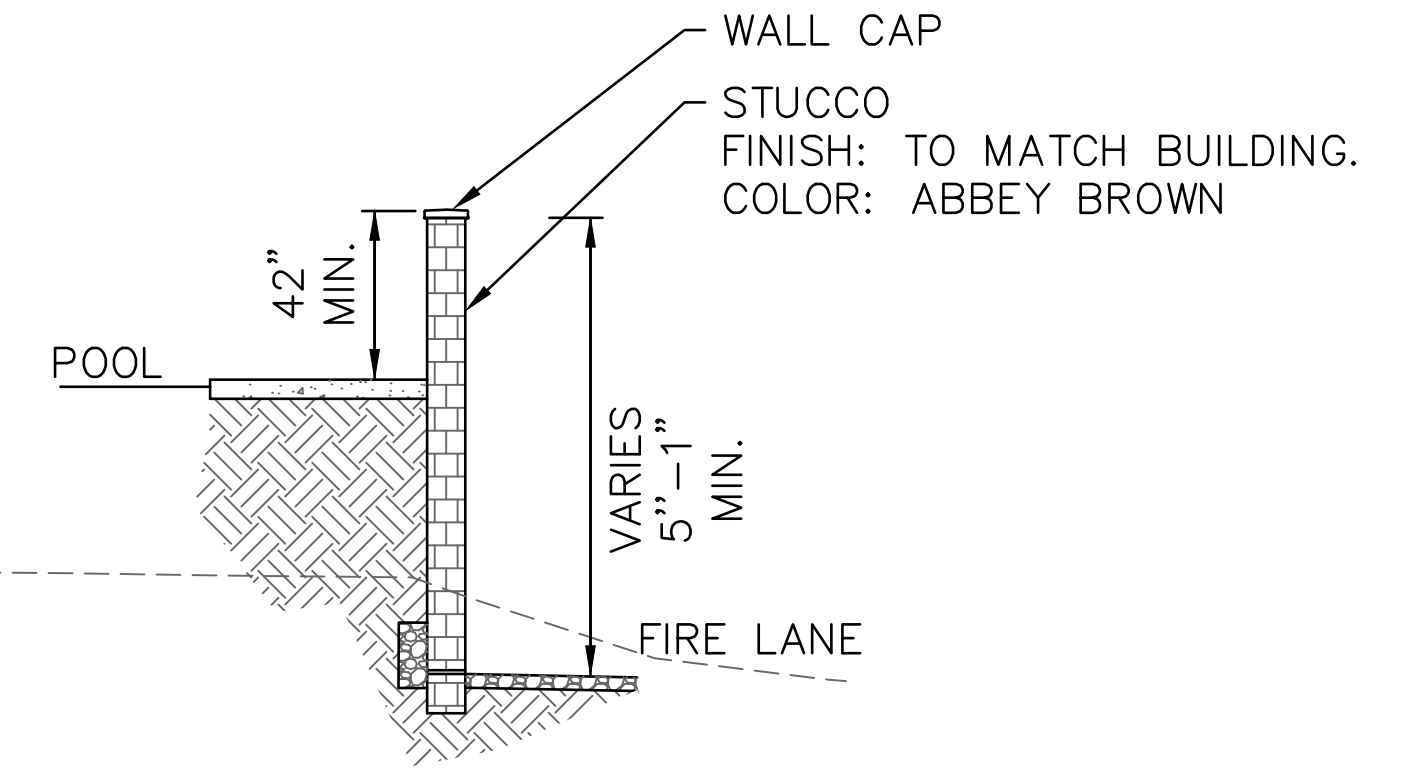


3 POOL AREA - CROSS SECTION

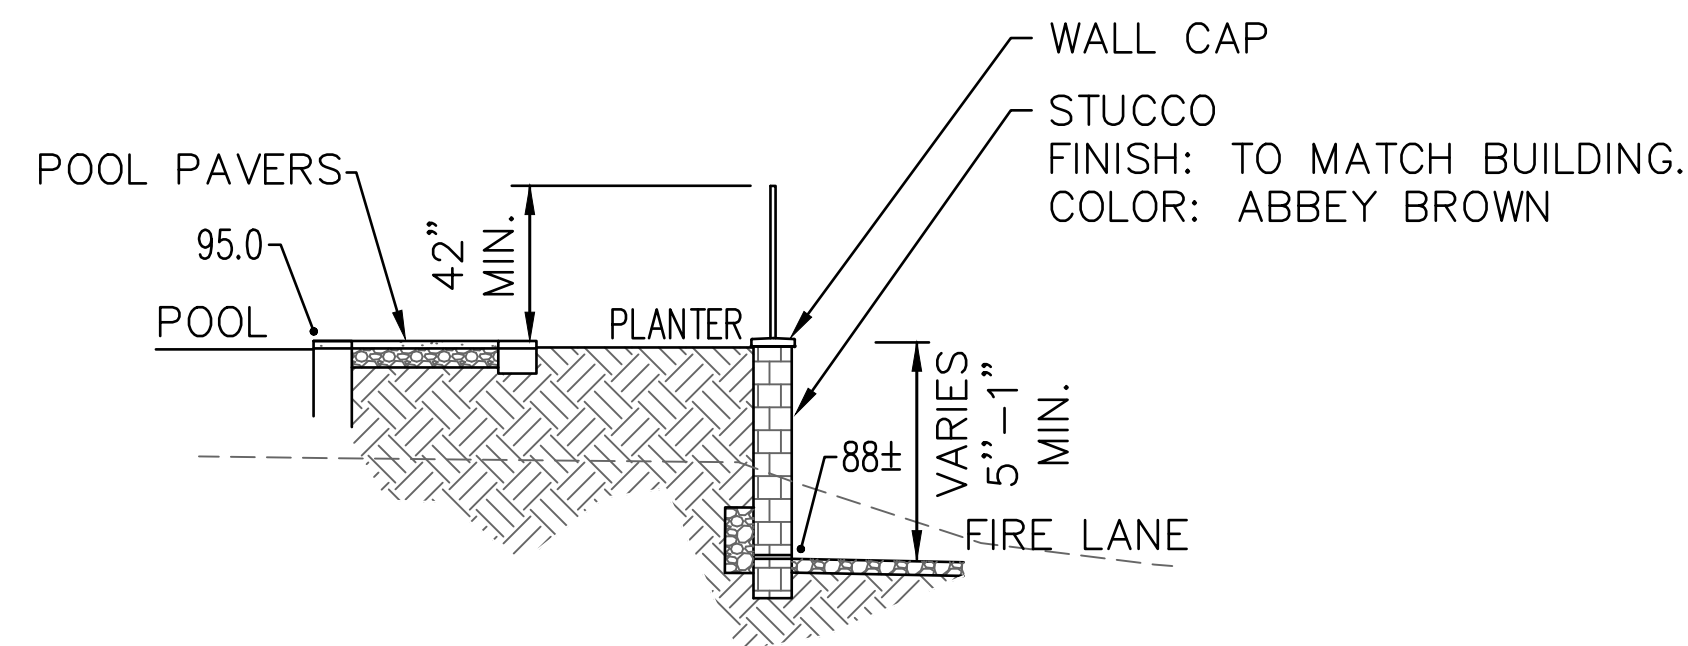


4 POOL AREA - CROSS SECTION

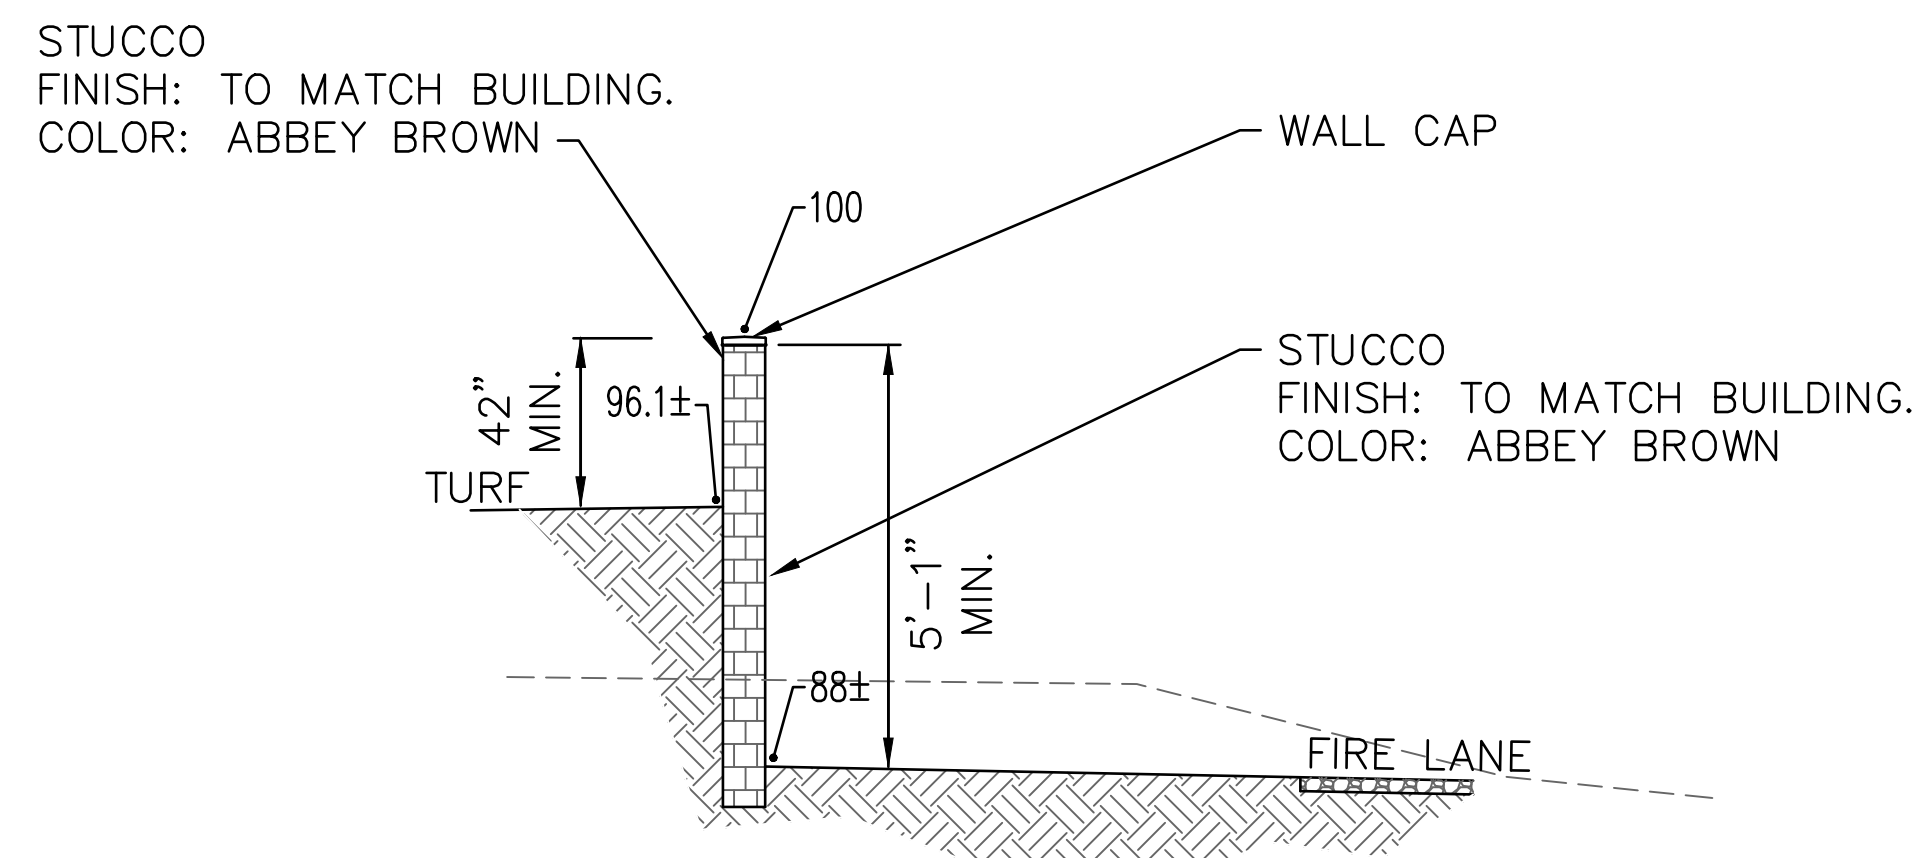


5 POOL - TURF AREA - CROSS SECTION

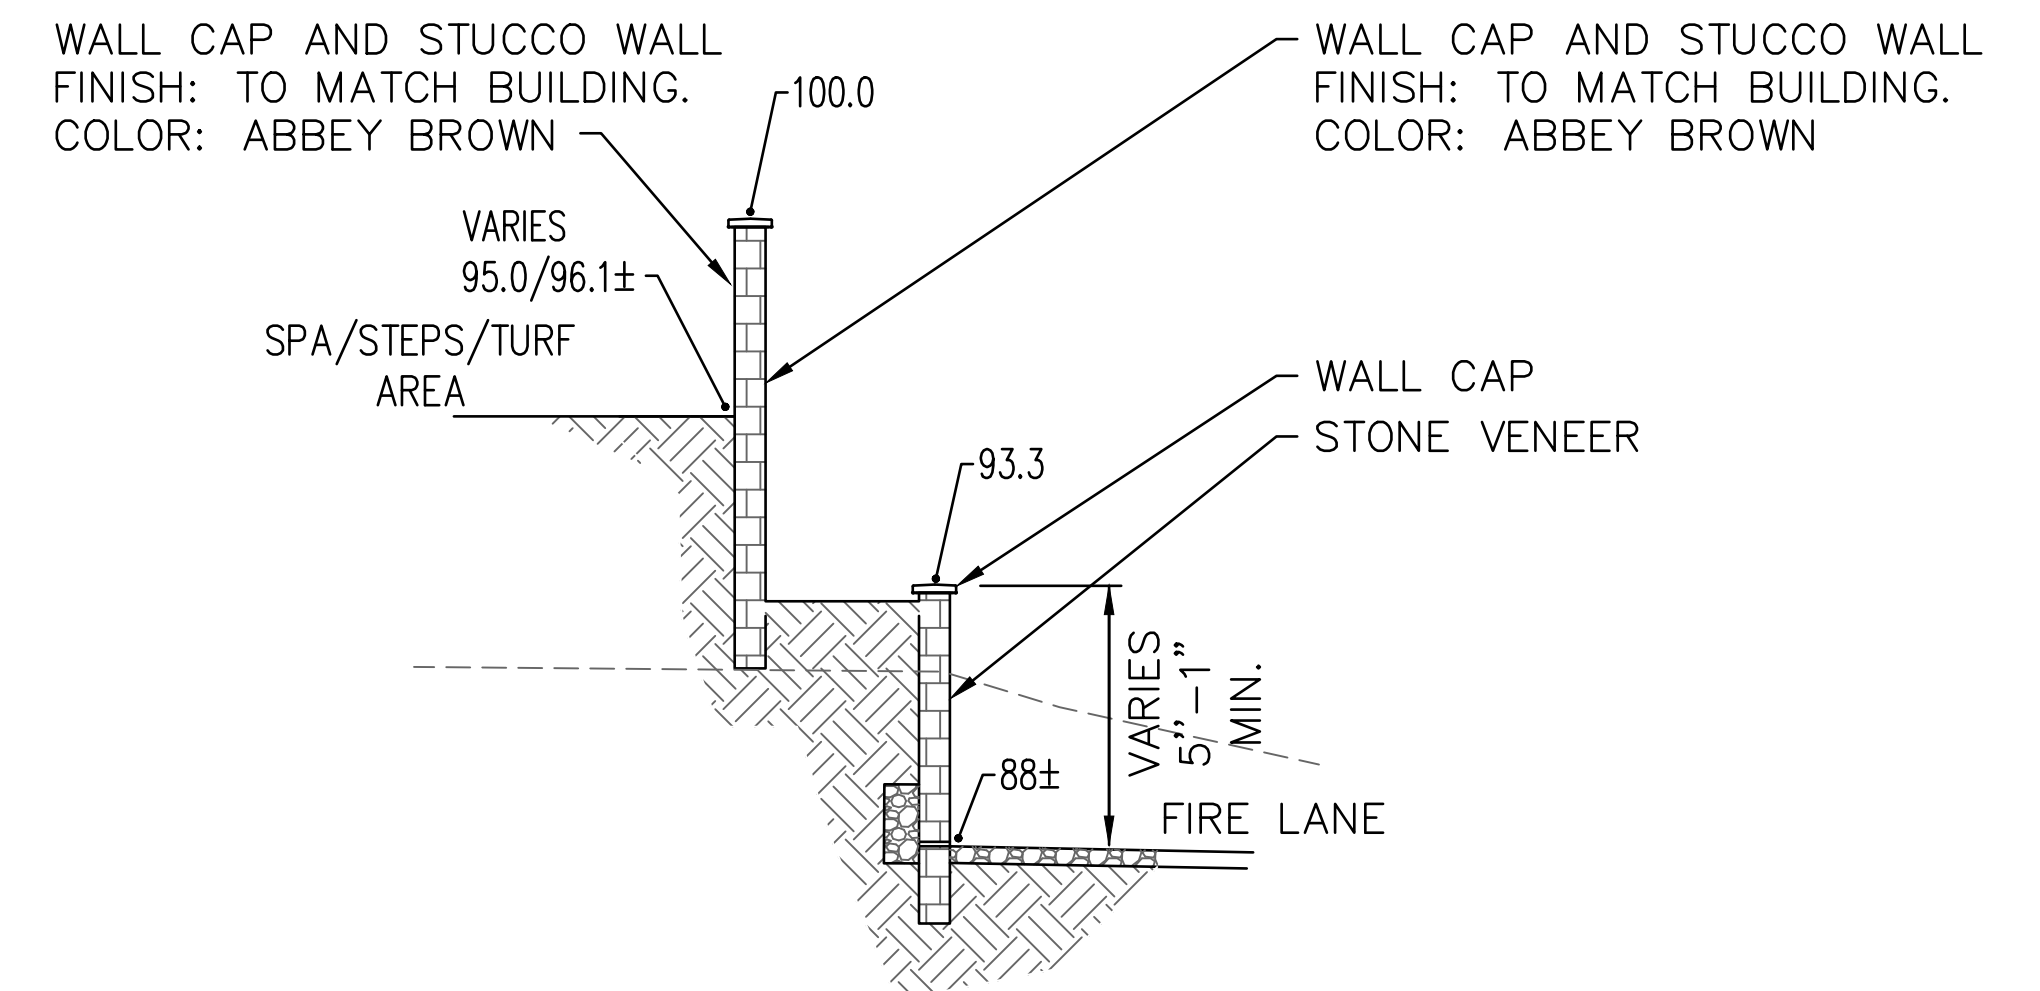


6 SPA AREA - CROSS SECTION

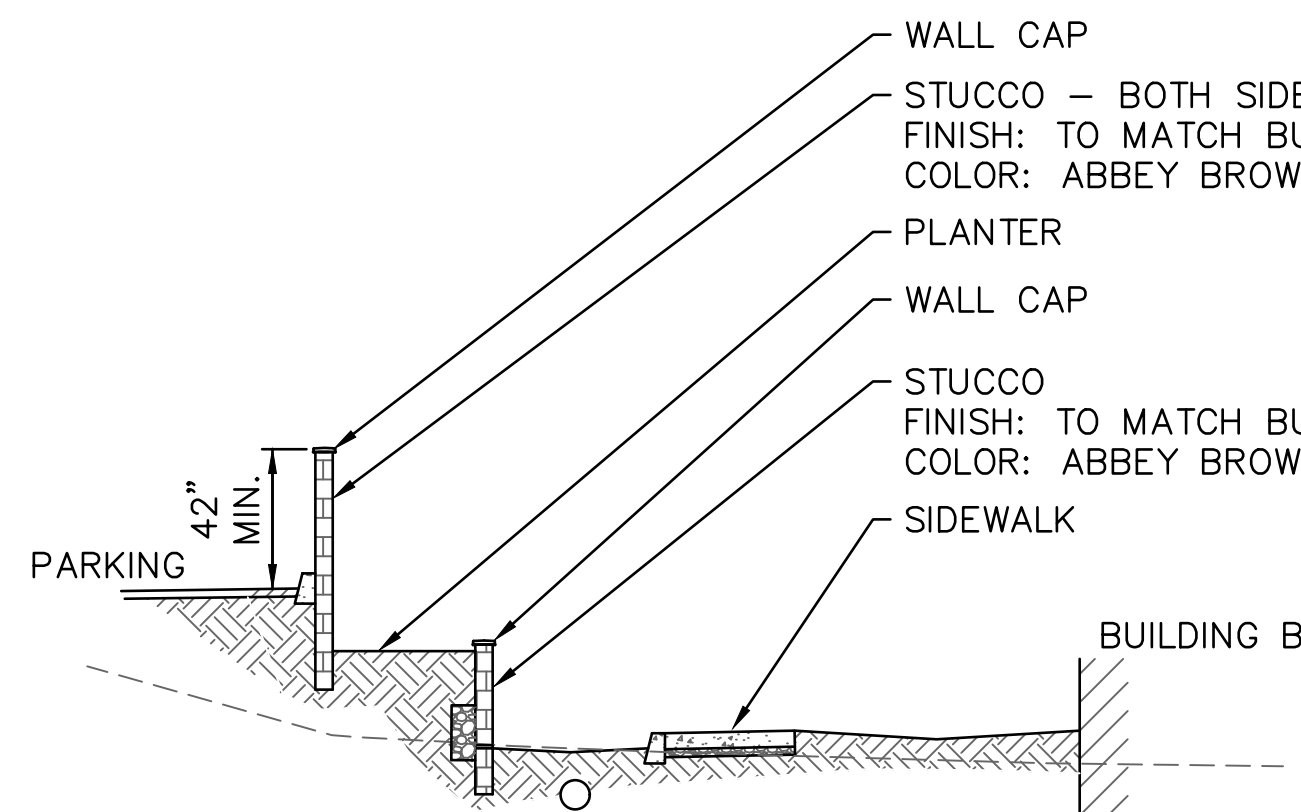


7 WALL AT BUILDING

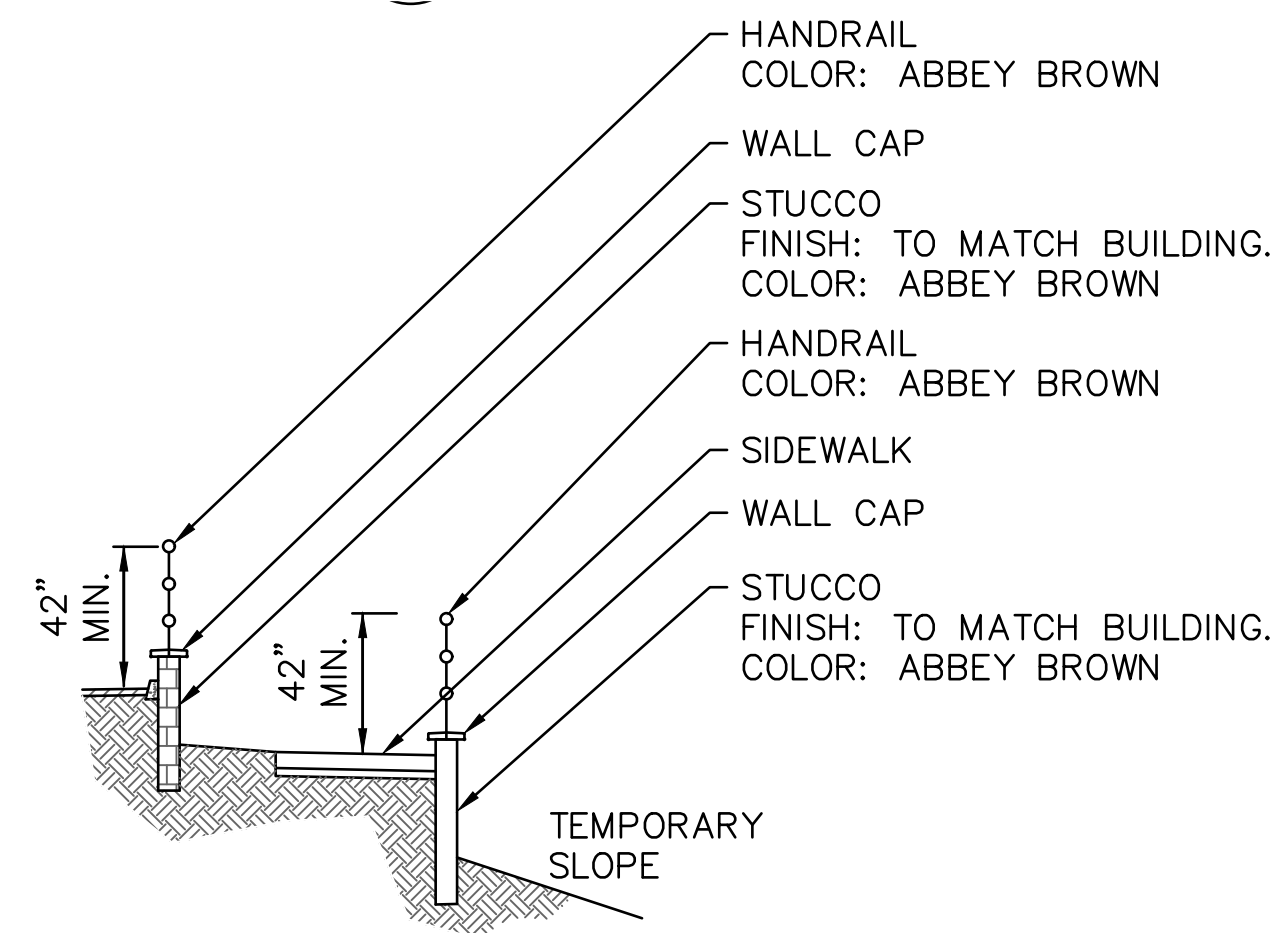


8 WALL AT BUILDING

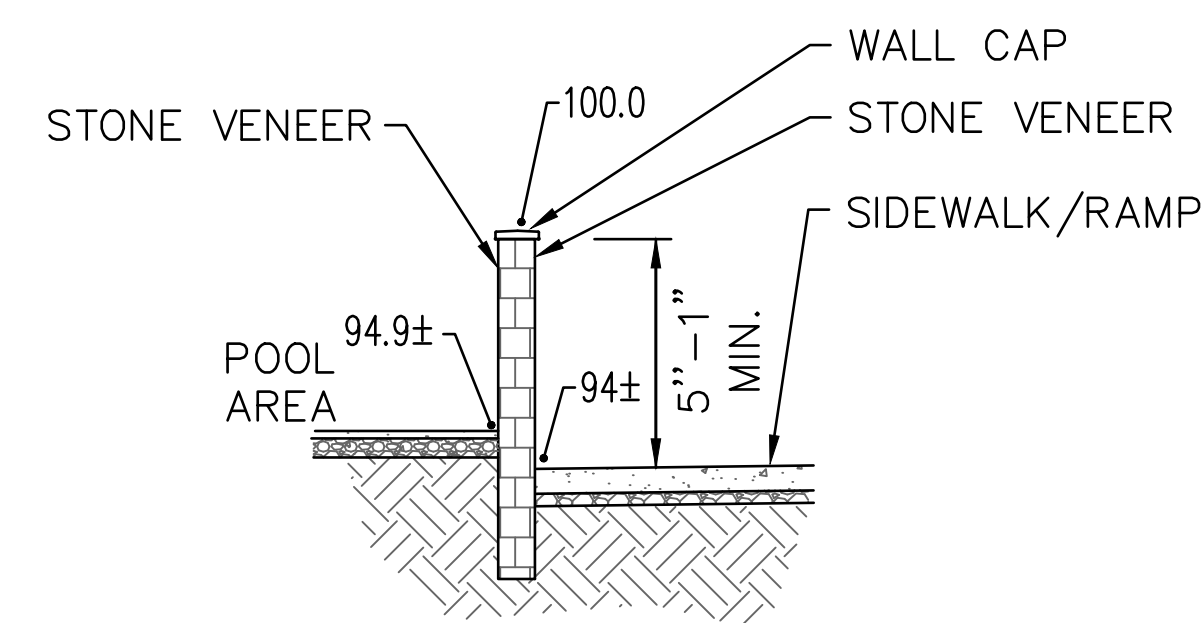

9 POOL AREA - CROSS SECTION

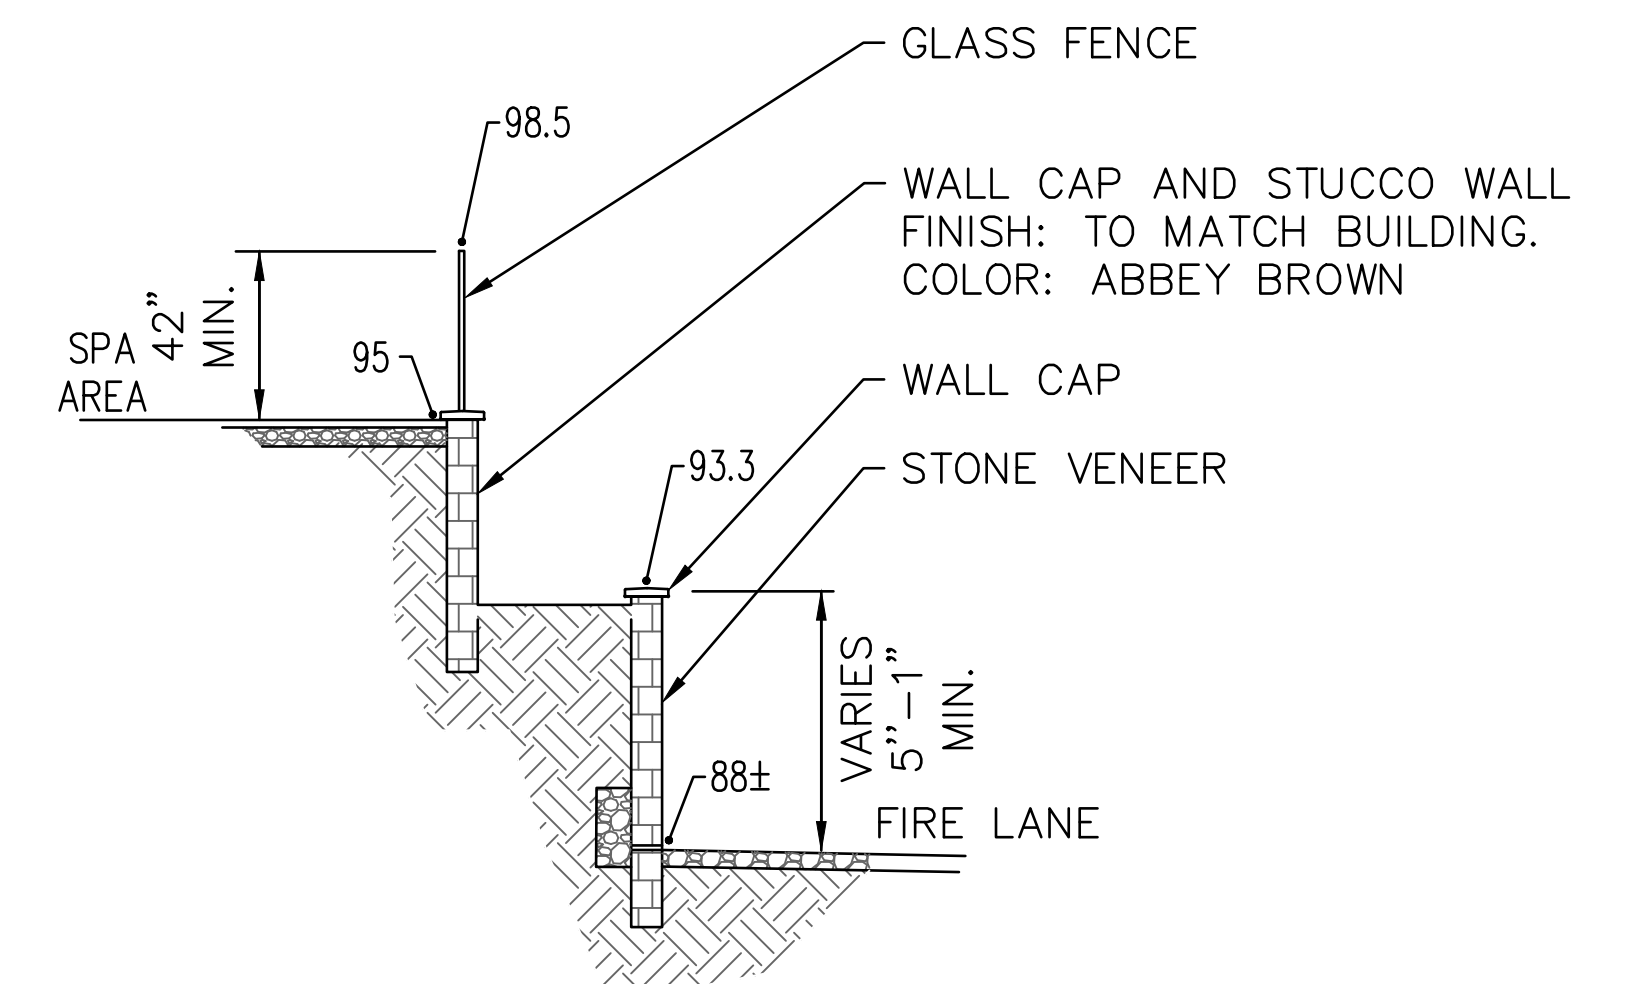


10 SPA AREA - CROSS SECTION

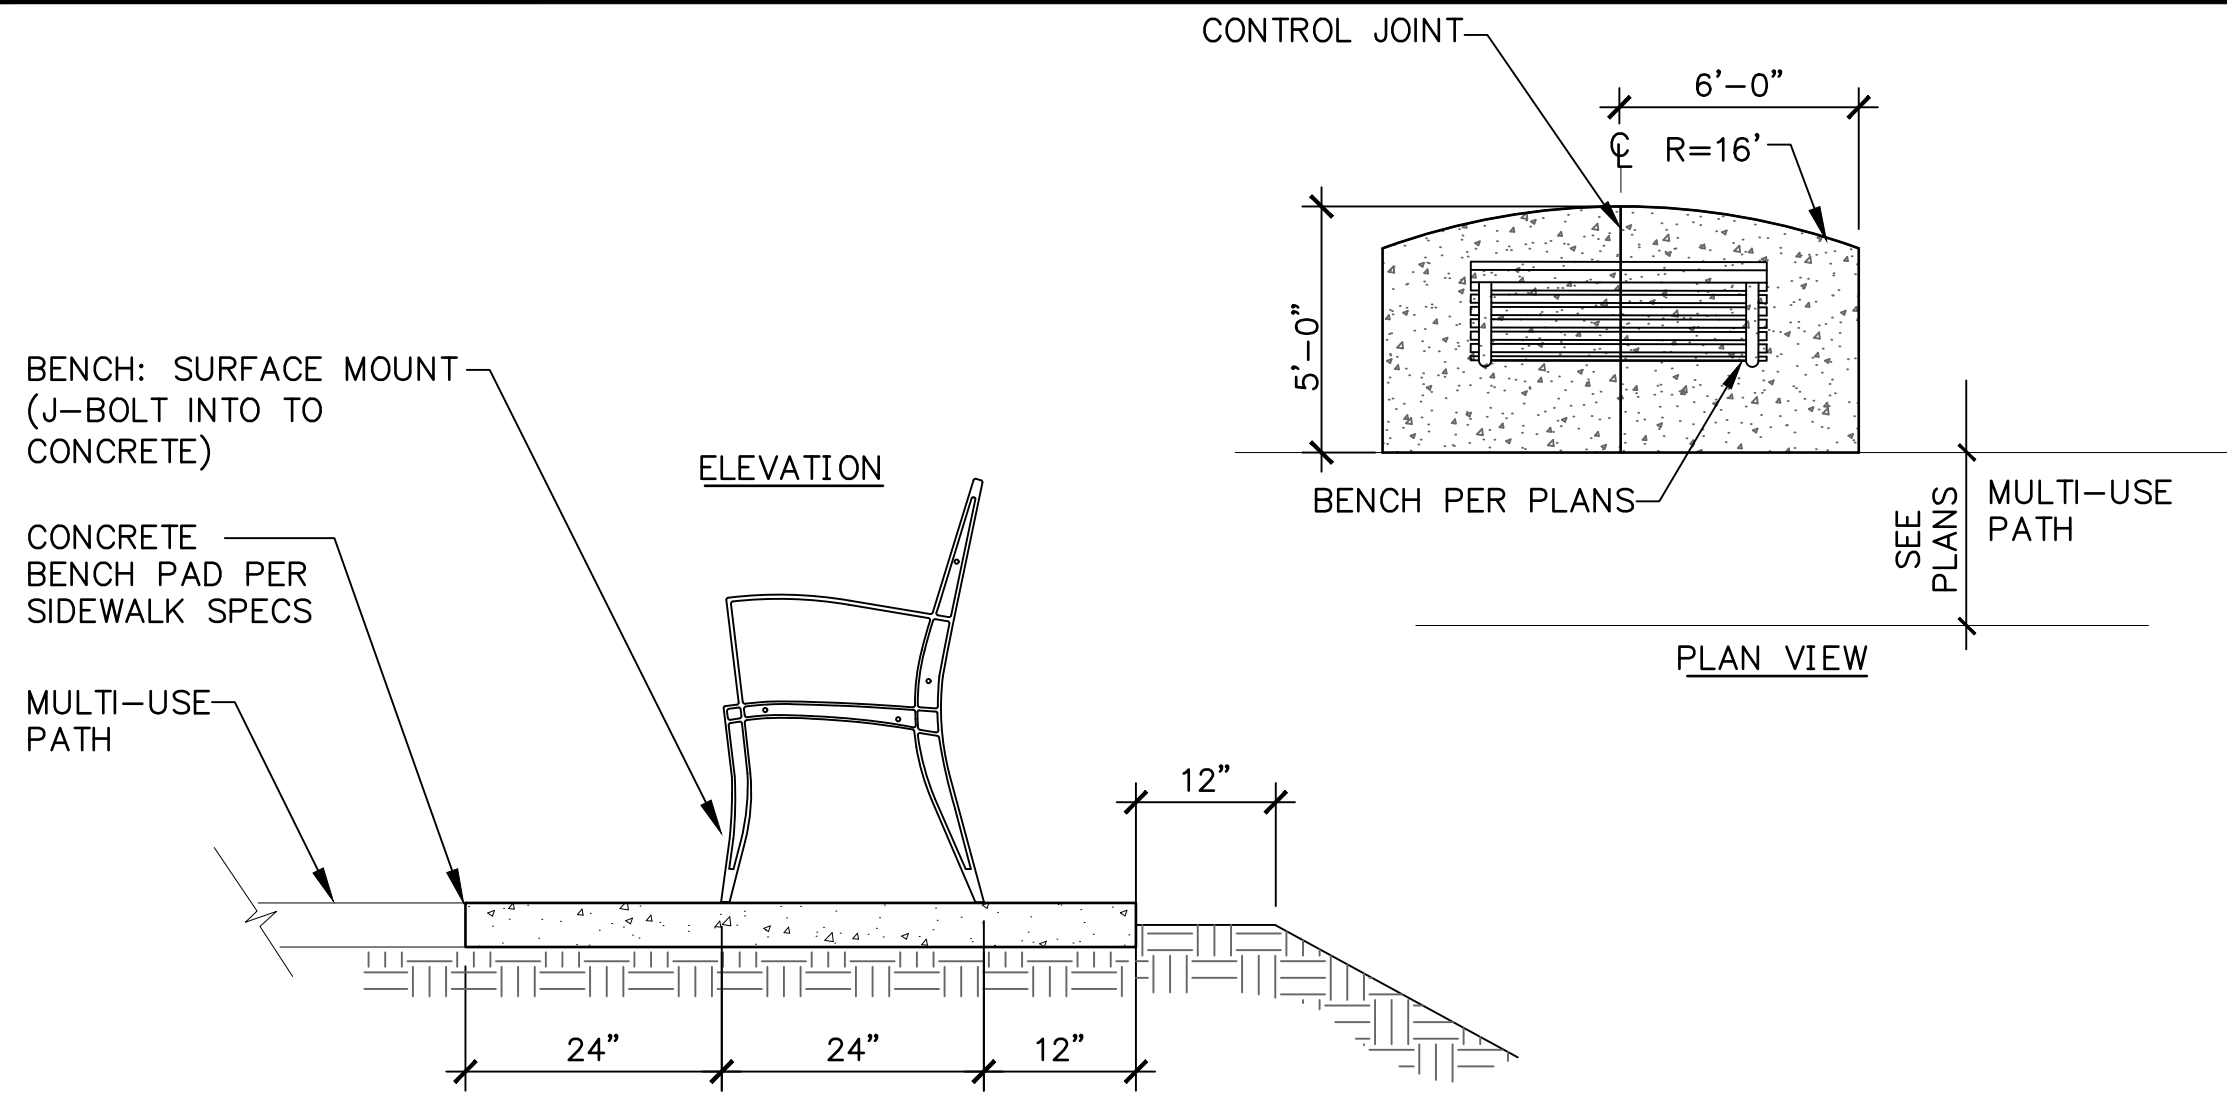

1 BENCH & CONCRETE PAD


SCALE: NTS

- NOTES:
1. APPLY PRE-EMERGENT HERBICIDE TO SUBGRADE SURFACE.
2. FOLLOW STABILIZER MANUFACTURER'S RECOMMENDATIONS FOR INSTALLATION OF PATHWAY.

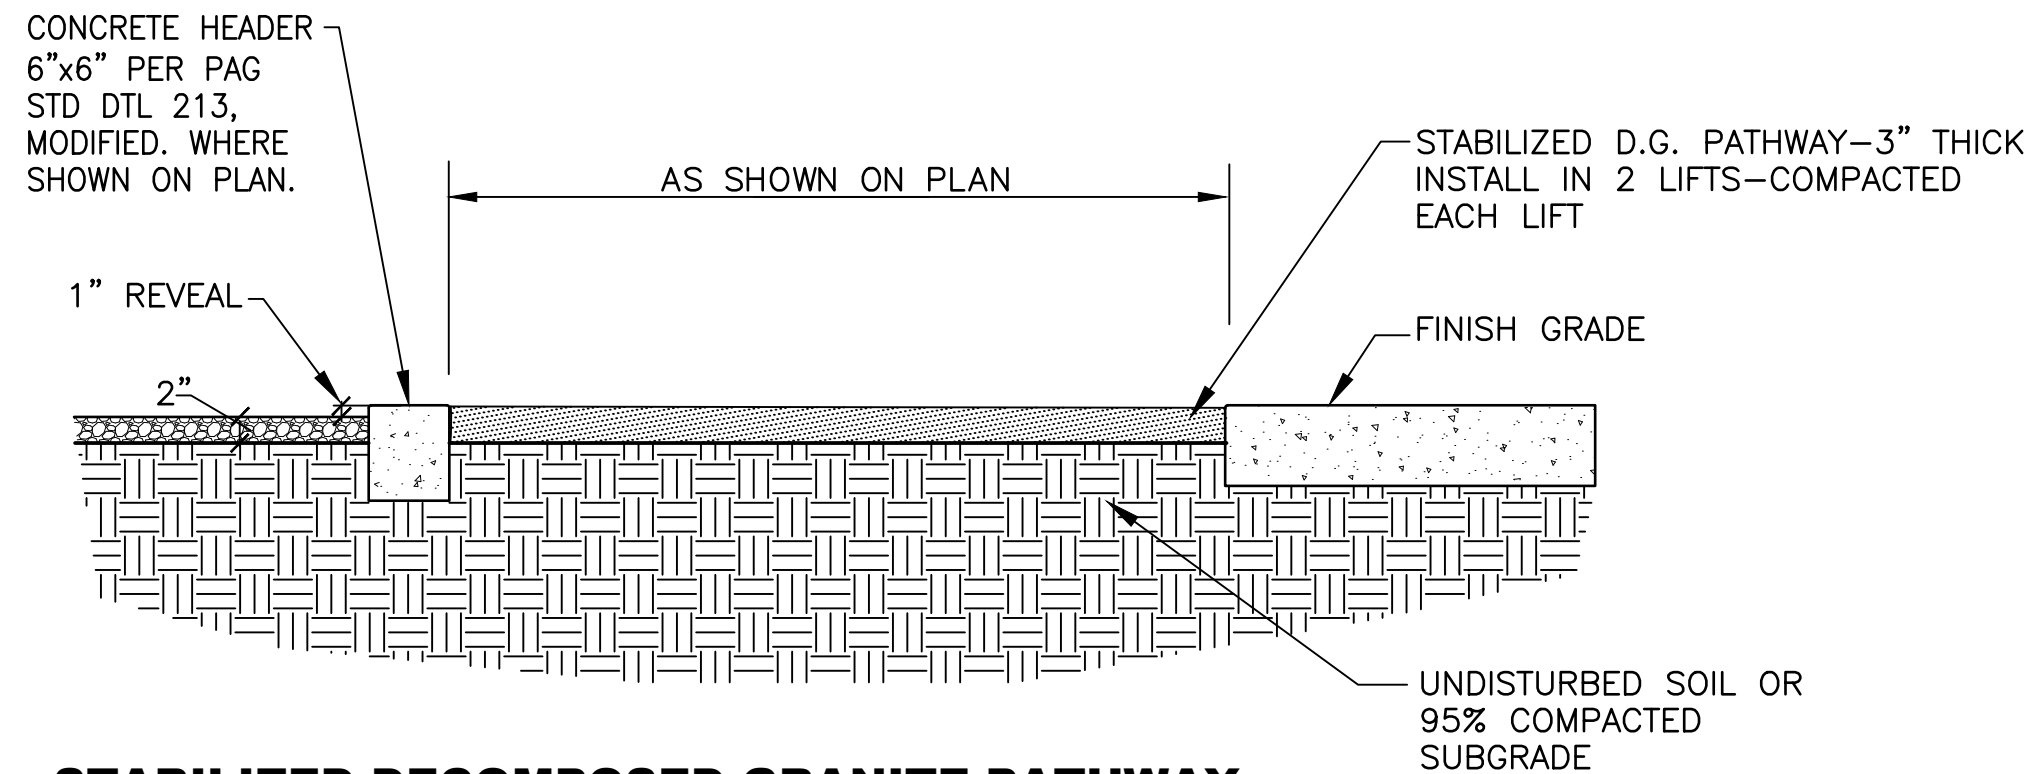

2 STABILIZED DECOMPOSED GRANITE PATHWAY


SCALE: NTS

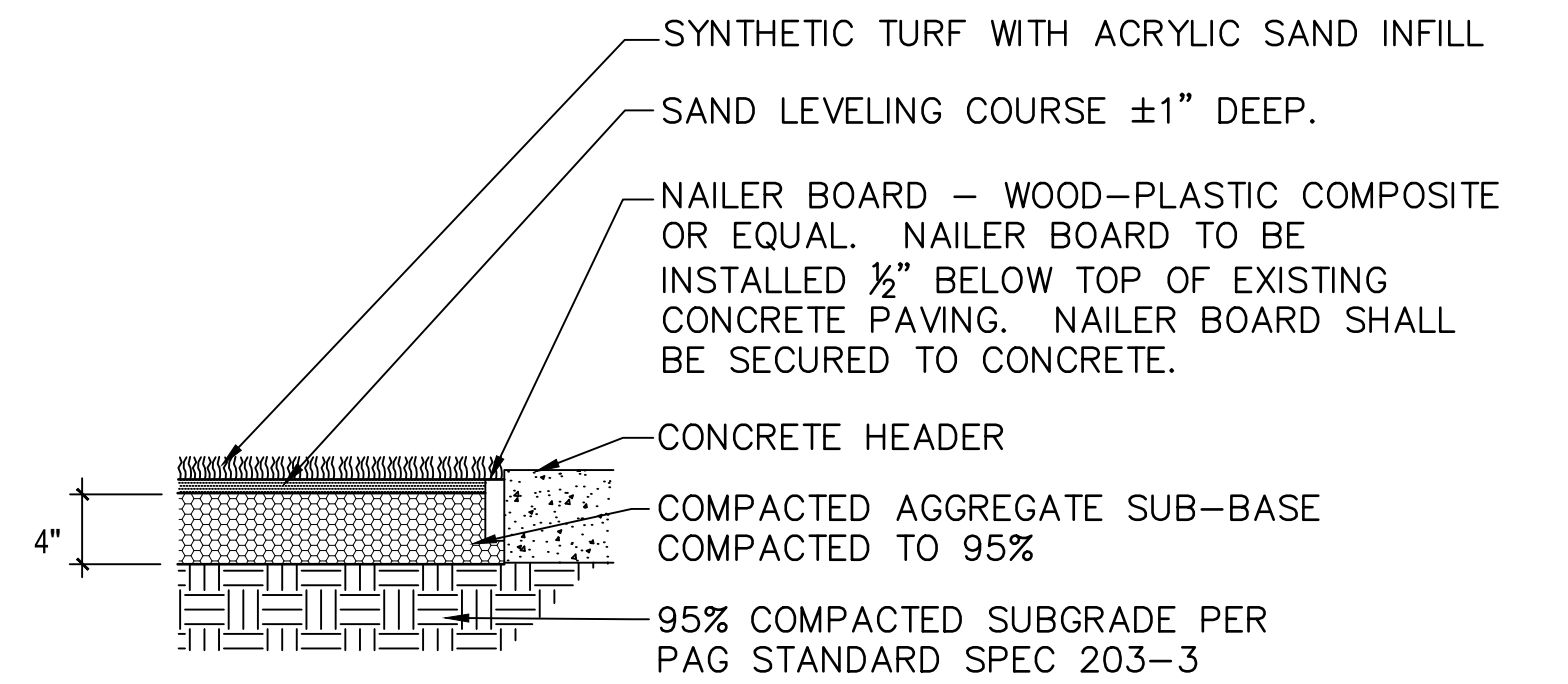

3 ARTIFICIAL TURF

SCALE: NTS


1. INSTALL SYNTHETIC GRASS PER MANUFACTURER'S RECOMMENDATIONS.
2. EDGE OF TURF TO BE SECURED TO NAILER BOARD WITH MECHANICAL FASTENERS AT 8" ON CENTER MINIMUM PER MANUFACTURERS RECOMMENDATION.

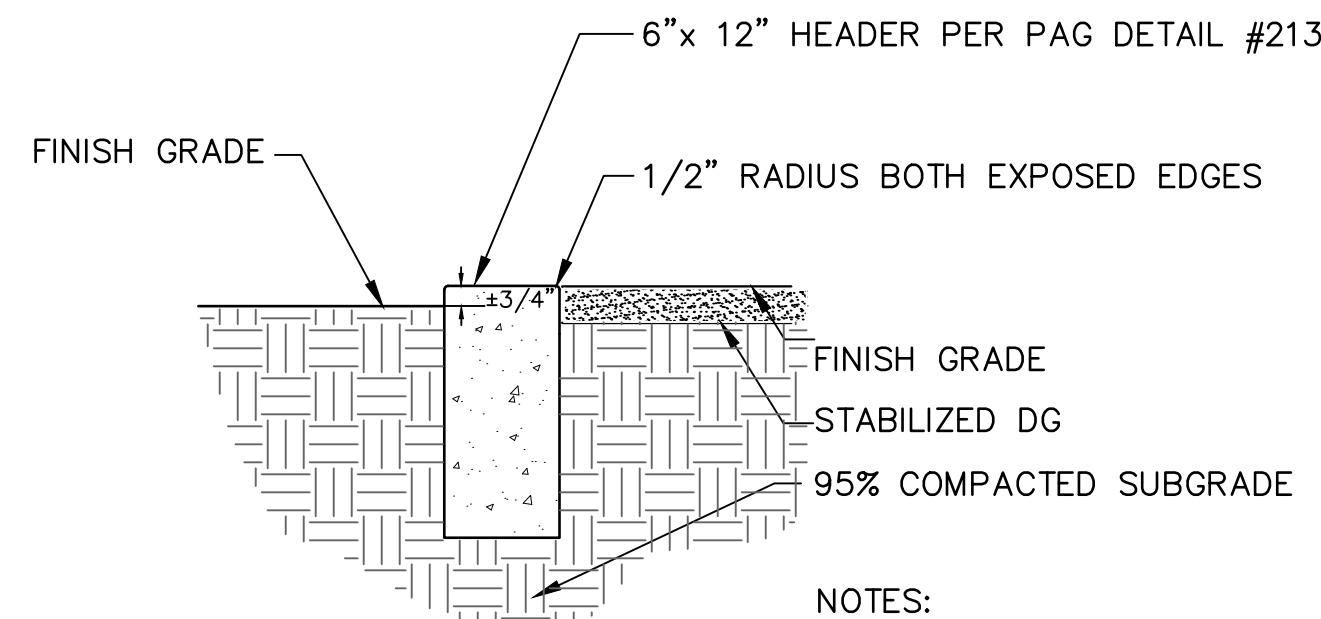

- NOTES:
1. SMOOTH TROWEL FINISH.
2. 1" DEEP CONTROL JOINTS AT 5' ON CENTER.
3. 1/4" EXPANSION JOINTS WITH BITUMINOUS JOINT FILLER AT 40' ON CENTER.


4 6" CONCRETE HEADER

SCALE: NTS

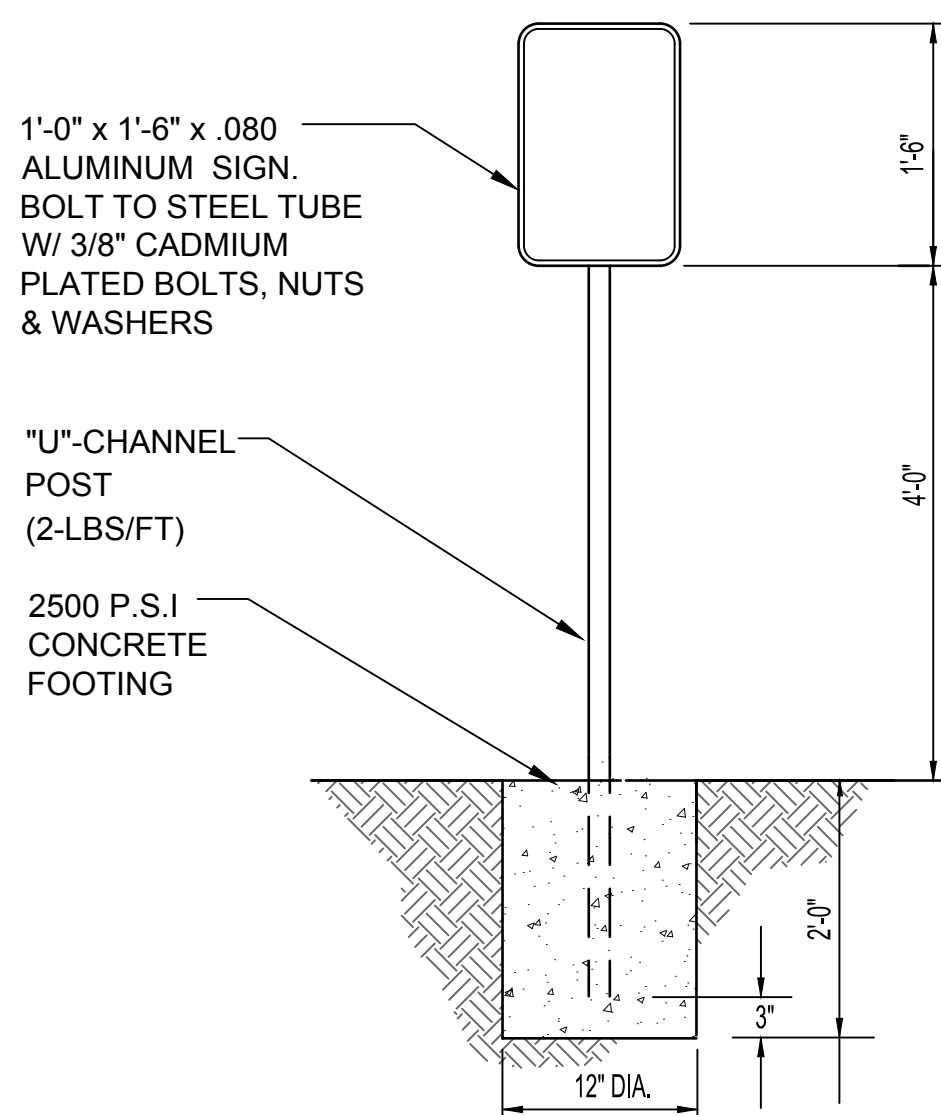


5 EARTHEN TRAIL SIGN

SCALE: NTS

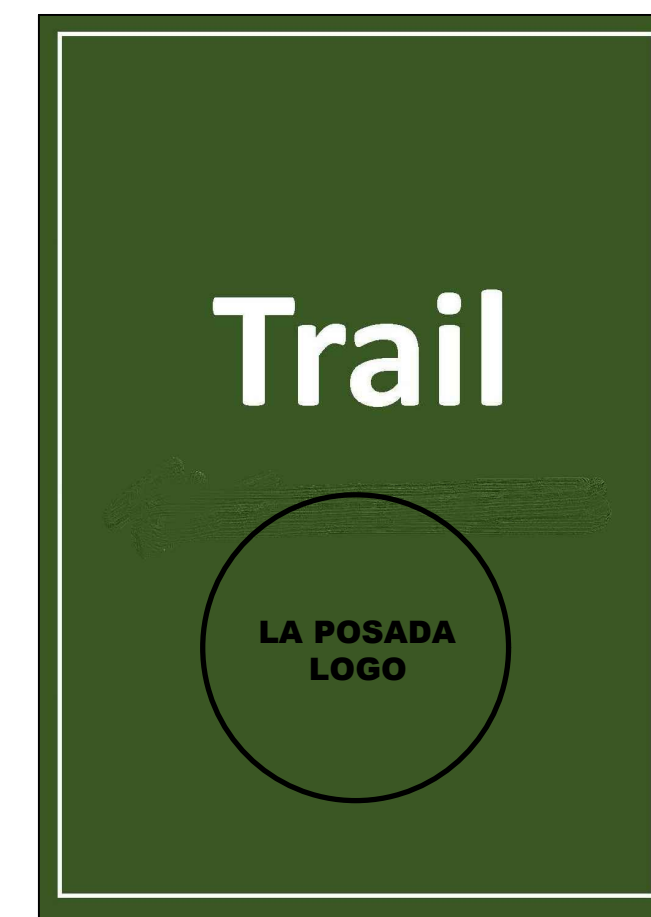

CONTRACTOR TO PROVIDE SIGN MOCK UPS FOR OWNERS REVIEW AND APPROVAL.

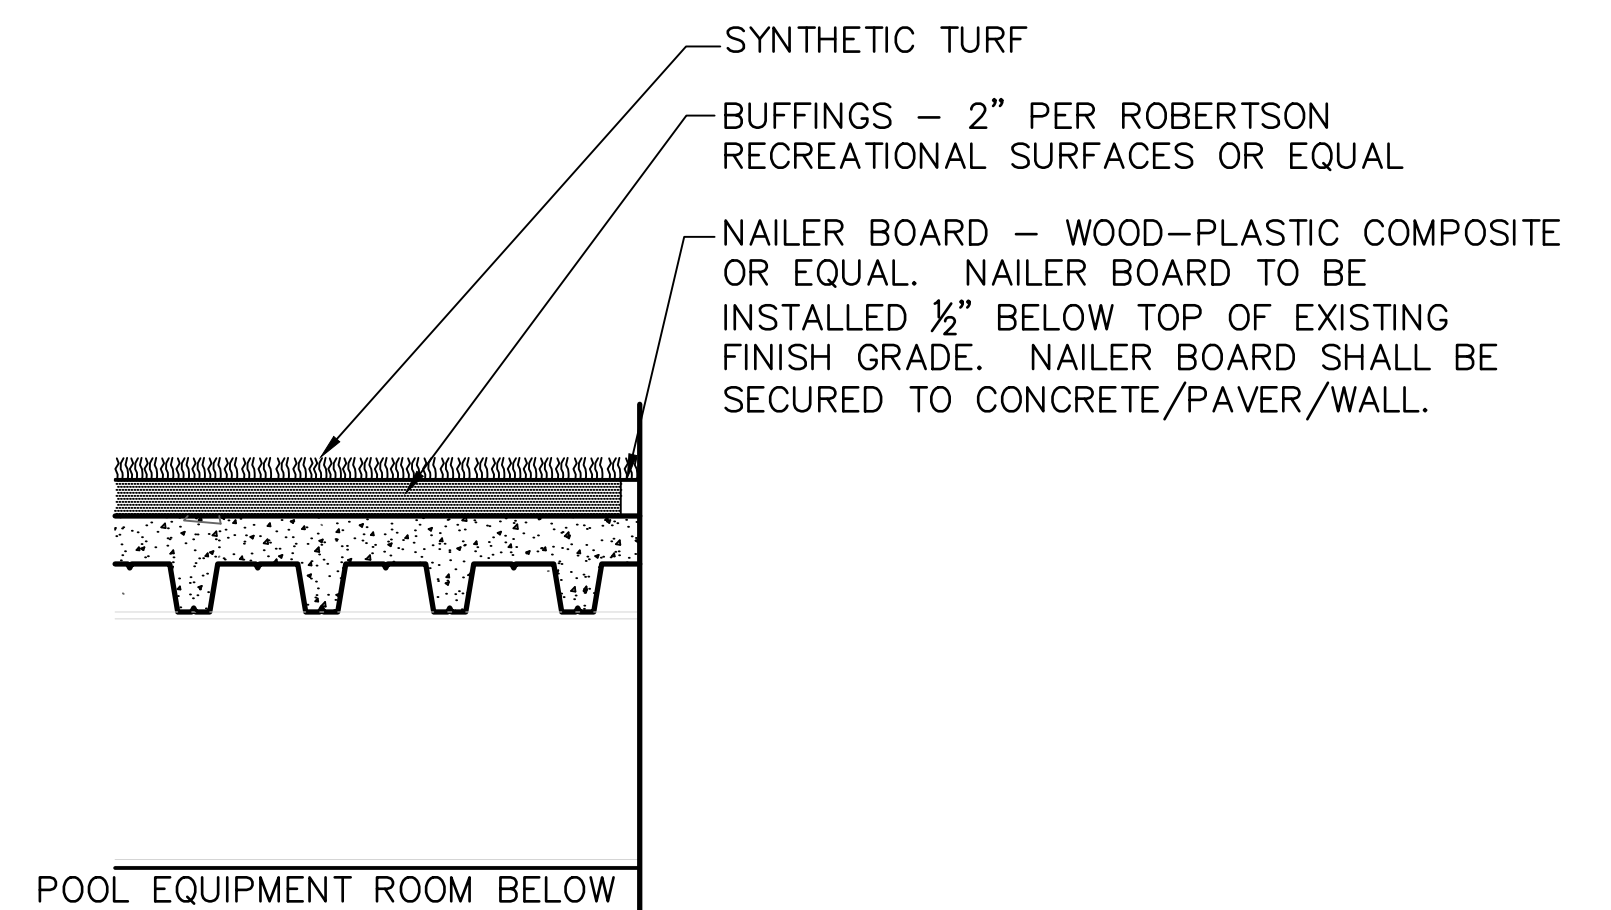

1. INSTALL SYNTHETIC GRASS PER MANUFACTURER'S RECOMMENDATIONS.
2. EDGE OF TURF TO BE SECURED TO NAILER BOARD WITH MECHANICAL FASTENERS AT 8" ON CENTER MINIMUM PER MANUFACTURERS RECOMMENDATION.



6 ARTIFICIAL TURF OVER POOL EQUIPMENT ROOM

SCALE: NTS




- NOTES:
1. SIGN ON BOTH SIDES OF ENTRY DRIVE.
 2. SIGN IS CONCEPTUAL AND SUBJECT TO CHANGE.
 3. SEE ARCHITECTURAL PLANS FOR DETAILING OF SIGN.
 4. SIGN TO BE UNDER SEPARATE PERMIT.
 5. SIGNS ARE FOR REFERENCE ONLY – SEPARATE APPROVAL AND PERMIT REQUIRED.

1 PRIMARY ENTRY WALL

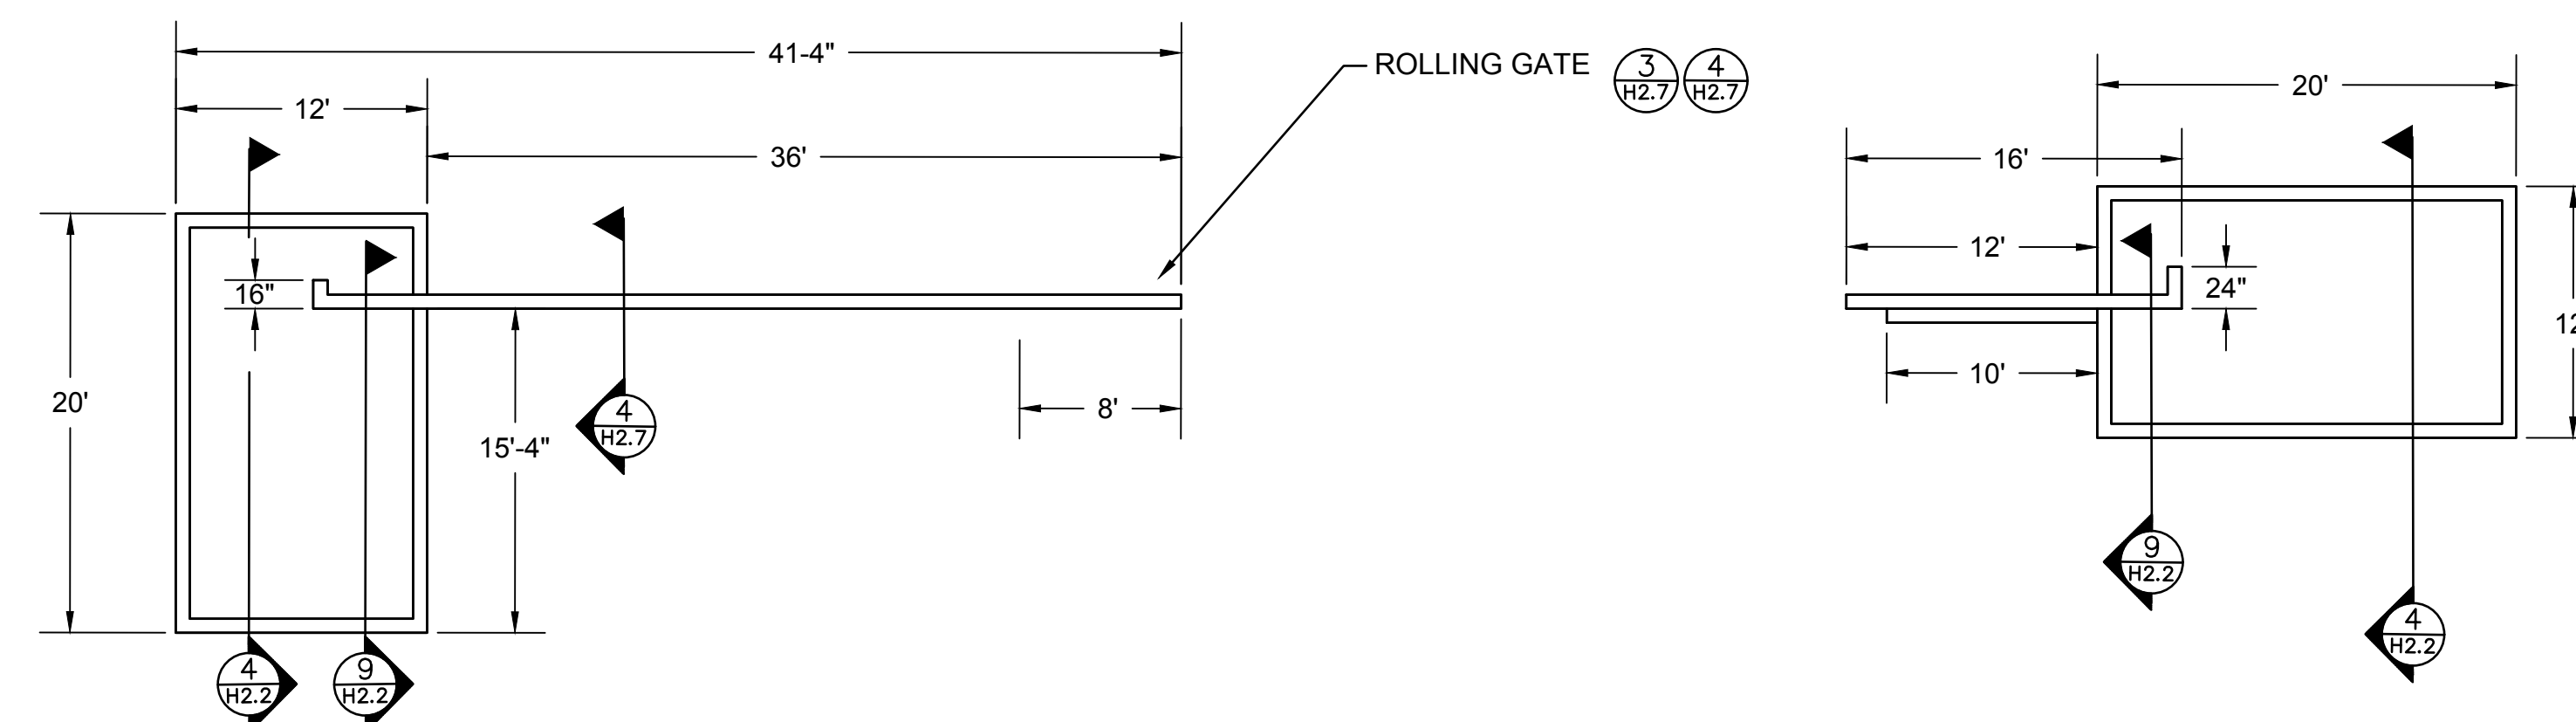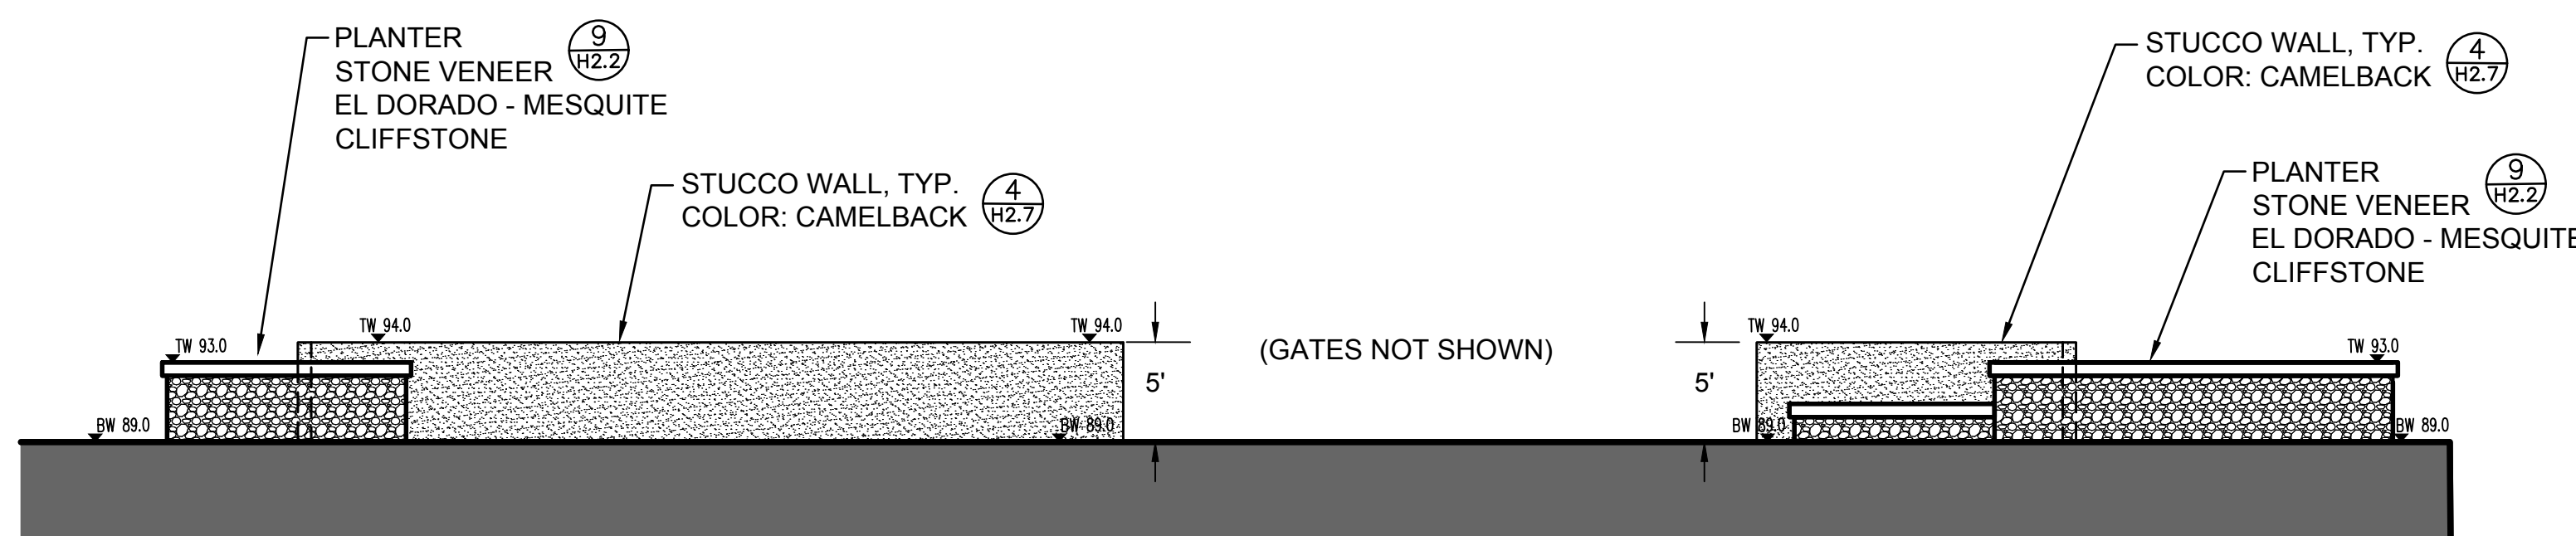

3 ENTRY GATE WALLS (AT BUILDING)

SCALE: 1/8" = 1'-0"

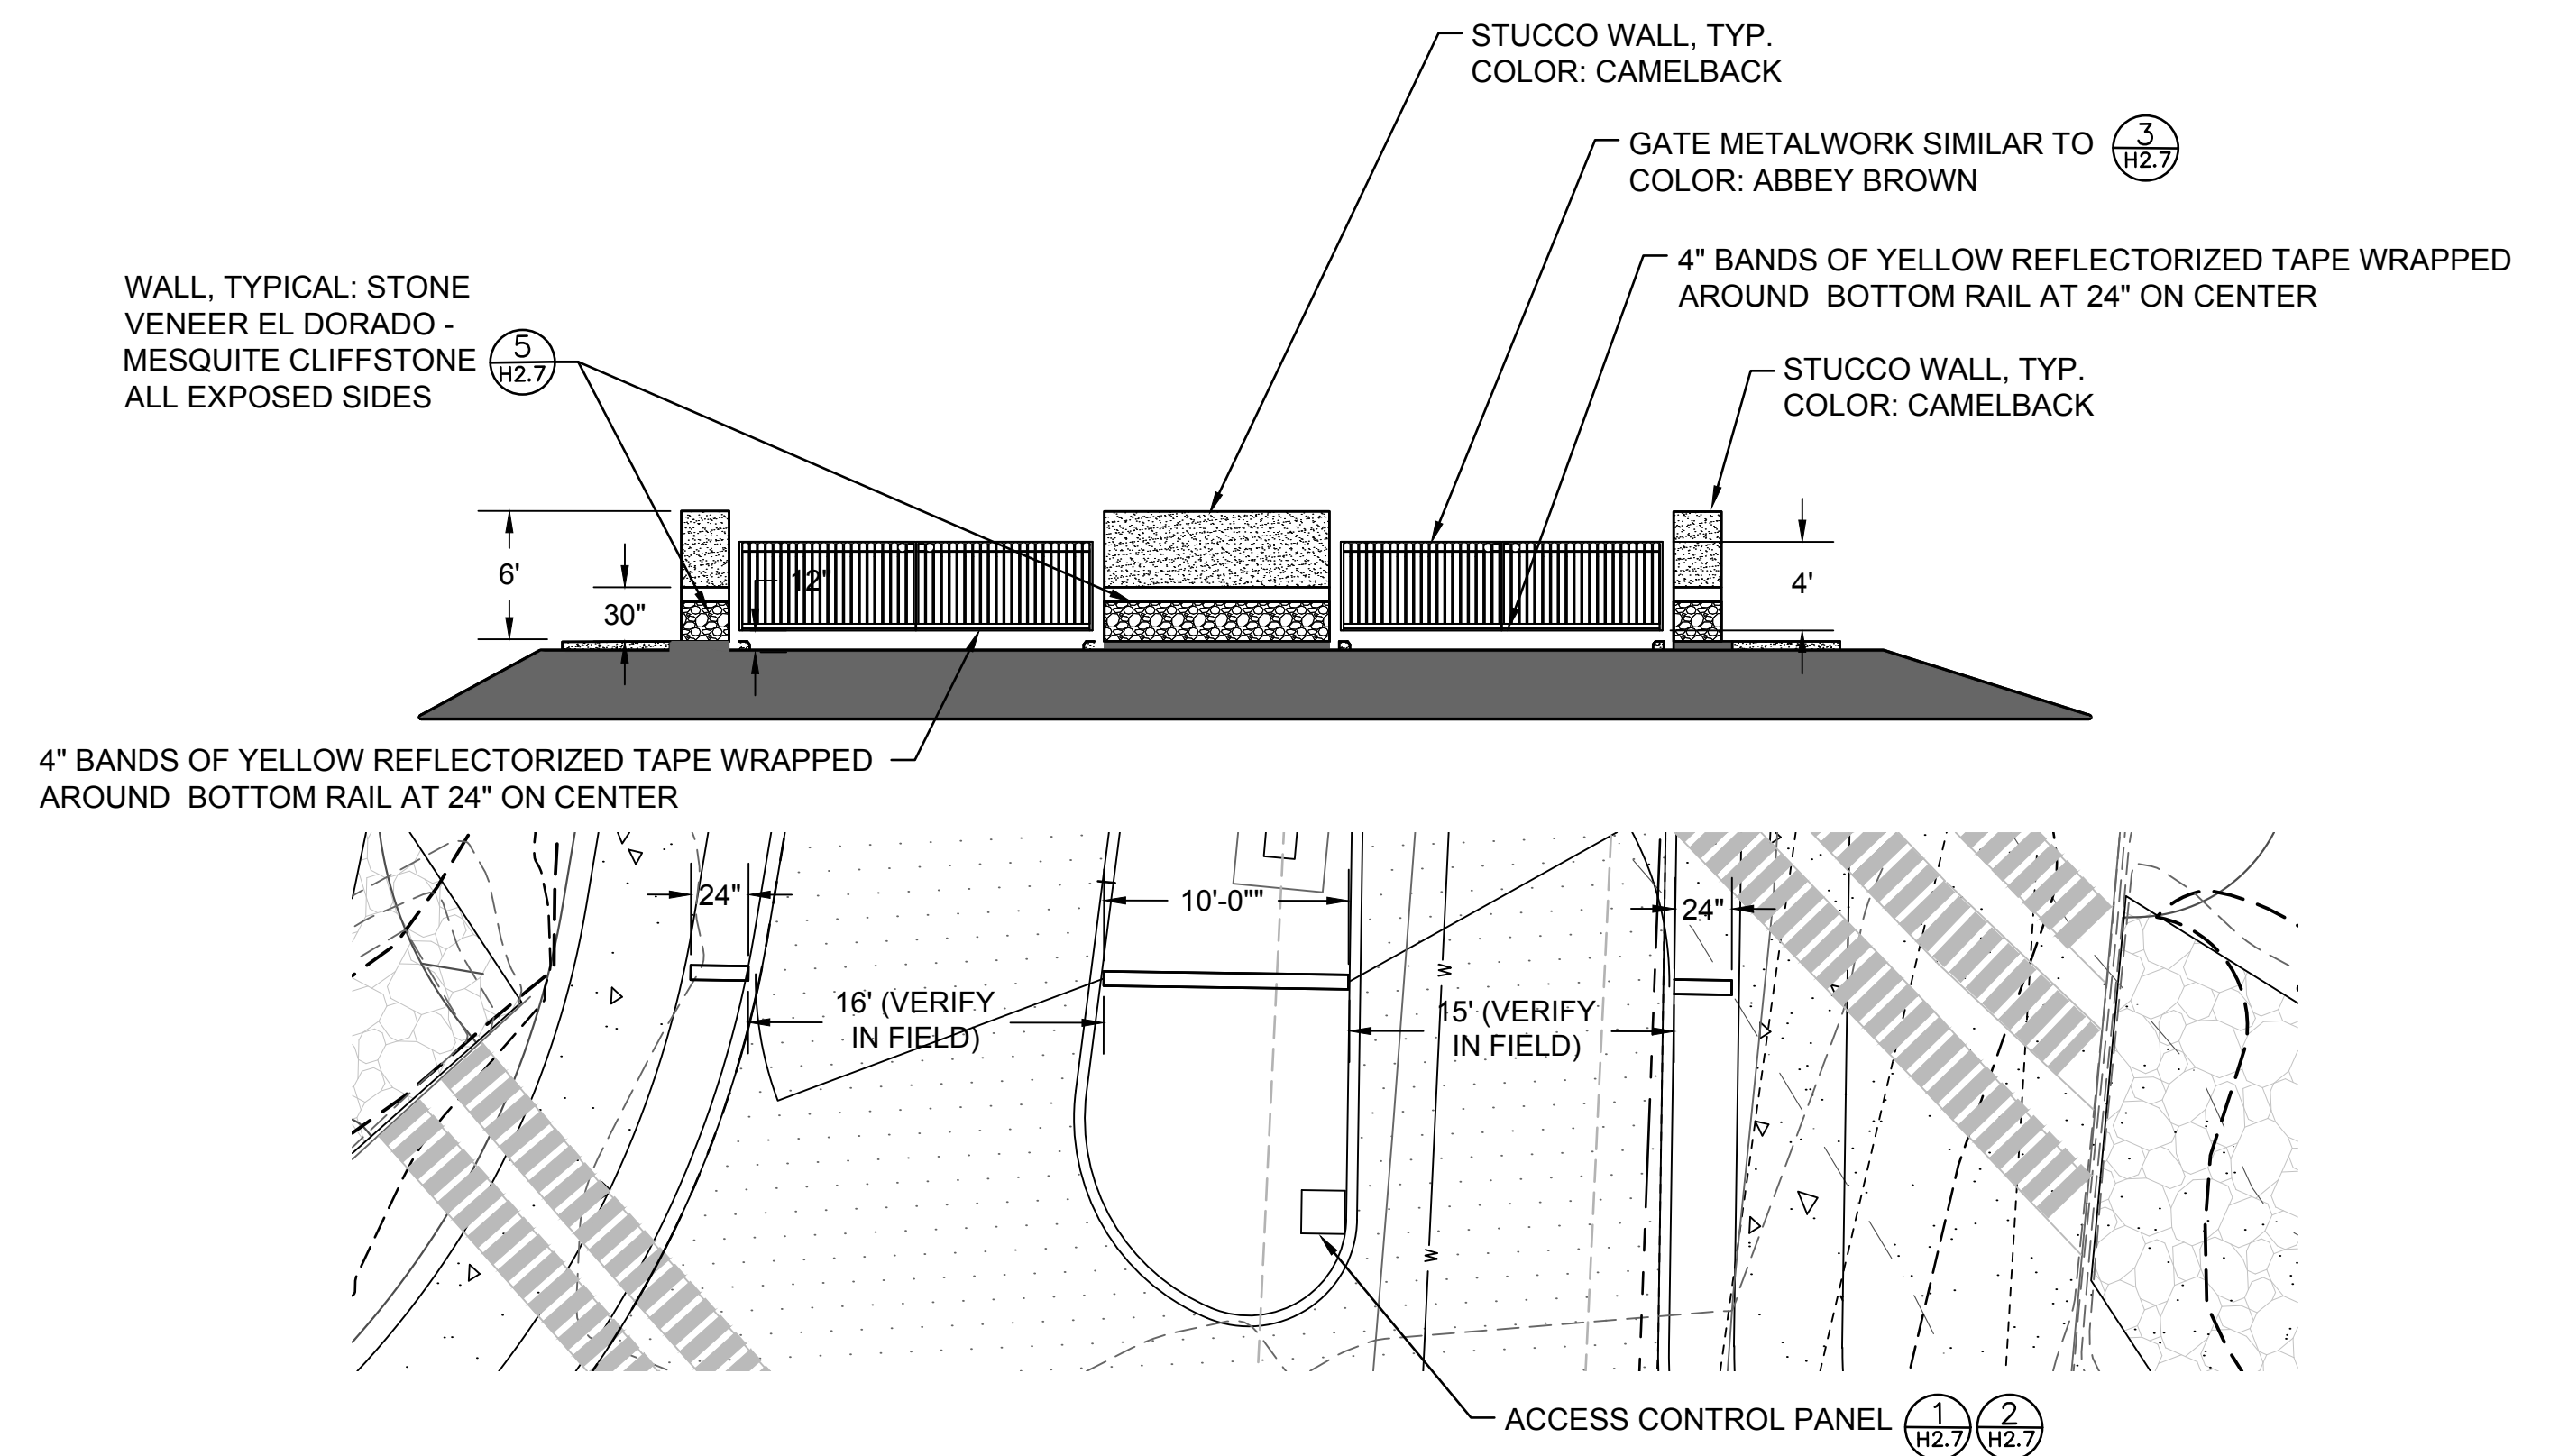


2 SECONDARY ENTRY GATE

SCALE: 1/8" = 1'-0"


**ALL FOOTINGS AND REINFORCEMENT
PER STRUCTURAL ENGINEERING
DRAWINGS**

**CONTRACTOR TO PROVIDE SHOP
DRAWINGS FOR ALL METALWORK**


HARDSCAPE DETAILS

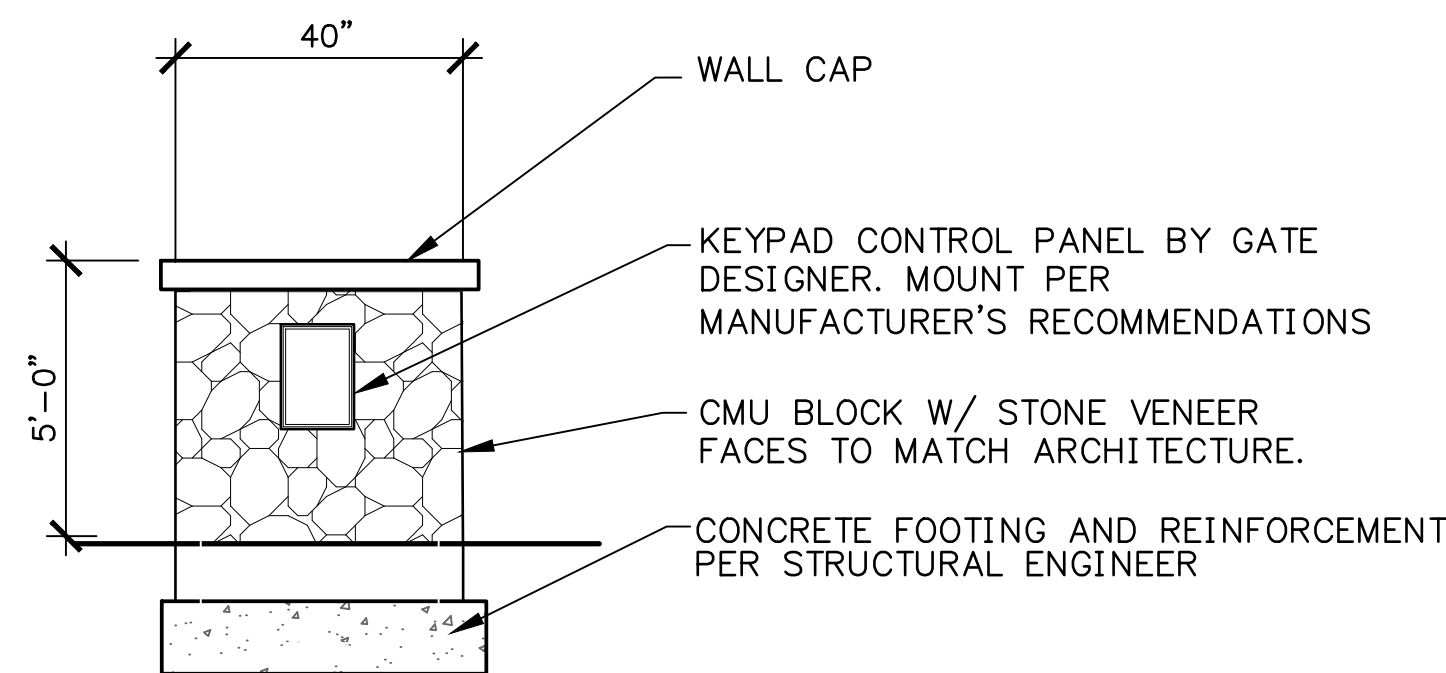


1 ACCESS CONTROL COLUMN (FRONT)
SCALE: NTS

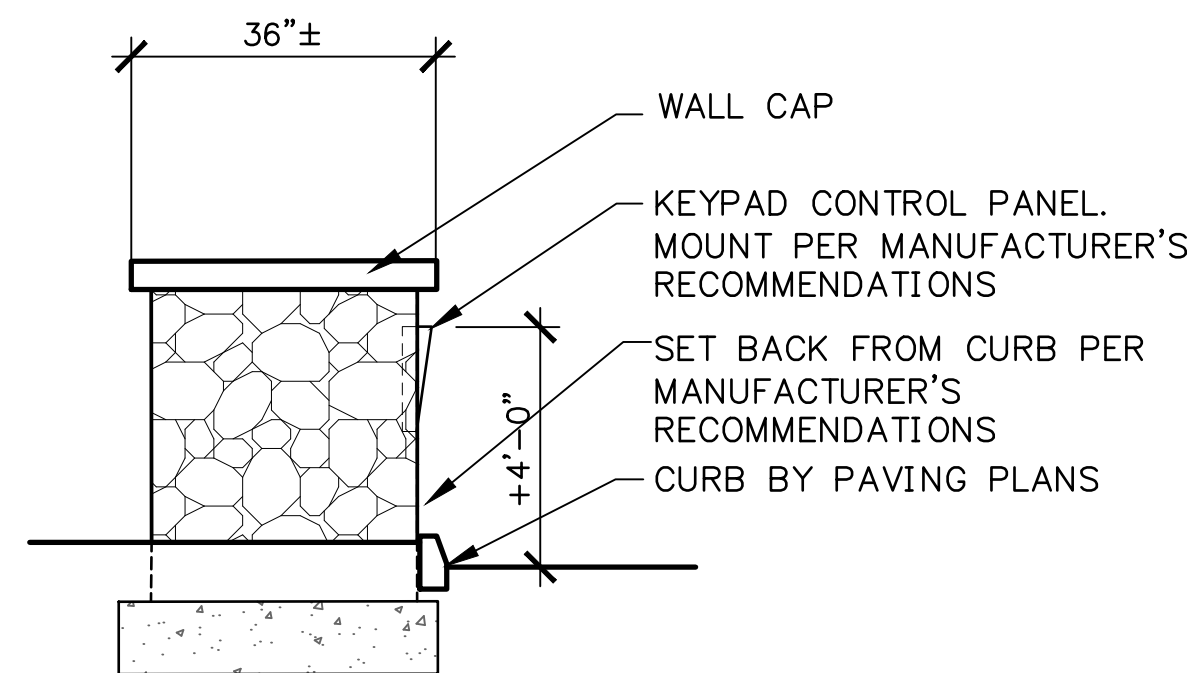


2 ACCESS CONTROL COLUMN (SIDE)
SCALE: NTS

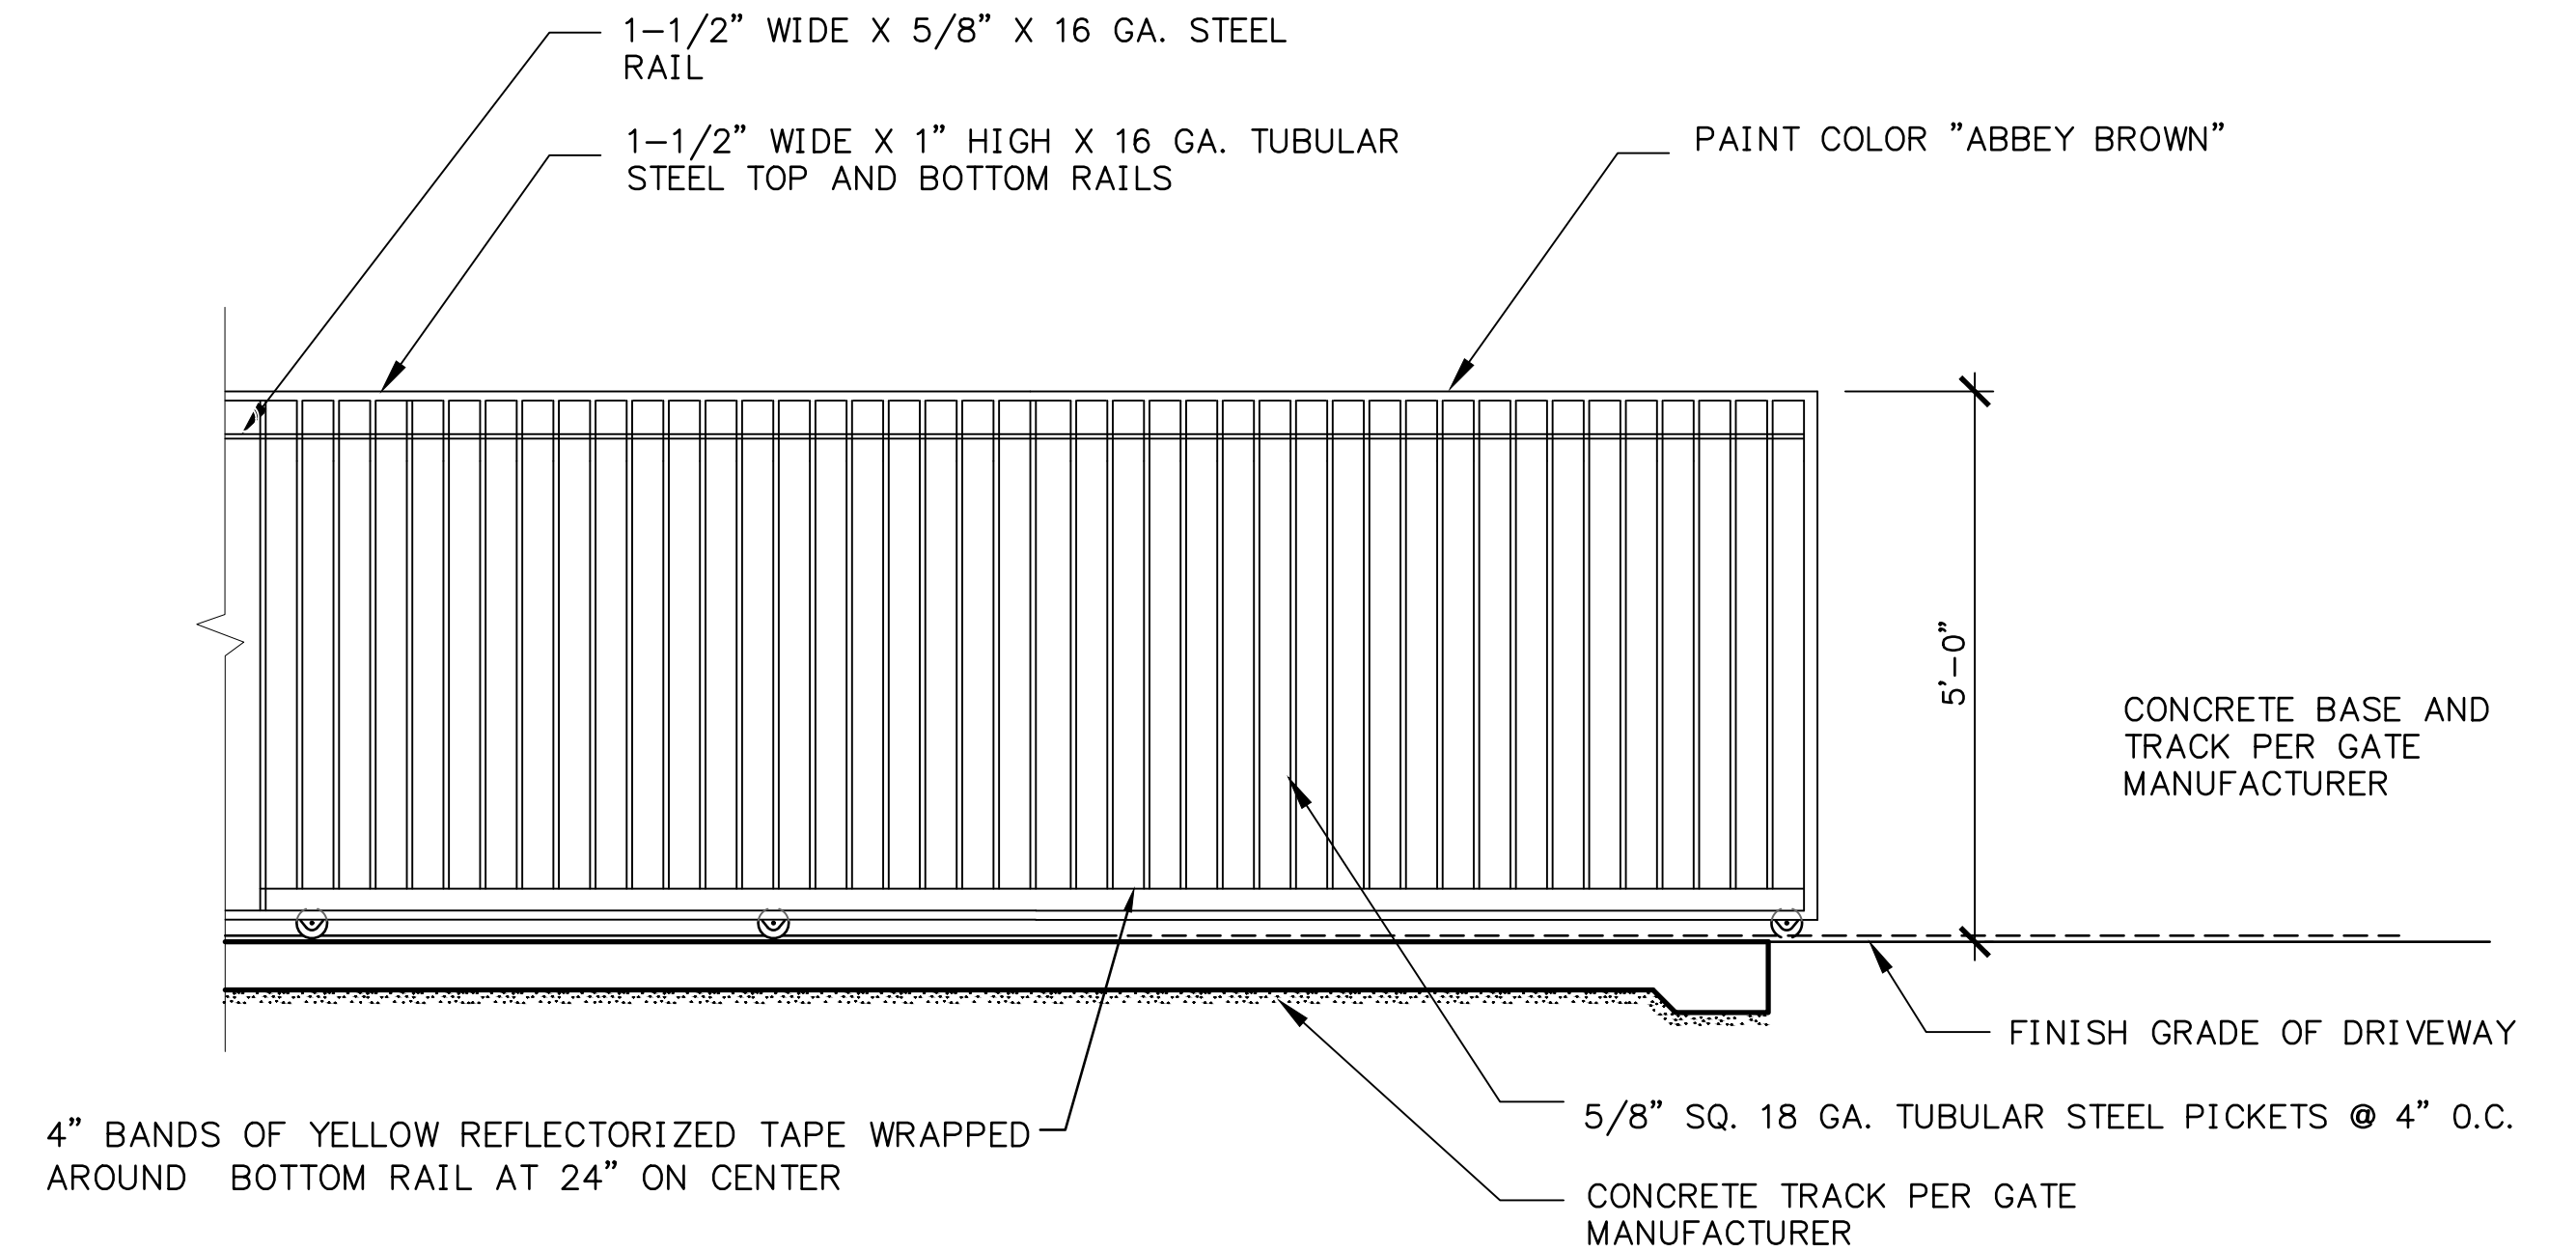


3 ROLLING GATE (AT BUILDING) - ELEVATION
SCALE: 1/8" = 1'-0"

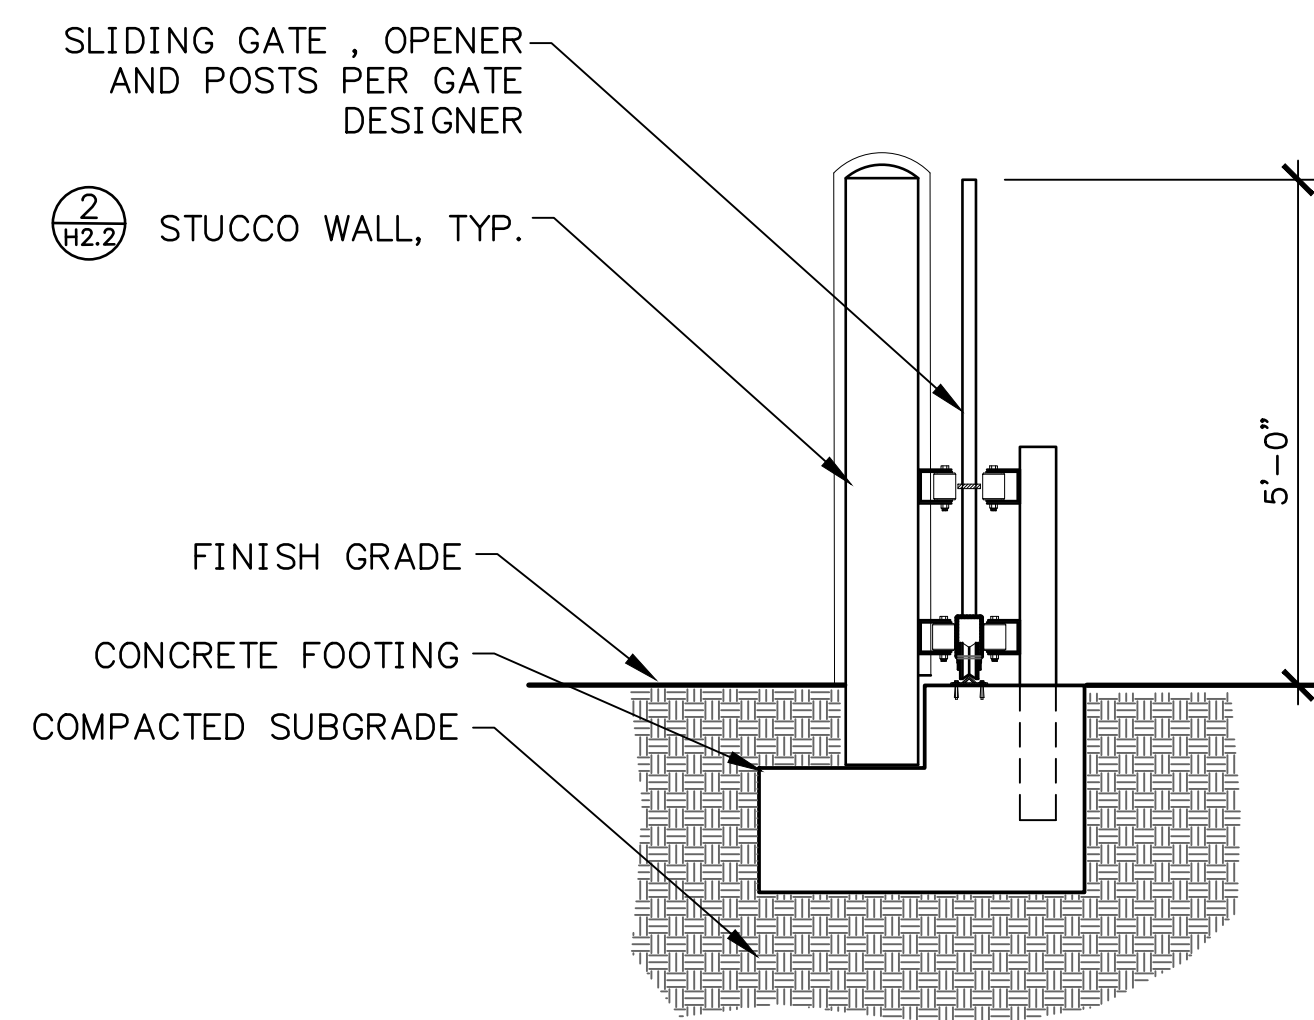

4 ENTRY GATE & WALL-SECTION (AT BUILDING)
SCALE: 1/8" = 1'-0"

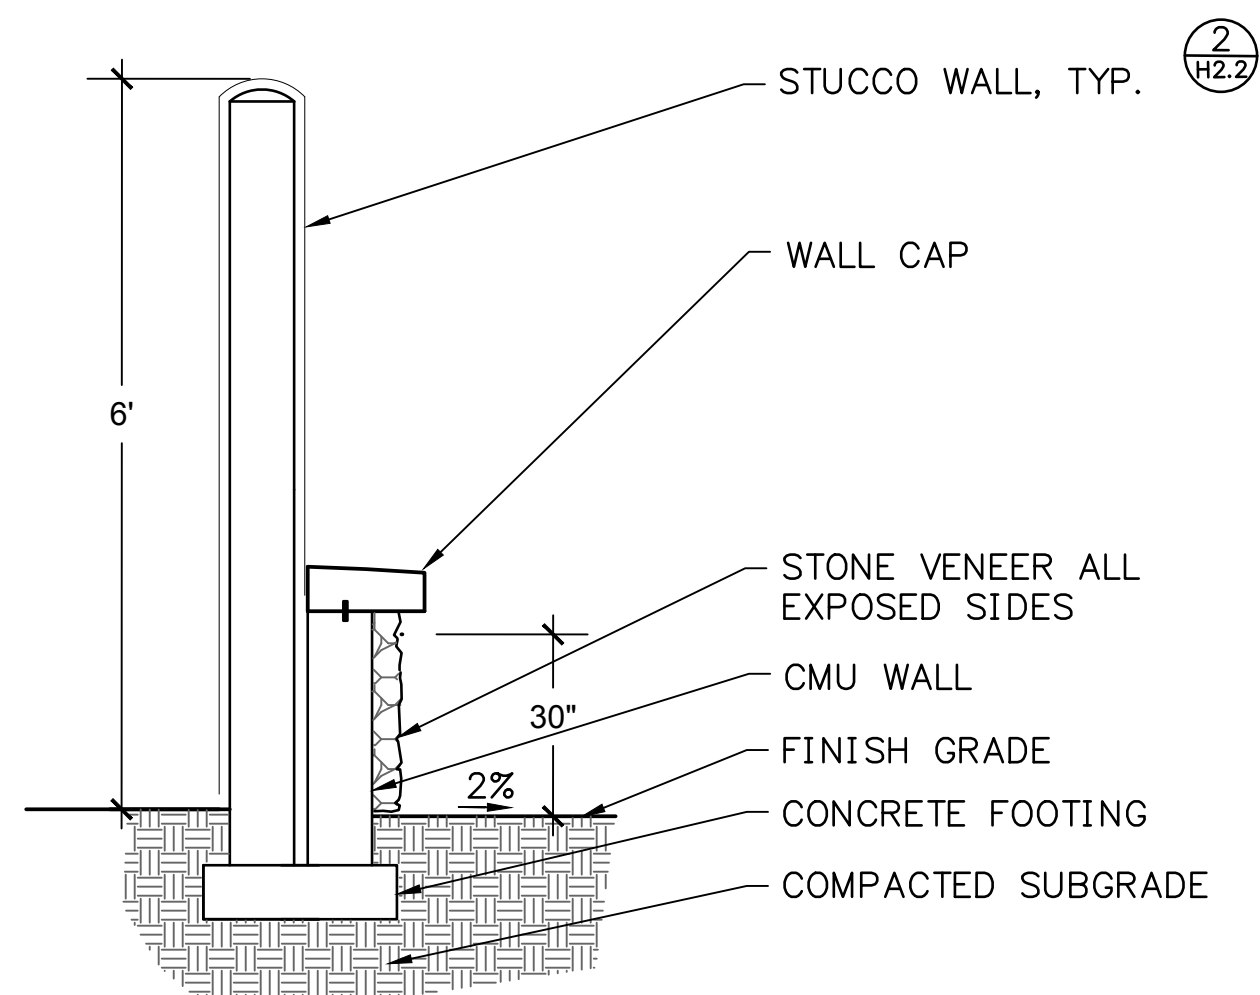

5 SECONDARY ENTRY GATE - WALL-SECTION
SCALE: 1/8" = 1'-0"

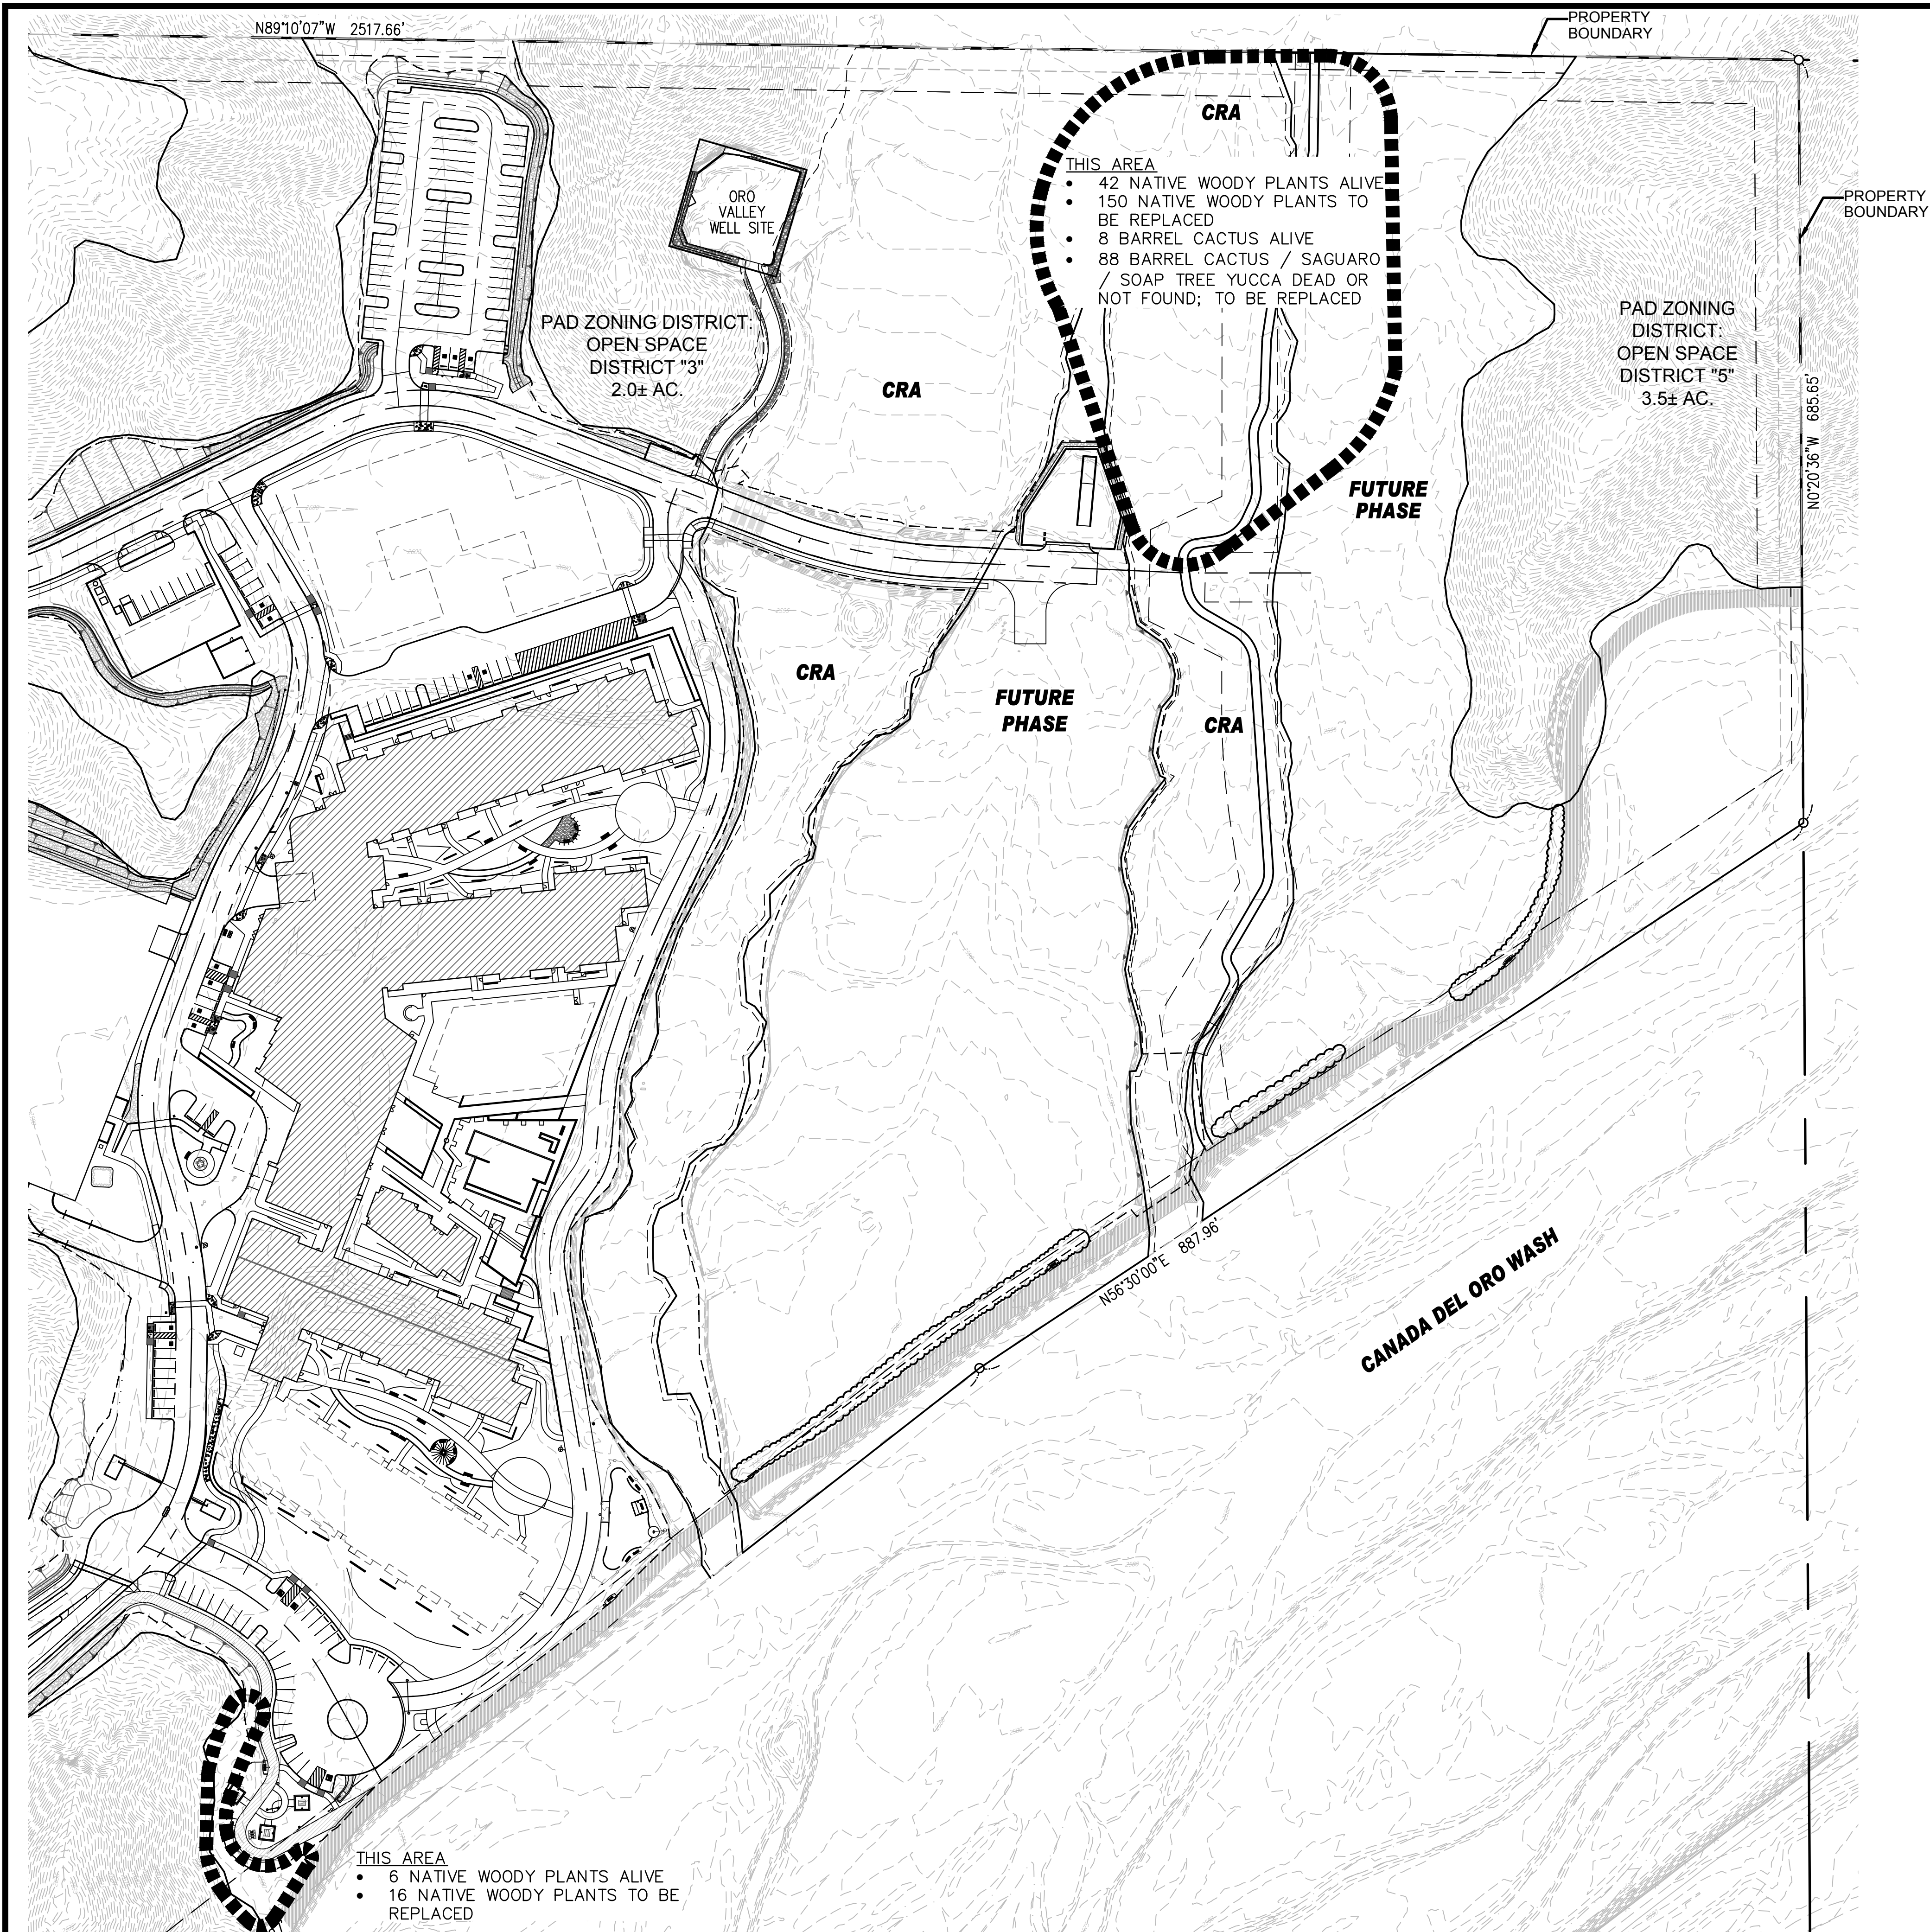

NOTES

1. SITE VISIT TO DETERMINE HEALTH OF EXISTING TRANSPLANTED NATIVE PLANTS WAS CONDUCTED IN DECEMBER 2021.
2. AT TIME OF CONSTRUCTION ADDITIONAL PLANTS MAY BE FOUND DEAD. PRIOR TO REPLACEMENT CONTRACTOR SHALL INVENTORY AND TAG PLANTS FOR TOWN INSPECTION. ADDITIONAL DEAD PLANTS SHALL BE REPLACED.
3. TAGGING SHALL BE:
 - 3.1. WHITE = PLANT IS ALIVE
 - 3.2. RED = PLANT IS DEAD
4. EXISTING IRRIGATION SYSTEM SHALL BE USED. IT SHALL BE REPAIRED AS NECESSARY.
5. REPLACEMENT PLANTS MUST BE PLANTED IN CRA AREA IN THE NORTHERN SECTION.
6. COORDINATE PLACEMENT OF REPLACEMENT PLANTS WITH NEW IMPROVEMENTS IN SOUTHERN SECTION.

REPLACEMENT


85 BARREL CACTUS – 12" DIAMETER

2 SAGUARO – 3' TALL







1 SOAP TREE YUCCA – 2' TALL

166 WOODY PLANTS

	QTY	SIZE
ACACIA CONSTRICTA	43	24" BOX
ACACIA GREGGII	25	24" BOX
CELTIS PALLIDA	37	5 GAL
CERCIDIUM FLORIDUM	7	24" BOX
CERCIDIUM MICROPHYLLUM	12	24" BOX
PROSOPIS VELUTINA	26	24" BOX
ZIZYPHUS OBTUSIFOLIA	15	5 GAL

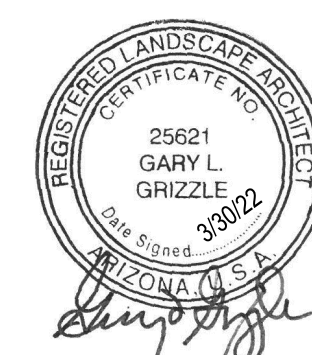

EMITTER SCHEDULE

      SYMBOL	PLANT NAME	#MULTI-PORTS	#OUTLETS	GPH/OUTLET	TOTAL
	CELTIS RETICULATA NETLEAF HACKBERRY	2	4	2	18
	CERCIDIUM FLORIDUM BLUE PALO VERDE	2	12	2	24
	CERCIDIUM MICROPHYLLUM FOOTHILL PALO VERDE	2	12	2	24
	CERCIDIUM PRAECOX PALO BREA	1	6	2	12
	CERCIDIUM X 'DESERT MUSEUM' DESERT MUSEUM PALO VERDE	1	6	2	12
	CERCIS MEXICANA MEXICAN REDBUD	1	6	2	12
	CHILOPSIS LINEARIS 'WARREN JONES' DESERT WILLOW	1	6	2	12
	OLEA EUROPAEA 'SWAN HILL' SWAN HILL OLIVE	2	4	2	18
	OLNEYA TESOTA IRONWOOD	1	6	2	12
	PISTACIA CHINENSIS 'RED PUSH' RED PUSH CHINESE PISTACHE	1	6	2	12
	PITHECELLOBIUM FLEXICAULE TEXAS EBONY	1	6	2	12
	PROSOPIS GLANDULOSA 'MAVERICK' THORNLESS HONEY MESQUITE	1	6	2	12
	PROSOPIS HYBRID PHOENIX THORNLESS HYBRID MESQUITE	1	6	2	12
	PROSOPIS VELUTINA VELVET MESQUITE	1	6	2	12
	PROSOPIS VELUTINA VELVET MESQUITE	2	12	2	24
	QUERCUS VIRGINIANA 'HERITAGE' HERITAGE SOUTHERN LIVE OAK	1	6	2	12
	ACACIA CONSTRICTA WHITETHORN ACACIA	2	4	2	18
	ACACIA GREGGII CATCLAM ACACIA	2	4	2	18
	CELTIS PALLIDA DESERT HACKBERRY	2	6	2	12
SHRUBS	PLANT NAME	#OUTLETS	GPH/OUTLET	TOTAL	
	ALOYSIA GRATISSIMA FRAGRANT BEE BUSH	2	1	2	
	CALLIANDRA ERIOPHYLLA PINK FAIRY DUSTER	1	1	1	
	CALLIANDRA X 'SIERRA STARR' RED FAIRY DUSTER 'SIERRA STARR'	2	1	2	
	CALLISTEMON CITRINUS LEMON BOTTLEBRUSH SHRUB	3	1	3	
	CORDIA PARVIFOLIA LITTLE LEAF CORDIA	2	1	2	
	DALEA GREGGII TRAILING INDIGO BUSH	2	1	2	
	DODONAEA VISCOSA GREEN HOPSEED BUSH	2	1	2	
	ENCELIA FARINOSA BRITTLE BUSH	1	1	1	
	ERIOGONUM WRIGHTII BUCKWHEAT	1	1	1	
	EREMOPHILA MACULATA 'VALENTINE' VALENTINE EMU BUSH	2	1	2	
	ERICAMERIA LARICIFOLIA TURPENTINE BUSH	1	1	1	
	HYPTIS EMORYI DESERT LAVENDER	2	1	2	
	JUSTICIA CALIFORNICA CHUPAROSA	2	1	2	
	JUSTICIA SPICIGERA MEXICAN HONEYSUCKLE	2	1	2	
	LANTANA CAMARA 'NEW GOLD' NEW GOLD LANTANA	1	1	1	

SYMBOL	PLANT NAME	OUTLETS	GPH/OUTLET	TOTAL
	LANTANA MONTEVIDENSIS TRAILING LANTANA	1	1	1
	LEUCOPHYLLUM FRUTESCENS HEAVENLY CLOUD RANGER	2	1	2
	LEUCOPHYLLUM FRUTESCENS GREEN CLOUD TEXAS RANGER	2	1	2
	LEUCOPHYLLUM FRUTICOSUM FRAGRANT CLOUD	2	1	2
	MUHLENBERGIA LINDHEIMERI AUTUMN GLOW DEER GRASS	2	1	2
	MUHLENBERGIA RIGENS DEER GRASS	2	1	2
	NANDINA DOMESTICA HEAVENLY BAMBOO	2	1	2
	PSILOSTROPHE COOPERI PAPERFLOWER	1	1	1
	PUNICA GRANATUM CALIFORNIA SUNSET POMEGRANATE	3	1	3
	RHUS VIRENS EVERGREEN SUMAC	3	1	3
	SALVIA CLEVELANDII CLEVELAND SAGE	2	1	2
	SIMMONDSIA CHINENSIS JOJOBA	2	1	2
	SOPHORA SECUNDIFLORA TEXAS MOUNTAIN LAUREL	3	1	3
	TECOMA X 'SUNRISE' YELLOW BELLS	3	1	3
	TACOMA CAPENSIS CAPE HONEYSUCKLE	3	1	3
	VISIERA DELTOIDEA GOLDENEYE	1	1	1
	ZINNIA ACEROSA DESERT ZINNIA	1	1	1
ACCENTS	BOTANICAL NAME	#OUTLETS	GPH/OUTLET	TOTAL
	AGAVE VICTORIAE-REGINAE QUEEN VICTORIA AGAVE	1	6	6
	AGAVE PARRYI TUNGATA ARTICHOKE AGAVE	1	6	6
	ALOE BARBADENSIS BARBADOS ALOE	1	6	6
	ALOE HYBRID 'BLUE ELF' BLUE ELF ALOE	1	6	6
	ASCLEPIAS LINEARIS 'MONARCH' PINELEAF MILKWEED 'MAGNET'	1	6	6
	ASCLEPIAS SUBULATA RUSH MILKWEED	1	6	6
	CAESALPINIA PULCHERRIMA REDBURD OF PARADISE	2	1	2
	CARNEGIEA GIGANTEA SAGUARO	1	6	6
	DASYLIRION LONGISSIMUM TOOTHLESS DESERT SPOON	1	1	1
	DASYLIRION WHEELERI DESERT SPOON	1	1	1
	ECHINOCACTUS GRUSONII GOLDEN BARREL	1	6	6
	EUPHORBIA ANTISYPHILITICA CANDELLILLA EUPHORBIA	1	1	1
	EUPHORBIA RESINIFERA RESIN SPURGE	1	6	6
	EUPHORBIA RIGIDA GOPHER PLANT	1	1	1
	FEROCACTUS WISLIZENII FISH HOOK BARREL CACTUS	1	6	6
	FOUQUIERIA SPLENDENS OCOTILLO	1	6	6
	HESPERALOE FUNIFERA GIANT HEPERALOE	1	1	1
	HESPERALOE PARVIFLORA RED YUCCA	1	1	1
	HESPERALOE PARVIFLORA BRAKELIGHTS RED YUCCA	1	1	1

IRRIGATION LEGEND

	MAINLINE PIPING - SCH. 40 PVC
	SPRINKLER LATERAL PIPING- SCH 40 PVC - size as noted on plans
	TREE EMITTER LATERAL LINE - SCH 40 PVC 1", SEE SPECS
	SHRUB EMITTER LATERAL LINE - SCH 40 PVC 3/4", SEE SPECS
	CONTAINER PLANTING LATERAL - SEE PLAN SHEETS
	END OF LINE FLUSH - as detailed
	NEW 2" WATER METER, SEE CIVIL
	FEBCO 825YA - 2", REDUCED PRESSURE BACKFLOW PREVENTER IN ENCLOSURE
	NEW CONTROLLER - RAINMASTER EAGLE PLUS SAG-RM2-TX 2-WIRE, SEE SPECS.
	SLEEVE SCH. 40 PVC (NOT ALL REQ'D SLEEVES ARE SHOWN)
	GATE VALVE- (LINE SIZE) SEE SPECS
	RAIN BIRD 38-DLRC - 3/4" BRASS QUICK-COUPLING VALVE
	REMOTE CONTROL VALVE (DRIP) HUNTER IC2-101-40 psi INCLUDES FILTER AND PRESSURE REGULATOR. NOTE: FOR ANNUAL VALVE A-31 ONLY USE HUNTER PC2-101-25 psi. NOTE: FOR ALL OTHER POT VALVES USE HUNTER IC2-101-25 psi.
	REMOTE CONTROL VALVE HUNTER ICV-1"
	CONTROL VALVE (POTS) ASRIFIM NDS A6T3CT BATTERY OF HOSE TIMER
	MASTER VALVE - 6RISFOLD 216OE-2"-NORMALLY OPEN
	FLOW SENSOR - RAINMASTER FEB200 - 2"
	GROUNDING LOCATION FOR 2-WIRE & CONTROLLER
	Valve Callout: Valve Number, Valve Flow, or for Drip (TREE, SHRUB OR POTS), Valve Size

HEAD LEGEND

SYMBOL	MANUFACTURER/MODEL/DESCRIPTION	QTY	PSI
	Hunter MP1000 PROS-04-FRS40-CV Turf Rotator, 4" (10.16 cm) pop-up with check valve, pressure regulated to 40 psi (2.76 bar), MP Rotator nozzle on FRS40 body. M=Maroon adj arc 90 to 210, L=Light Blue 210 to 270 arc, G=Olive 360 arc.	6	40
	Hunter MP2000 PROS-04-FRS40-CV Turf Rotator, 4" (10.16 cm) pop-up with factory installed check valve, pressure regulated to 40 psi (2.76 bar), MP Rotator nozzle on FRS40 body. K=Black adj arc 90-210, G=Green adj arc 210-270, R=Red 360 arc.	13	40

IRRIGATION NOTES


- LOCATE ALL VALVE BOXES ADJACENT TO WALKS OR CURBING OR IN D.G. AREAS. LOCATE OUTSIDE OF TURF WHERE POSSIBLE. ARRANGE NEATLY WITH 6" BETWEEN BOXES. LOCATIONS TO BE PRE-APPROVED BY OWNER'S REPRESENTATIVE.
- EACH REMOTE CONTROL VALVE SHALL HAVE ITS OWN SUPPLY PIPING FROM MAINLINE. SIZE SHALL BE SAME AS VALVE SIZE.
- SYSTEM TO BE CAPABLE OF OPERATING 6 TREE OR 6 SHRUB OR 6 POT VALVES SIMULTANEOUSLY.
- IF DESERT LANDSCAPING IS USED WHICH WILL ULTIMATELY RELY ON NATURAL WATER SOURCES, A TEMPORARY DRIP IRRIGATION SYSTEM SHALL BE EMPLOYED UNTIL SUCH TIME AS THE PLANT MATERIALS ARE SUSTAINED BY NATURAL WATER SOURCES.
- THE PROPERTY OWNER IS RESPONSIBLE FOR MAINTAINING THE TEMPORARY SYSTEM AS LONG AS NECESSARY IN ORDER TO TRANSITION PLANT OVER TO NATURAL SOURCES. ANY PLANT MATERIALS THAT DIE IN TRANSITION, FOR ANY REASON, SHALL BE REPLACED IN ACCORDANCE WITH SEC. 27.6.E.4, MAINTENANCE.
- IRRIGATION SYSTEMS CONNECTED TO POTABLE WATER MAINS (PUBLIC OR PRIVATE) SHALL BE EQUIPPED WITH BACKFLOW PREVENTERS.
- THE ANNUAL WATER USE FOR A PROJECT SHALL NOT EXCEED THE ANNUAL LANDSCAPE WATER PLAN.
- IRRIGATION METER READINGS SHALL BE USED TO DETERMINE COMPLIANCE WITH THE LANDSCAPE WATER PLAN. NON-COMPLIANCE IS SUBJECT TO PENALTIES UNDER ORO VALLEY TOWN CODE.
- METER READINGS SHALL BE TAKEN AT A MINIMUM, ON AN ANNUAL BASIS. MONTHLY READINGS MAY BE REQUIRED AT THE DISCRETION OF THE PLANNING AND ZONING ADMINISTRATOR, IN ORDER TO ADDRESS NON-COMPLIANCE WITH THE WATER PLAN.
- AN INITIAL METER READINGS SHALL BE TAKEN PRIOR TO THE ISSUANCE OF THE CERTIFICATE OF OCCUPANCY AND RECORDED FOR REFERENCE AS PART OF THE WATER PLAN.
- IRRIGATION WATER SHALL NOT LEAVE THE LANDSCAPED AREAS AND FLOW ONTO ROADS, PARKING AREAS OR SIDEWALKS.
- SPRINKLER HEADS SHALL BE INSTALLED AT LEAST EIGHT (8) INCHES AWAY FROM IMPERMEABLE SURFACES.
- IRRIGATION AND/OR WATERING PLANS SHALL MEET THE MINIMUM STANDARDS OF THE AMERICAN SOCIETY OF IRRIGATION CONSULTANTS.
- ALL CONTROL WIRE TO HAVE A DEDICATED 2" SLEEVE UNDER ALL PAVING, WALKS, AND PLANTER WALLS.
- MAINTAIN 10' SEPARATION BETWEEN IRRIGATION MAINLINE AND BUILDINGS.

FINAL LANDSCAPE PLAN
LA POSADA AT PUSCH RIDGE
PHASE 1
(REVISION TO FINAL LANDSCAPE PLAN FOR NAKOMA SKY)
PHASES 1, 2, 3 AND FUTURE PHASES

ROONEY RANCH AREA Z RECORDED IN BOOK 62 M&P, PAGE 4, LOTS 1-68 AND COMMON AREAS "A", "B", AND "C" BEING A PORTION OF SECTION 7, TOWNSHIP 12' SOUTH, RANGE 14 EAST, G & S.R.M. TOWN OF ORO VALLEY, PIMA COUNTY, ARIZONA
DECEMBER 2021
WLB NO. 181057-G-E02
CONTOUR INTERVAL: 1'


REFERENCE CASE #'S:
OV1601351
OV115-027
OV914-008
OV914-007A
OV903-03A
(O)15-14

MATCHLINE, SEE SHEET 11.3

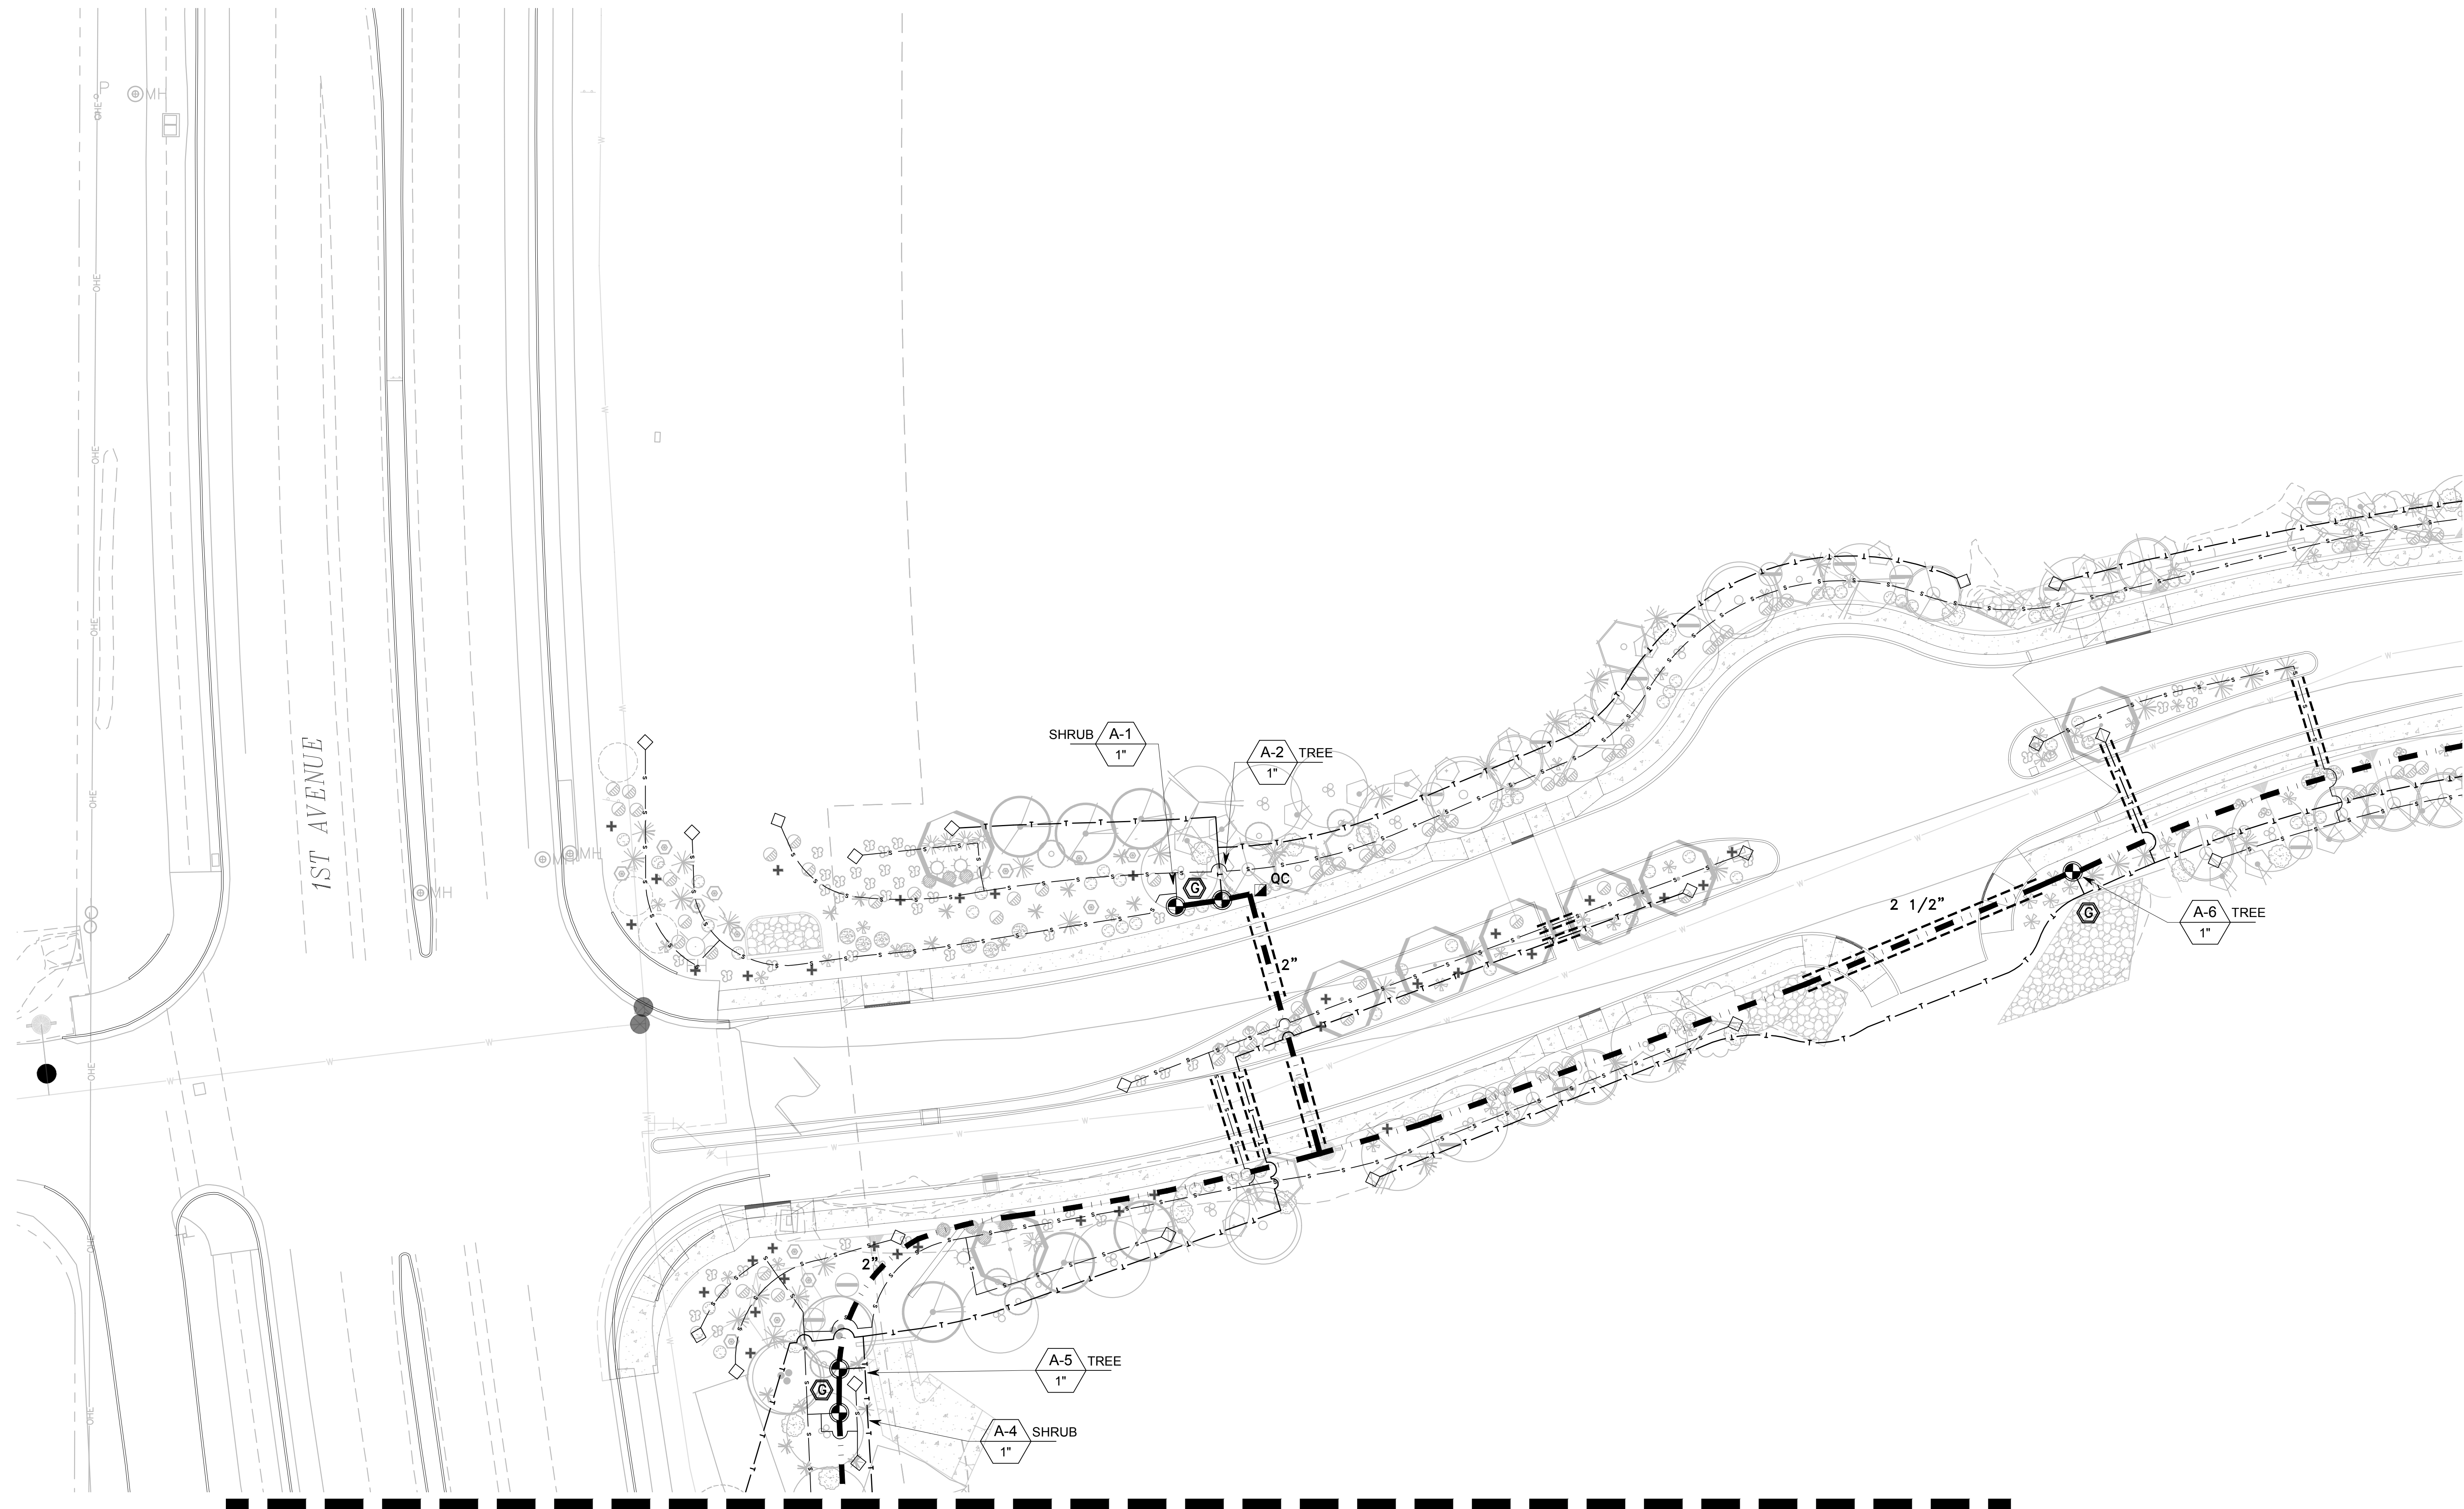

MATCHLINE, SEE SHEET 11.2

The WLB Group, Inc. **WLB**
Engineering Planning Surveying
Landscape Architecture Urban Design
Offices located in Tucson, Phoenix,
Flagstaff, Arizona,
and Las Vegas, Nevada
4444 East Broadway
Tucson, Arizona (520) 881-7480

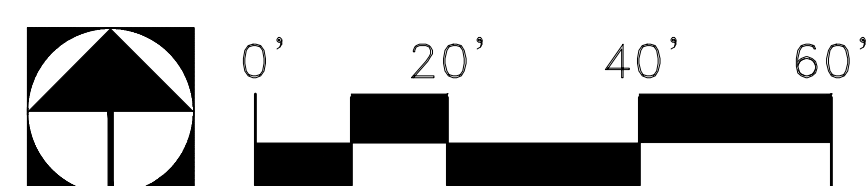


C:\Users\Public\Documents\BU 12.12.10\WLB La Posada\181057 la posada flp 55-11.1.dwg

IRRIGATION PLAN



Irrigation Consultant:
Carl Kominsky L.A., Inc.
5609 N. Camino Del Sol Tucson, AZ
85718 (520)740-0700

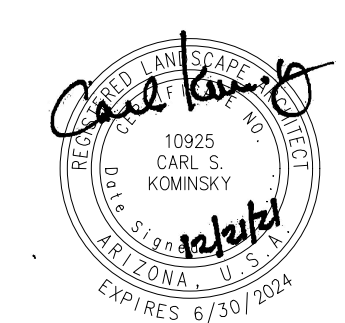


FINAL LANDSCAPE PLAN
LA POSADA AT PUSCH RIDGE
PHASE 1
(REVISION TO FINAL LANDSCAPE PLAN FOR NAKOMA SKY)
PHASES 1, 2, 3 AND FUTURE PHASES

ROONEY RANCH AREA Z RECORDED IN BOOK 62 M&P, PAGE 4,
LOTS 1-68 AND COMMON AREAS "A", "B", AND "C" BEING A
PORTION OF SECTION 7, TOWNSHIP 12 SOUTH, RANGE 14 EAST,
G & S.R.M. TOWN OF ORO VALLEY, PIMA COUNTY, ARIZONA
DECEMBER 2021
WLB NO. 181057-G-E02
CONTOUR INTERVAL: 1' SCALE: 1"=20'

1.1
REFERENCE CASE #S:
OV1601351
OV115-027
OV914-008
OV914-007A
OV903-03A
(0)15-14

SHEET 45 OF 58

MATCHLINE, SEE SHEET 11.1

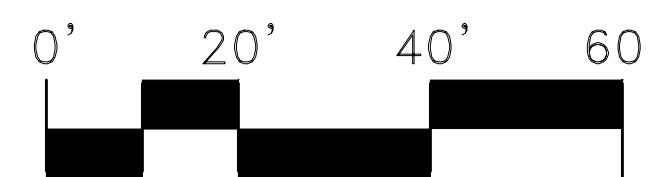

Irrigation Consultant:
Carl Kominsky L.A., Inc.
5609 N. Camino Del Sol Tucson, AZ
85718 (520)740-0700




FINAL LANDSCAPE PLAN
LA POSADA AT PUSCH RIDGE
PHASE 1
(REVISION TO FINAL LANDSCAPE PLAN FOR NAKOMA SKY)
PHASES 1, 2, 3 AND FUTURE PHASES

ROONEY RANCH AREA Z RECORDED IN BOOK 62 M&P, PAGE 4,
LOTS 1-68 AND COMMON AREAS "A", "B", AND "C" BEING A
PORTION OF SECTION 7, TOWNSHIP 12' SOUTH, RANGE 14 EAST,
G & S.R.M. TOWN OF ORO VALLEY, PIMA COUNTY, ARIZONA
DECEMBER 2021
WLB NO. 181057-G-E02
CONTOUR INTERVAL: 1' SCALE: 1"=20'



1.
REFERENCE CASE #S:
OV1601351
OV115-027
OV914-008
OV914-007A
OV903-03A
(O)15-14

MATCHLINE, SEE SHEET 11.2


MATCHLINE, SEE SHEET 11.4

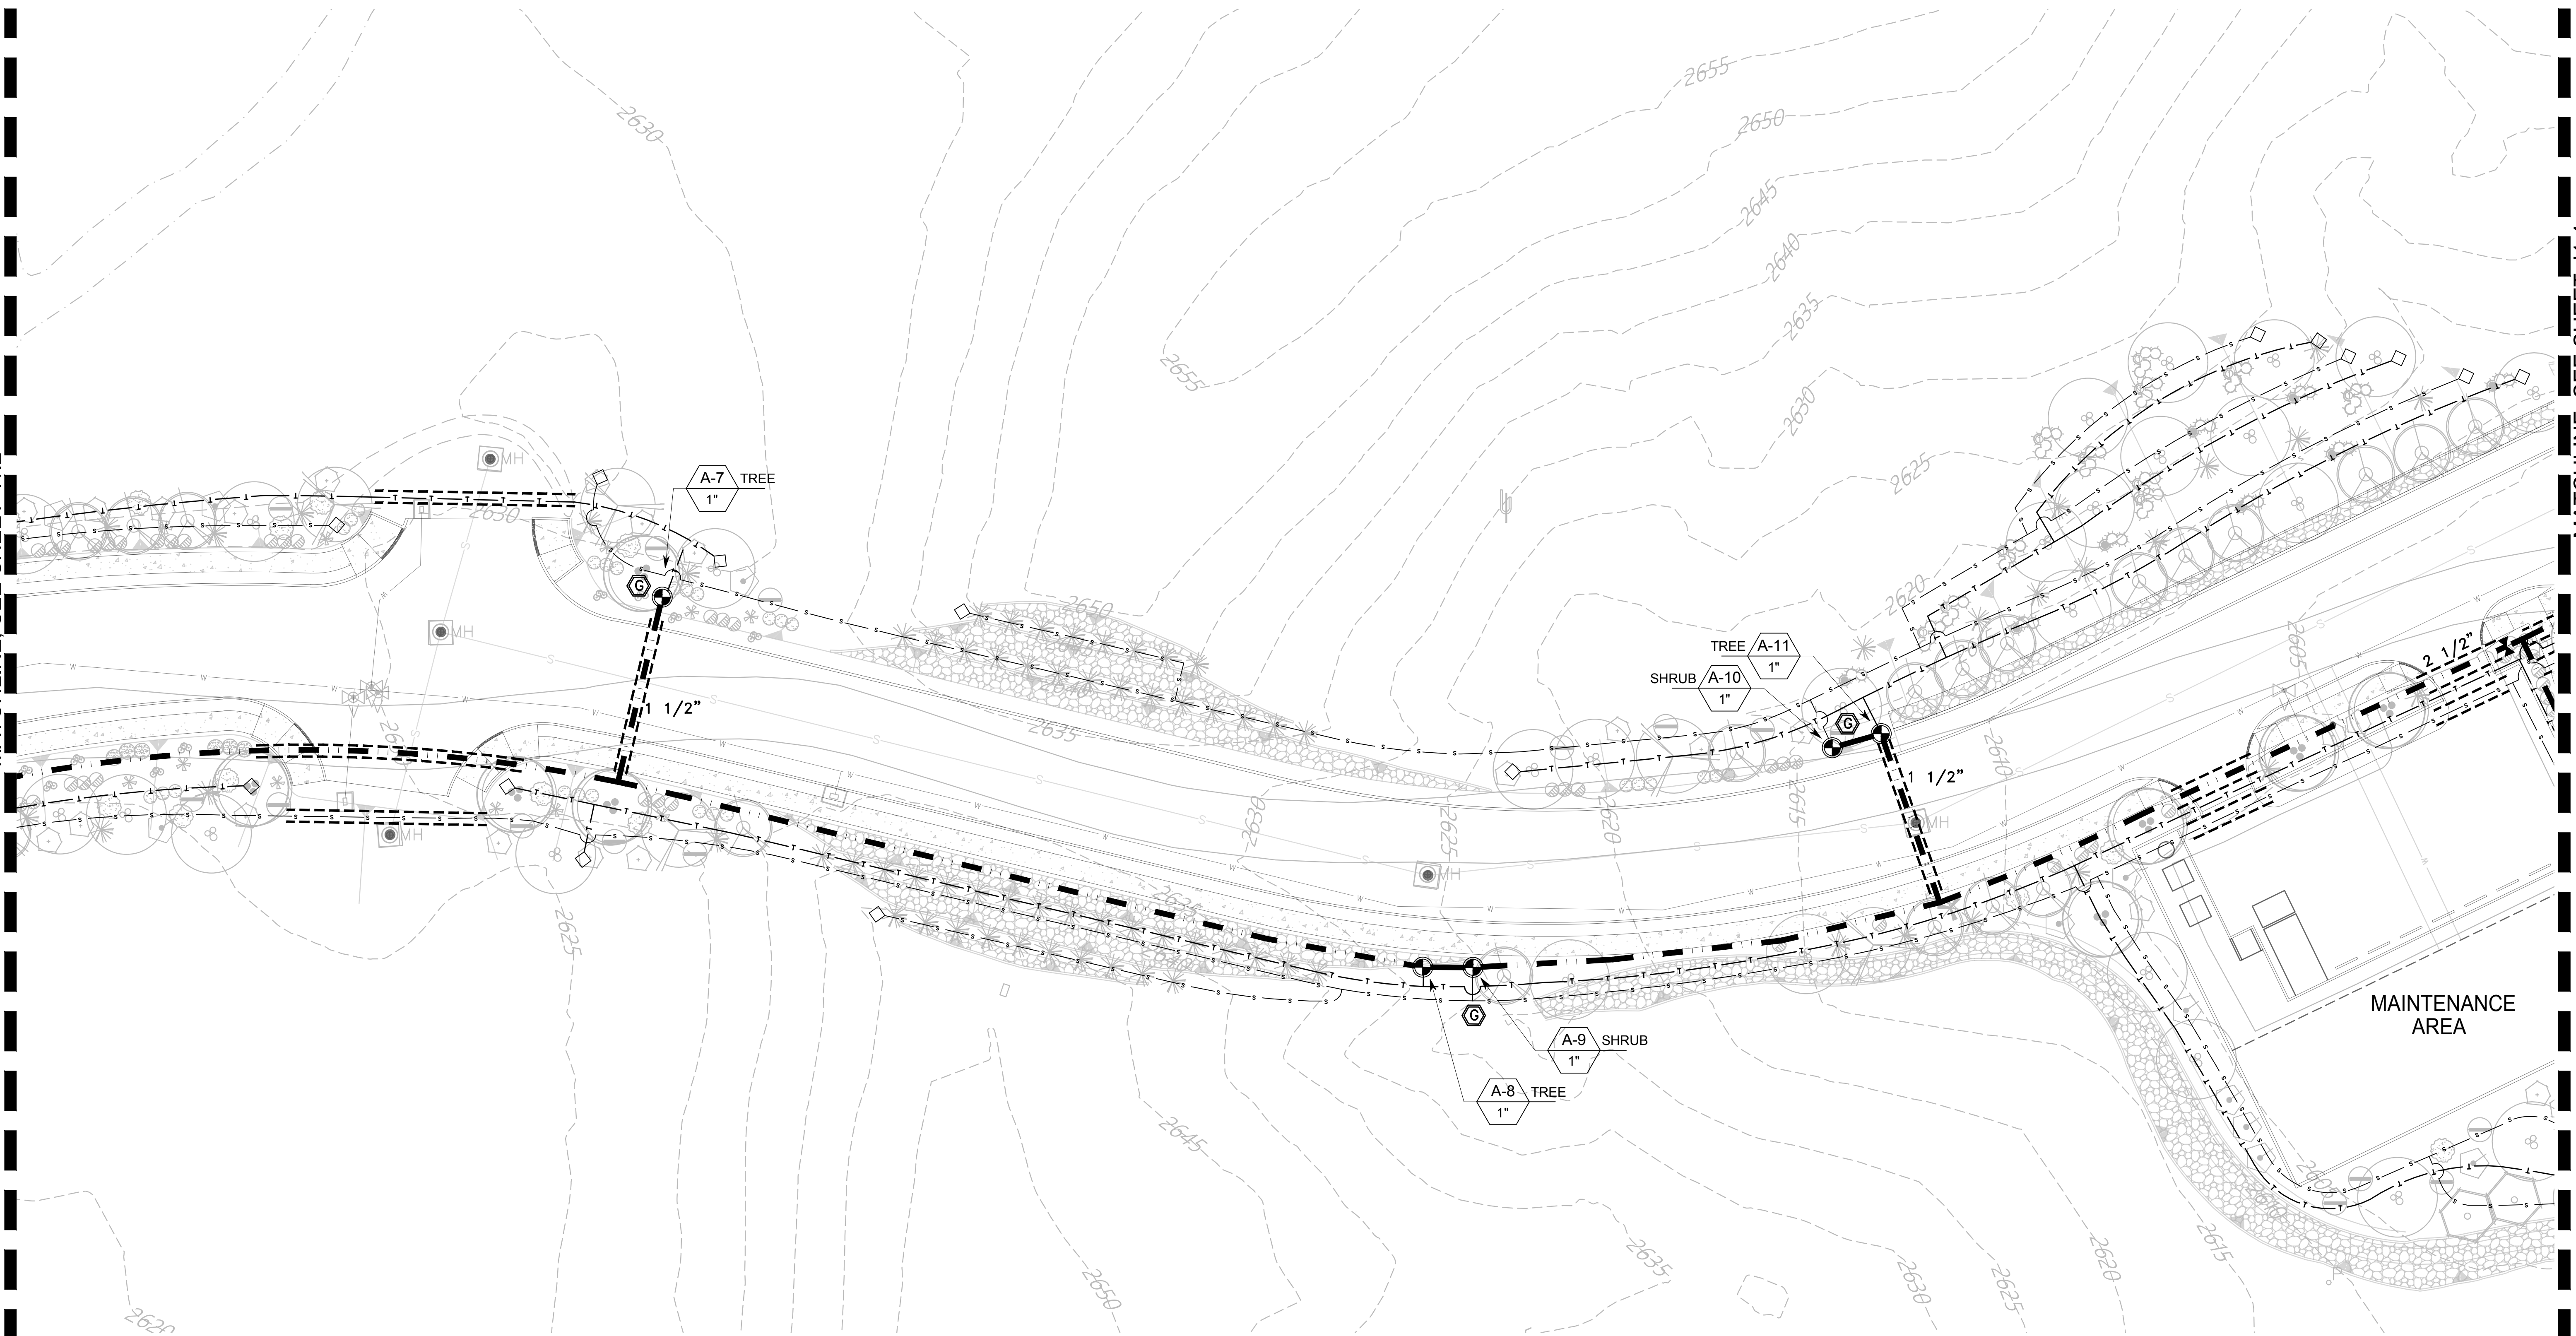

MAINTENANCE AREA

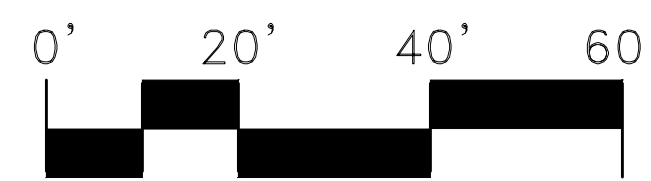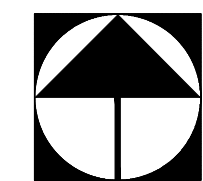


MATCHLINE, SEE SHEET I1.3

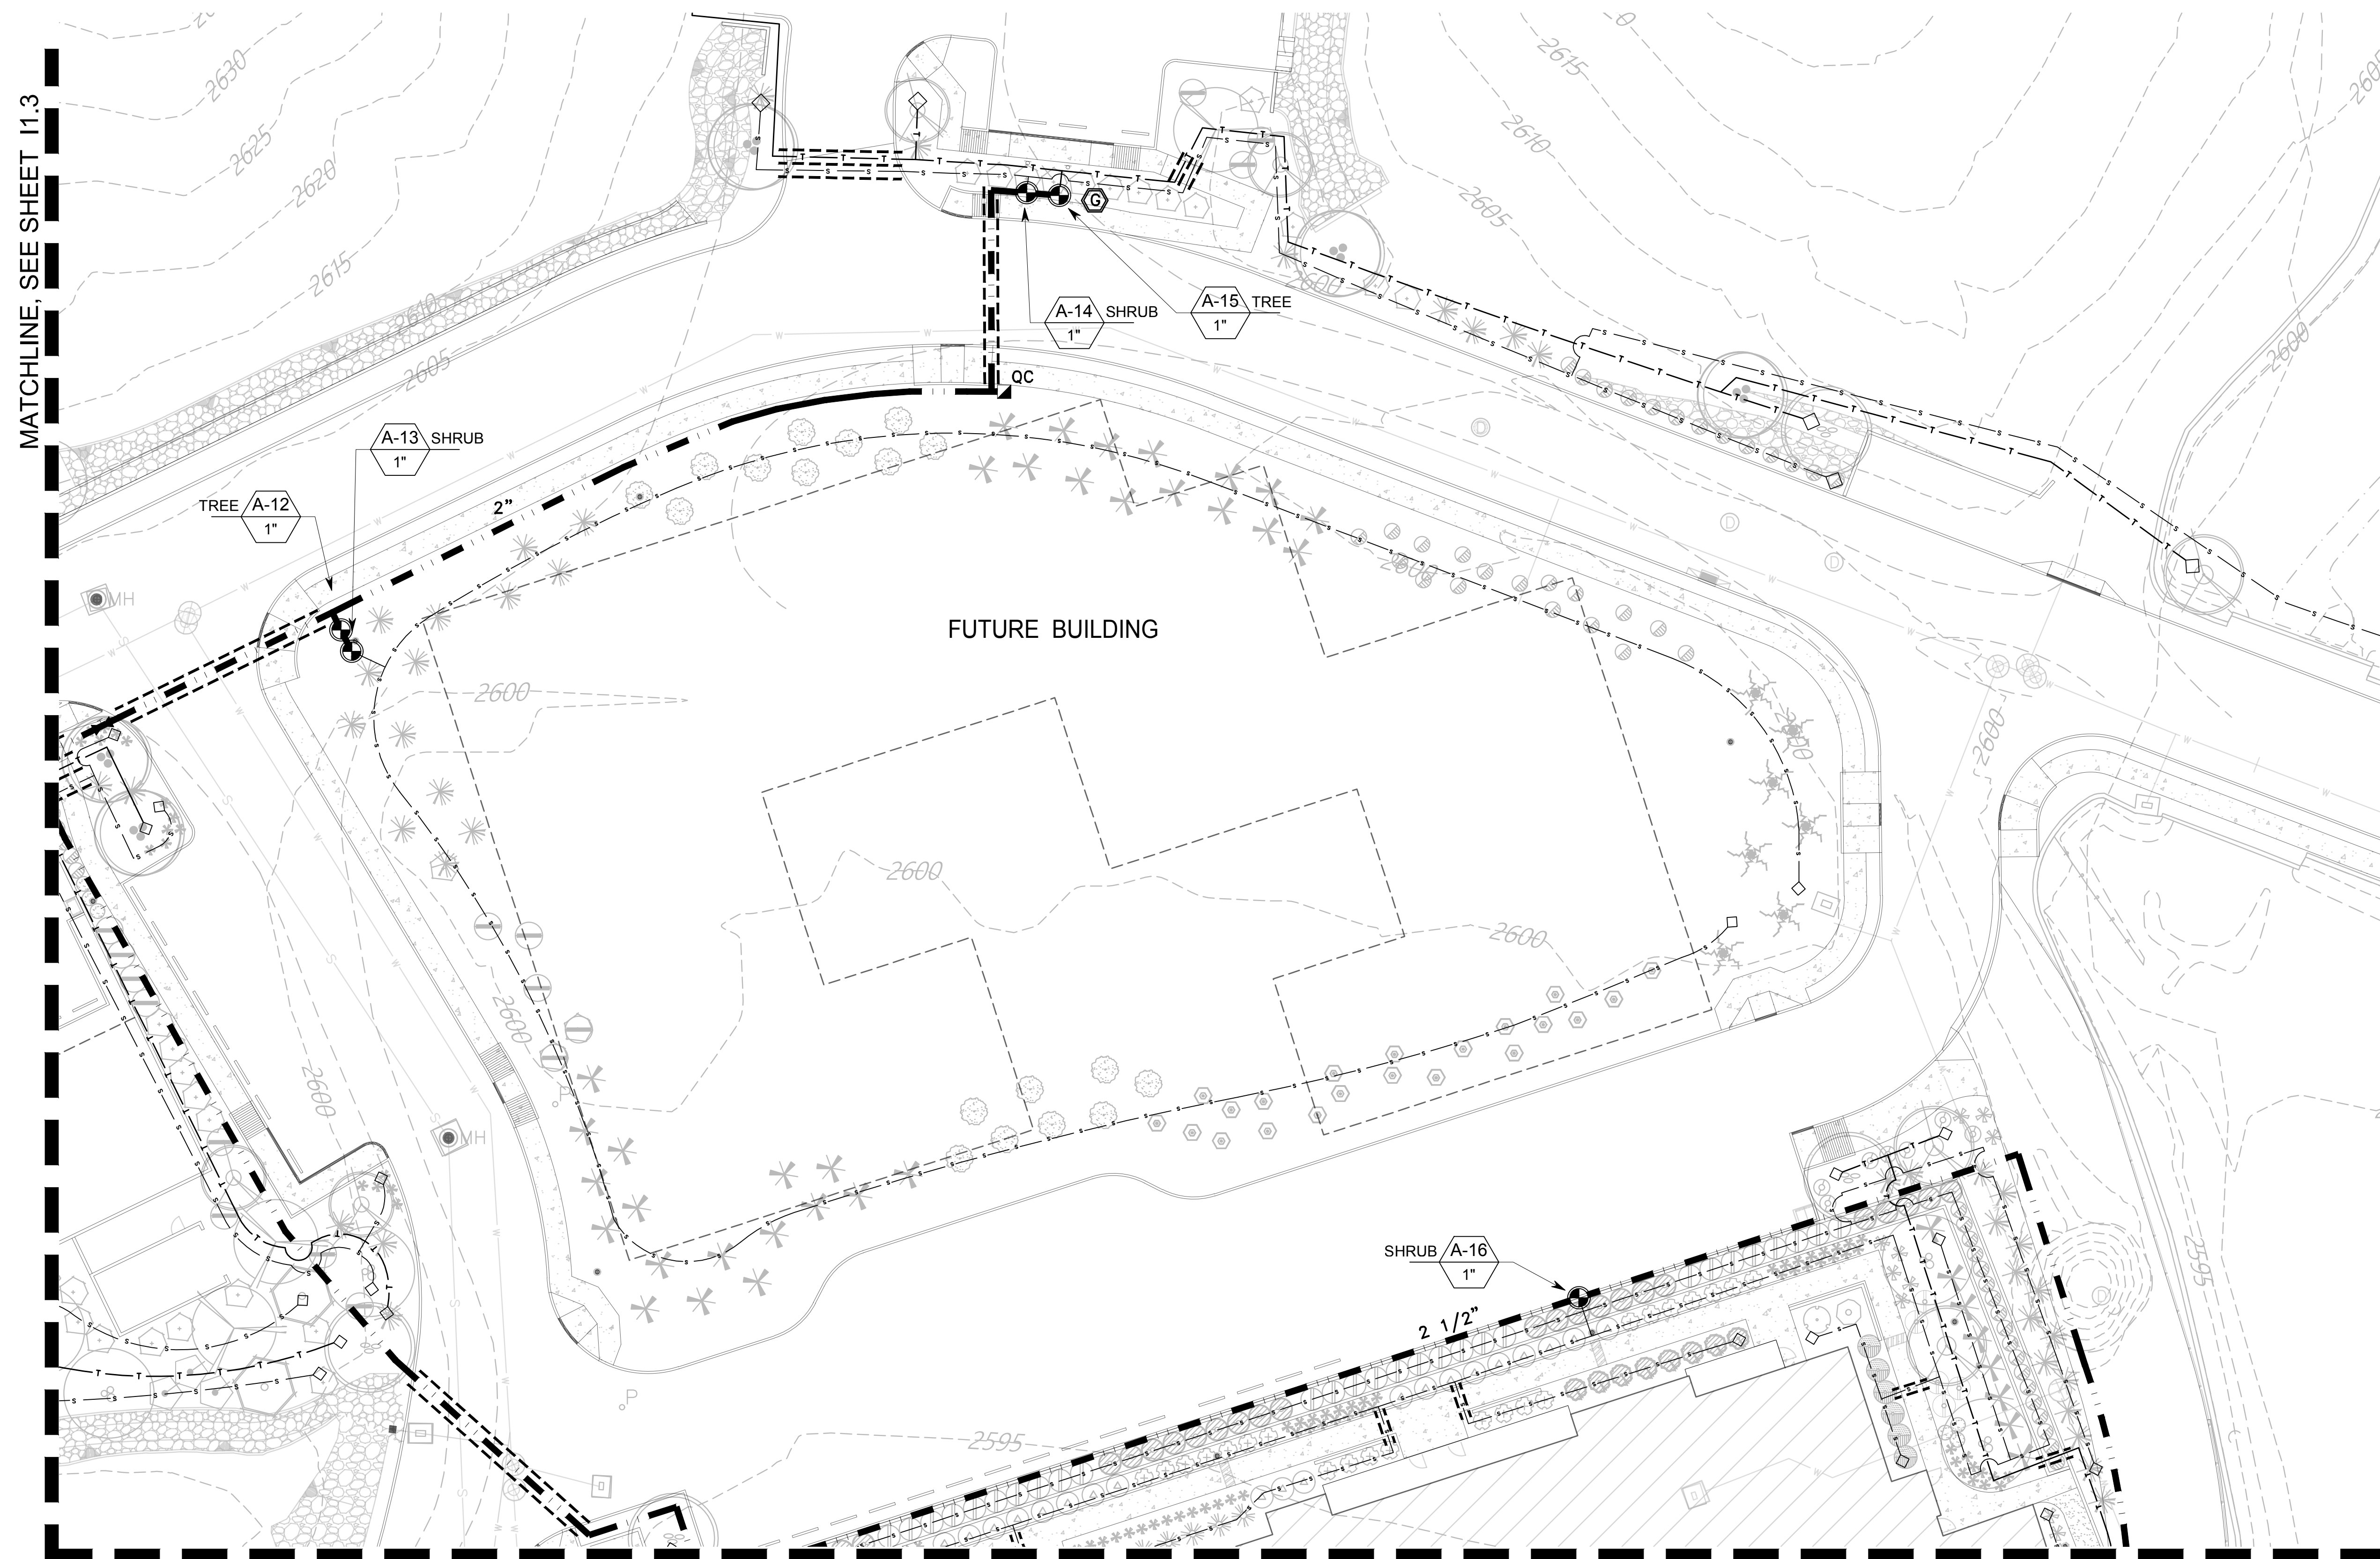

MATCHLINE, SEE SHEET I1.5

NOTE:
MAINTAIN 10' SEPARATION BETWEEN
IRRIGATION MAINLINE AND BUILDINGS.

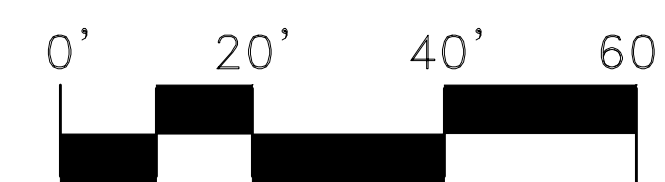

MATCHLINE, SEE SHEET 11.4

NOTE:
LOCATE ALL
EQUIPMENT IN
PLANTER AREA.
LOCATION TO BE
APPROVED IN FIELD.

2" FLOW SENSOR
2" MASTER VALVE
2" PR BACKFLOW
PREVENTER
2" WATER METER
(85 psi), SEE CIVIL

BUILDING B

BUILDING A

BUILDING C

PARKING GARAGE

FUTURE BUILDING


POOL

A-17 SHRUB
1"


A-18 TREE
1"

NOTE:
MAINTAIN 10' SEPARATION BETWEEN
IRRIGATION MAINLINE AND BUILDINGS.

MATCHLINE, SEE SHEET 11.6

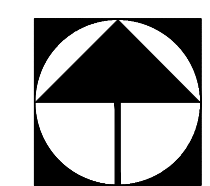


MATCHLINE, SEE SHEET I1.9

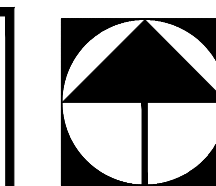


MATCHLINE, SEE SHEET 11.6

MATCHLINE, SEE SHEET 11.8

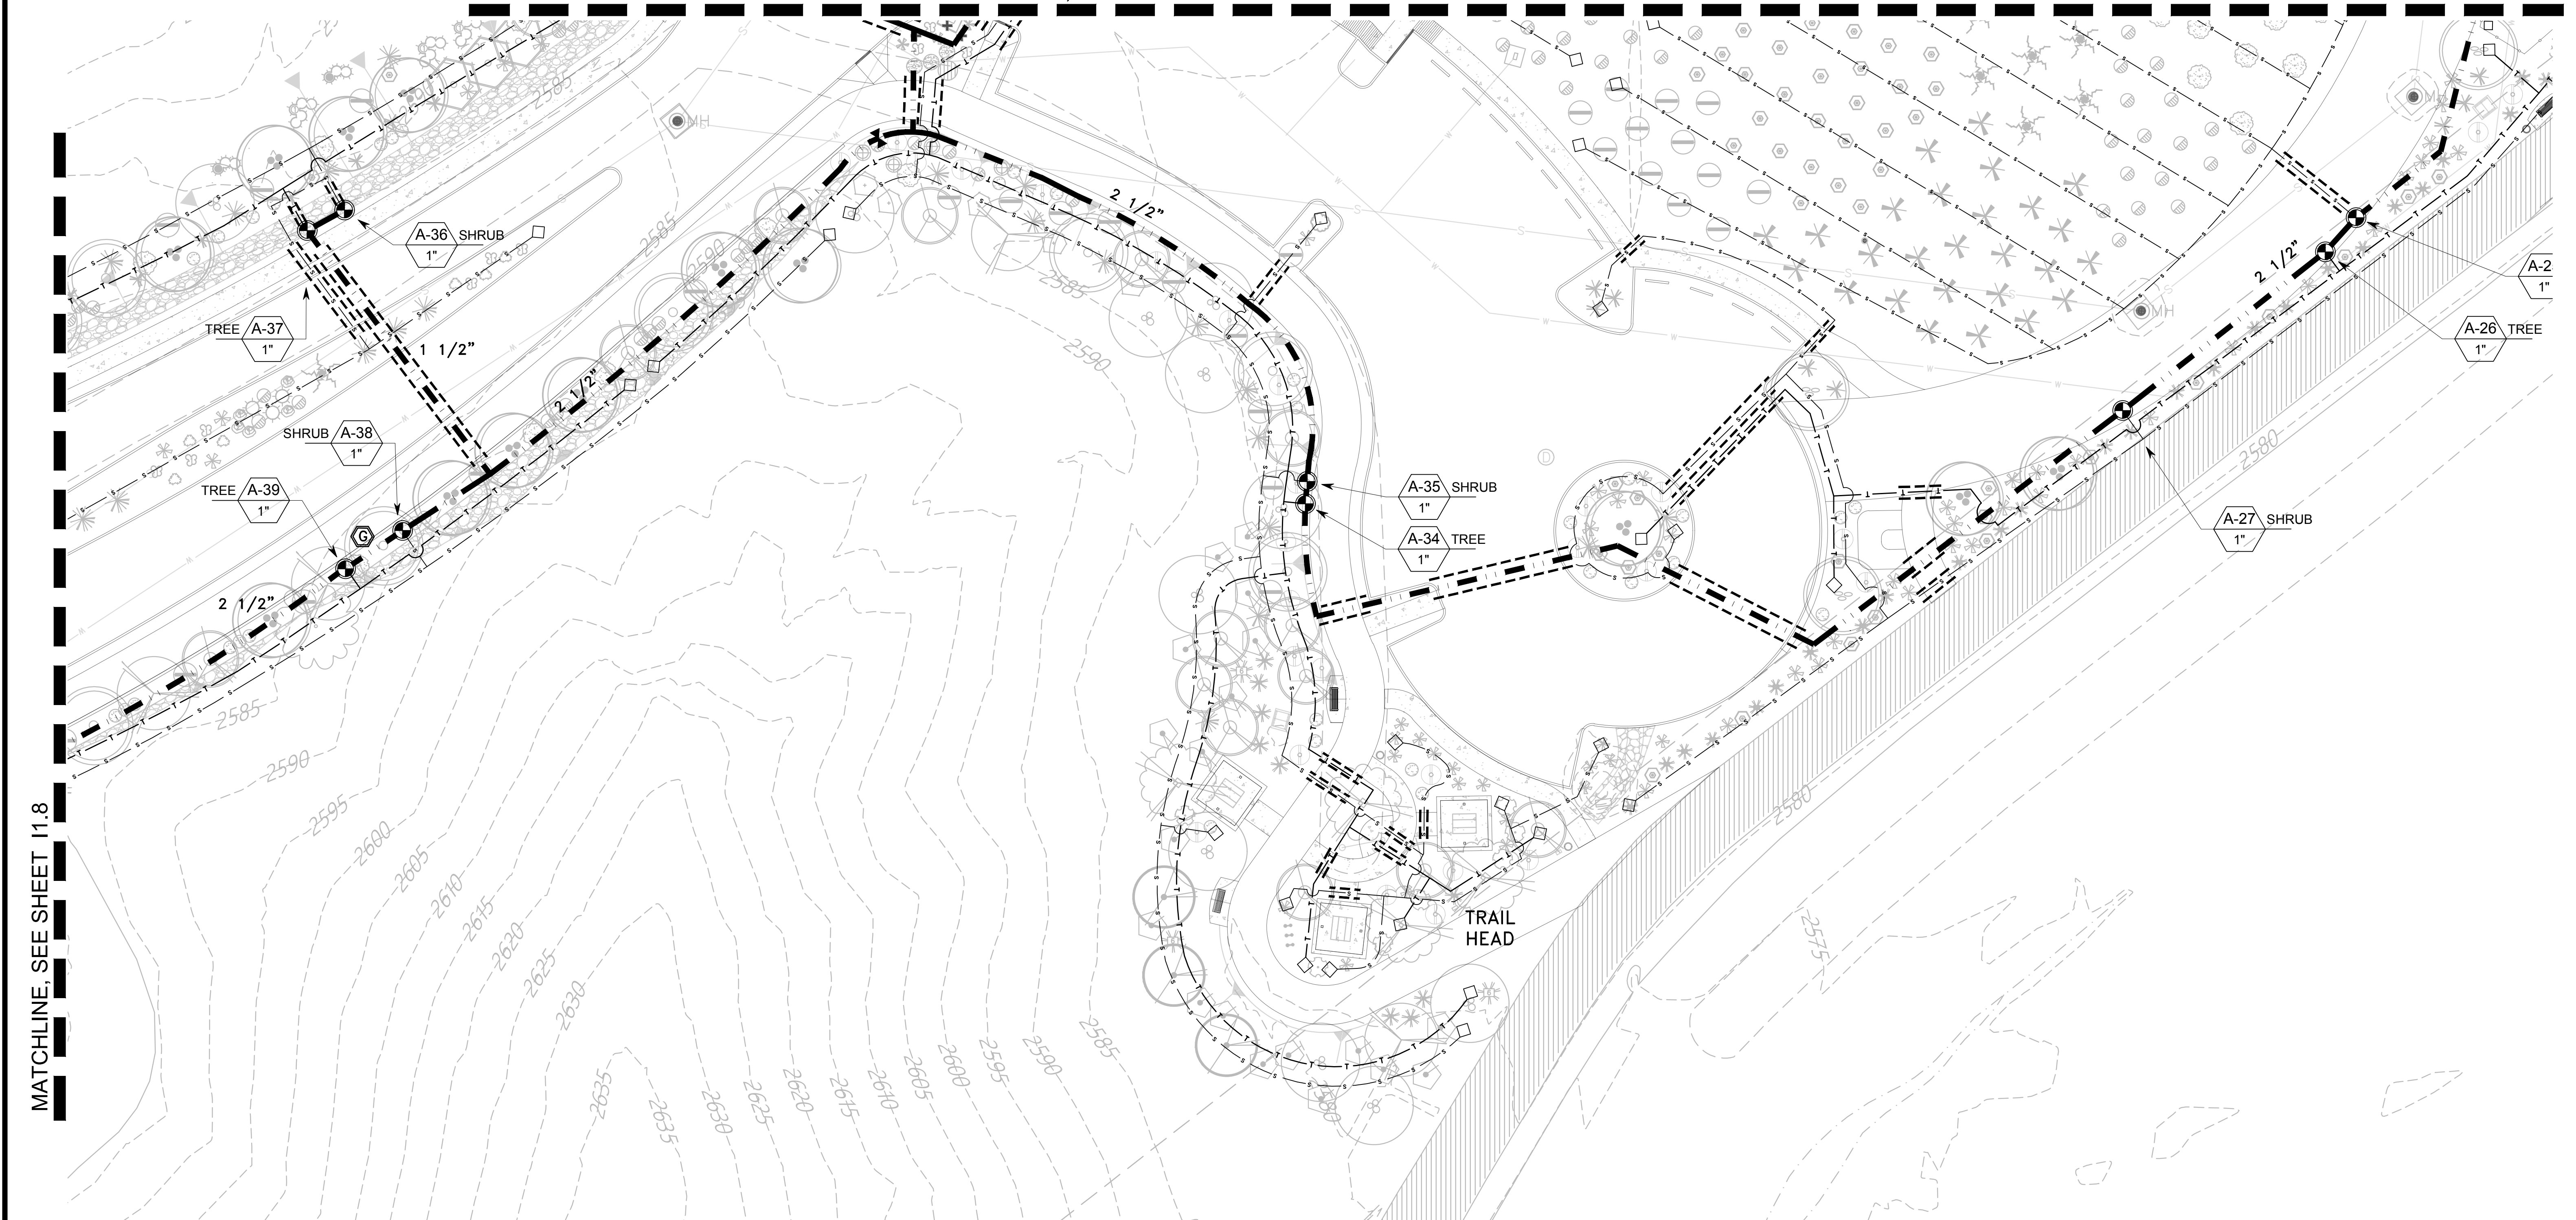

The WLB Group, Inc. **WLB**
Engineering Planning Surveying
Landscape Architecture Urban Design
Offices located in Tucson, Phoenix,
Flagstaff, Arizona,
and Las Vegas, Nevada
4444 East Broadway
Tucson, Arizona (520) 881-7480

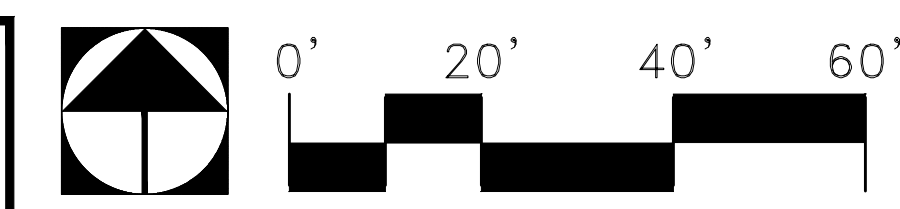


C:\Users\Public\Documents\BU 12.12.10\WLB La Posada\181057 la posada flp 61-11.7.dwg

IRRIGATION PLAN



Irrigation Consultant:
Carl Kominsky L.A., Inc.
5609 N. Camino Del Sol Tucson, AZ
85718 (520)740-0700

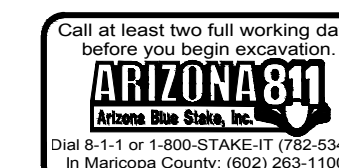

FINAL LANDSCAPE PLAN
LA POSADA AT PUSCH RIDGE
PHASE 1
(REVISION TO FINAL LANDSCAPE PLAN FOR NAKOMA SKY)
PHASES 1, 2, 3 AND FUTURE PHASES

ROONEY RANCH AREA Z RECORDED IN BOOK 62 M&P, PAGE 4,
LOTS 1-68 AND COMMON AREAS "A", "B", AND "C" BEING A
PORTION OF SECTION 7, TOWNSHIP 12' SOUTH, RANGE 14 EAST,
G & S.R.M. TOWN OF ORO VALLEY, PIMA COUNTY, ARIZONA
DECEMBER 2021
WLB NO. 181057-G-E02
CONTOUR INTERVAL: 1' SCALE: 1"=20'

1.

REFERENCE CASE #S:
OV1601351
OV115-027
OV914-008
OV914-007A
OV903-03A
(O)15-14

SHEET 51 OF 58




MATCHLINE, SEE SHEET 11.7

The WLB Group, Inc.

WLB

Engineering Planning Surveying
Landscape Architecture Urban Design
Offices located in Tucson, Phoenix,
Flagstaff, Arizona,
and Las Vegas, Nevada
4444 East Broadway
Tucson, Arizona (520) 881-7480

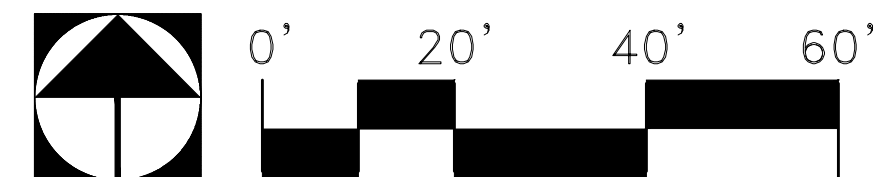

C:\Users\Public\Documents\BU 12.12.10\WLB La Posada\181057 la posada flp 62-11.8.dwg

IRRIGATION PLAN

ASIC
PROFESSIONAL MEMBER

Irrigation Consultant:
Carl Kominsky L.A., Inc.
5609 N. Camino Del Sol Tucson, AZ
85718 (520)740-0700

ARIZONA811
Arizona Blue Stake, Inc.
Dial 811 or 1-800-4-A-STATE (1-800-431-7283) in Maricopa County (602) 263-1100



FINAL LANDSCAPE PLAN
LA POSADA AT PUSCH RIDGE
PHASE 1
(REVISION TO FINAL LANDSCAPE PLAN FOR NAKOMA-SKY)
PHASES 1, 2, 3 AND FUTURE PHASES

ROONEY RANCH AREA Z RECORDED IN BOOK 62 M&P, PAGE 4,
LOTS 1-68 AND COMMON AREAS "A", "B", AND "C" BEING A
PORTION OF SECTION 7, TOWNSHIP 12' SOUTH, RANGE 14 EAST,
G & S.R.M. TOWN OF ORO VALLEY, PIMA COUNTY, ARIZONA
DECEMBER 2021
WLB NO. 181057-G-E02
CONTOUR INTERVAL: 1' SCALE: 1"=20'

REFERENCE CASE #S:
OV1601351
OV115-027
OV914-008
OV914-007A
OV903-03A
(O)15-14

MATCHLINE SEE SHEET I1.6

MATCHLINE, SEE SHEET I1.10

2" HDPE MAINLINE
INSIDE 6" HDPE SLEEVE,
SEE CIVIL FOR SLEEVE
DETAIL

2"

SHRUB / A-47
1"


TREE / A-46
1"

BANK PROTECTION

CANADA DEL ORO WASH

The
WLB
Group, Inc.

Engineering Planning Surveying
Landscape Architecture Urban Design
Offices located in Tucson, Phoenix,
Flagstaff, Arizona,
and Las Vegas, Nevada
4444 East Broadway
Tucson, Arizona (520) 881-7480

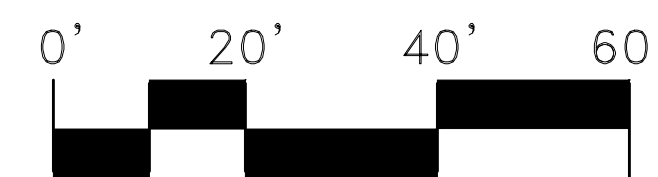

C:\Users\Public\Documents\BU 12.12.10\WLB La Posada\181057 la posada flp 63-11.9.dwg

IRRIGATION PLAN



Irrigation Consultant:
Carl Kominsky L.A., Inc.
5609 N. Camino Del Sol Tucson, AZ
85718 (520)740-0700




FINAL LANDSCAPE PLAN
LA POSADA AT PUSCH RIDGE
PHASE 1
(REVISION TO FINAL LANDSCAPE PLAN FOR NAKOMA SKY)
PHASES 1, 2, 3 AND FUTURE PHASES

ROONEY RANCH AREA Z RECORDED IN BOOK 62 M&P, PAGE 4,
LOTS 1-68 AND COMMON AREAS "A", "B", AND "C" BEING A
PORTION OF SECTION 7, TOWNSHIP 12 SOUTH, RANGE 14 EAST,
G & S.R.M. TOWN OF ORO VALLEY, PIMA COUNTY, ARIZONA
DECEMBER 2021
WLB NO. 181057-G-E02
CONTOUR INTERVAL: 1' SCALE: 1"=20'


REFERENCE CASE #S:
OV1601351
OV115-027
OV914-008
OV914-007A
OV903-03A
(O)15-14

SHEET 53 OF 58

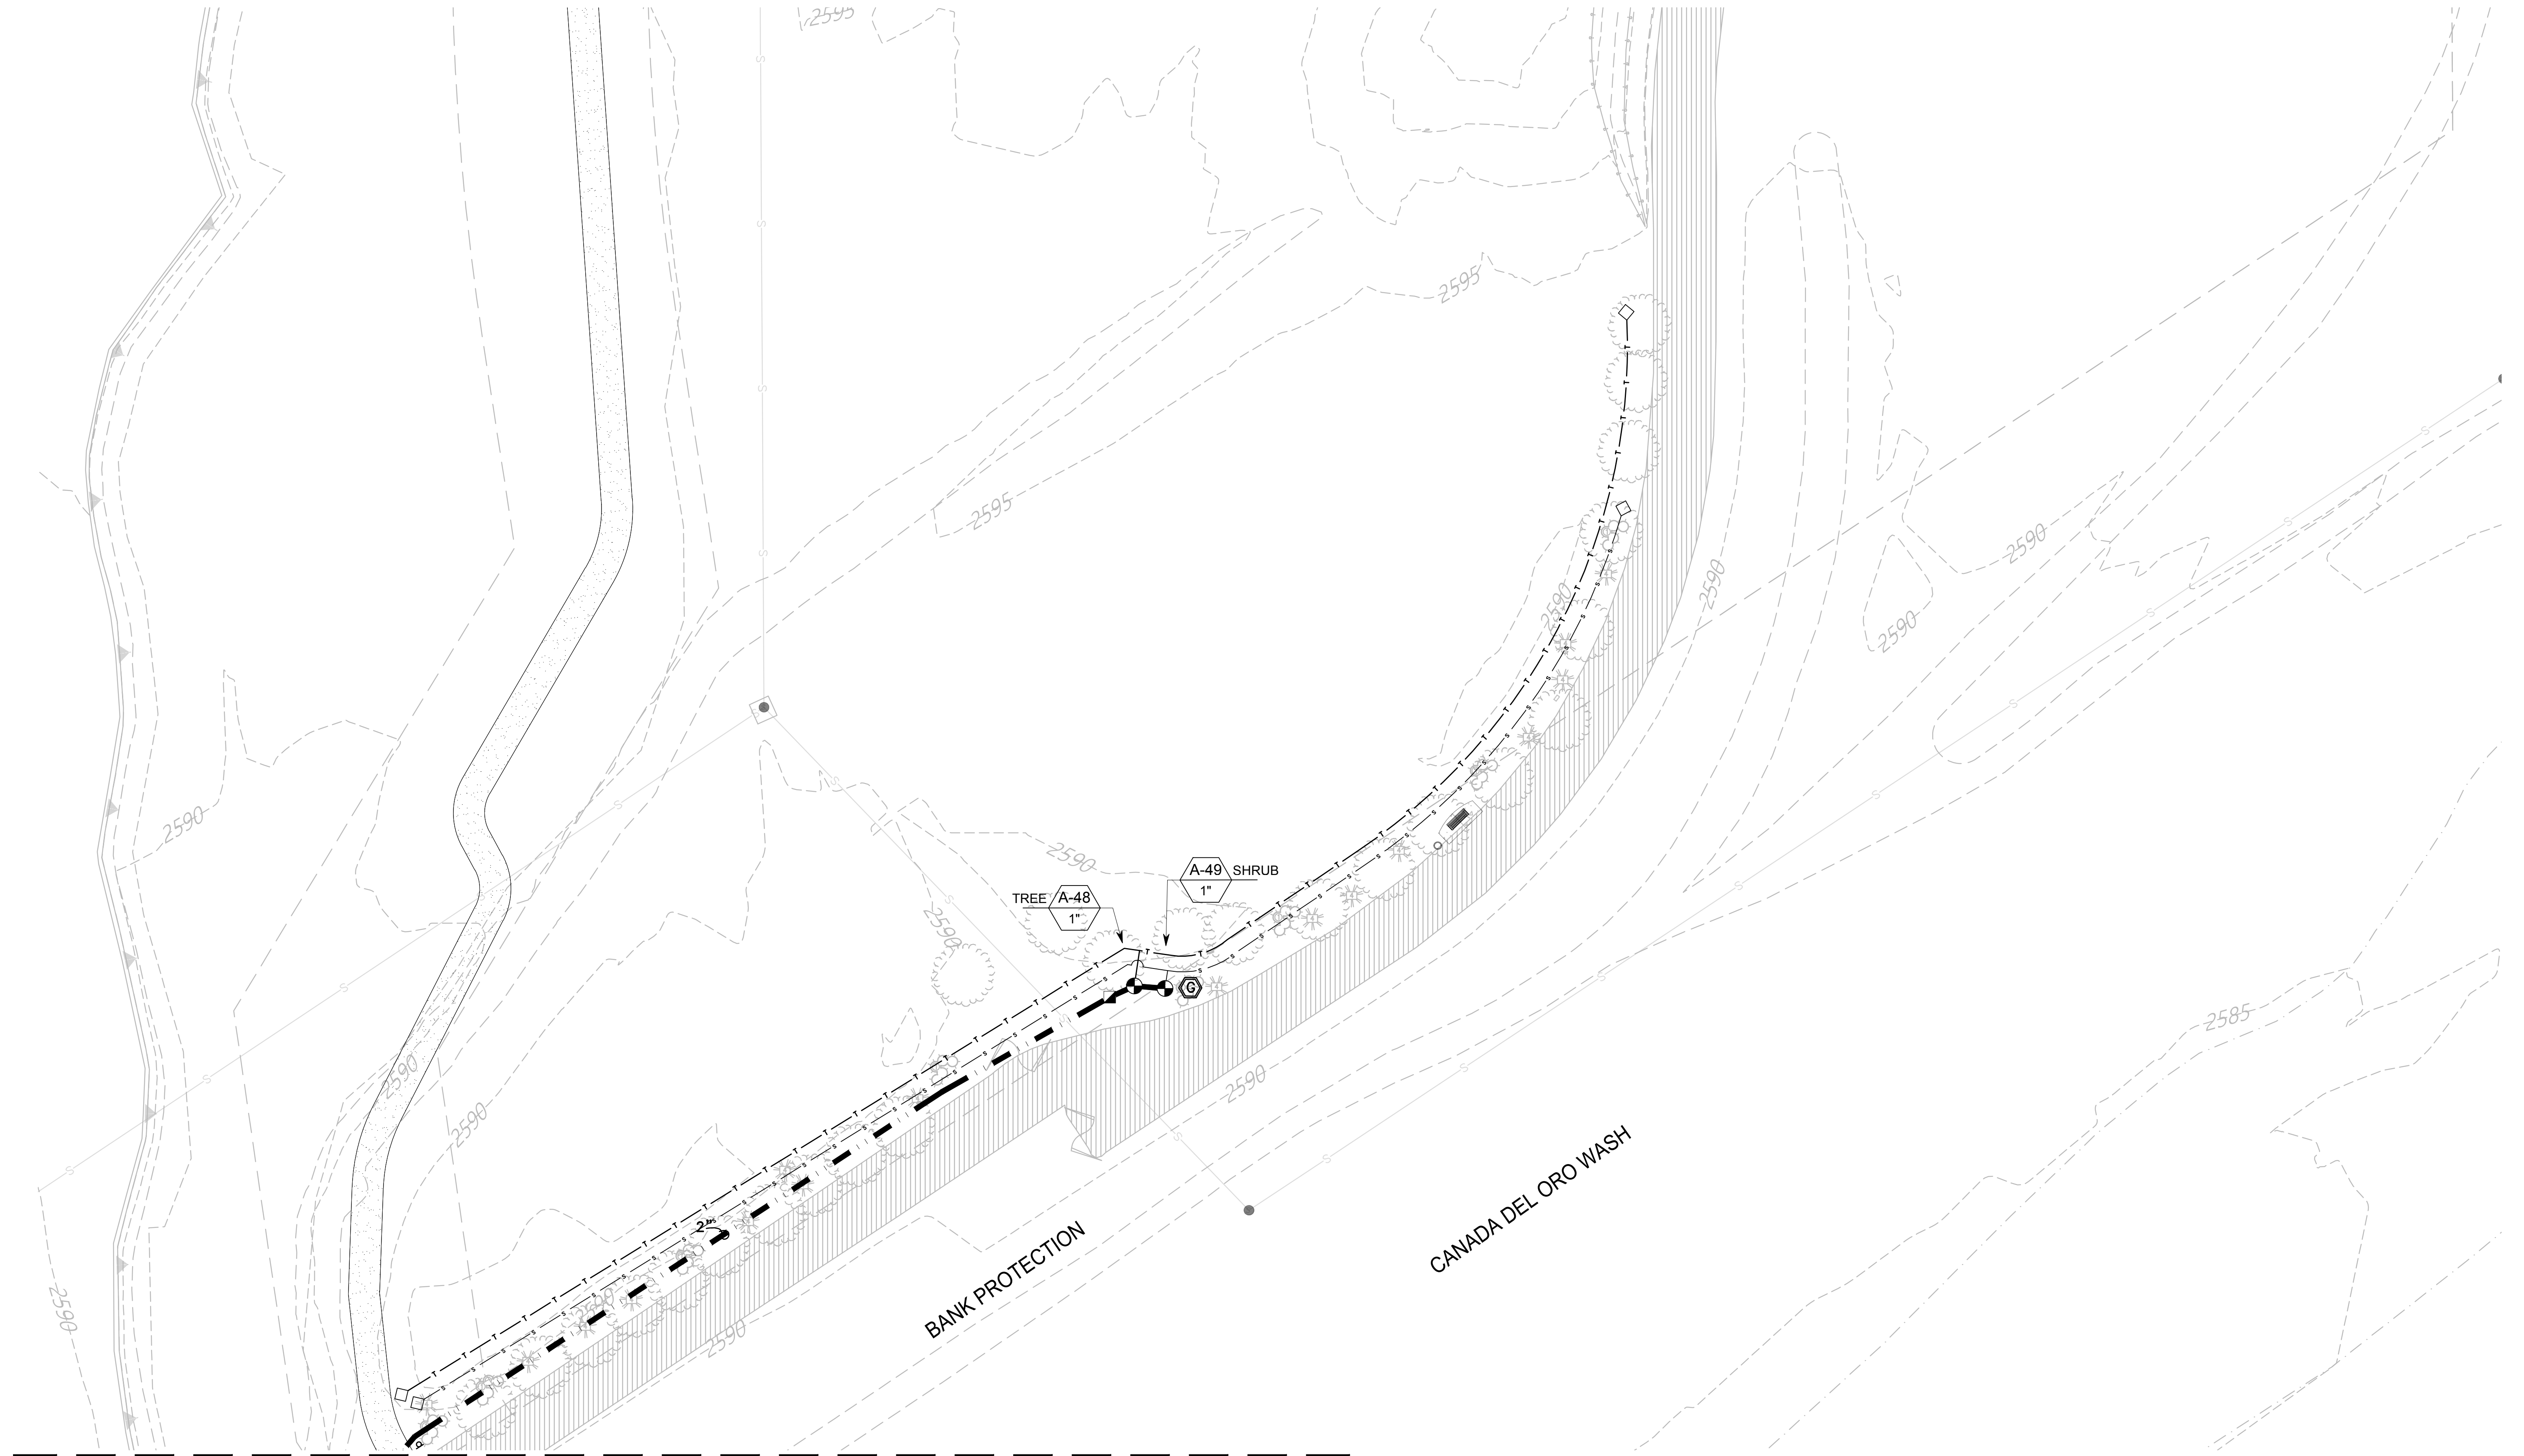

MATCHLINE, SEE SHEET 11.9

The WLB Group, Inc. **WLB**
Engineering Planning Surveying
Landscape Architecture Urban Design
Offices located in Tucson, Phoenix,
Flagstaff, Arizona,
and Las Vegas, Nevada
4444 East Broadway
Tucson, Arizona (520) 881-7480

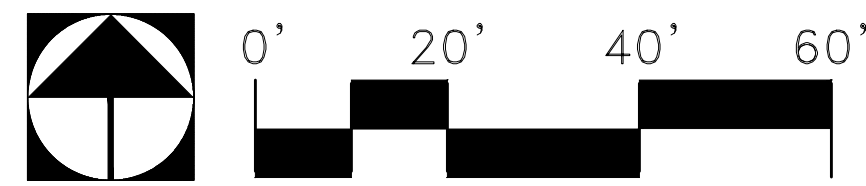


C:\Users\Public\Documents\BU 12.12.10\WLB La Posada\181057 la posada flp 64-11.10.dwg

IRRIGATION PLAN



Irrigation Consultant:
Carl Kominsky L.A., Inc.
5609 N. Camino Del Sol Tucson, AZ
85718 (520)740-0700




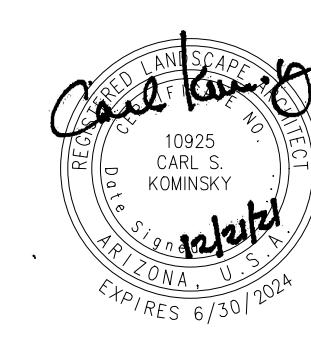


FINAL LANDSCAPE PLAN
LA POSADA AT PUSCH RIDGE
PHASE 1
(REVISION TO FINAL LANDSCAPE PLAN FOR NAKOMA SKY)
PHASES 1, 2, 3 AND FUTURE PHASES


ROONEY RANCH AREA Z RECORDED IN BOOK 62 M&P, PAGE 4,
LOTS 1-68 AND COMMON AREAS "A", "B", AND "C" BEING A
PORTION OF SECTION 7, TOWNSHIP 12 SOUTH, RANGE 14 EAST,
G & S.R.M. TOWN OF ORO VALLEY, PIMA COUNTY, ARIZONA
DECEMBER 2021
WLB NO. 181057-G-E02
CONTOUR INTERVAL: 1' SCALE: 1"=20'

1.1

REFERENCE CASE #S:
OV1601351
OV115-027
OV914-008
OV914-007A
OV903-03A
(O)15-14

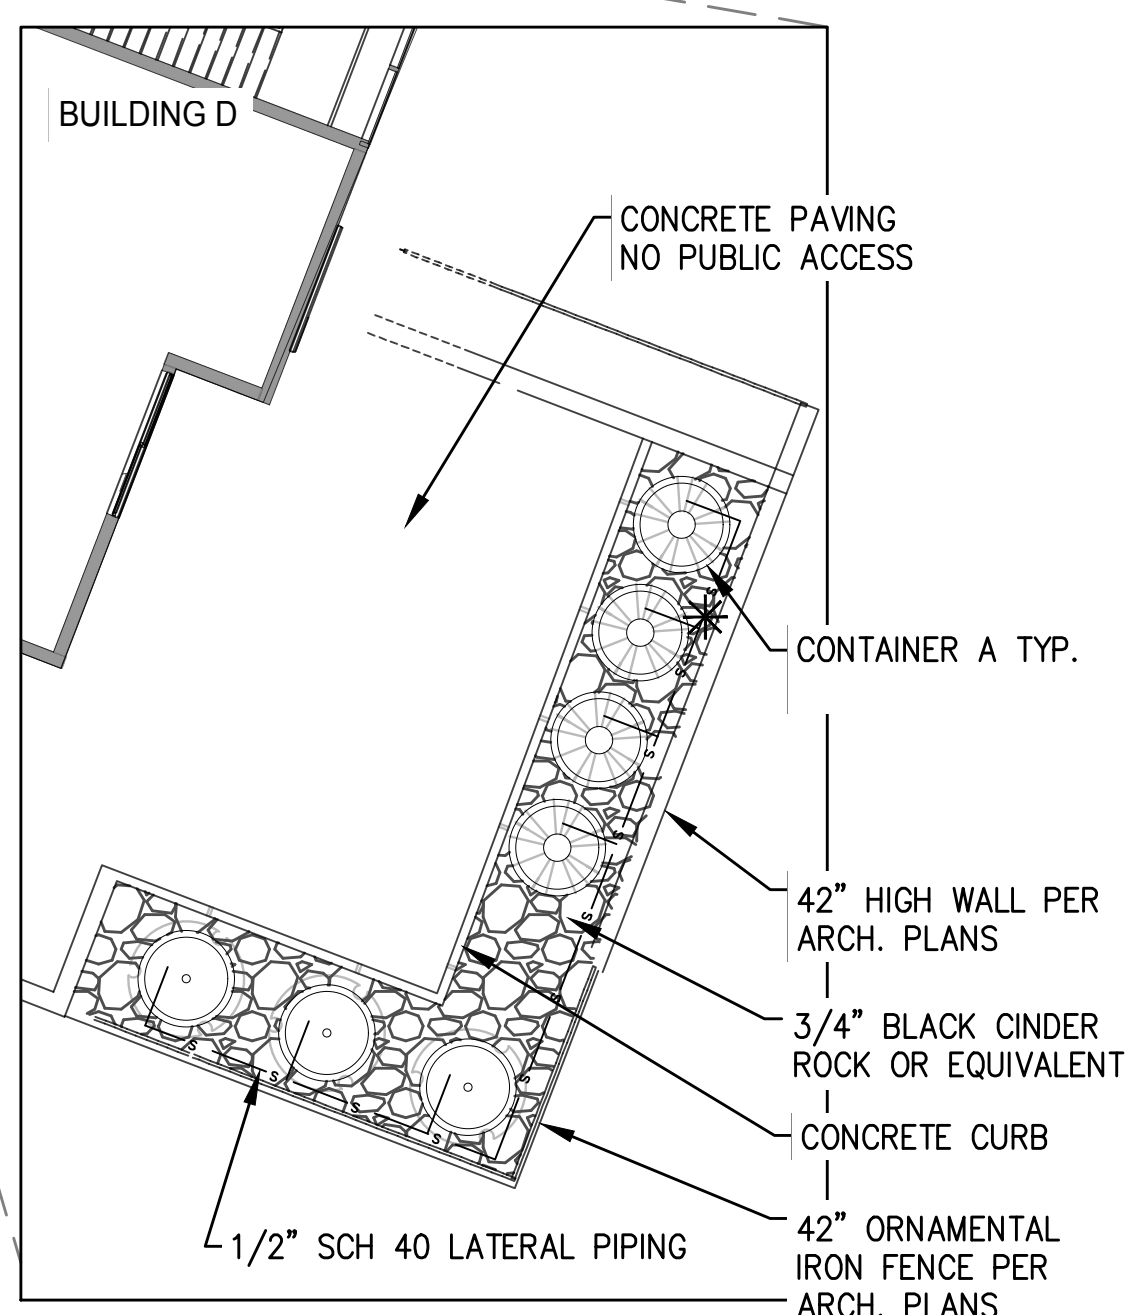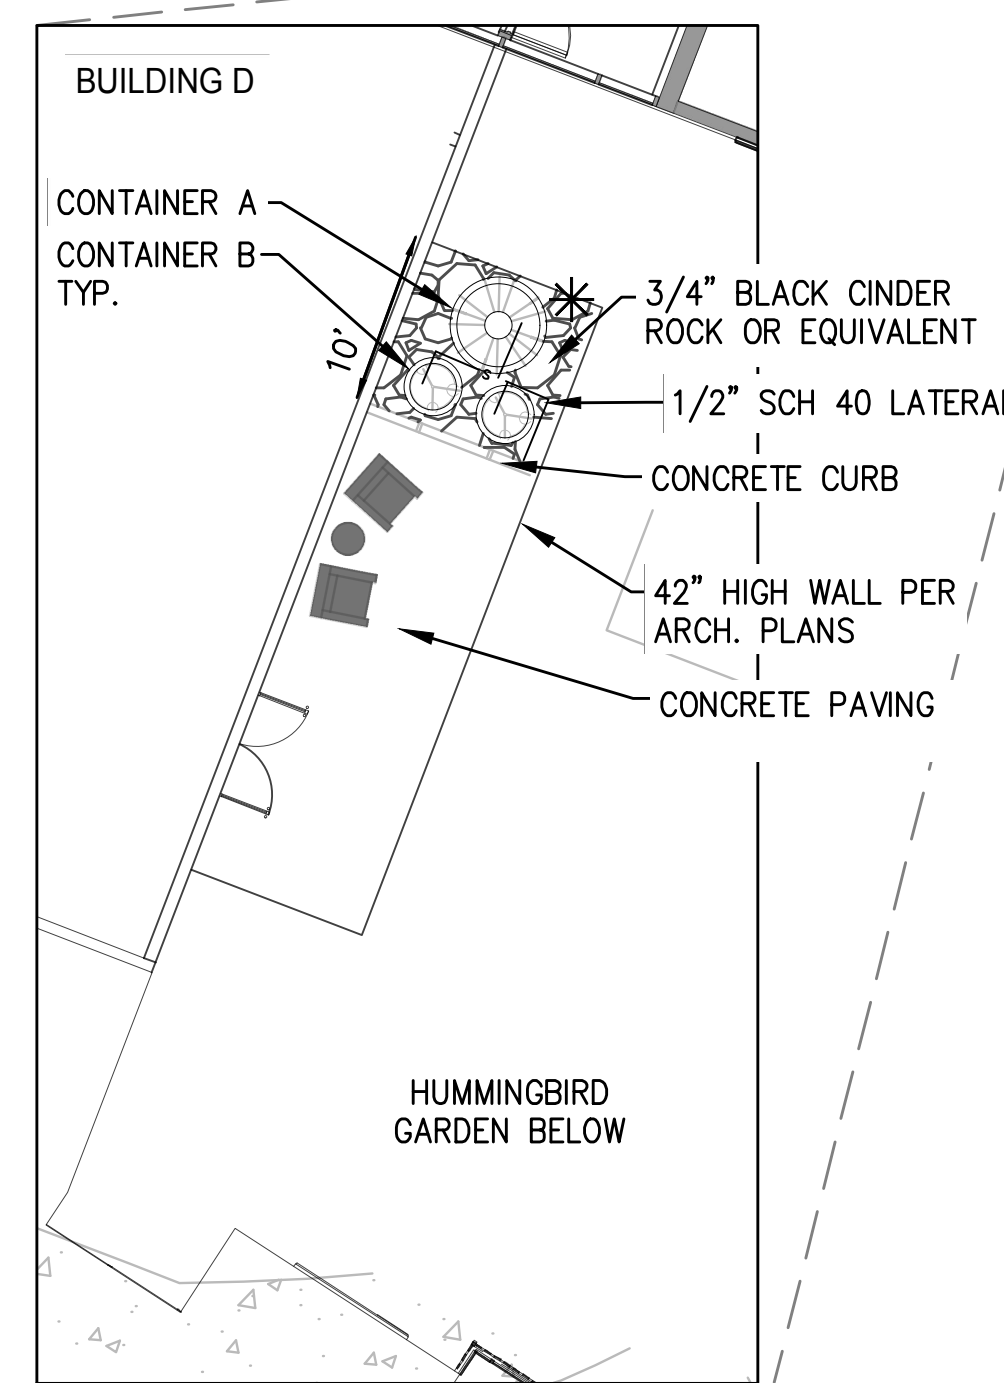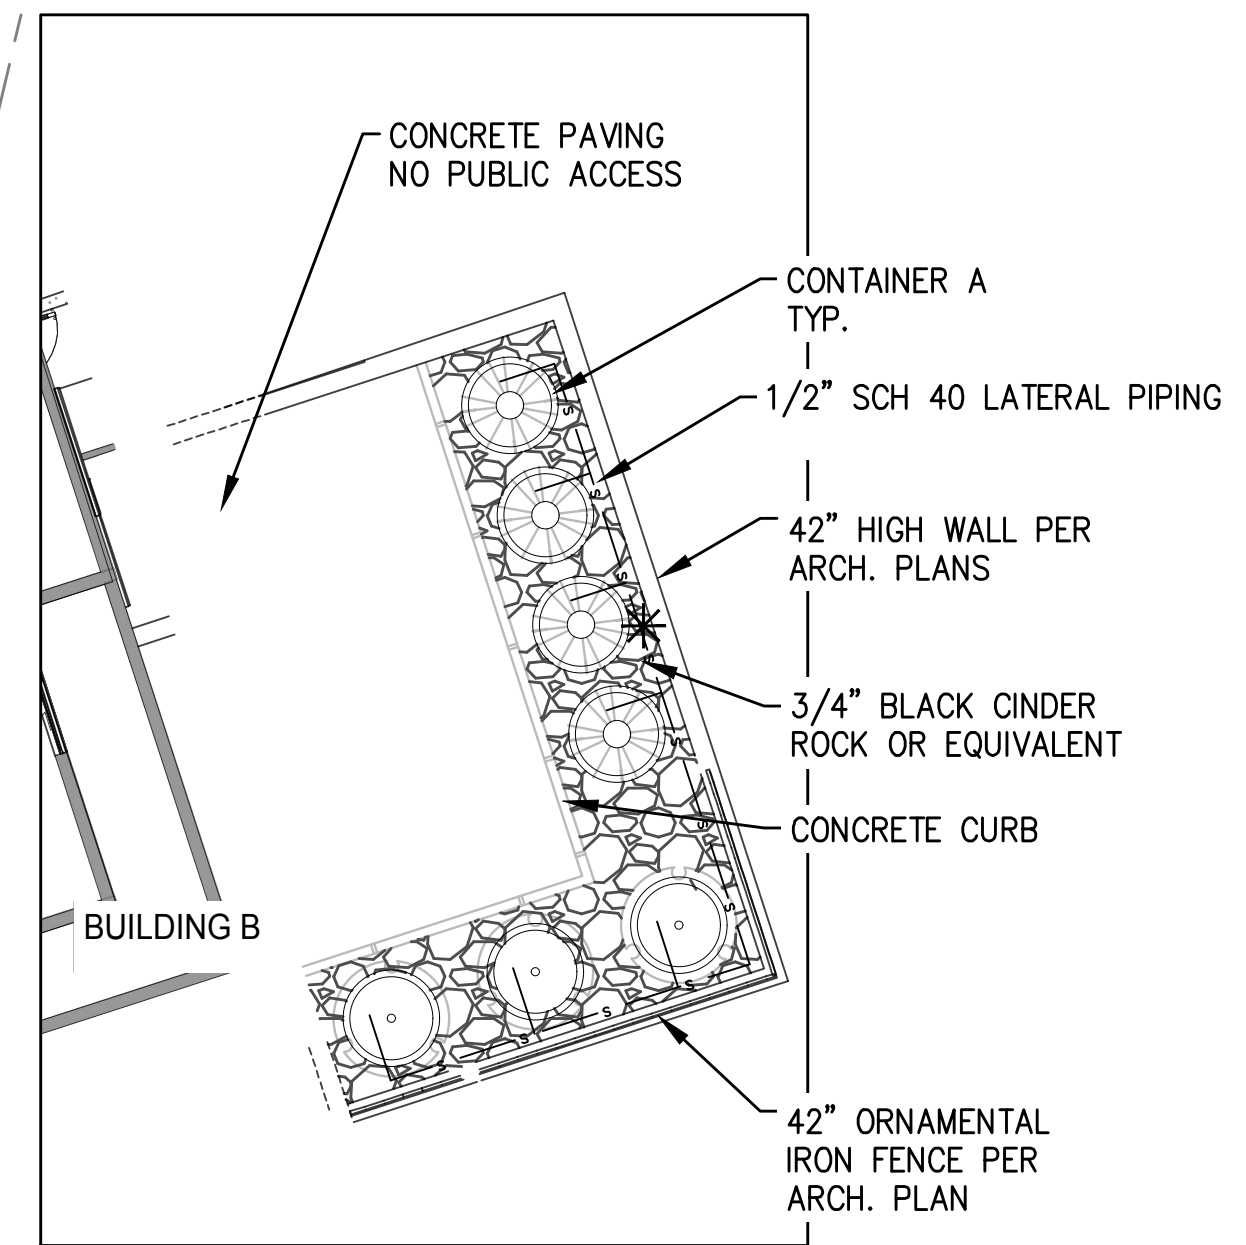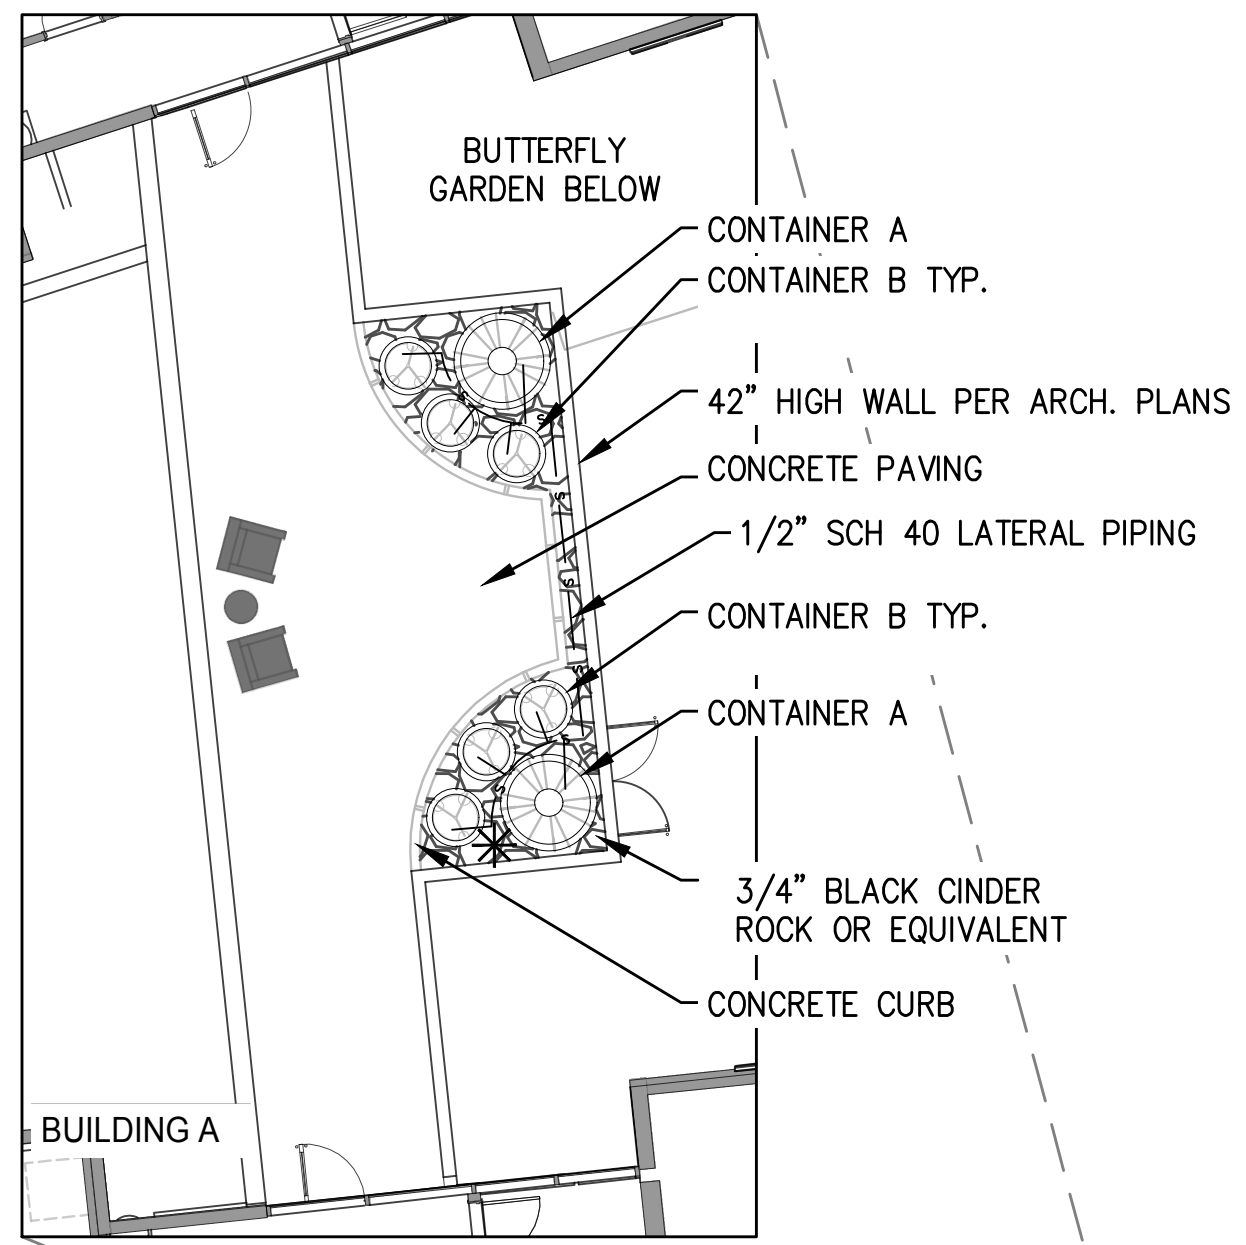

KEY MAP
SECOND FLOOR

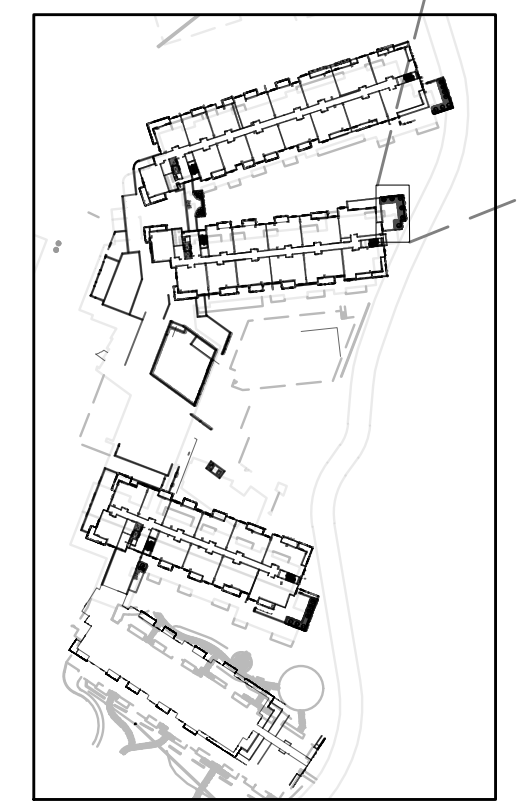


KEY MAP THIRD FLOOR

CONTAINER TABLE		
CONTAINER	QTY. THIS SHEET	MANUFACTURER MAKE & SIZE
A	23	OLD TOWN FIBERGLASS MODEL: DUNE SERIES DS-6040 COLOR: BRONZE 12 FINISH: SAND SIZE: 60" DIA. x 40" HT. x 28" BASE. PROVIDE SUB-IRRIGATION & DRAINAGE HOLE WEIGHT: 160 lbs
B	8	OLD TOWN FIBERGLASS MODEL: DUNE SERIES DS-4432 COLOR: BRONZE 12 FINISH: SAND SIZE: 44" DIA. x 32" HT. x 20" BASE. PROVIDE SUB-IRRIGATION & DRAINAGE HOLE WEIGHT: 99 lbs


LANDSCAPE PLANT	
SYMBOL	PLANT NAME
	DASYLIRION LONGISSIMUM TOOTHLESS SPOON
	PEDILANTHUS MACROCARPUS LADY'S SLIPPER LADY'S SLIPPER
	SALVIA GREGGII AUTUMN SAGE
	SOPHORA SECUNDIFLORA TEXAS MOUNTAIN LAUREL

- NOTE**
- CONTAINERS TO BE TOP DRESSED WITH 1" SCREENED DECORATIVE ROCK. COLOR: WILDCAT RED (OR EQUAL).
 - COORDINATE DRAINAGE, IRRIGATION CONDUIT AND SLEEVING WITH GENERAL CONTRACTOR.
 - SHIM CONTAINERS LEVEL AS NEEDED.
 - DUE TO THE CONDITIONED WATER PLANTS AND SOIL MAY NEED TO BE REPLACED PERIODICALLY.


* NOTE:
P.O.C. LOCATION MAY CHANGE IN FIELD

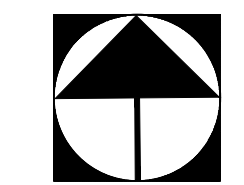

THIRD FLOOR CONTAINER AND PLANTS

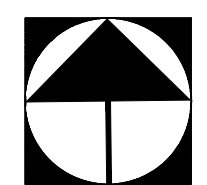

SECOND FLOOR CONTAINERS AND PLANTS

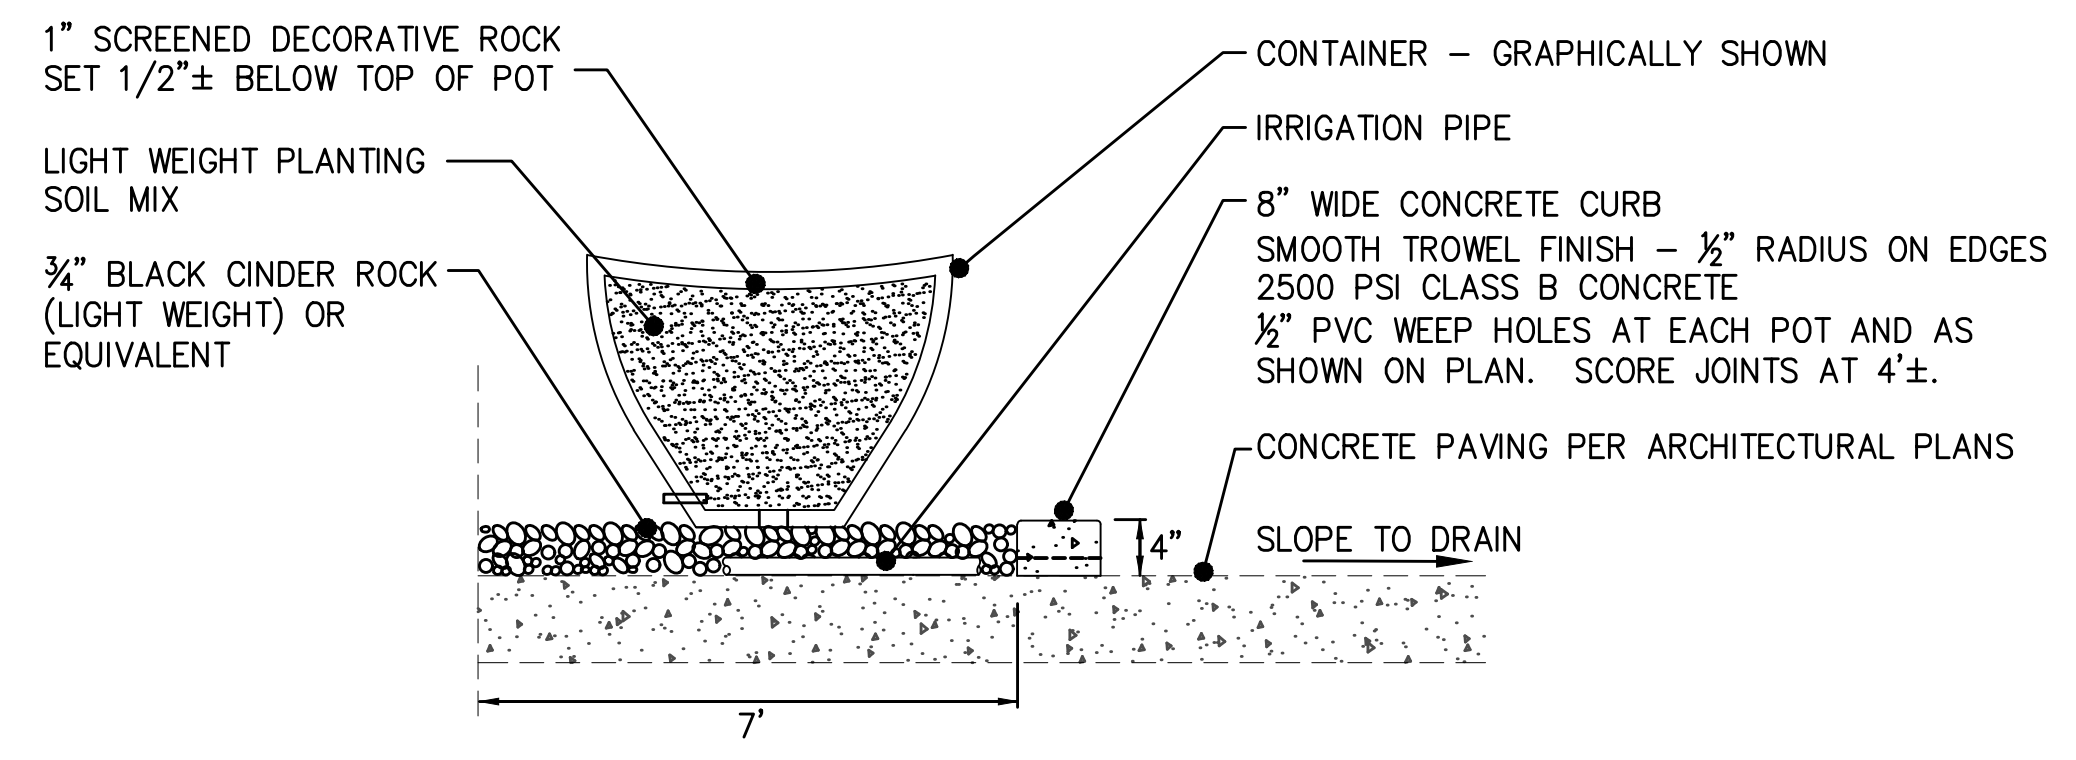


NOTE: WATER PROOFING TO BE APPLIED ON CONCRETE PAVING UNDER CINDER ROCK PER ARCHITECTURAL PLANS.

1 CONTAINER




CONTAINER IRRIGATION PLAN

FINAL LANDSCAPE PLAN
LA POSADA AT PUSCH RIDGE
PHASE 1
(REVISION TO FINAL LANDSCAPE PLAN FOR NAKOMA SKY)
PHASES 1, 2, 3 AND FUTURE PHASES

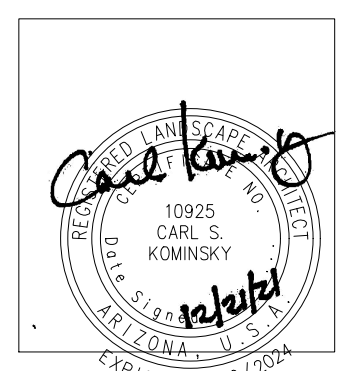

ROONEY RANCH AREA Z RECORDED IN BOOK 62 M&P, PAGE 4,
LOTS 1-68 AND COMMON AREAS "A", "B", AND "C" BEING A
PORTION OF SECTION 7, TOWNSHIP 12' SOUTH, RANGE 14 EAST,
& S.R.M. TOWN OF ORO VALLEY, PIMA COUNTY, ARIZONA
DECEMBER 2021
WLB NO. 181057-G-E02
CONTOUR INTERVAL: 1' SCALE: 1"=10'

1.11
REFERENCE CASE #S:
OV1601351
OV115-027
OV914-008
OV914-007A
OV903-03A
(0)15-14

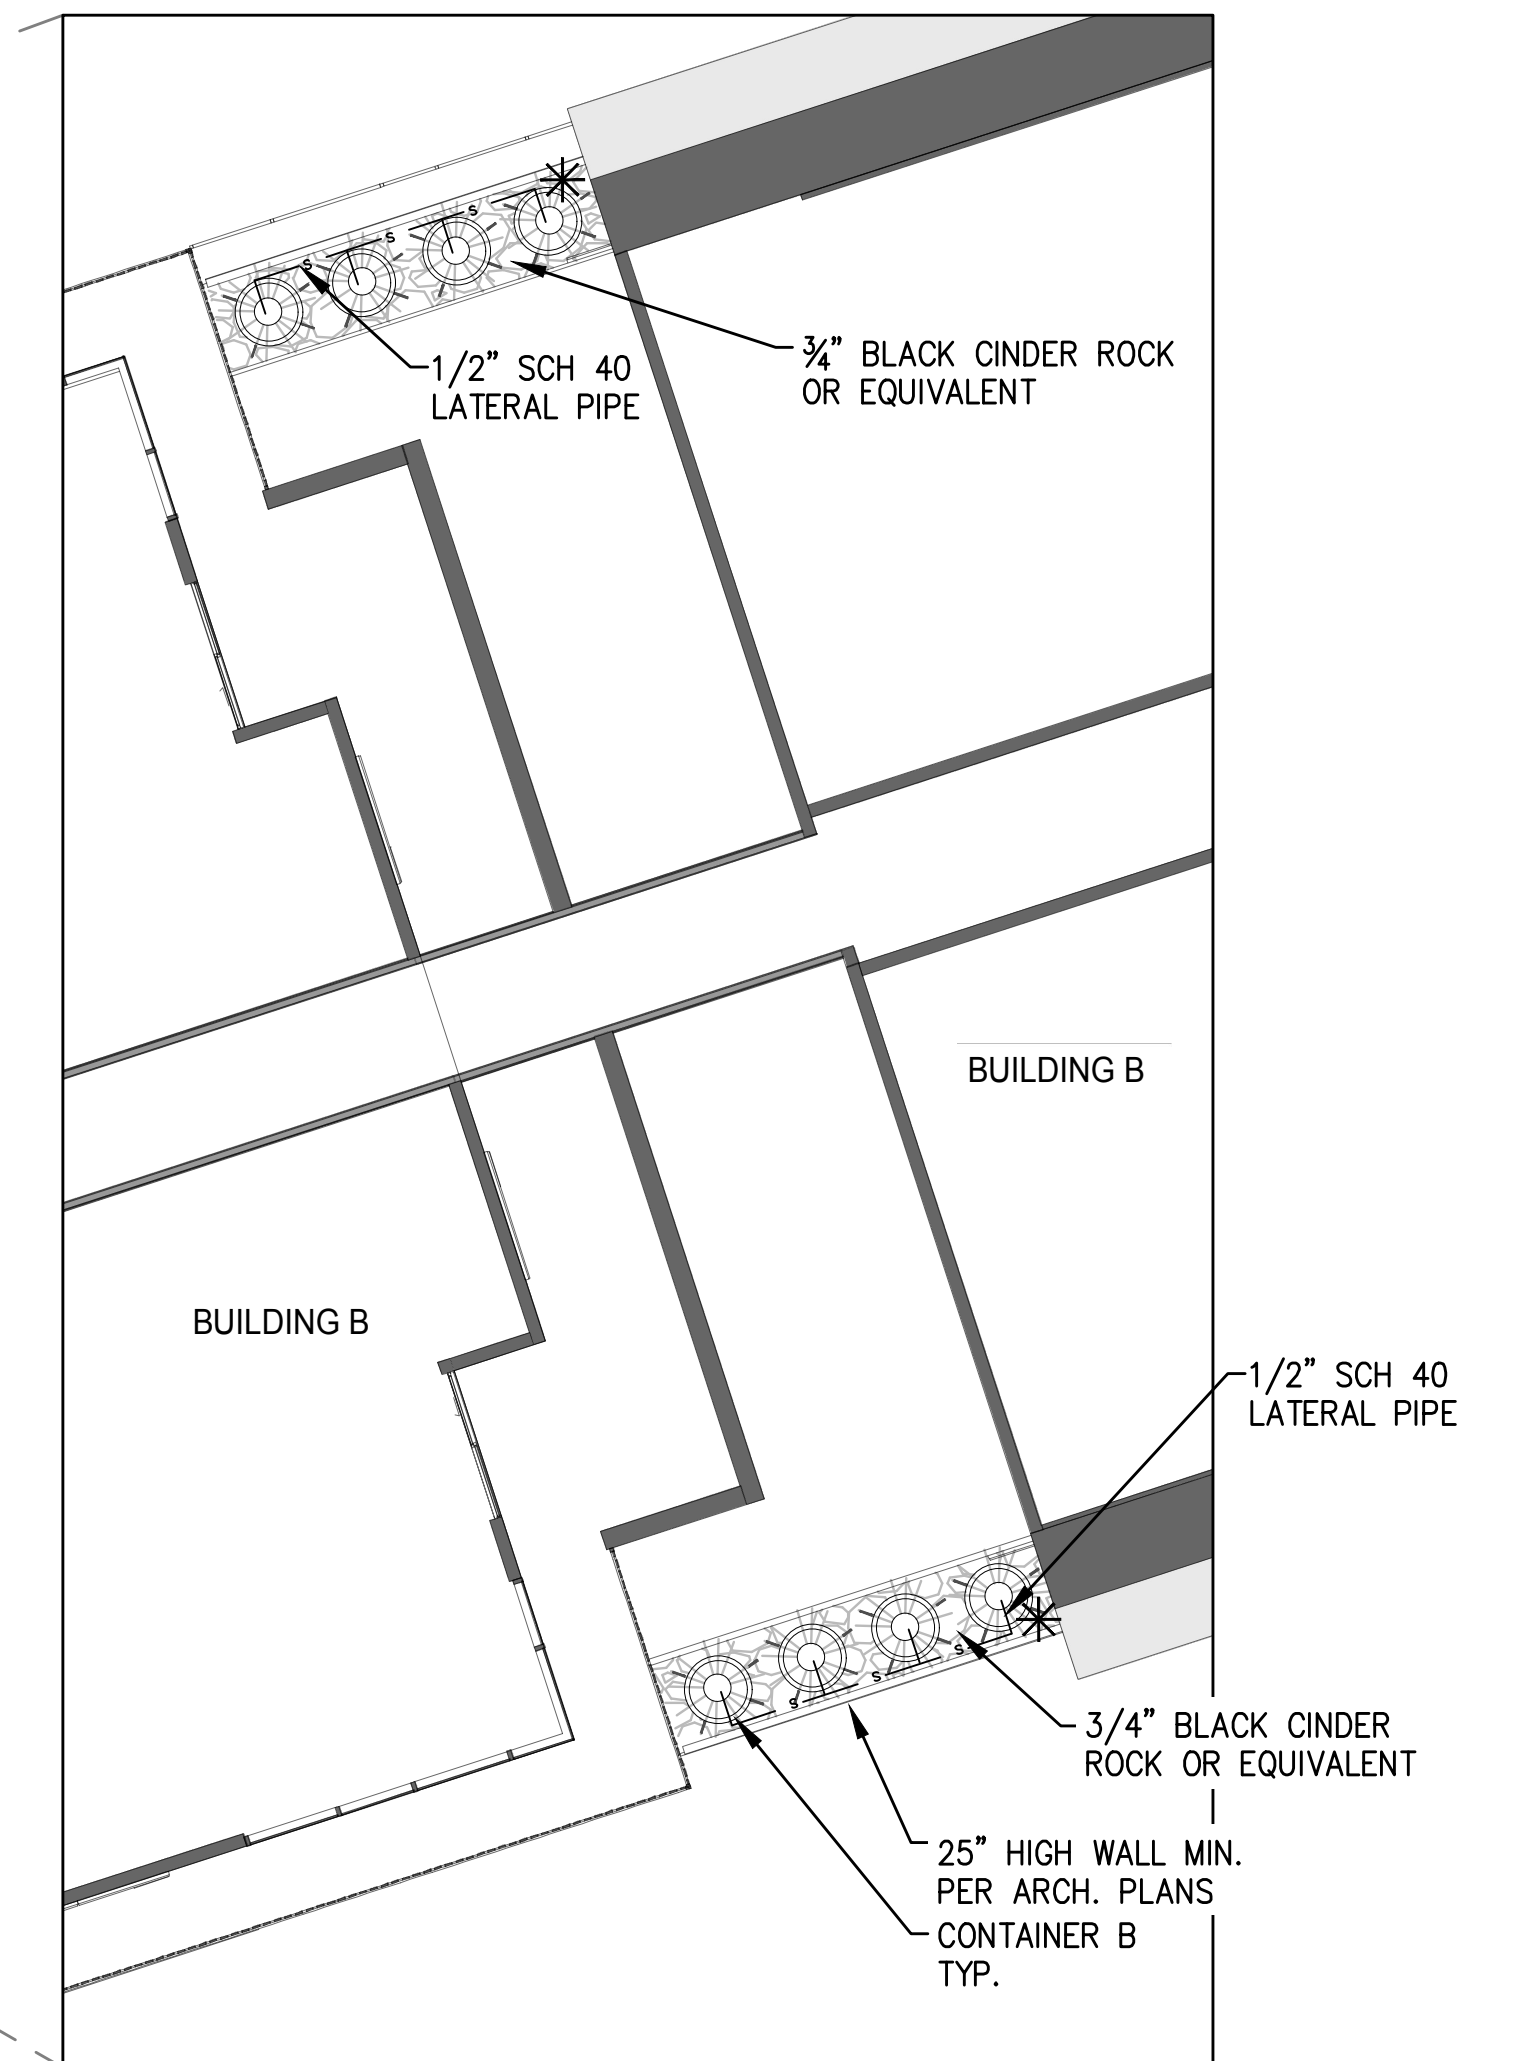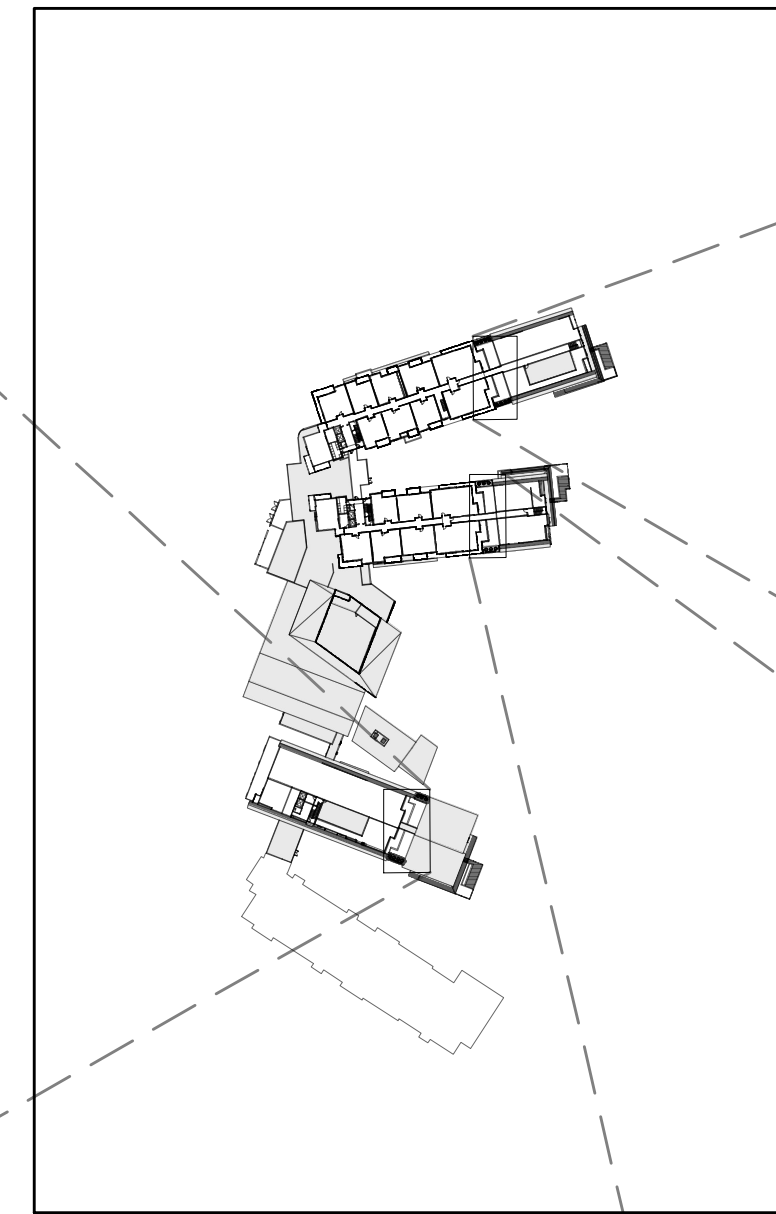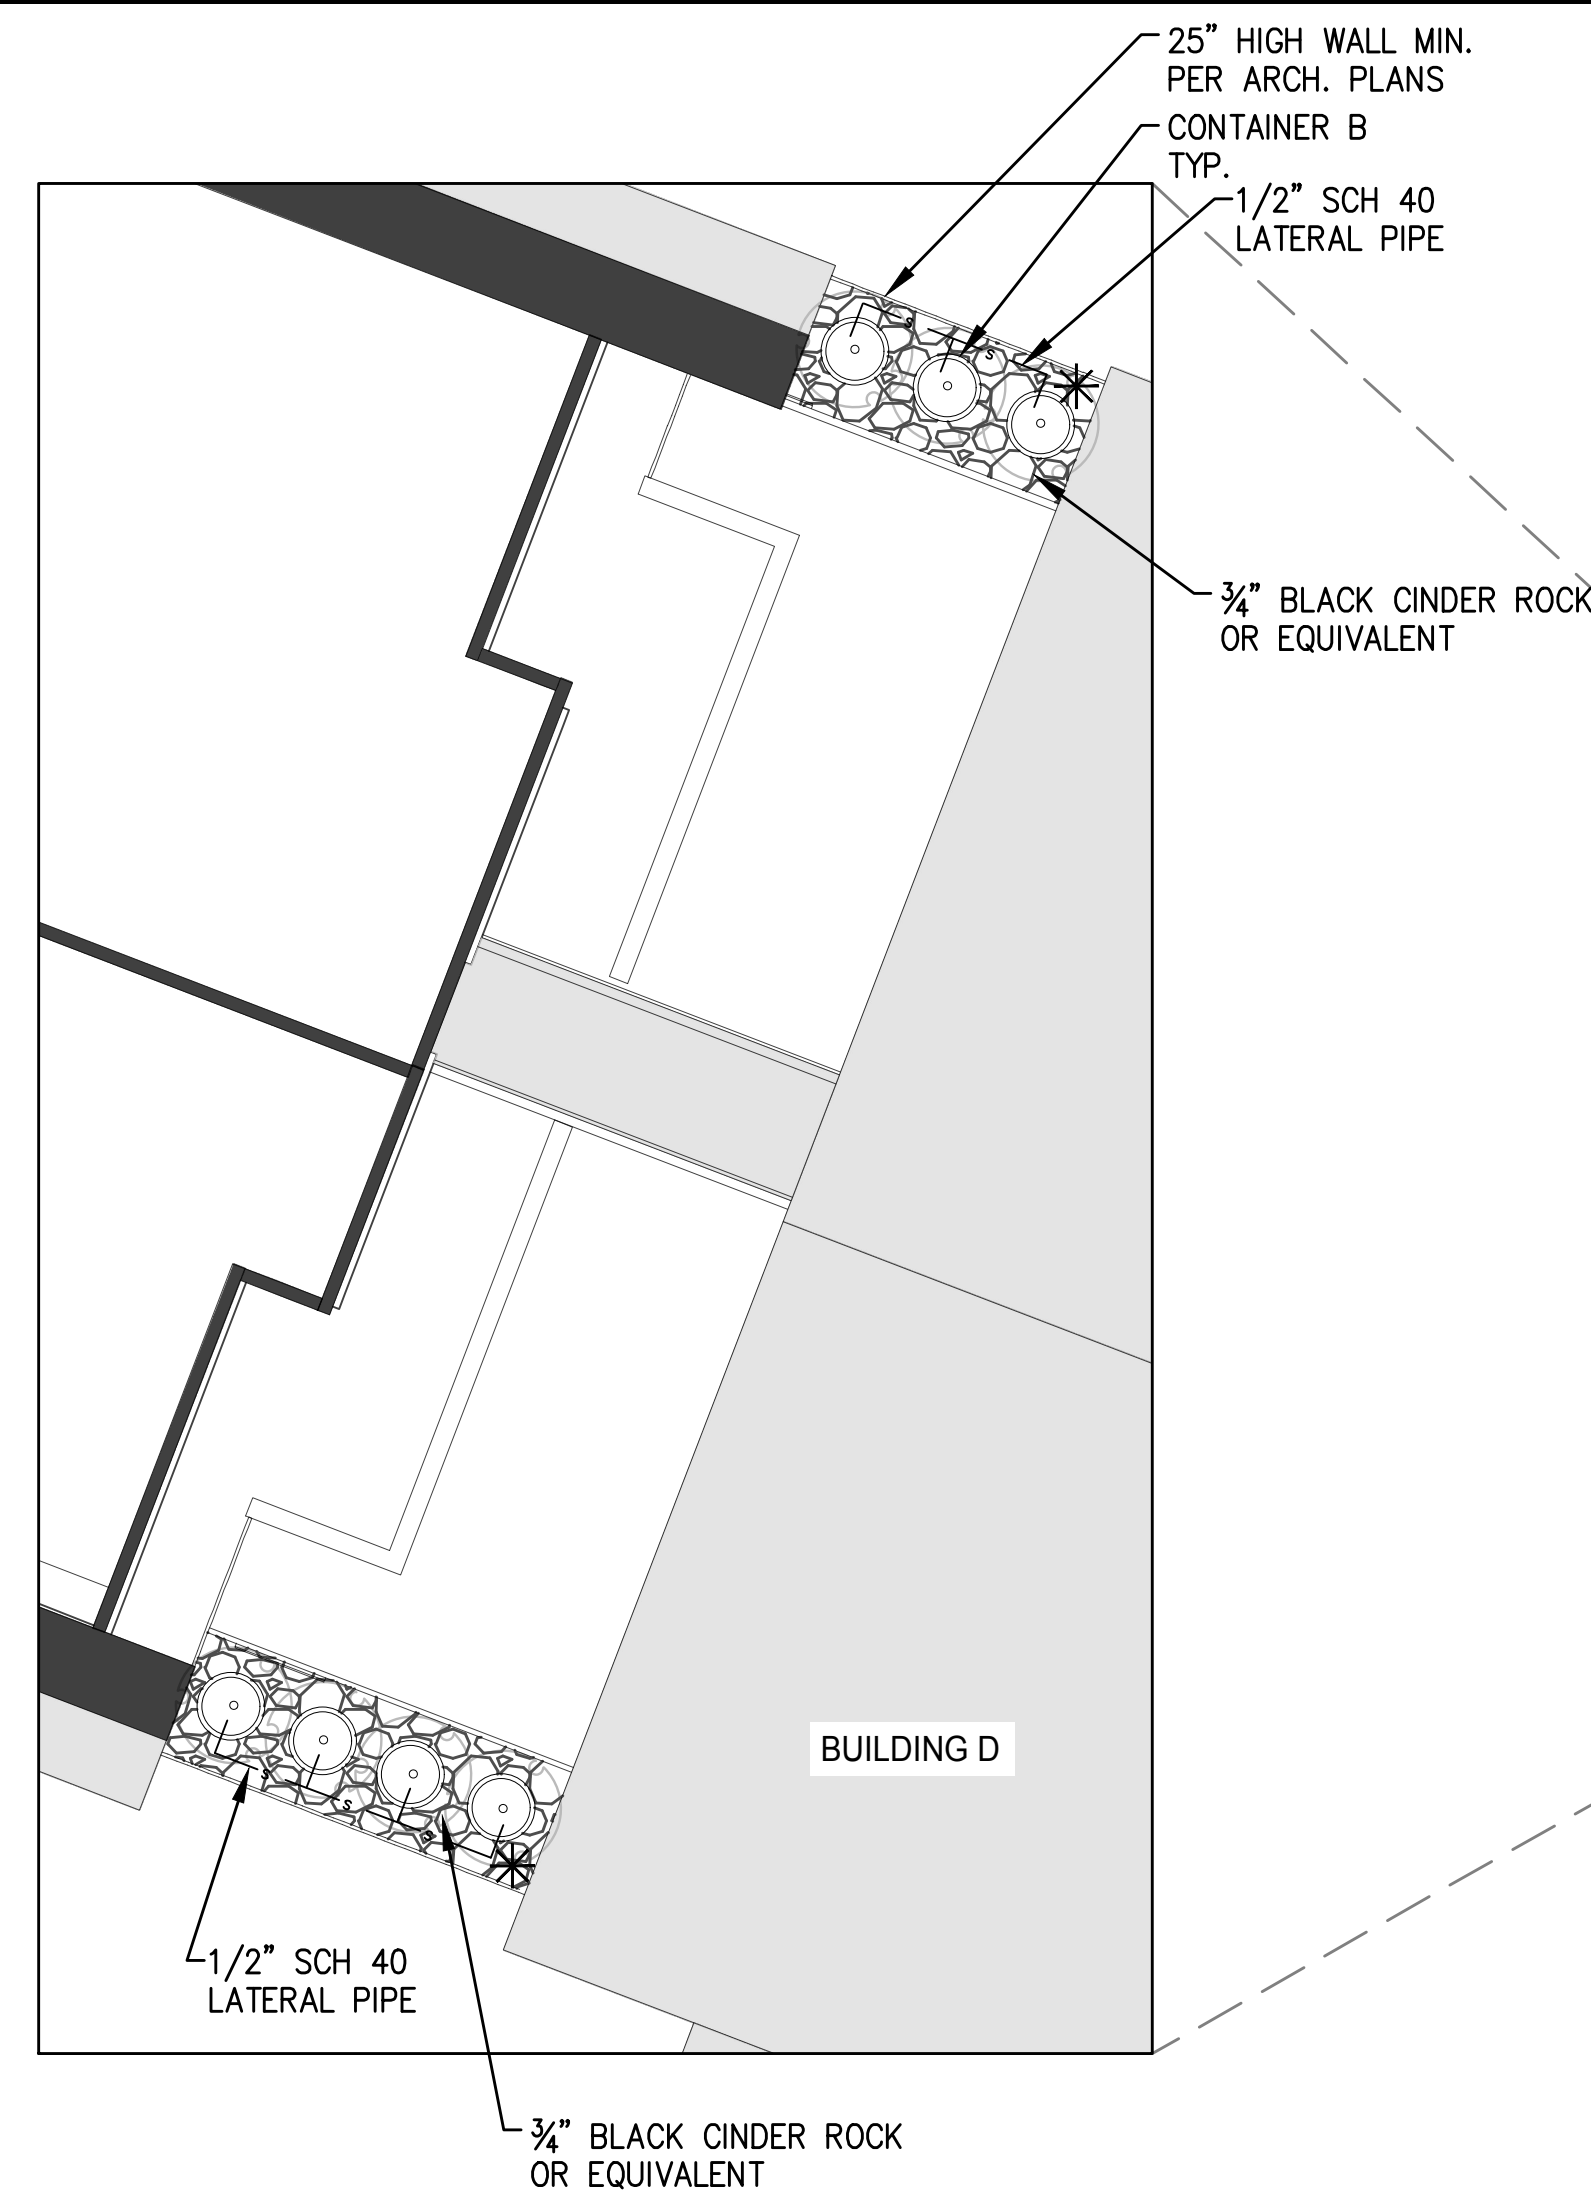

CONTAINER TABLE

CONTAINER	QTY. THIS SHEET	MANUFACTURER MAKE & SIZE
B	21	OLD TOWN FIBERGLASS MODEL: DUNE SERIES DS-4432 COLOR: BRONZE 12 FINISH: SAND SIZE: 44" DIA. x 32" HT. x 20" BASE. PROVIDE SUB-IRRIGATION & DRAINAGE HOLE WEIGHT: 99 lbs


LANTERLEND

SYMBOL	PLANT NAME
	DASYLIRION LONGISSIMUM TOOTHLESS SPOON
	SOPHORA SECUNDFLORA TEXAS MOUNTAIN LAUREL


NOTE

SEE SHEET H1.8 FOR NOTES AND DETAILS.

* NOTE:
P.O.C. LOCATION MAY CHANGE IN FIELD

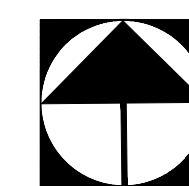

FIFTH FLOOR CONTAINERS AND PLANTS

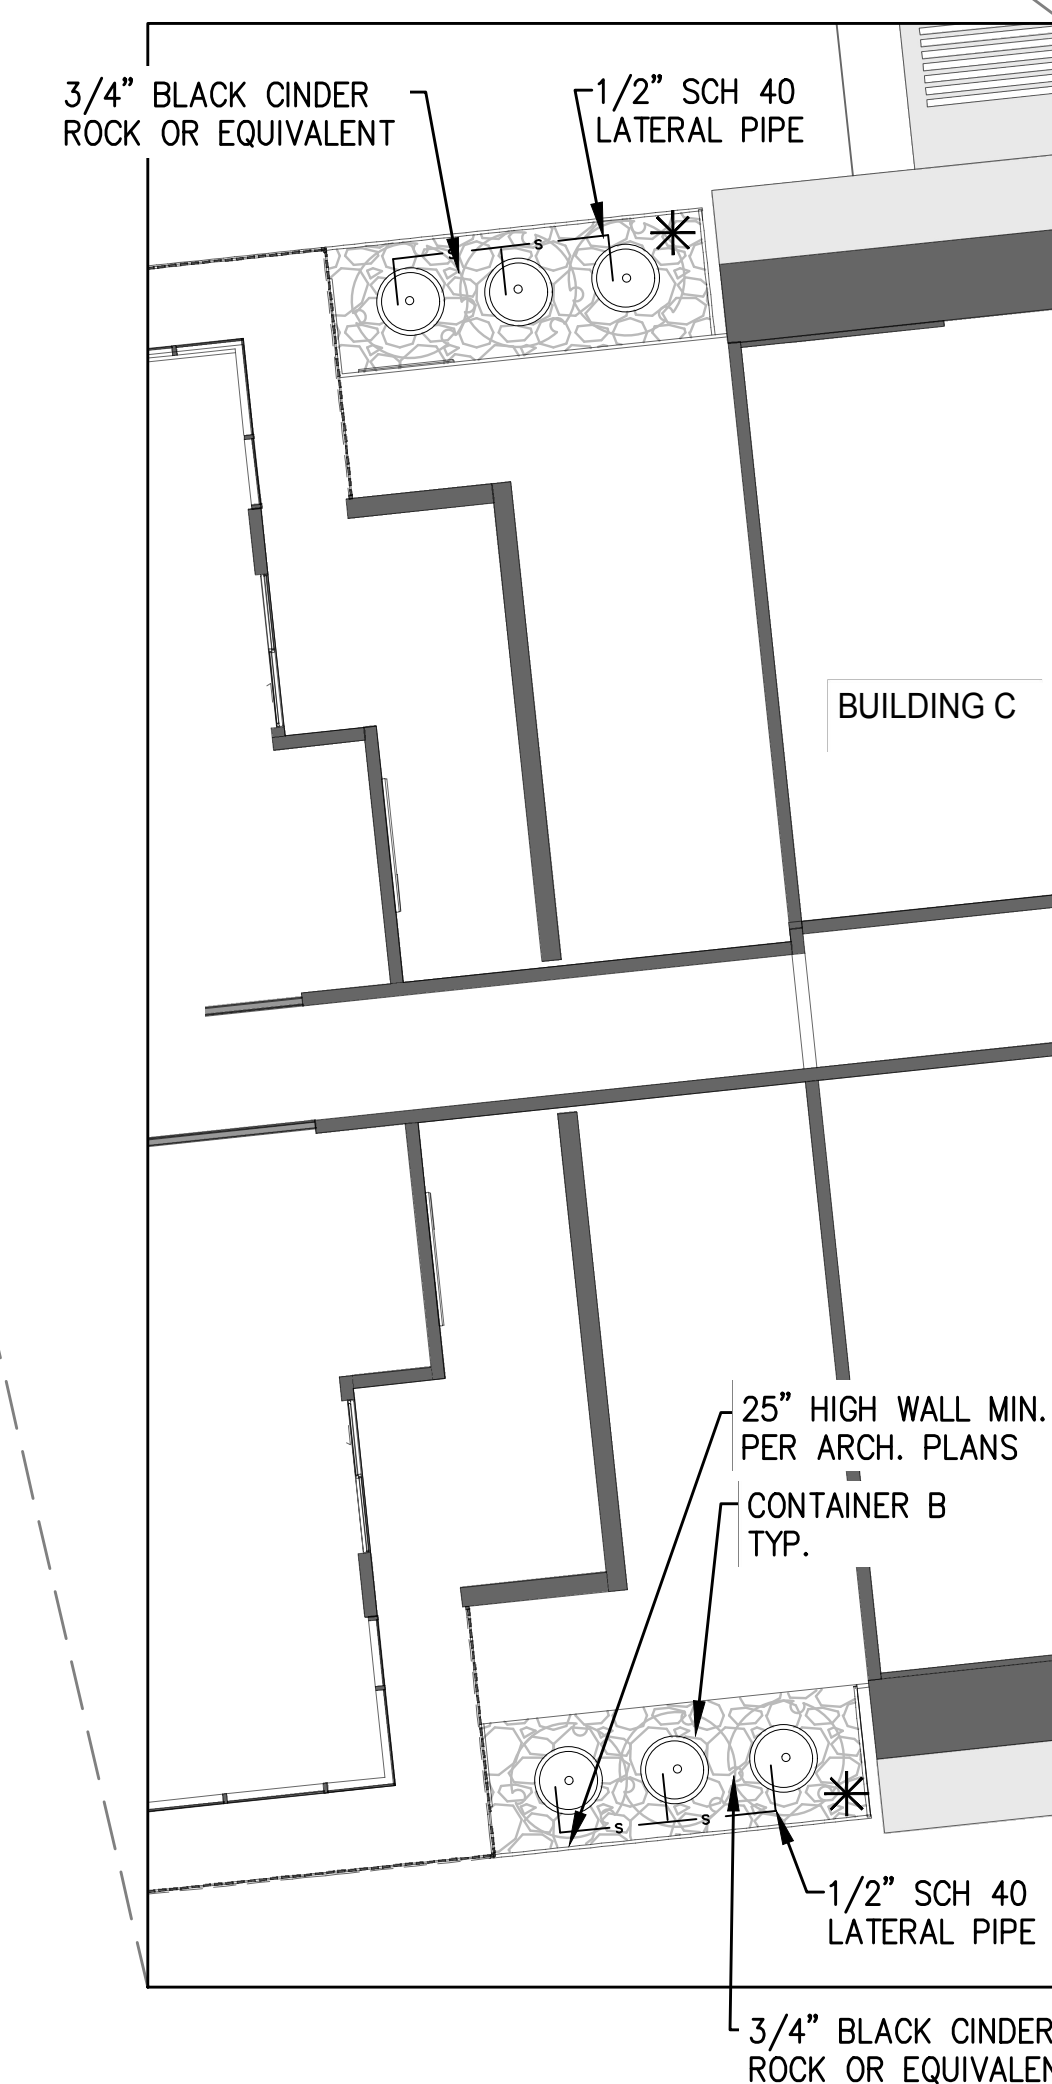


CONTAINER IRRIGATION PLAN




NOTES:

1. ALL WIRE TO BE INSTALLED AS PER LOCAL CODE. TAPE AND BUNDLE WIRE EVERY 20' PROVIDE EXPANSION COILS AT EA. WIRE CONNECTION IN VALVE BOX (WRAP AROUND 1/2" PIPE 15 TIMES)
2. COMPACT SOIL AROUND VALVE BOX TO SAME DENSITY AS UNDISTURBED ADJACENT SOIL.
3. ALL THREADED PVC JOINTS TO BE WRAPPED WITH TEFLON TAPE OR APPROVED EQUAL PVC TAPE.
4. SEAL BOTTOM AND ALL OPENINGS WITH GEOTEXTILE FABRIC.
5. PROVIDE 3' SLACK IN 2 WIRE INSIDE VALVE BOX.

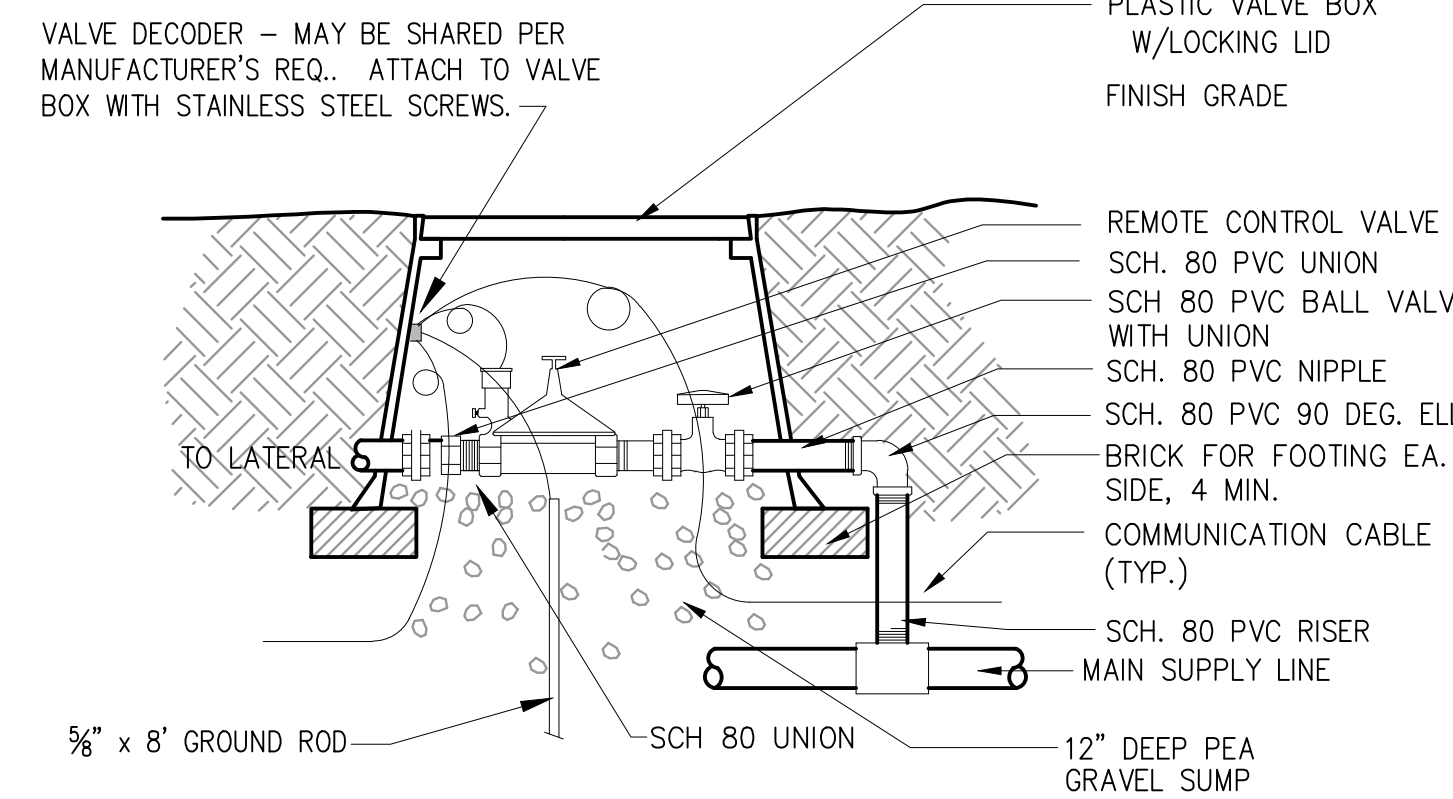


1 REMOTE CONTROL VALVE
N.T.S.

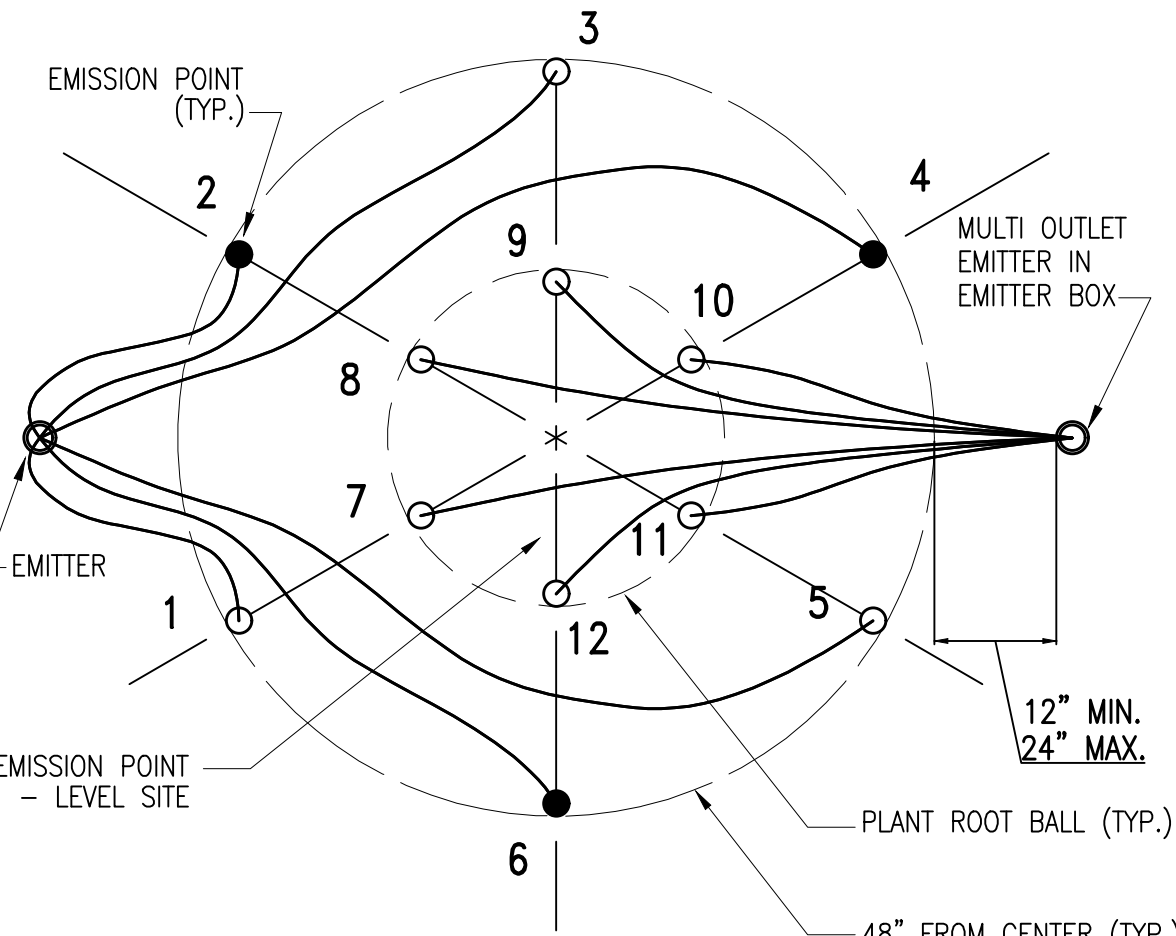


NOTE: WHEN 9 EMISSION POINTS ARE SHOWN IN EMITTER SCHEDULE, USE #2, 4, 6 AND 7-12.

2 EMITTER LOCATION - TREES
W/ 2 MULTI-PORTS
N.T.S.

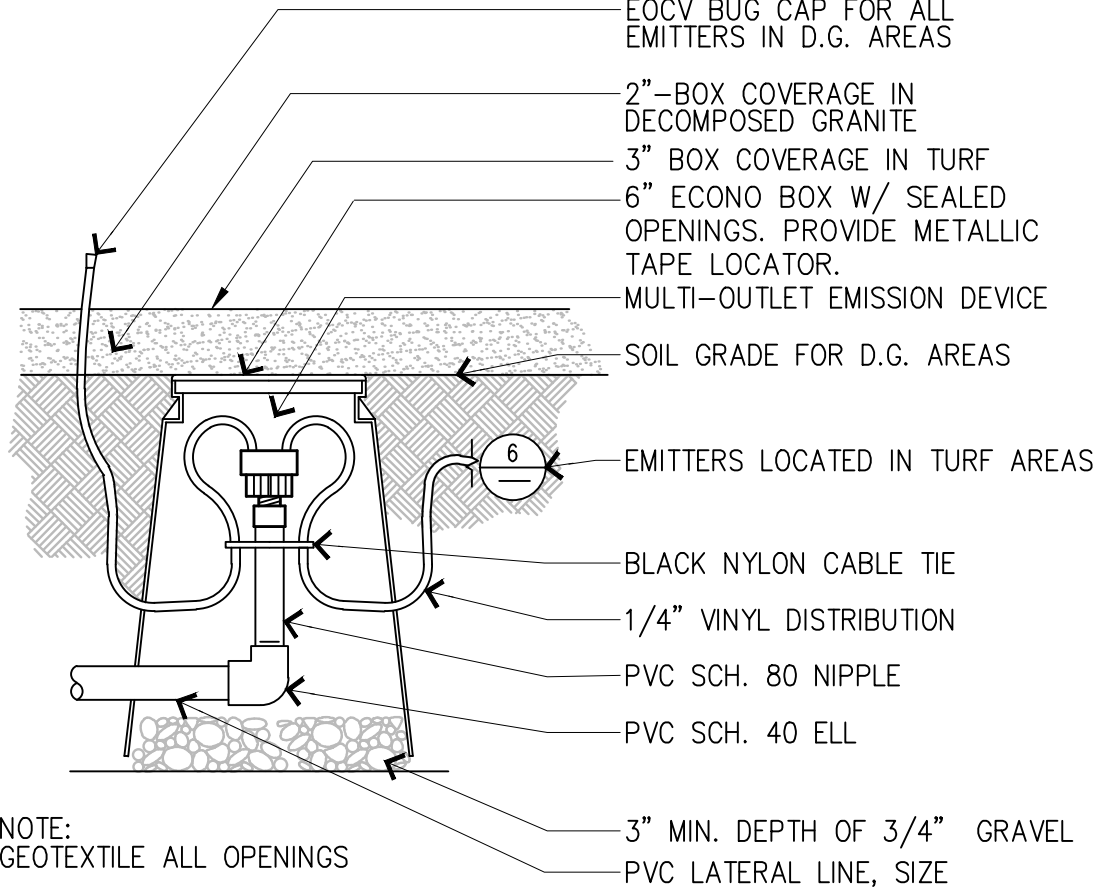


NOTE: GEOTEXTILE ALL OPENINGS


3 MULTI OUTLET EMITTER DETAIL
N.T.S.

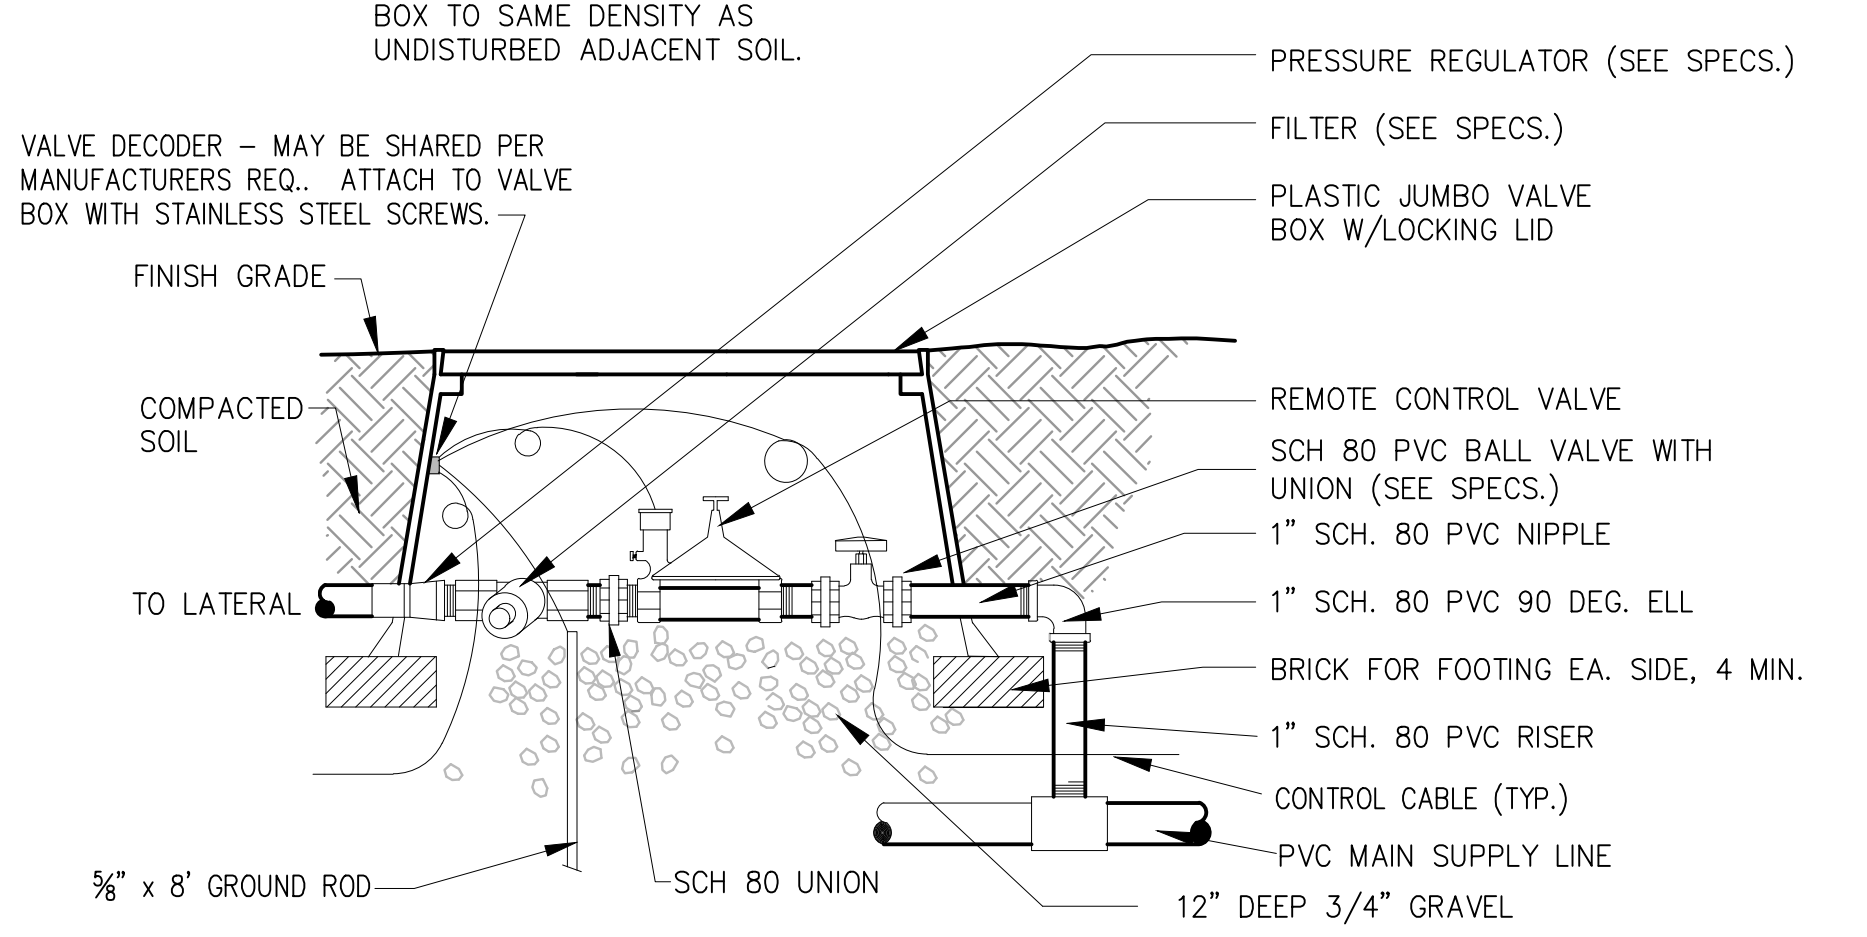


4 DRIP VALVE ASSEMBLY DETAIL
N.T.S.

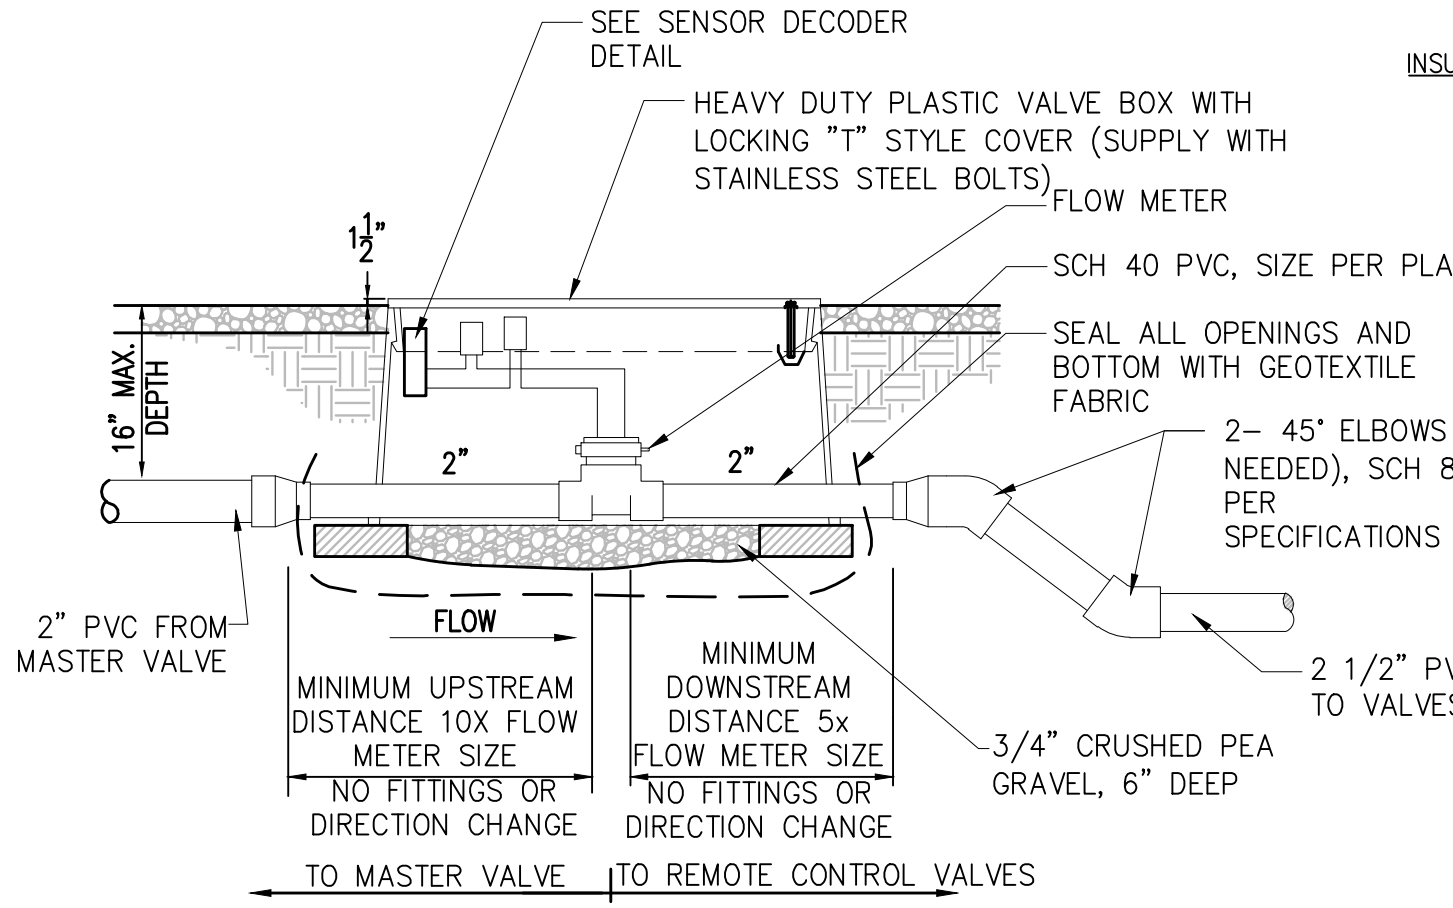


5 FLOW METER INSTALLATION
N.T.S.

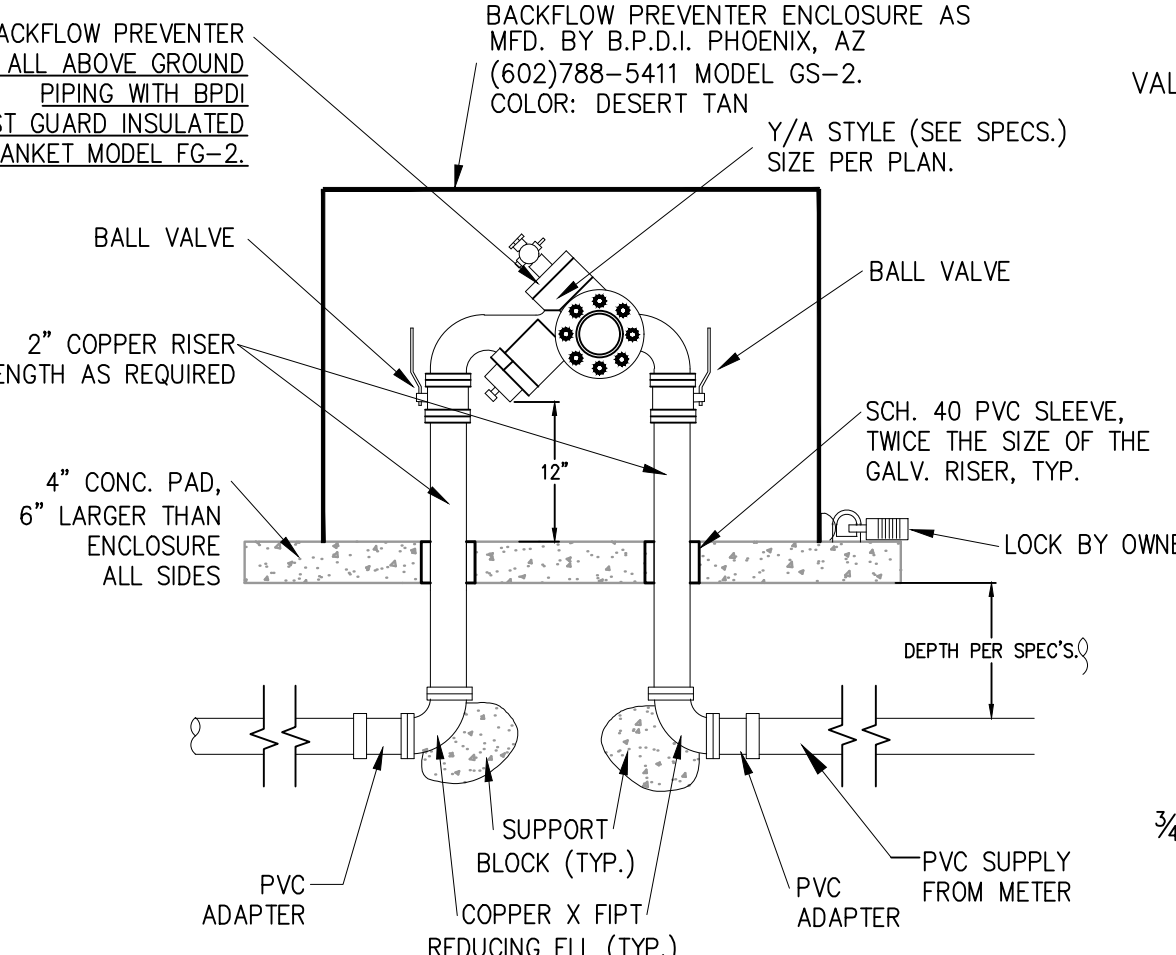


6 REDUCED PRESSURE BACKFLOW PREVENTER DETAIL
N.T.S.

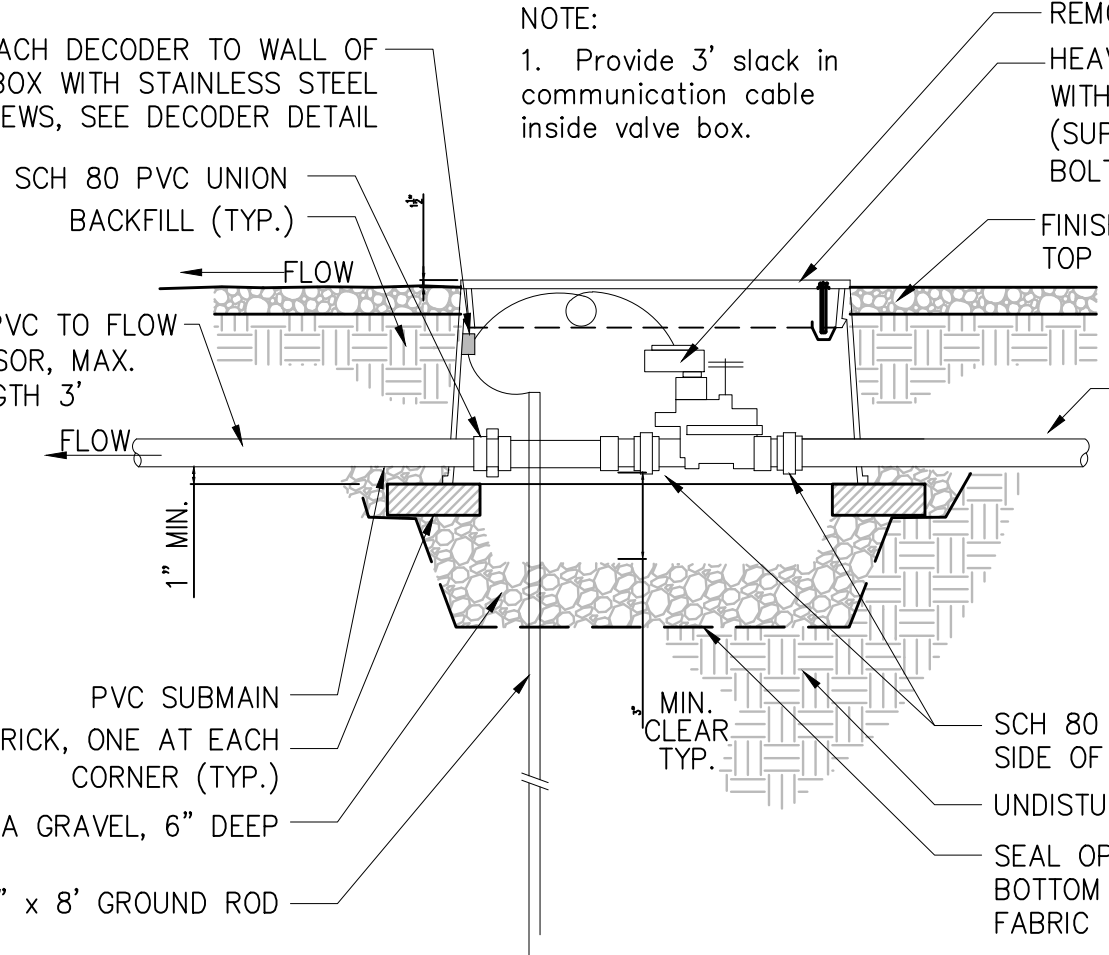

7 MASTER VALVE
N.T.S.

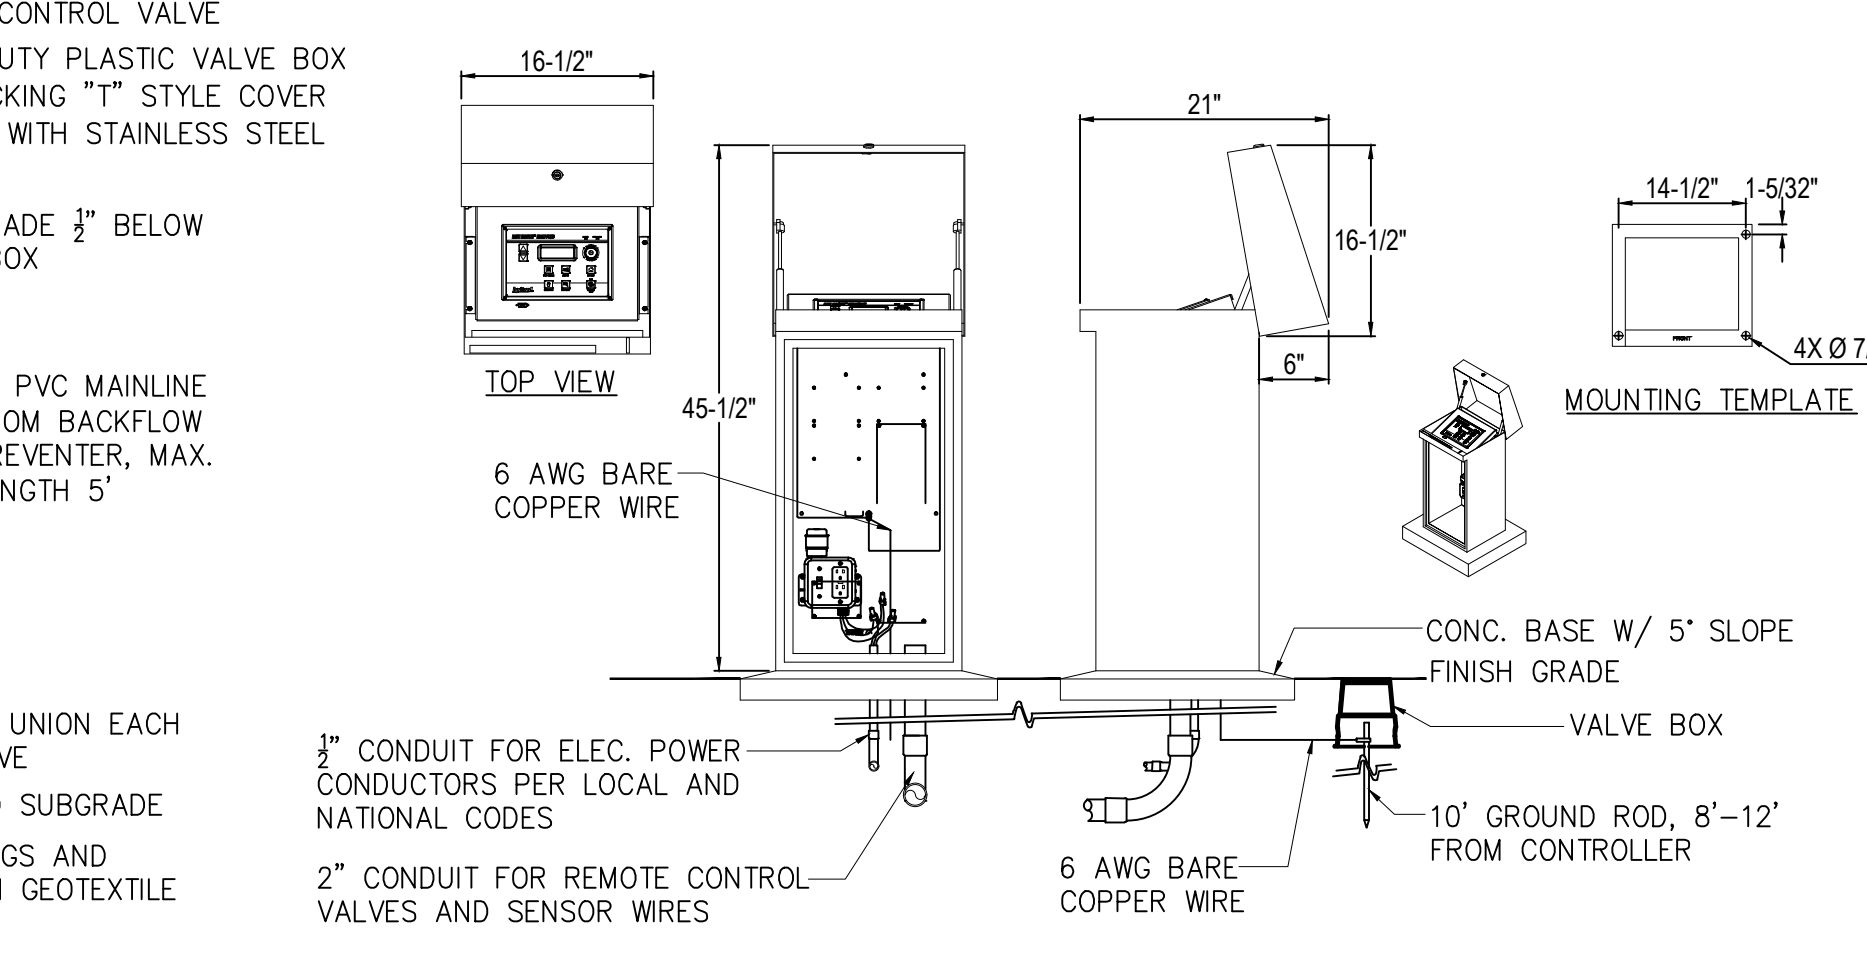


8 EXTERIOR STAINLESS STEEL PEDESTAL CONTROLLER
N.T.S.

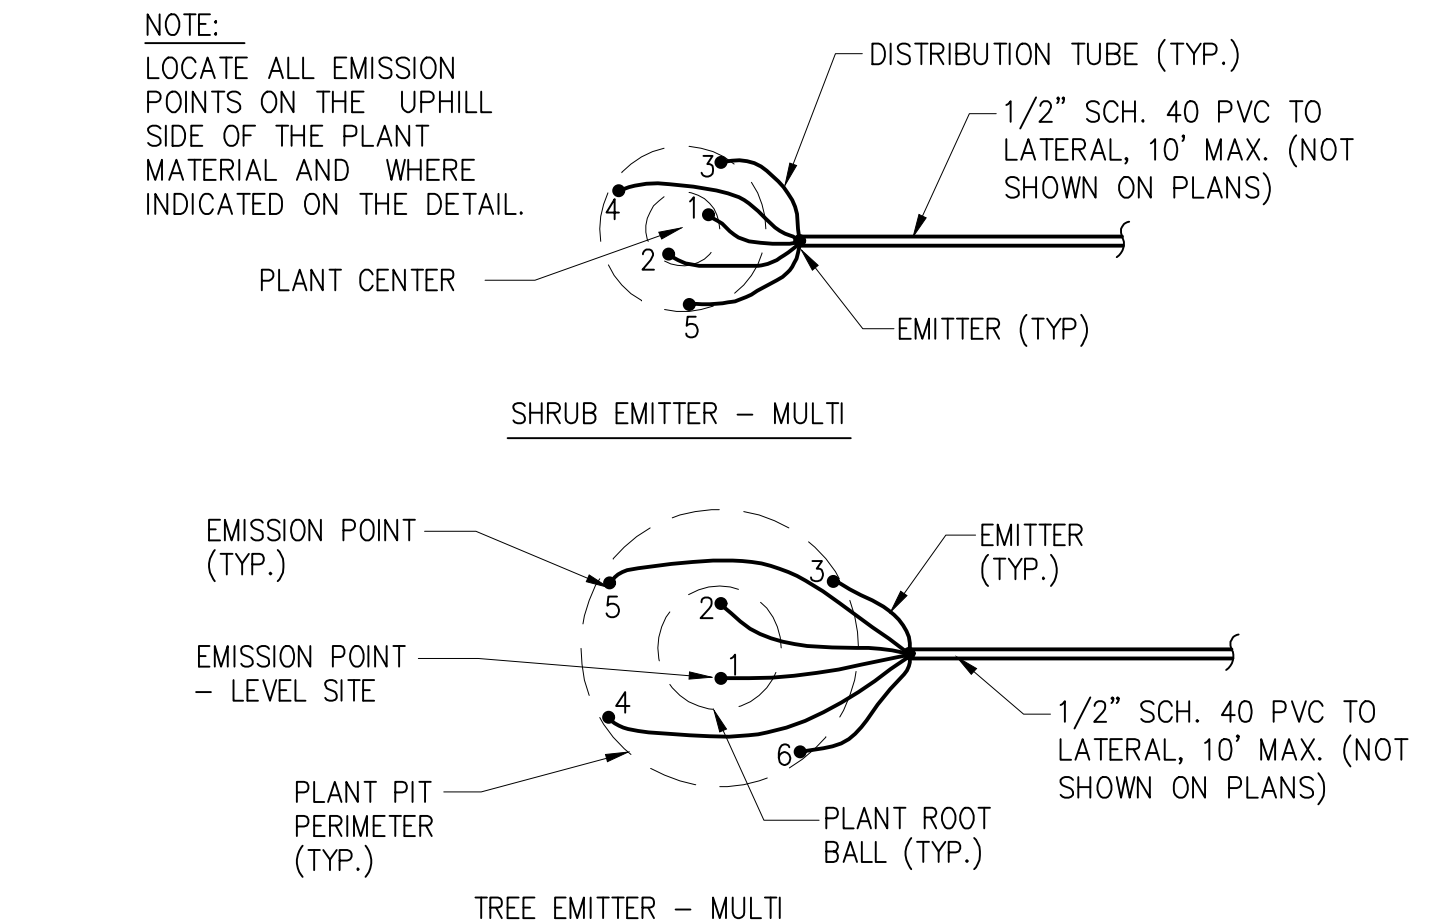


NOTE: EMISSION POINTS ARE NUMBERED IN THE ORDER OF PLACEMENT


9 MULTI-OUTLET EMITTER LOCATION
N.T.S.

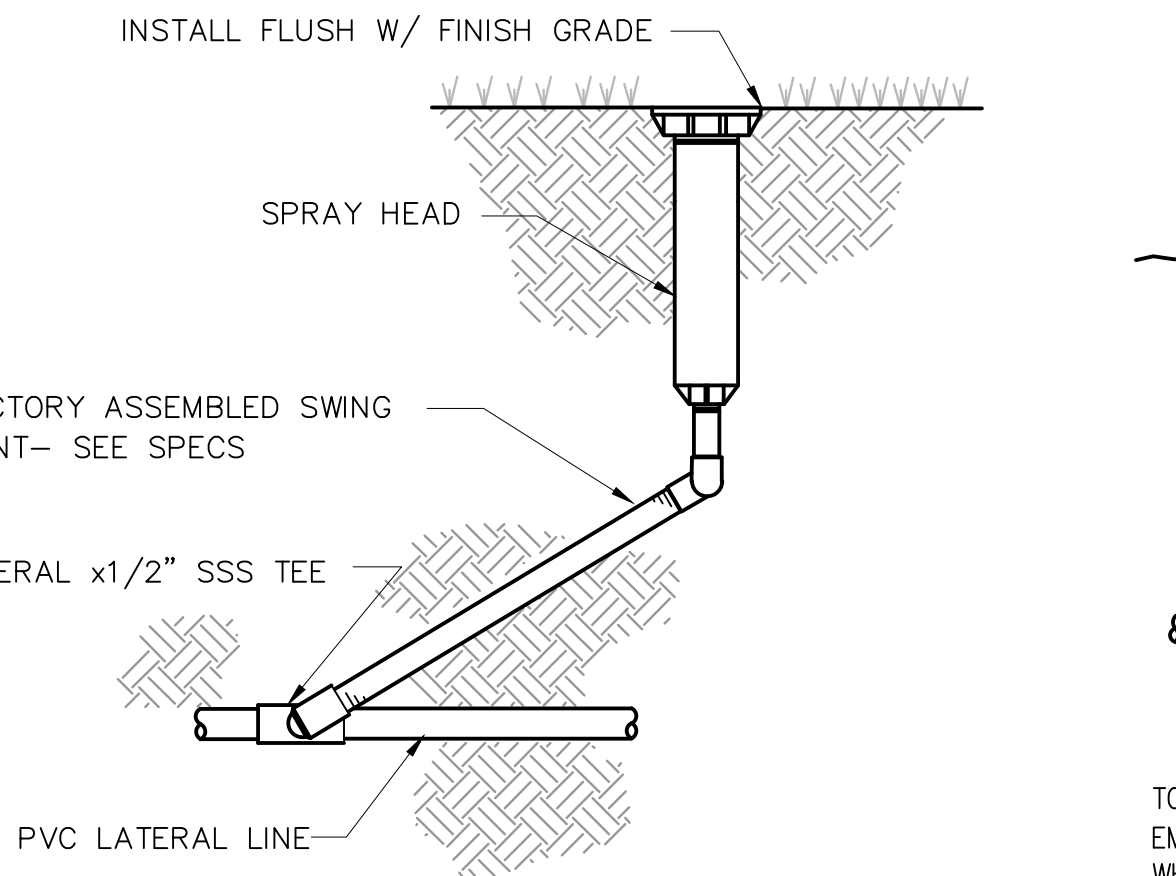


10 SPRAY HEAD DETAIL
N.T.S.

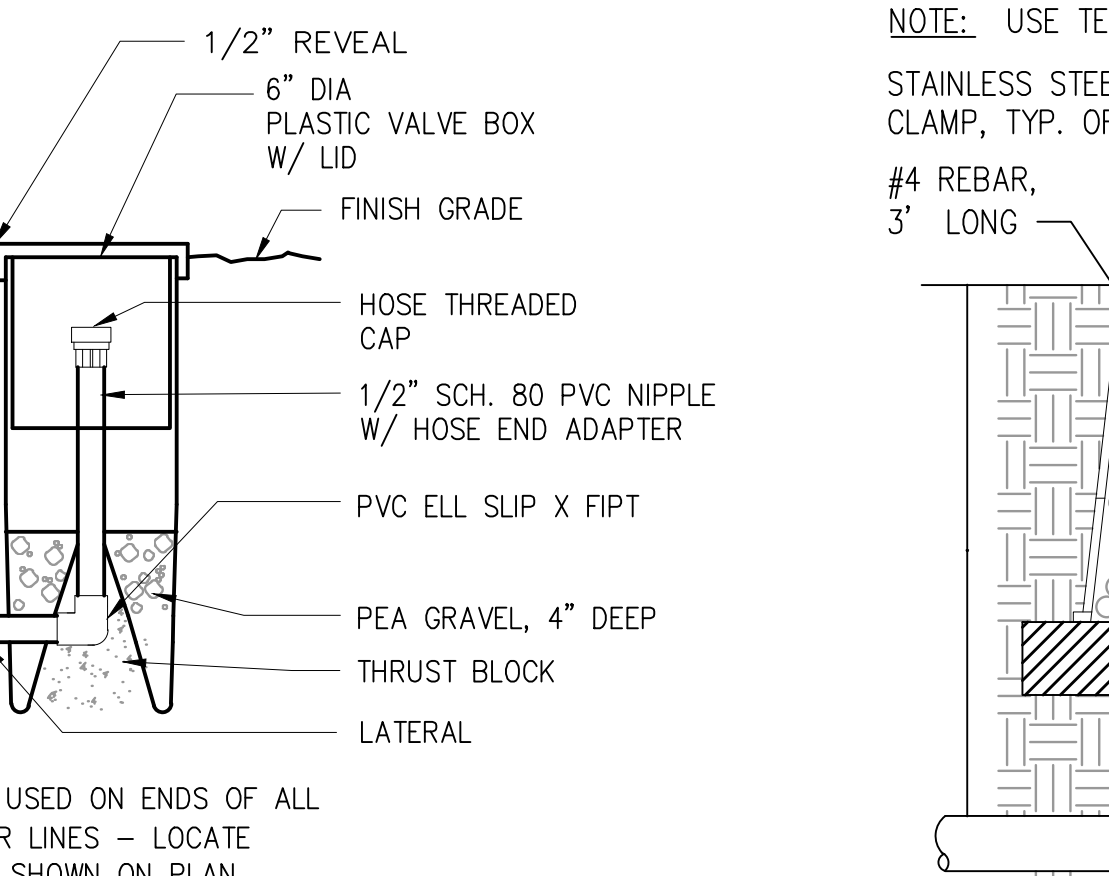


11 FLUSH CAP ASSEMBLY
N.T.S.

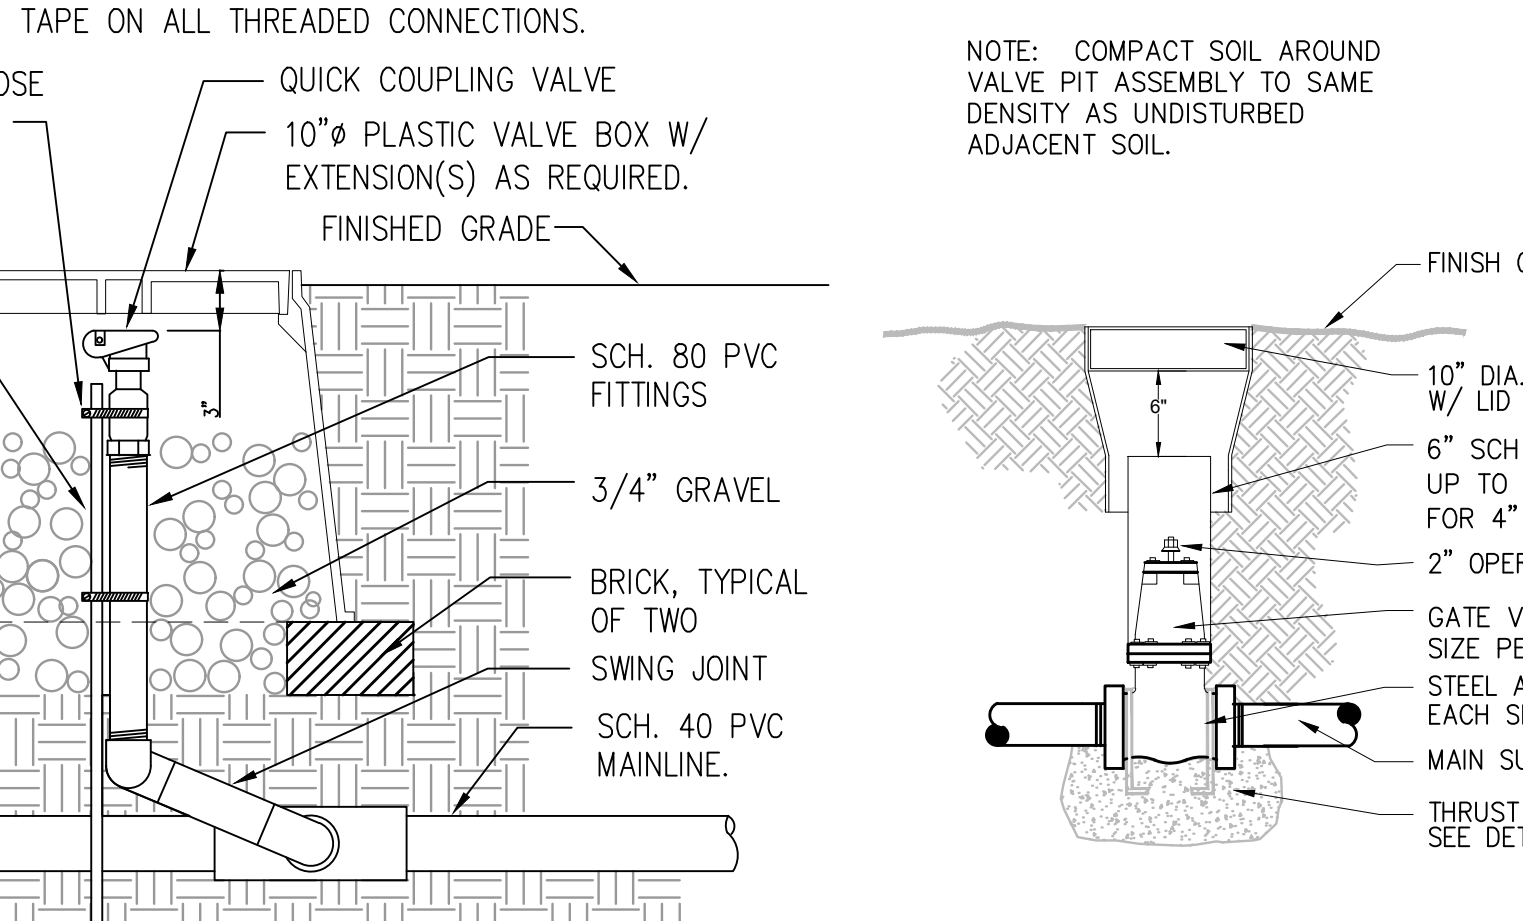


12 GATE VALVE DETAIL
N.T.S.

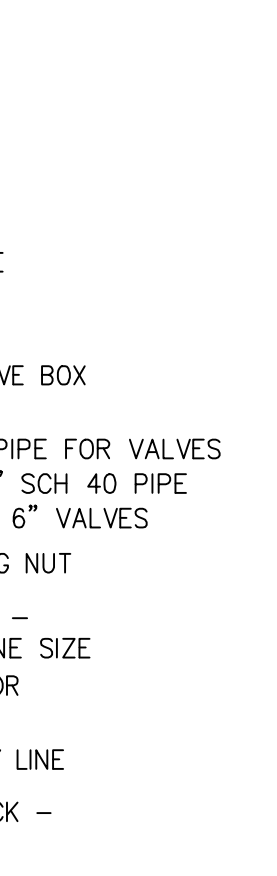


13 GATE VALVE DETAIL
N.T.S.

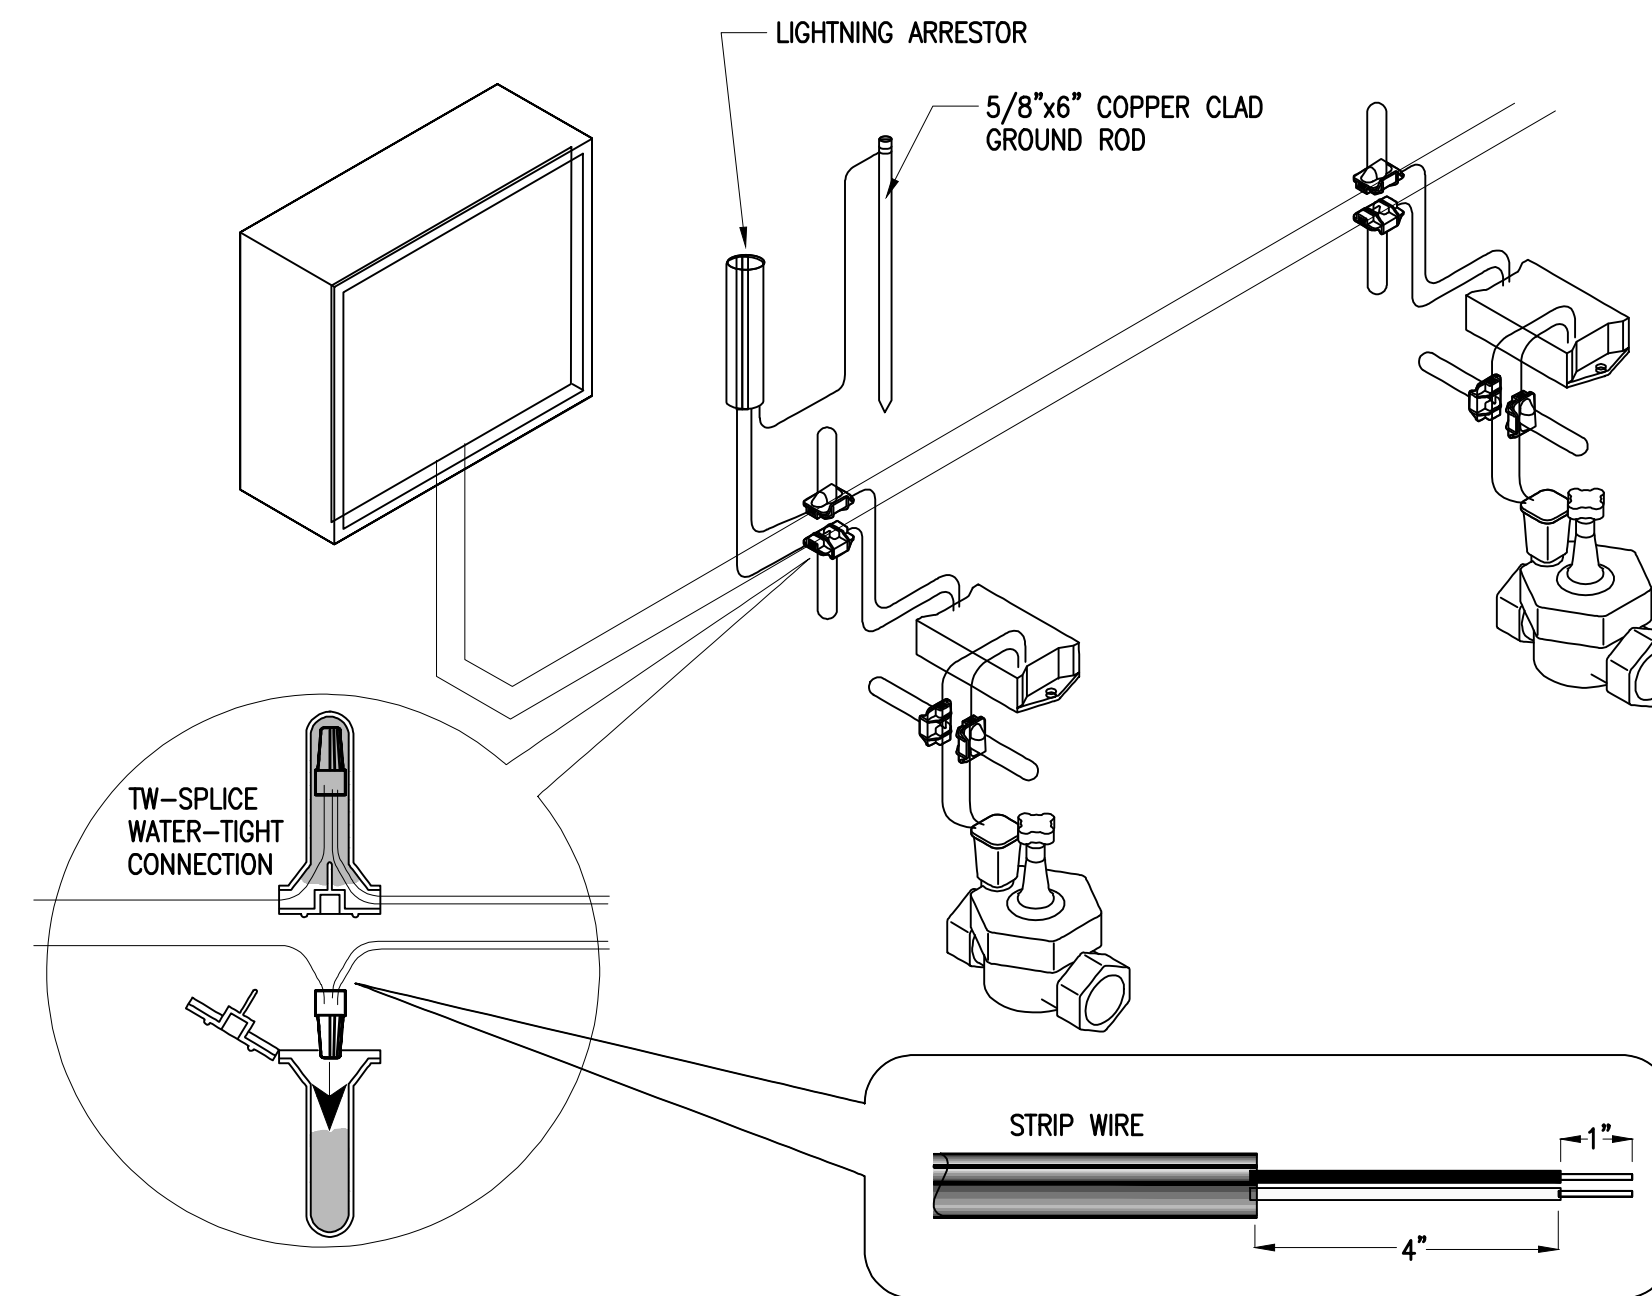


1 2-WIRE CONNECTION DETAIL
N.T.S.

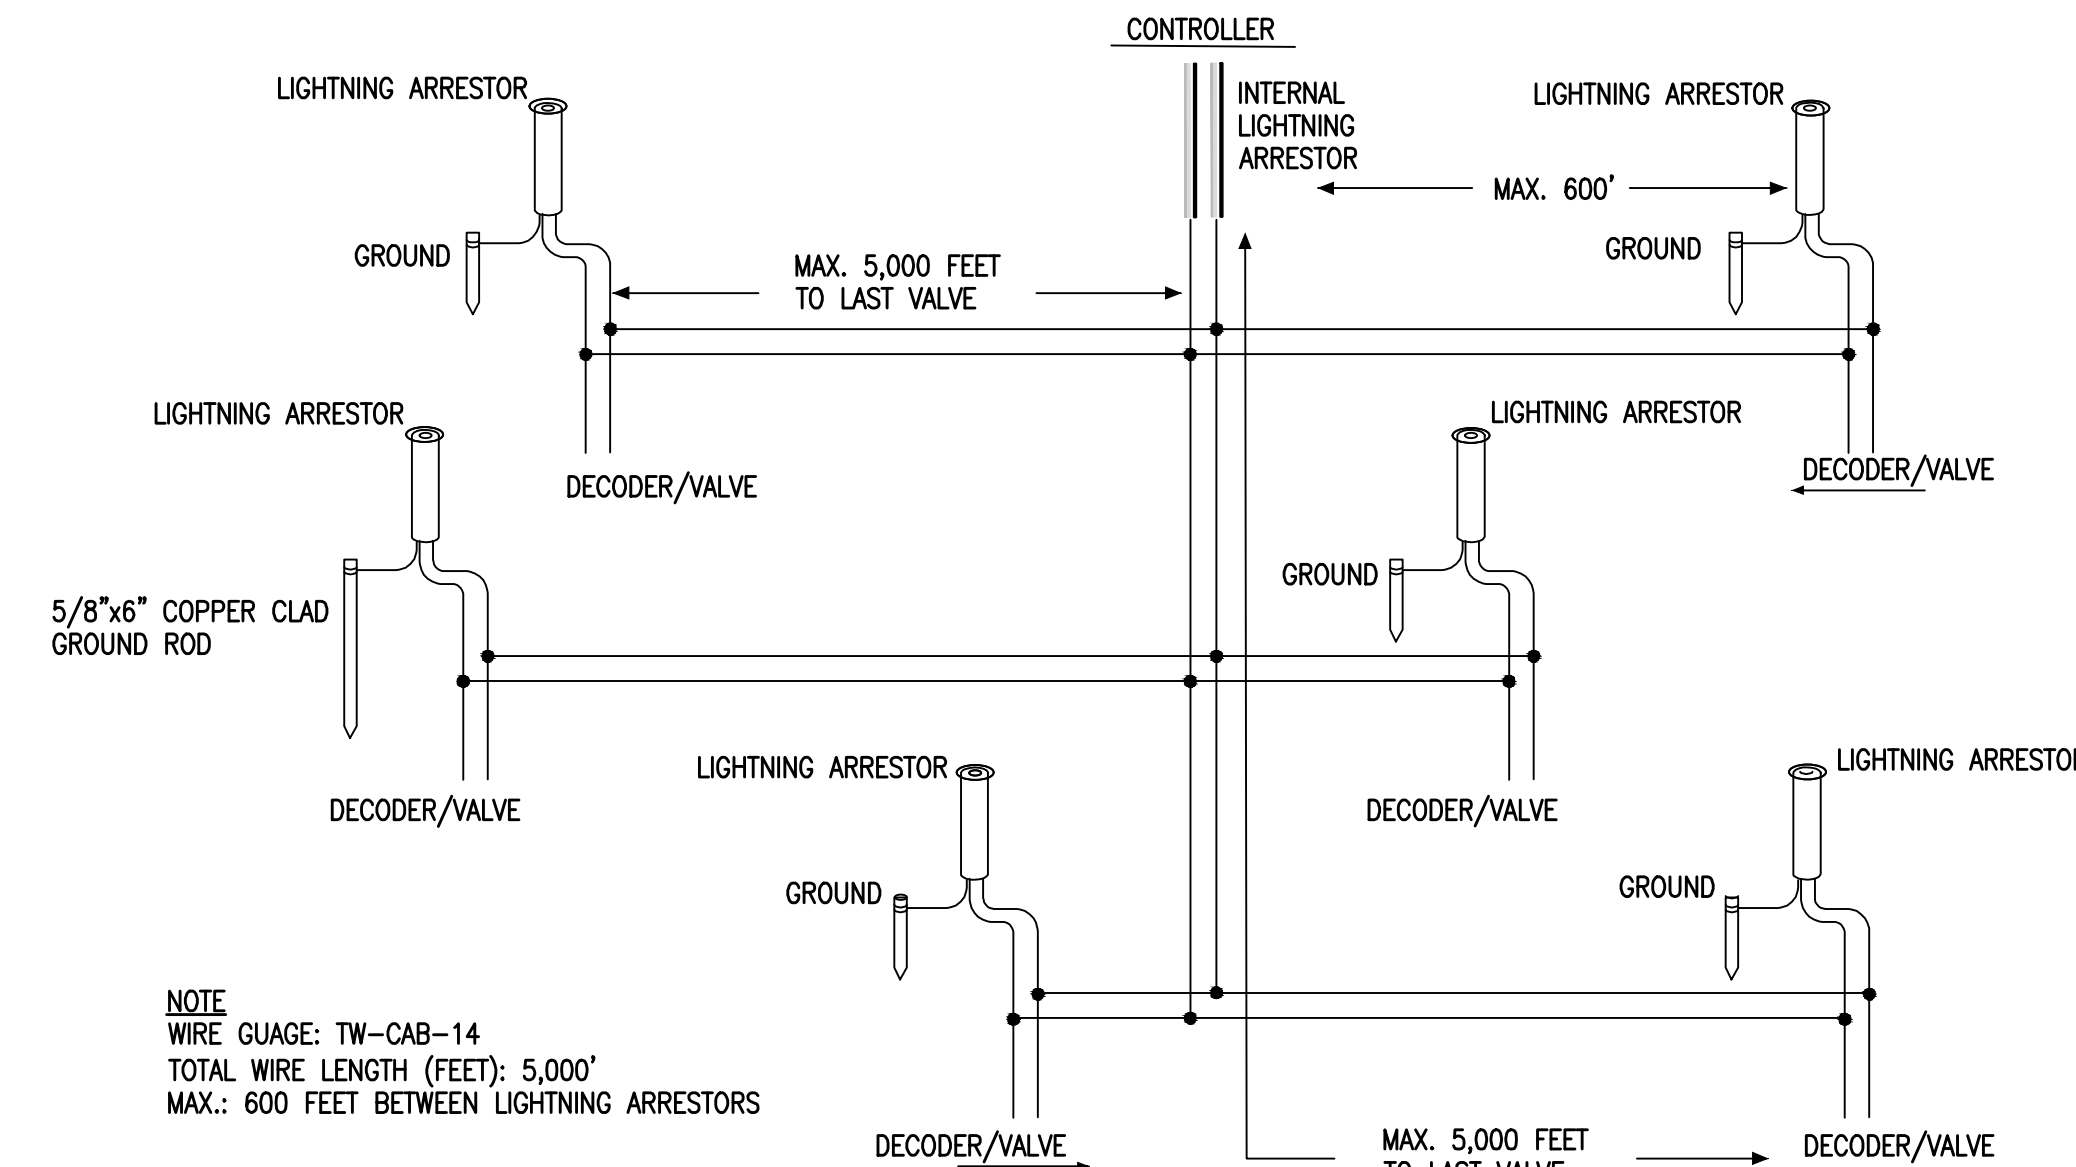


2 2-WIRE GRID CONFIGURATION
N.T.S.

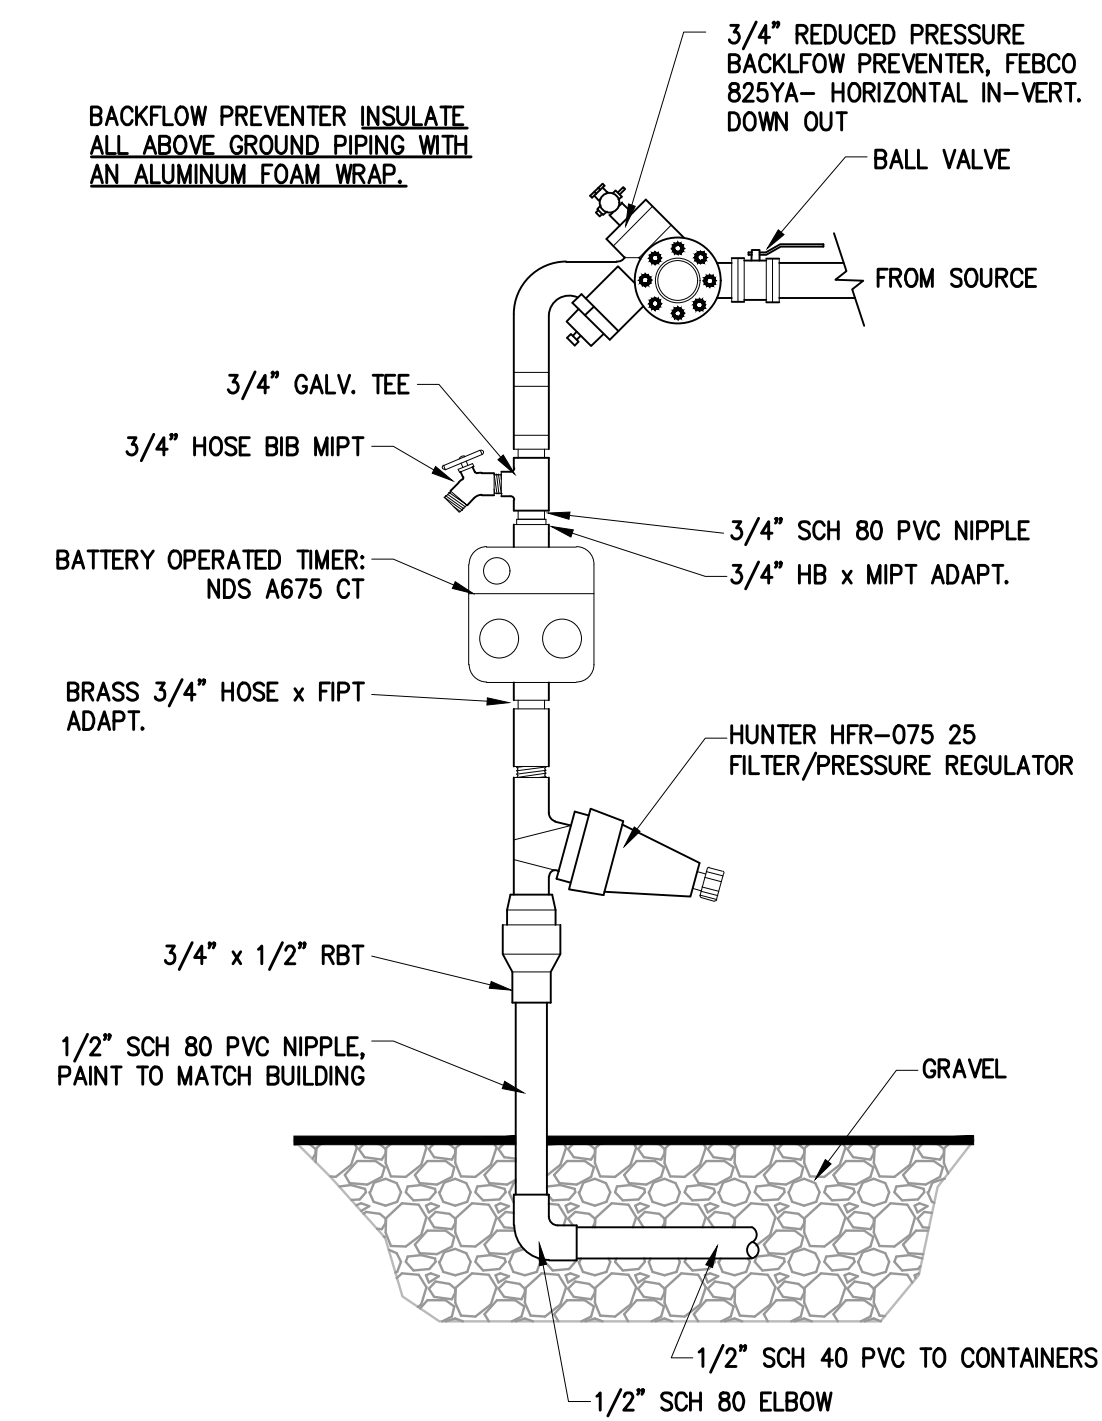


3 CONTAINER P.O.C. & CONTROLLER
N.T.S.

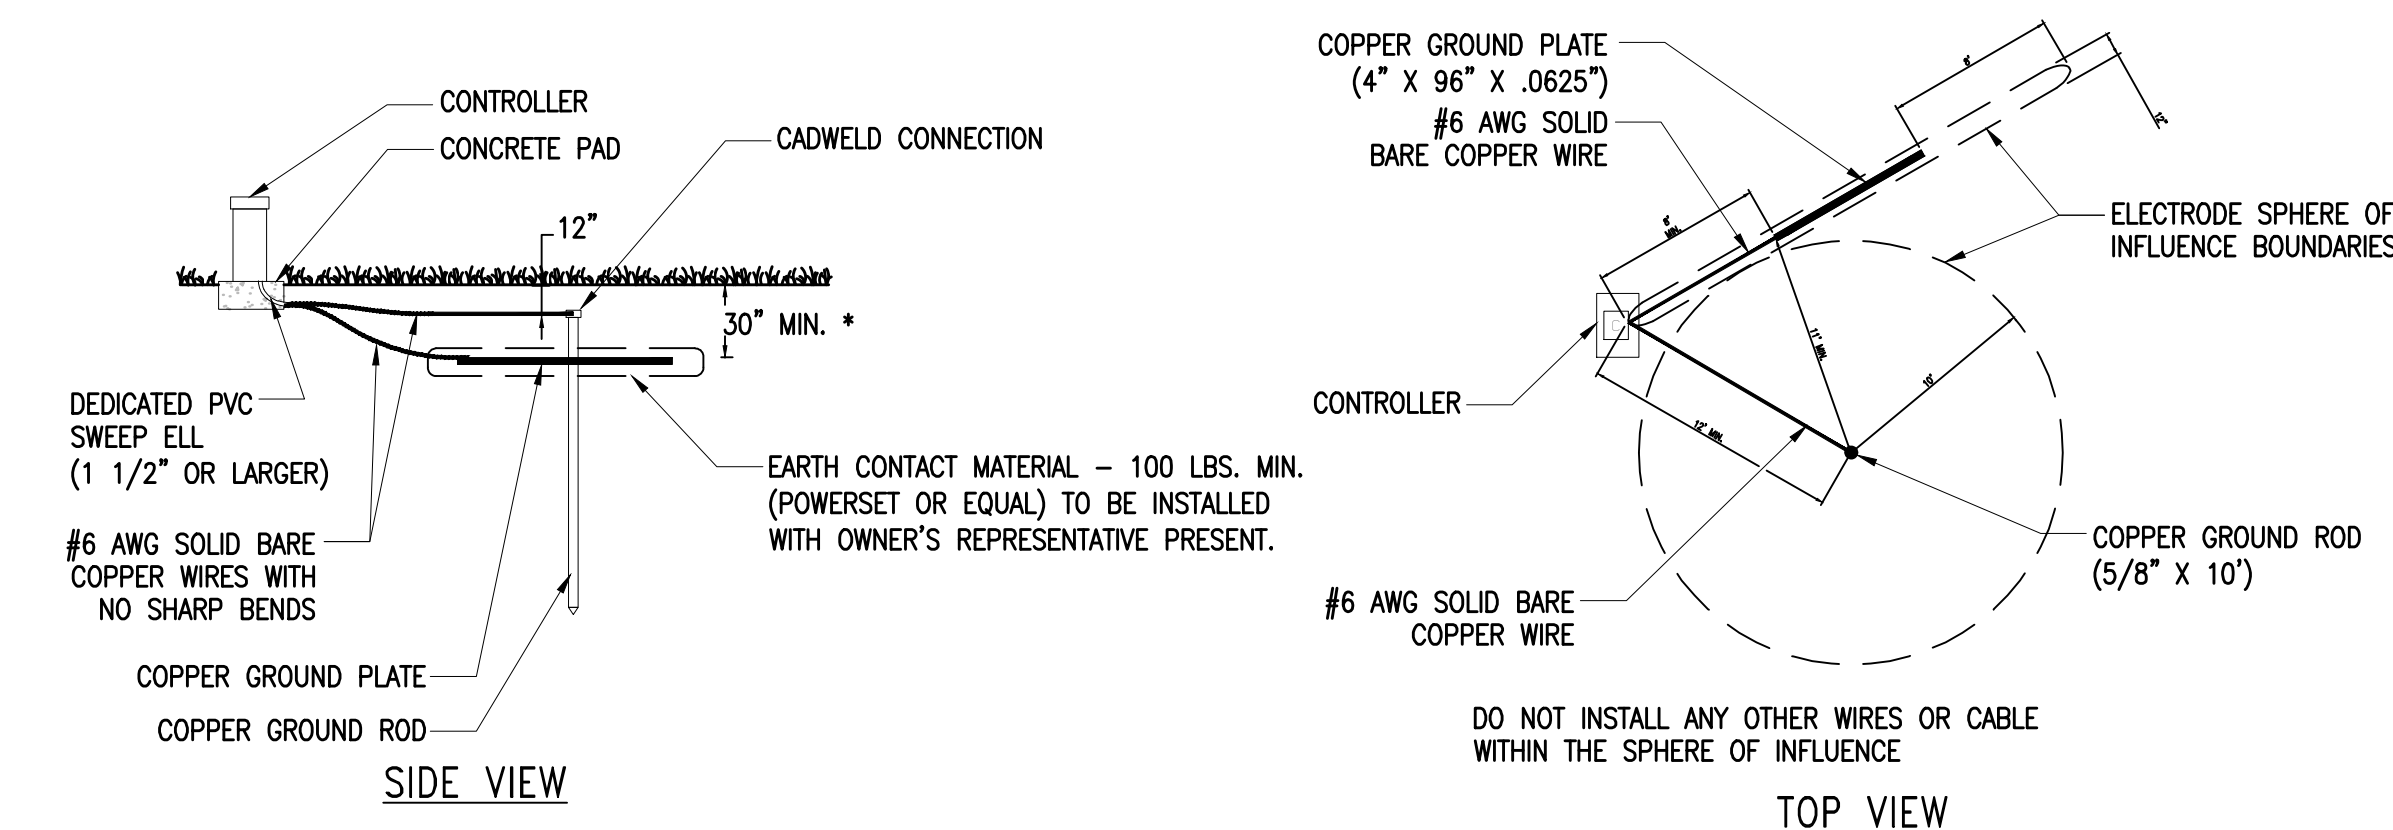

4 CONTROLLER GROUNDING DETAIL
N.T.S.

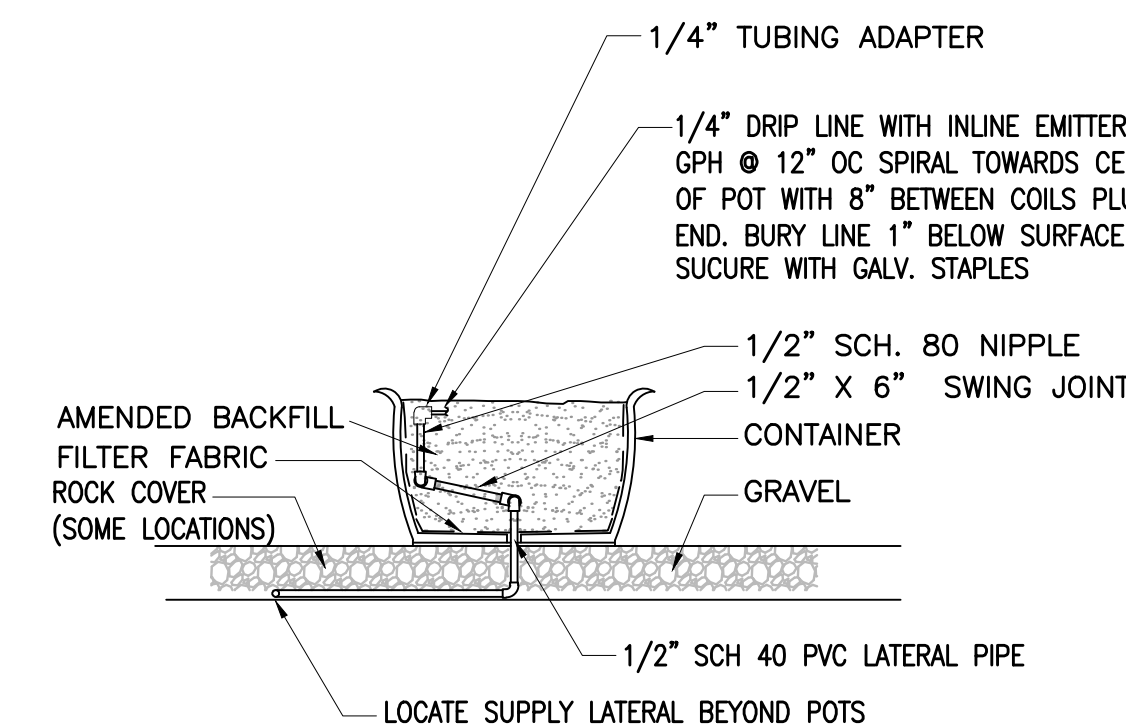

5 CONTAINER IRRIGATION DETAIL
N.T.S.

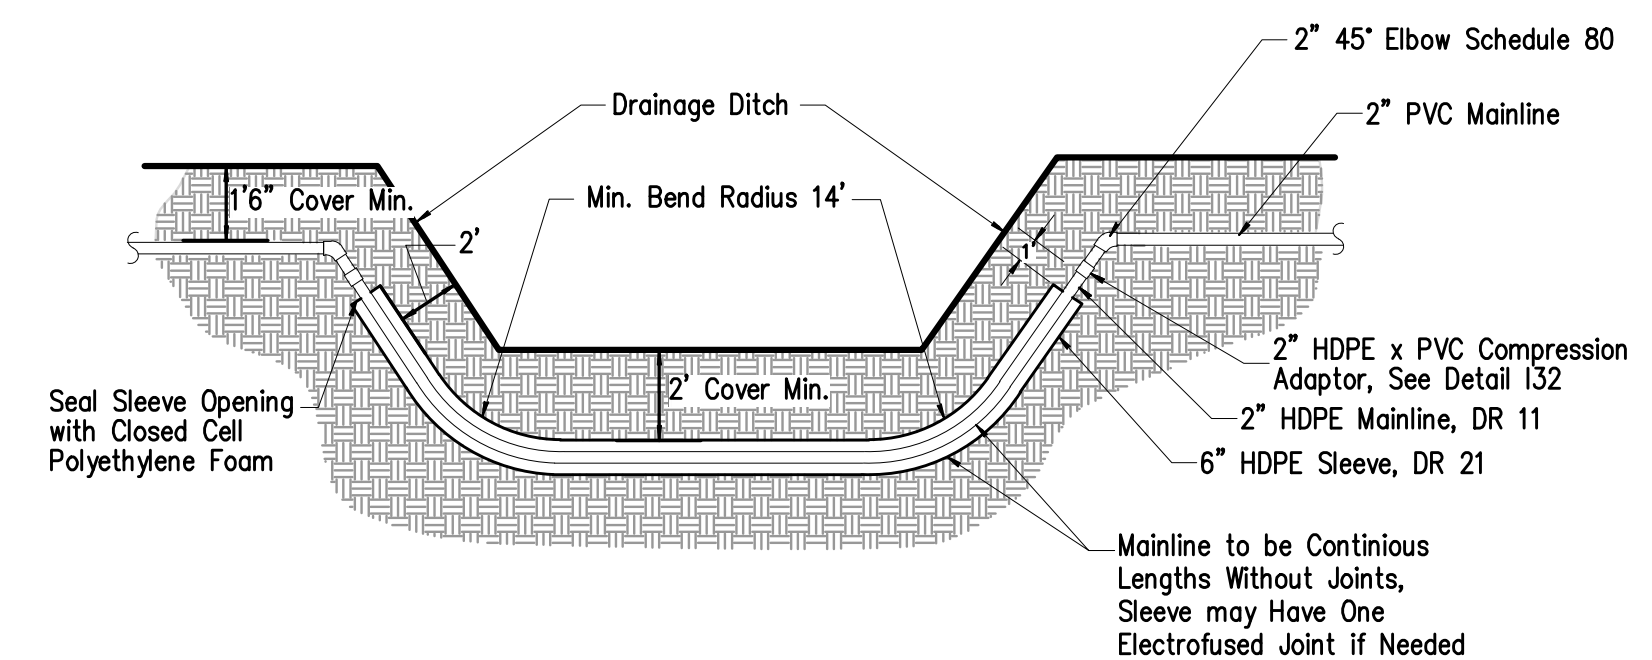

6 HDPE SLEEVE AT WASH CROSSING
N.T.S.