



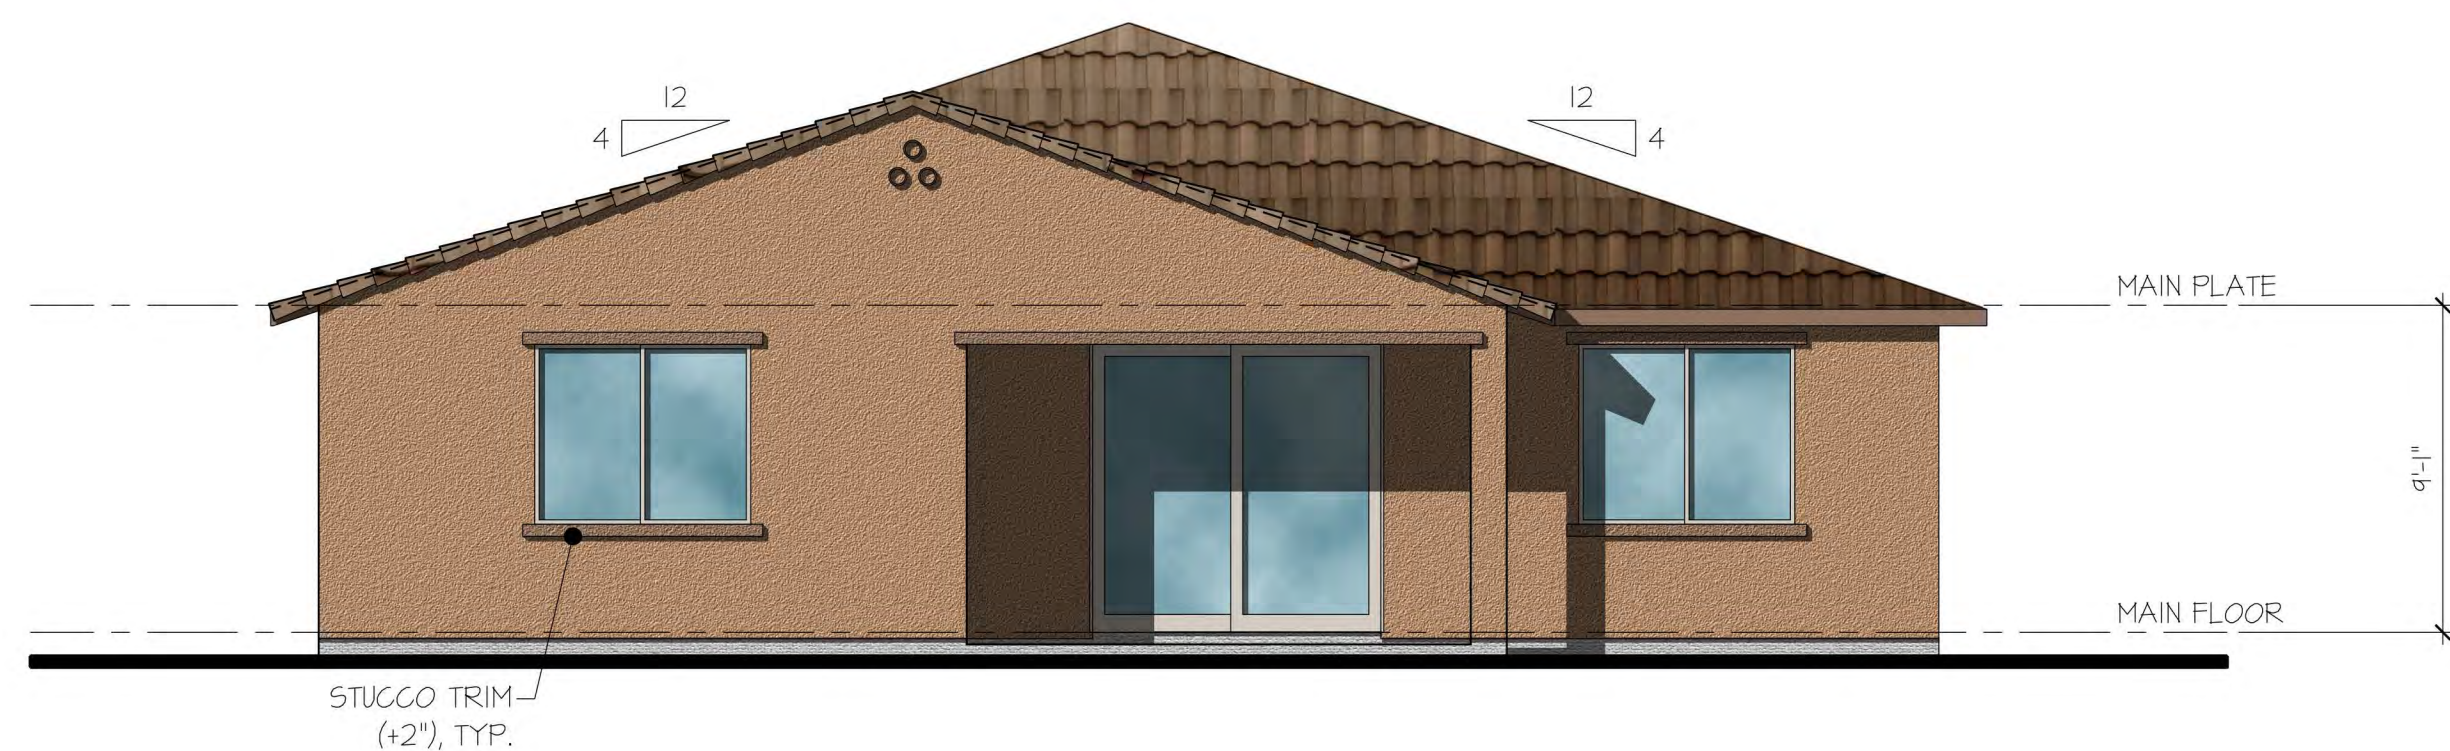


Rear Elevation

scale: 3/16" = 1'-0"

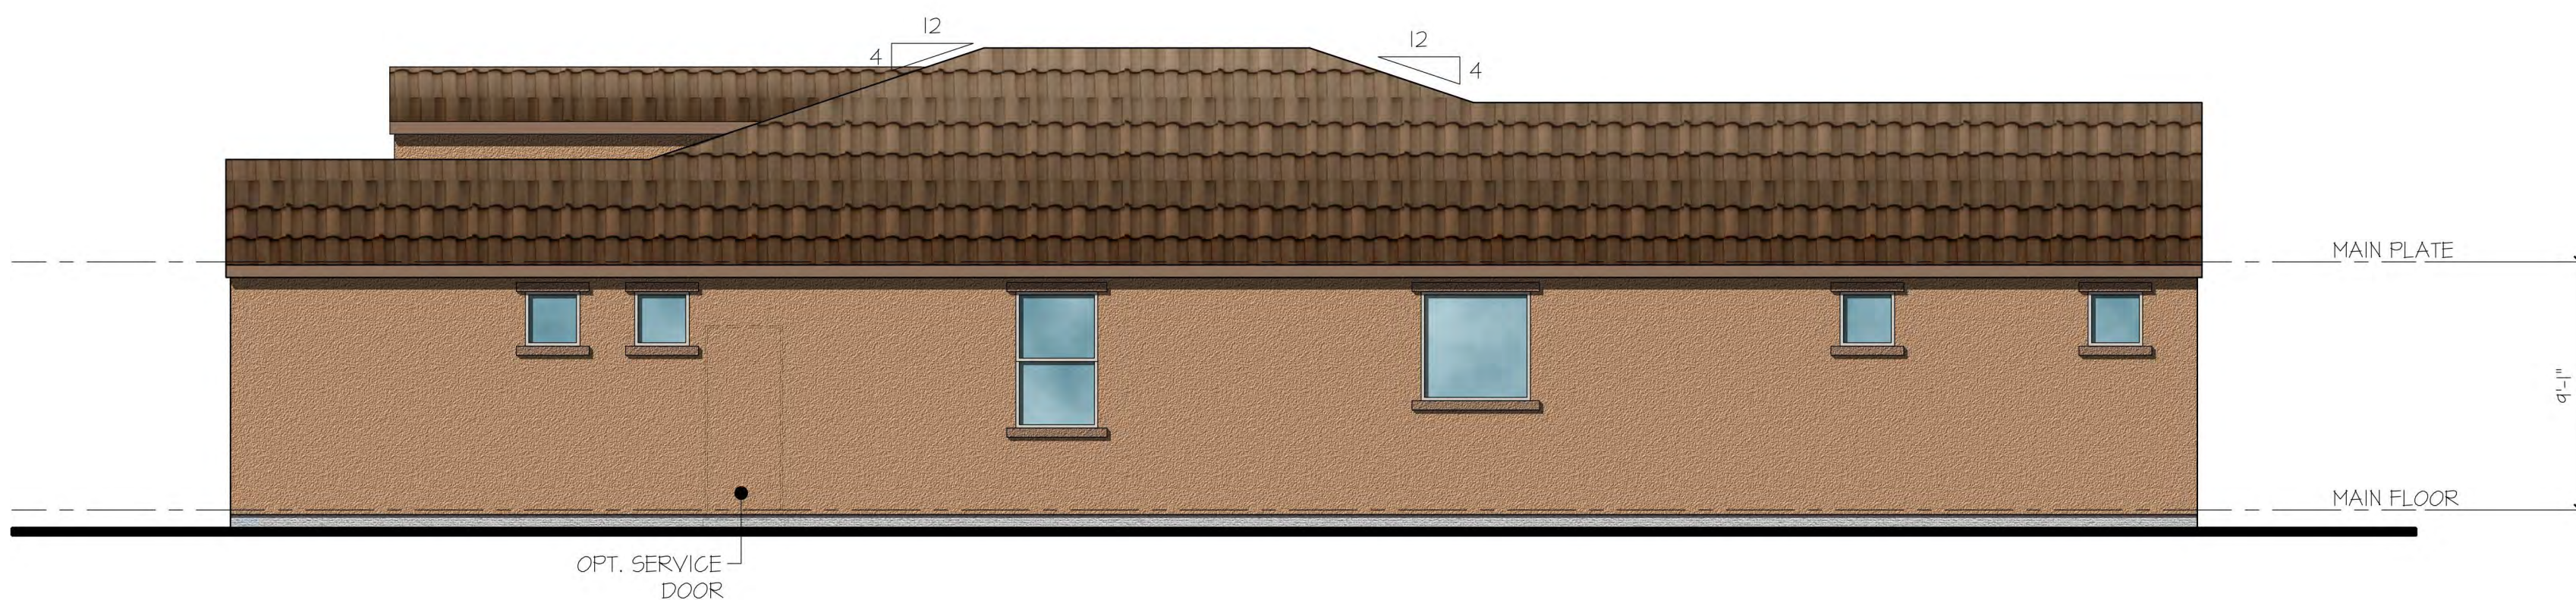


Right Side Elevation

scale: 3/16" = 1'-0"

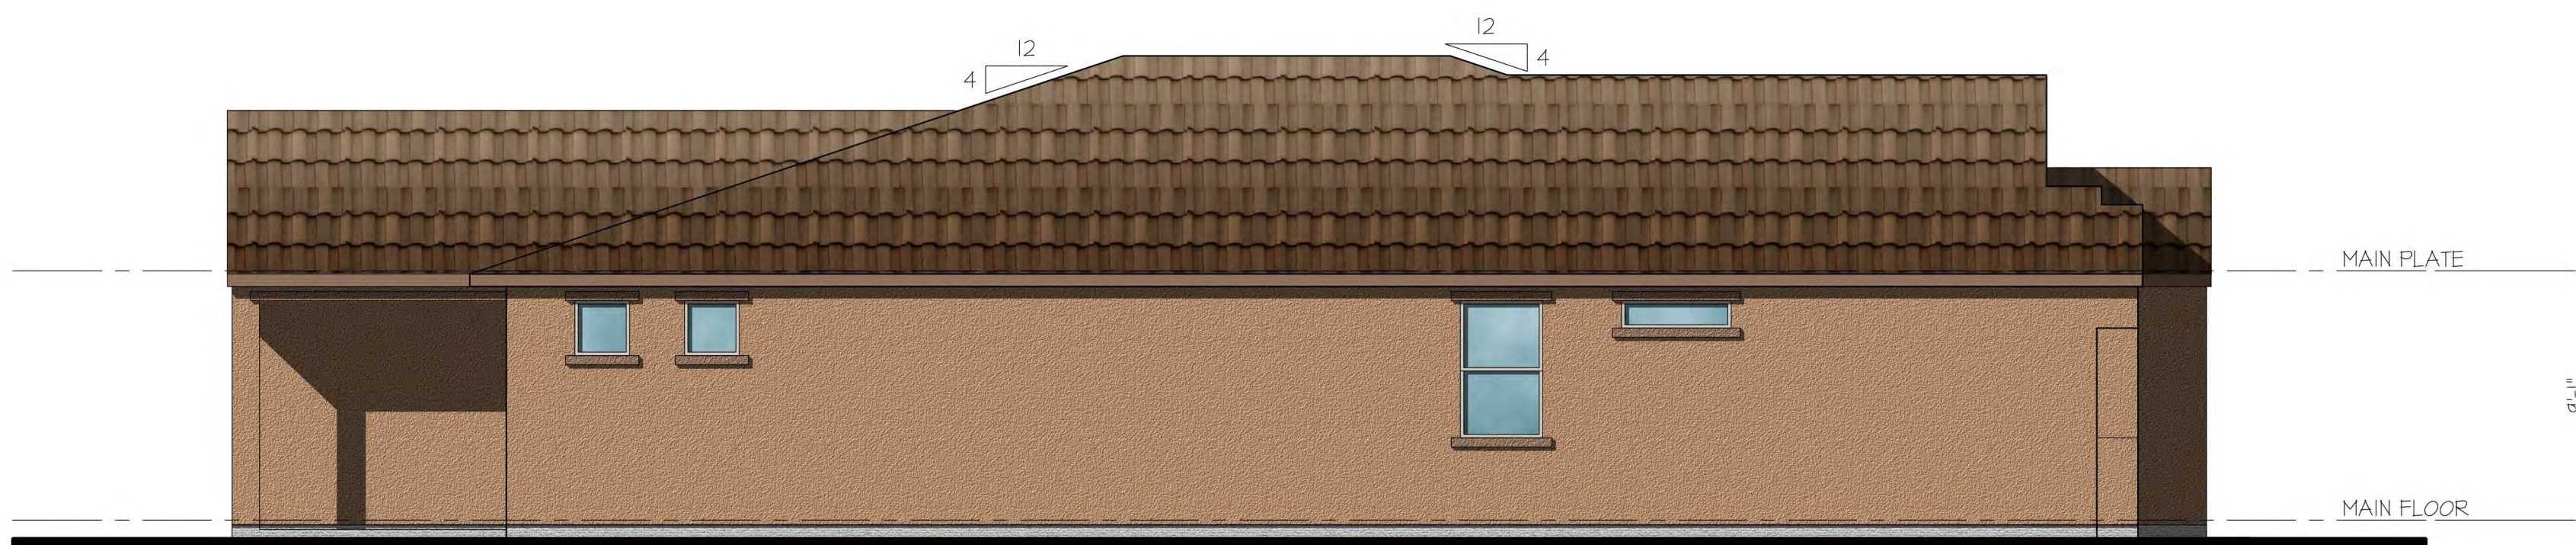

Left Side Elevation

scale: 3/16" = 1'-0"

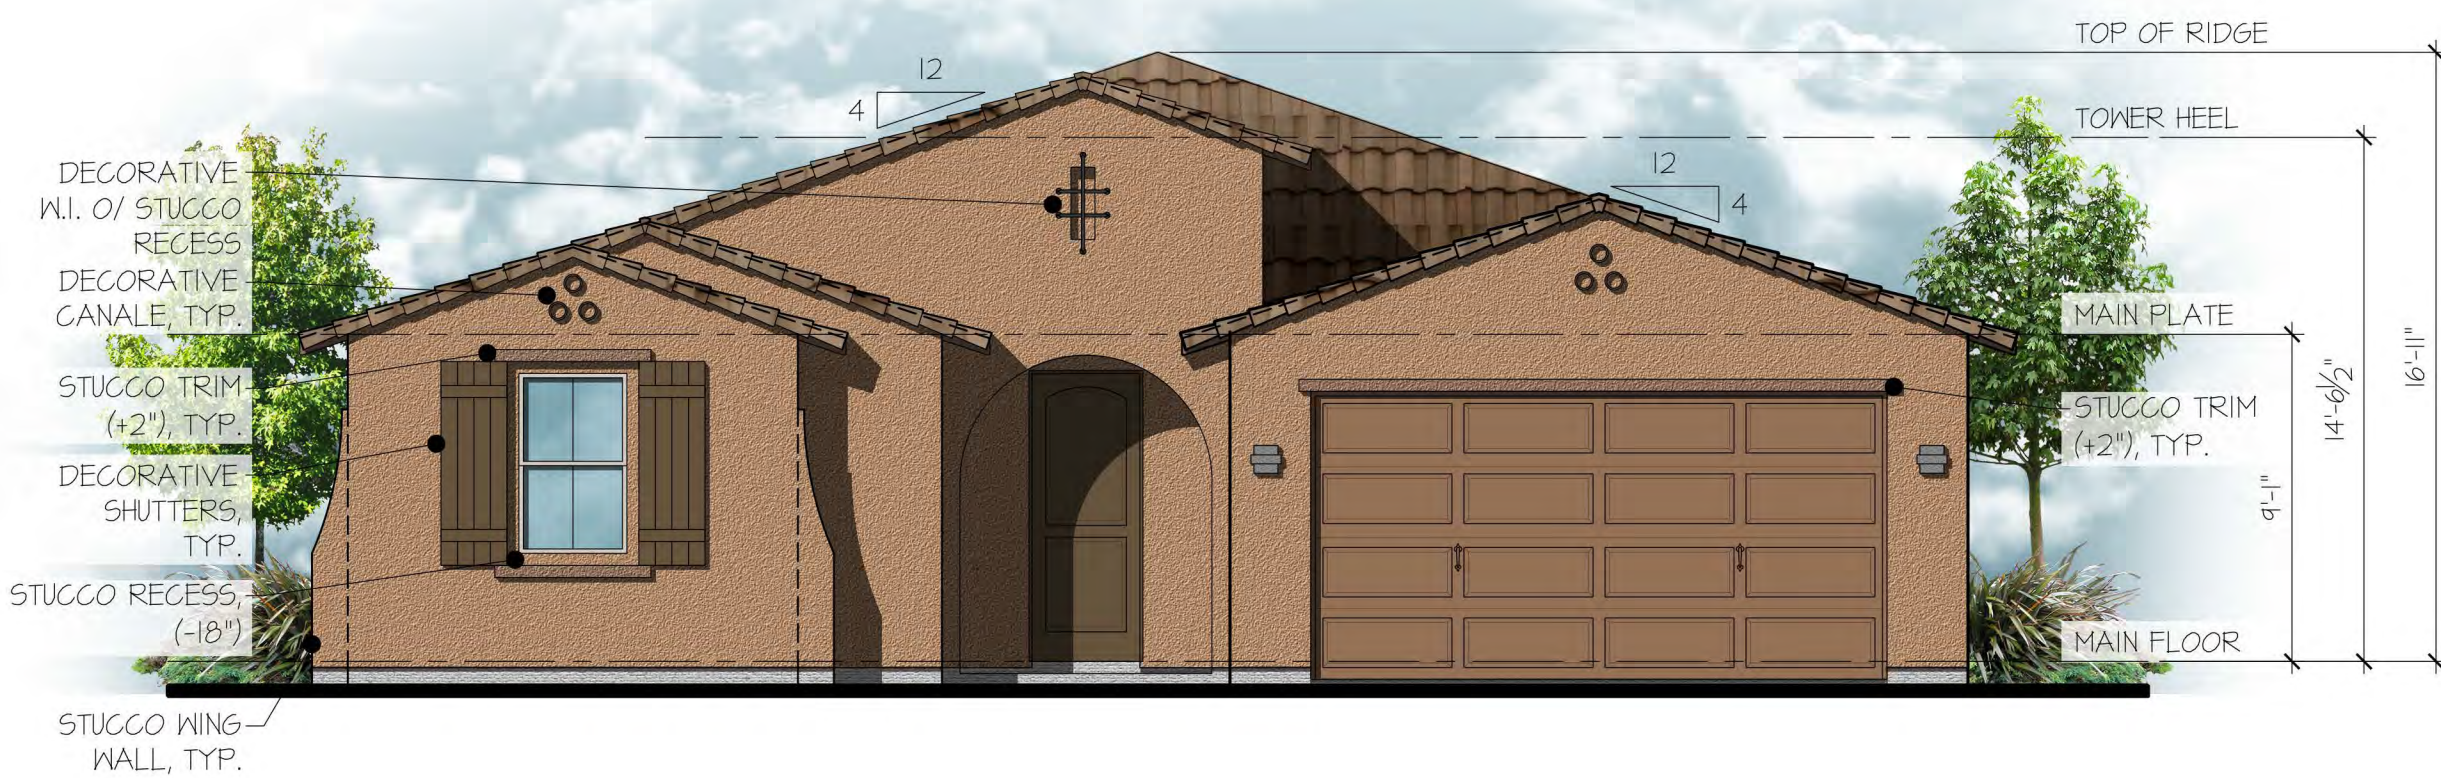

Front Elevation


scale: 3/16" = 1'-0"

Plan 145.2300 Elevation E - Spanish Colonial



Saguaro Viejos East
Oro Valley, Arizona



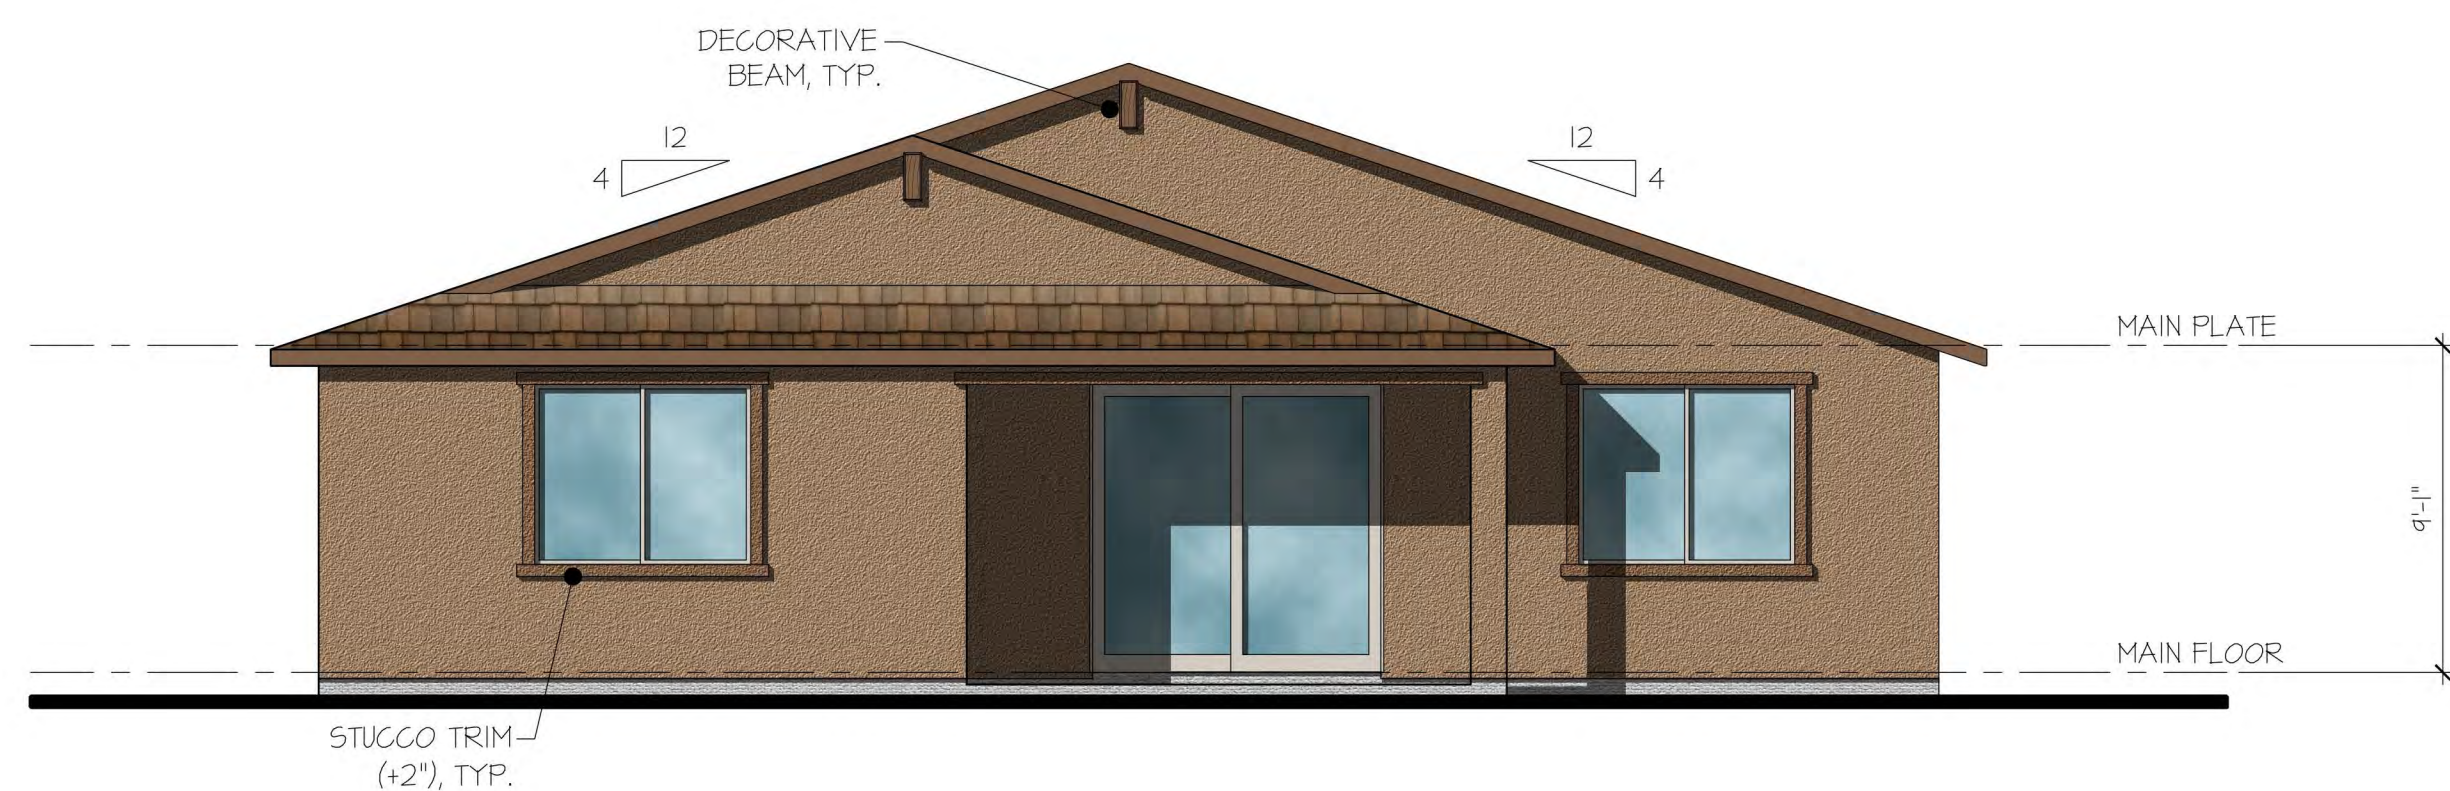

Rear Elevation

scale: 3/16" = 1'-0"




Right Side Elevation

scale: 3/16" = 1'-0"



Left Side Elevation

scale: 3/16" = 1'-0"

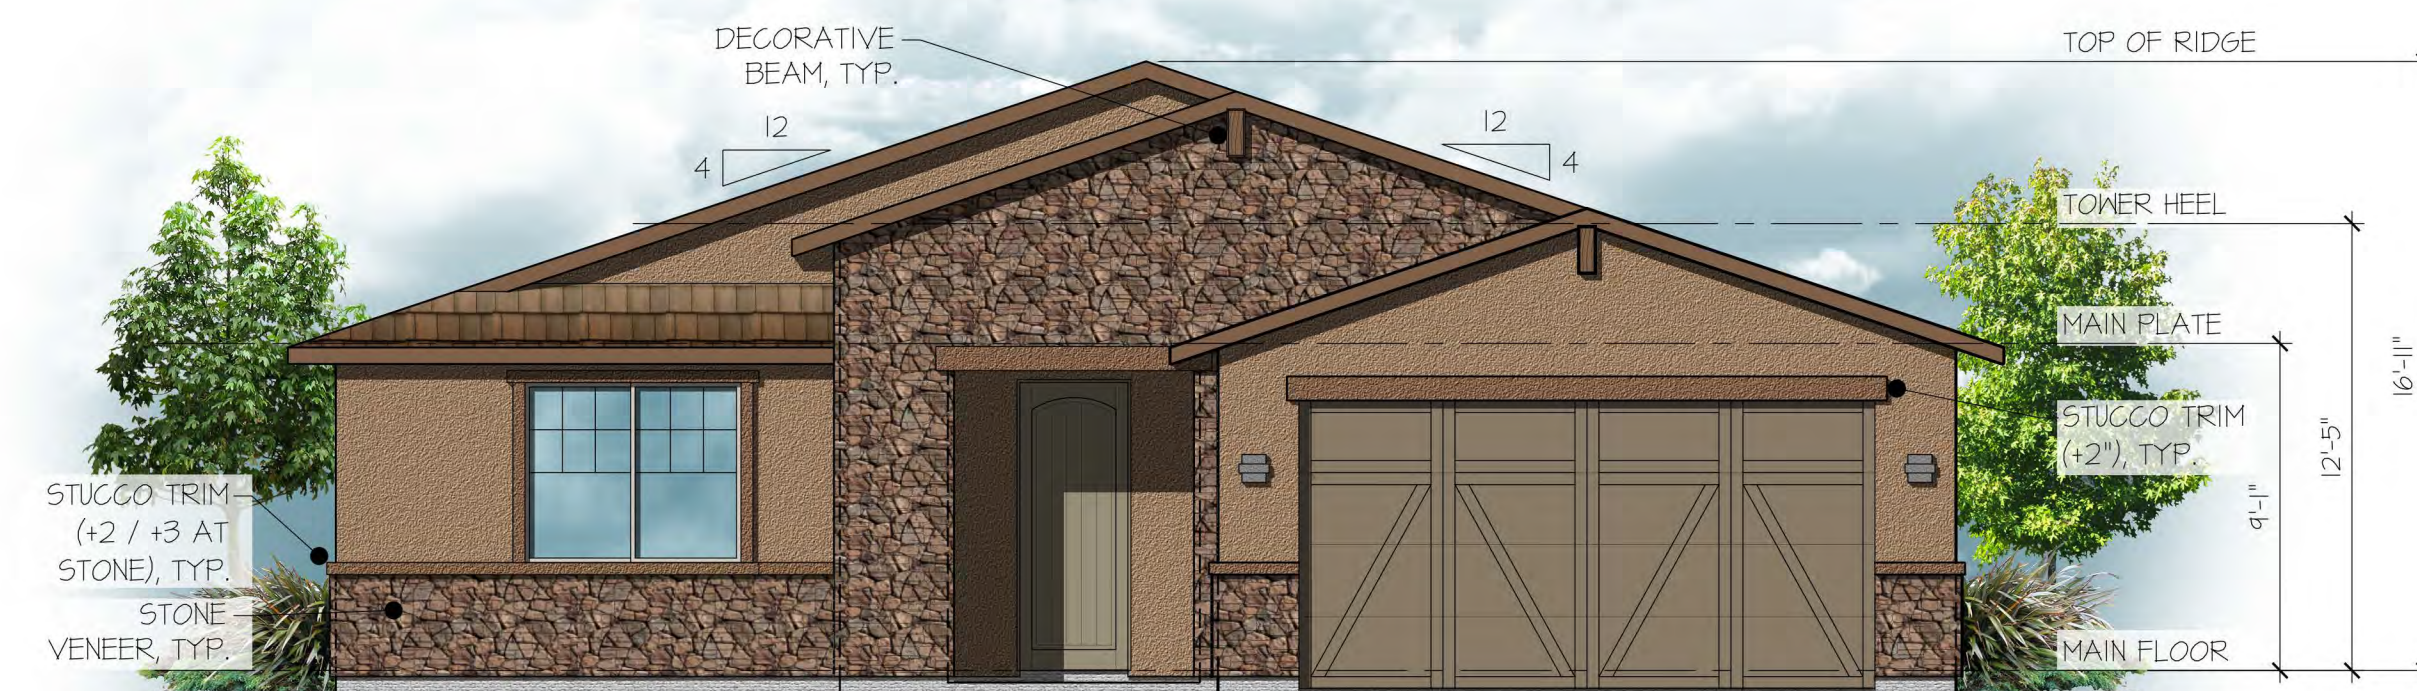

Front Elevation

scale: 3/16" = 1'-0"


Plan 145.2300

Elevation F - Ranch Territorial



Saguaro Viejos East
Oro Valley, Arizona



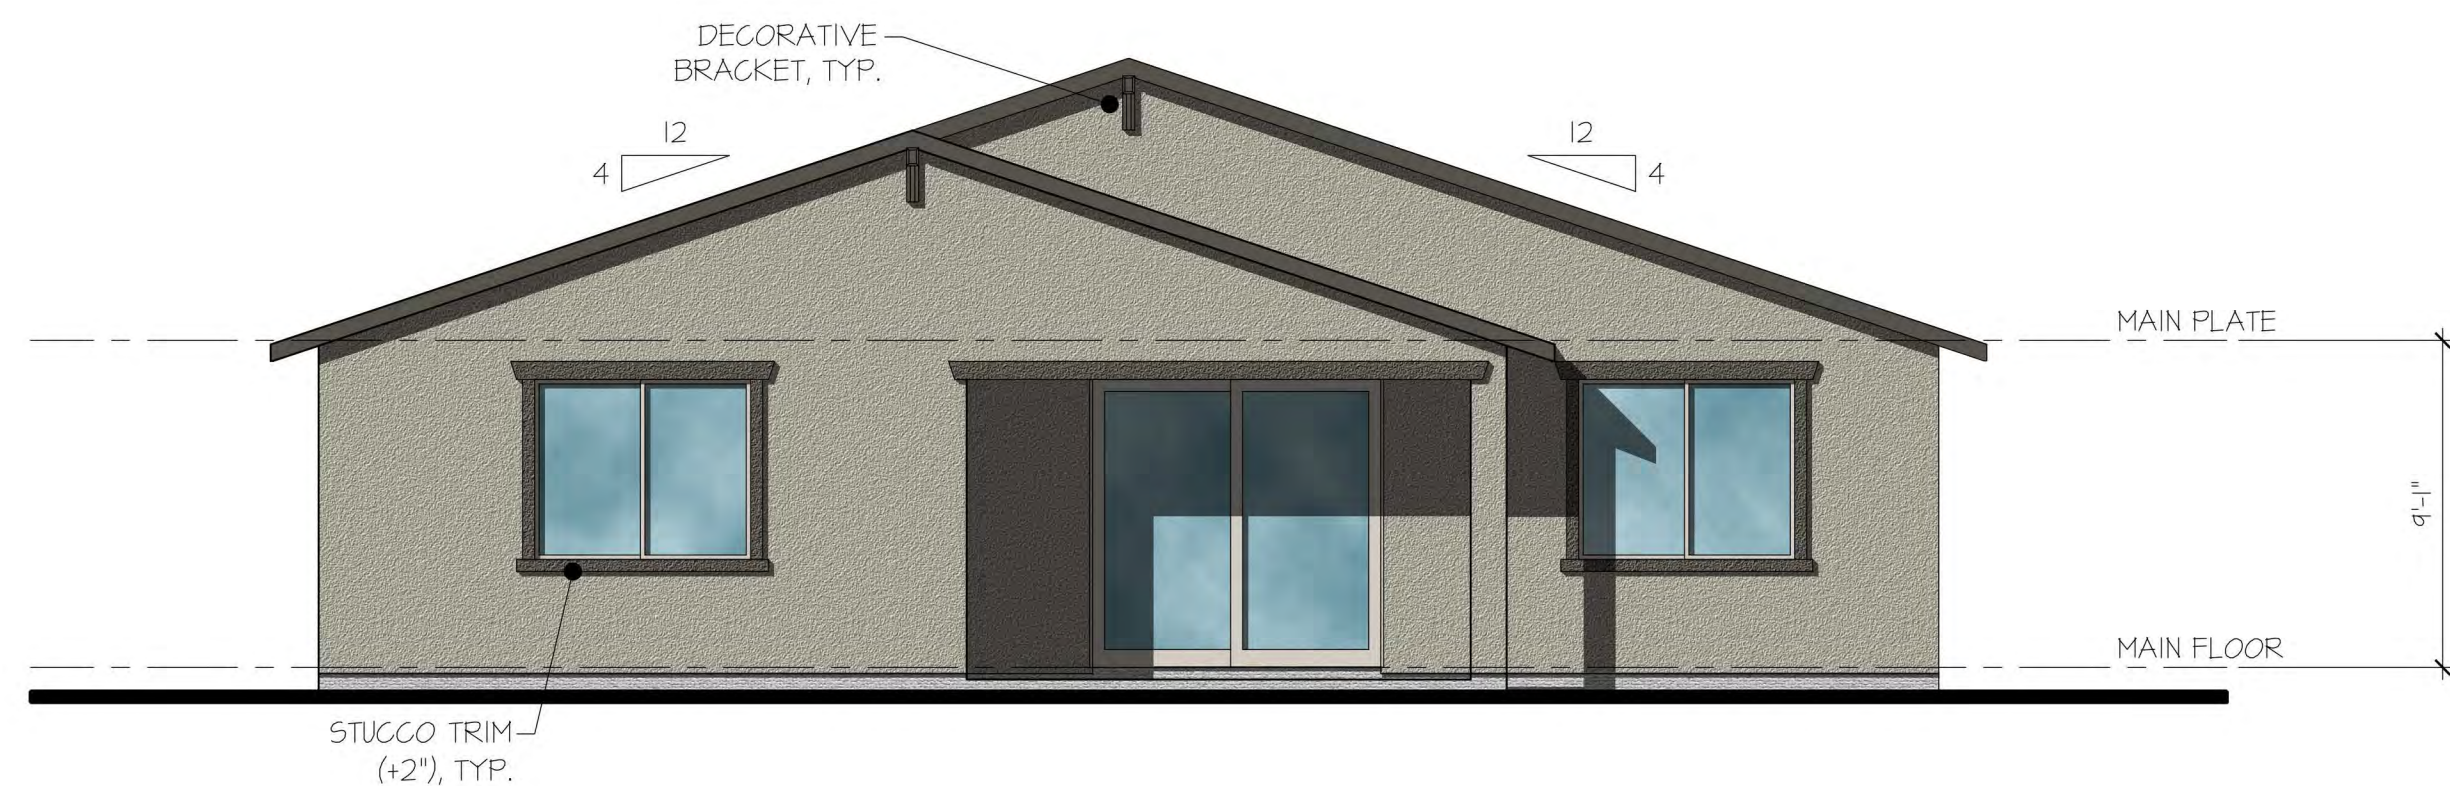

Rear Elevation

scale: 3/16" = 1'-0"



Right Side Elevation

scale: 3/16" = 1'-0"



Left Side Elevation

scale: 3/16" = 1'-0"



Front Elevation

scale: 3/16" = 1'-0"


Plan 145.2300

Elevation G - Craftsman




Saguaro Viejos East
Oro Valley, Arizona



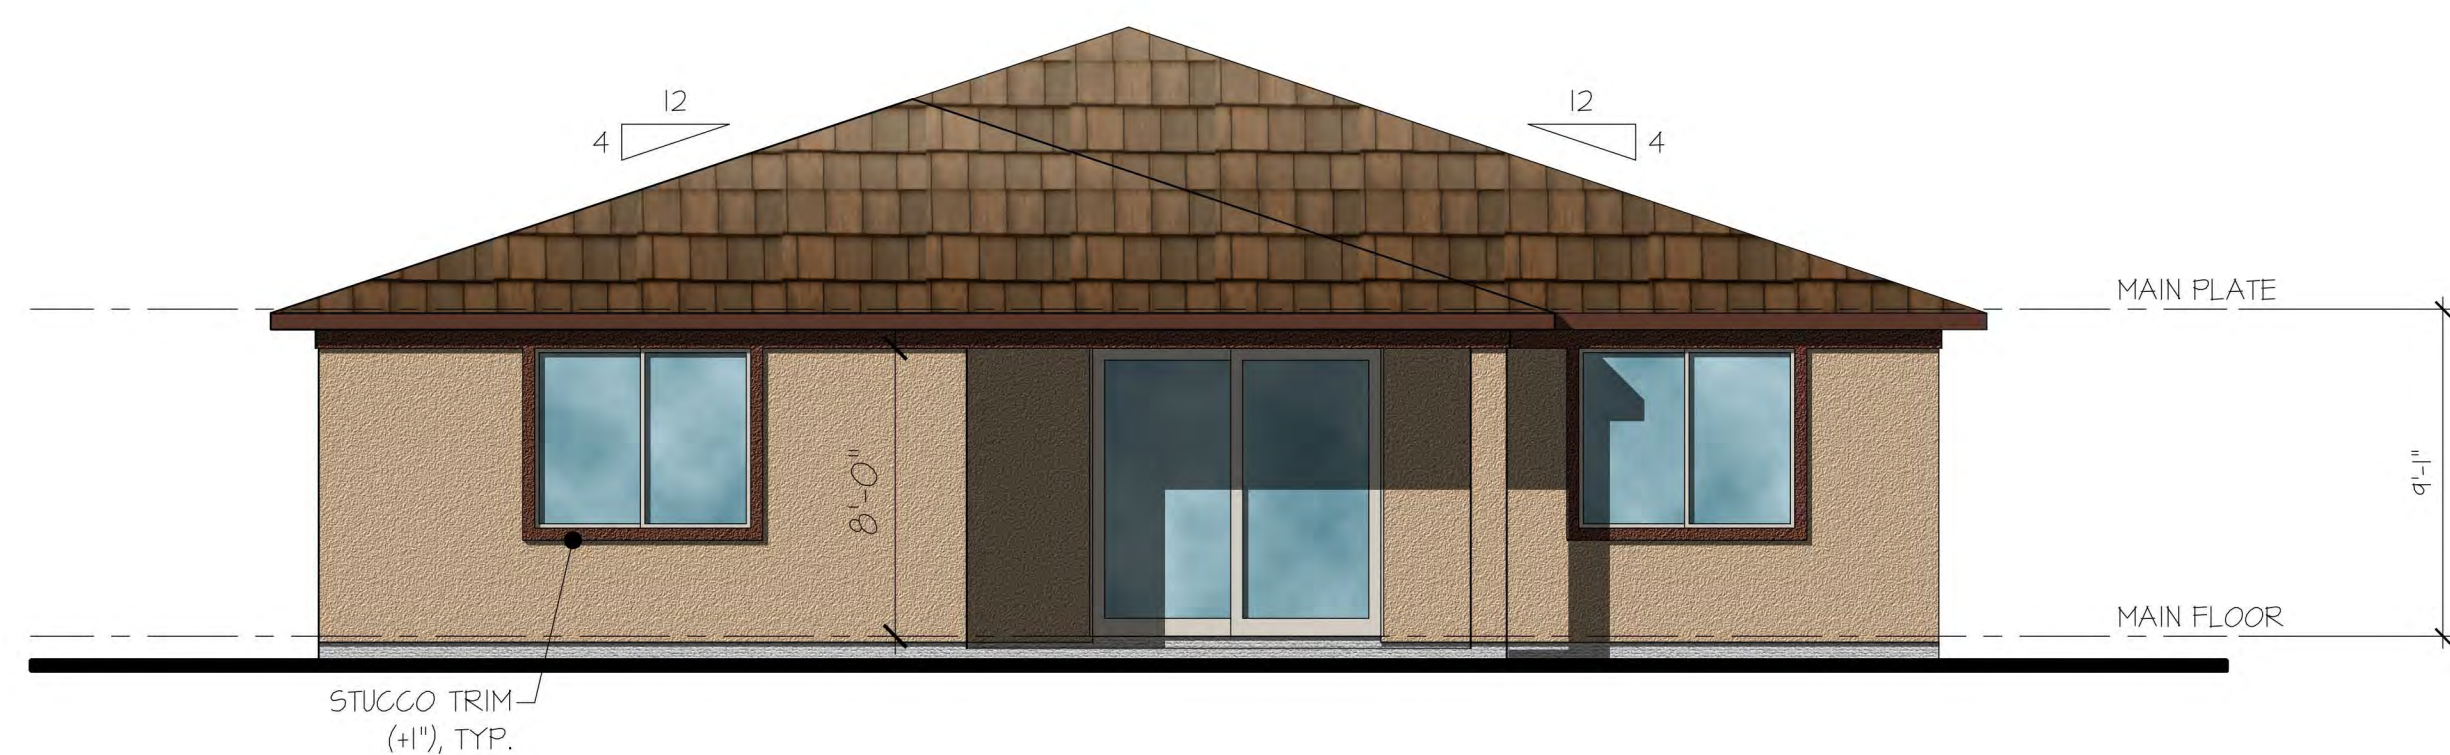

Rear Elevation

scale: 3/16" = 1'-0"

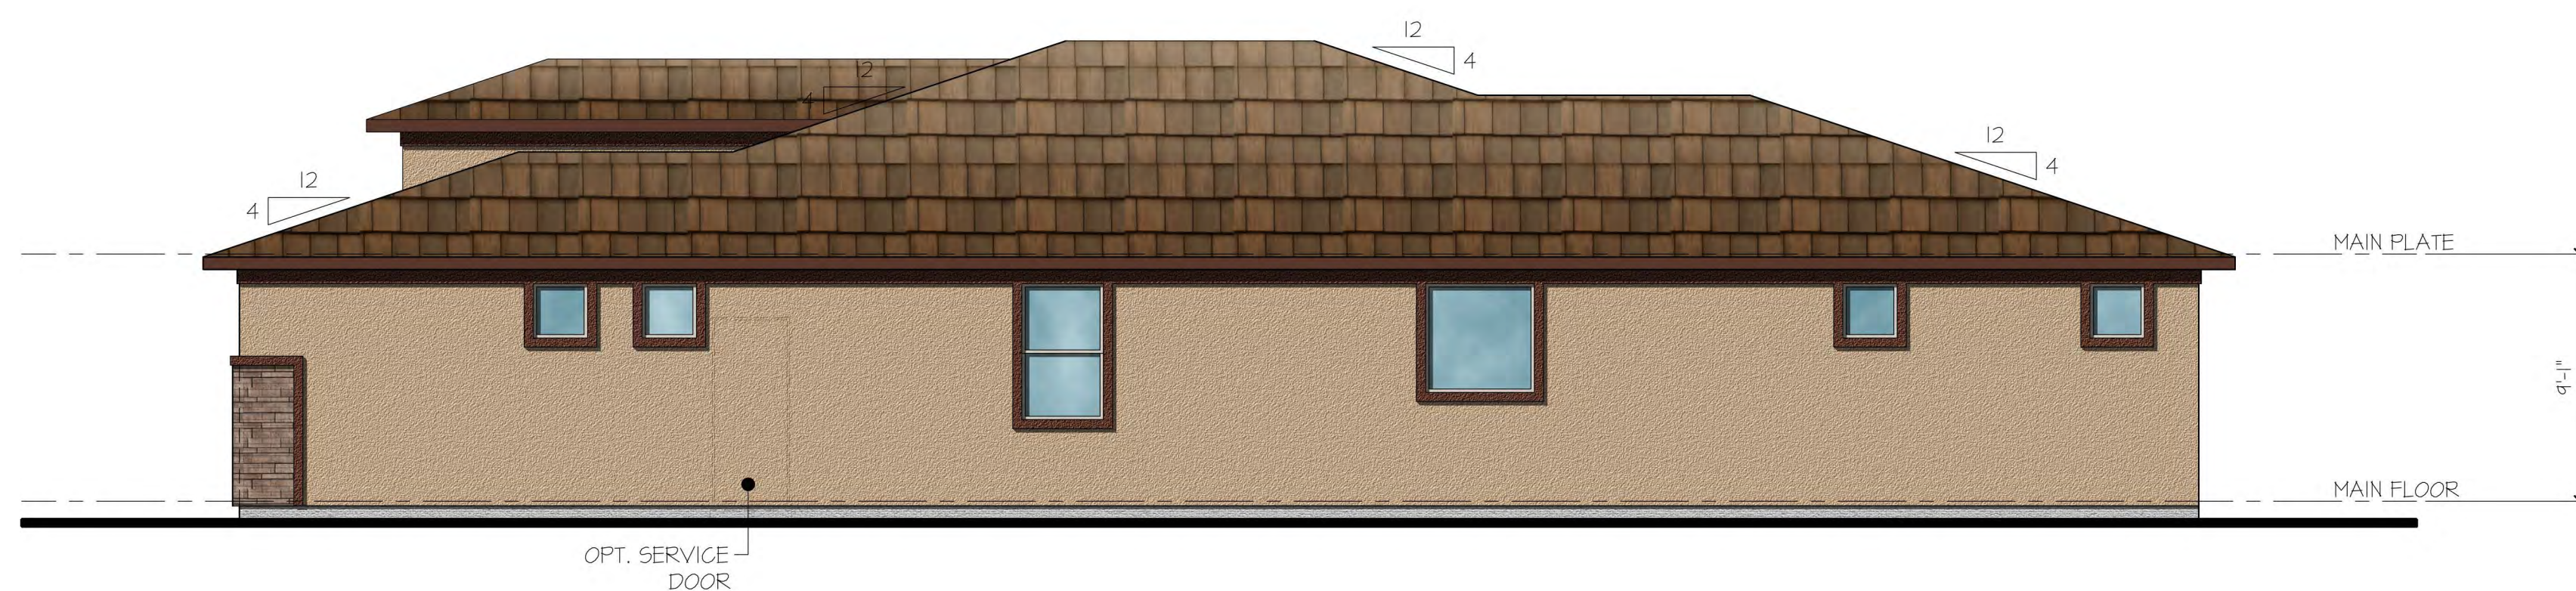

Right Side Elevation

scale: 3/16" = 1'-0"



Left Side Elevation

scale: 3/16" = 1'-0"



Front Elevation

scale: 3/16" = 1'-0"


Plan 145.2300

Elevation H - Desert Prairie




Saguaro Viejos East
Oro Valley, Arizona



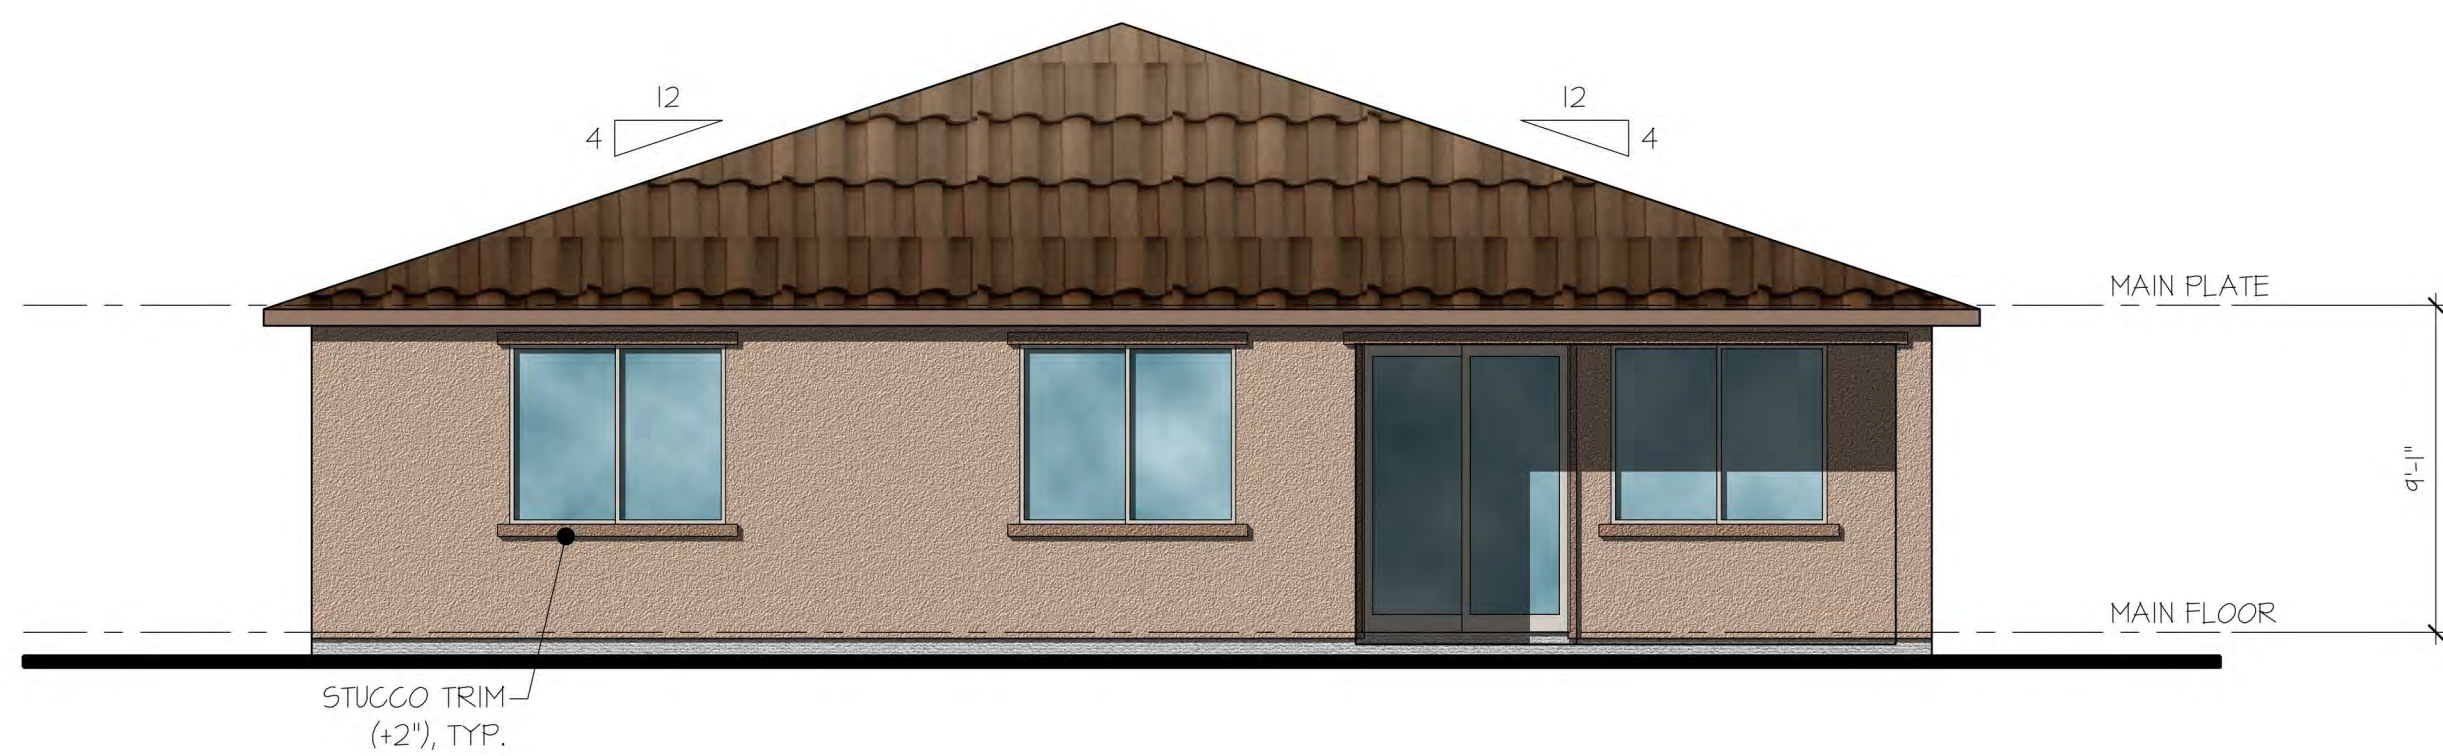


Rear Elevation

scale: 3/16" = 1'-0"

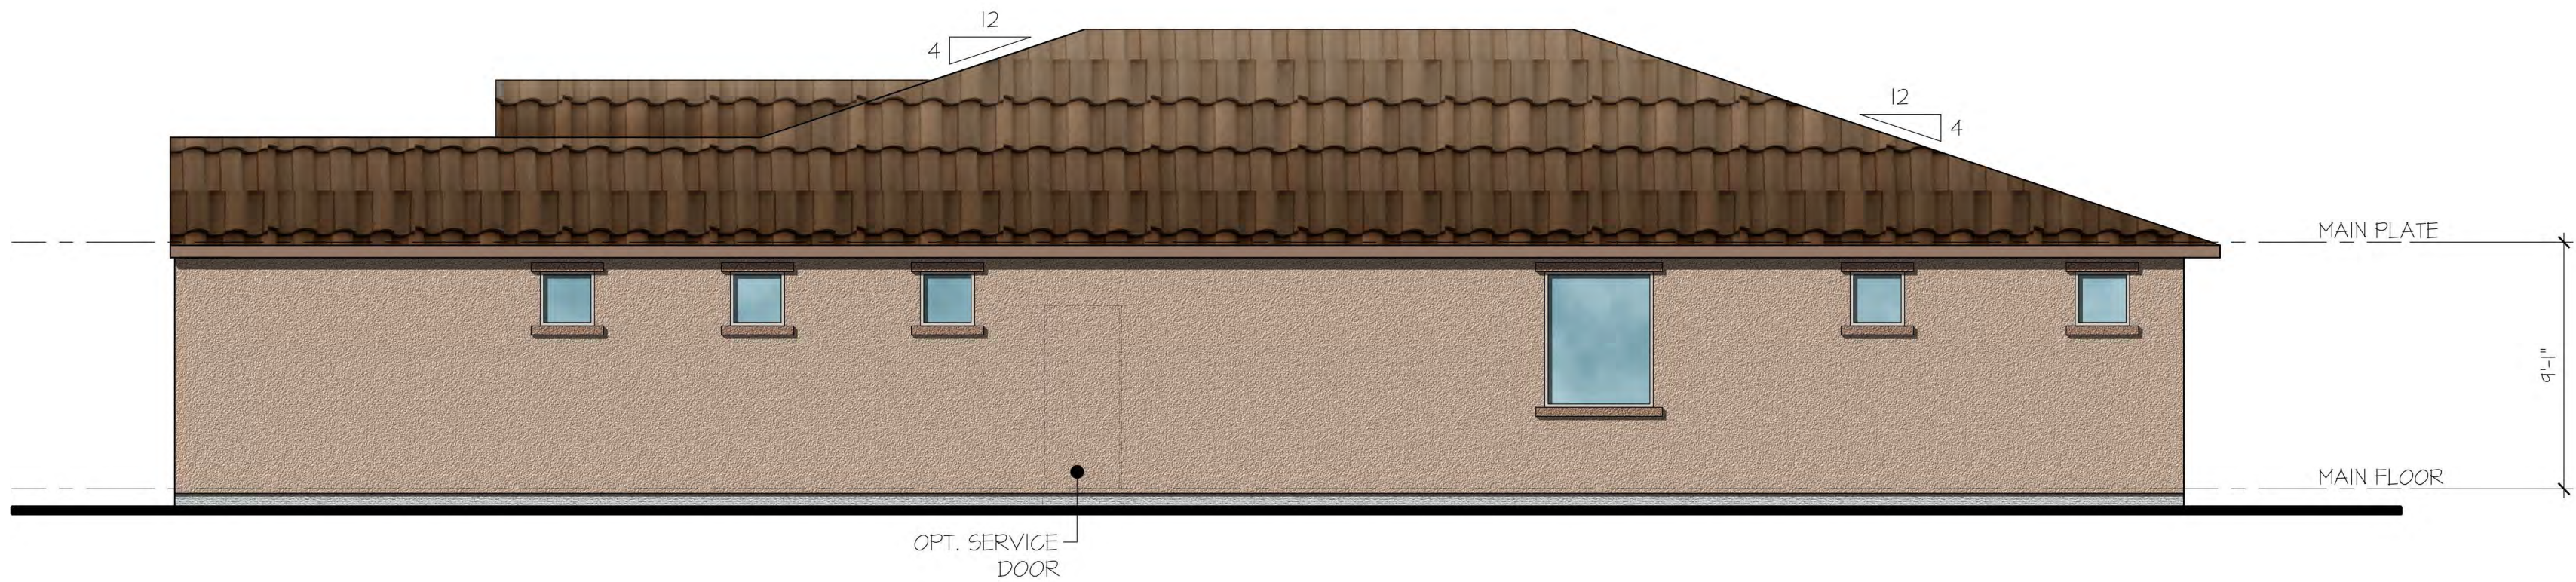


Right Side Elevation

scale: 3/16" = 1'-0"

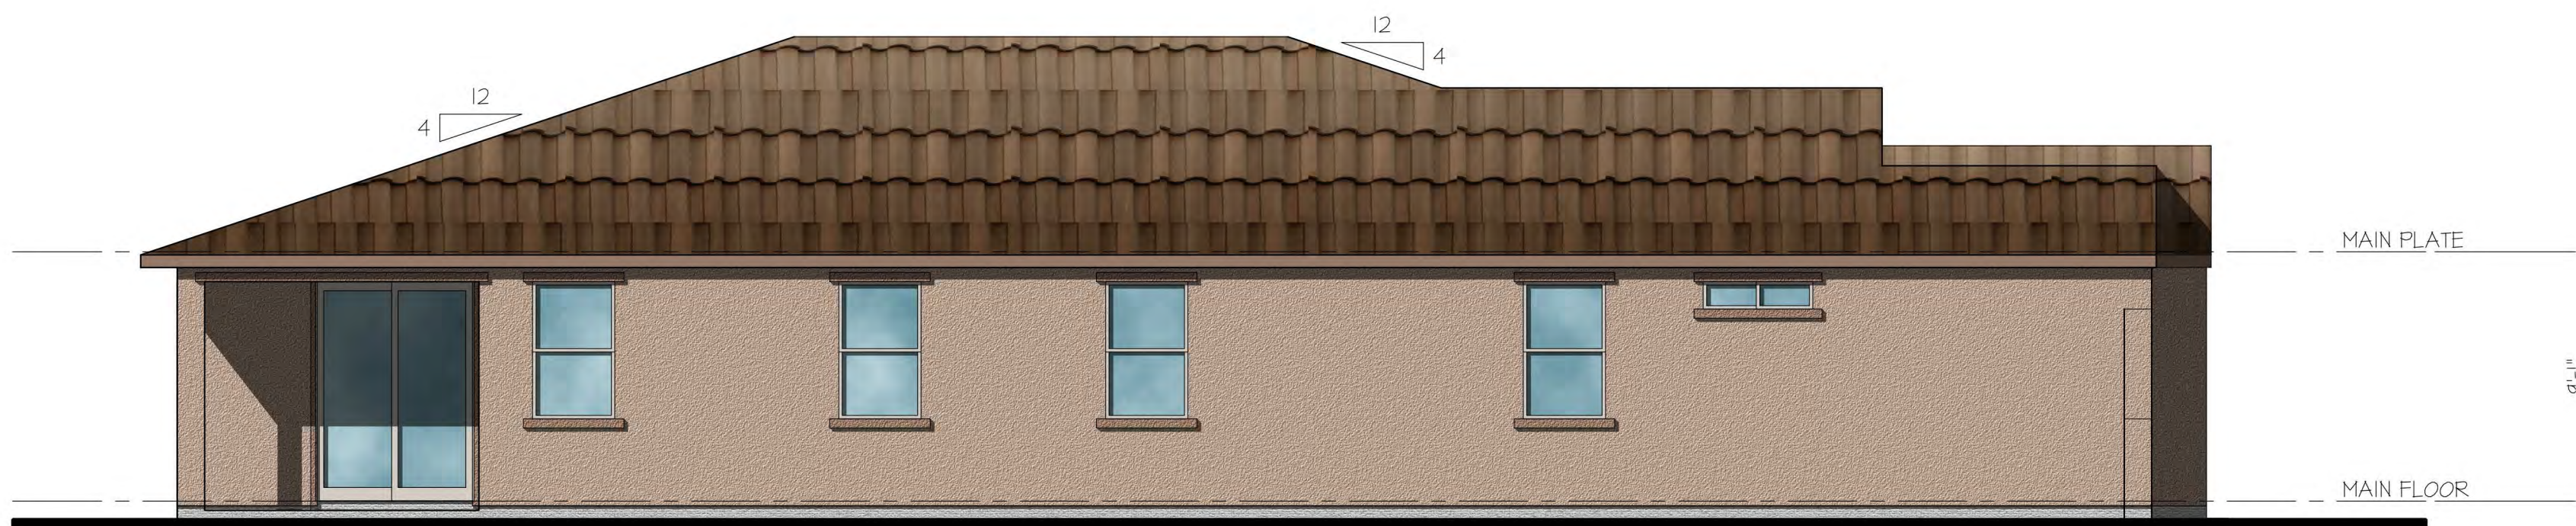

Left Side Elevation

scale: 3/16" = 1'-0"

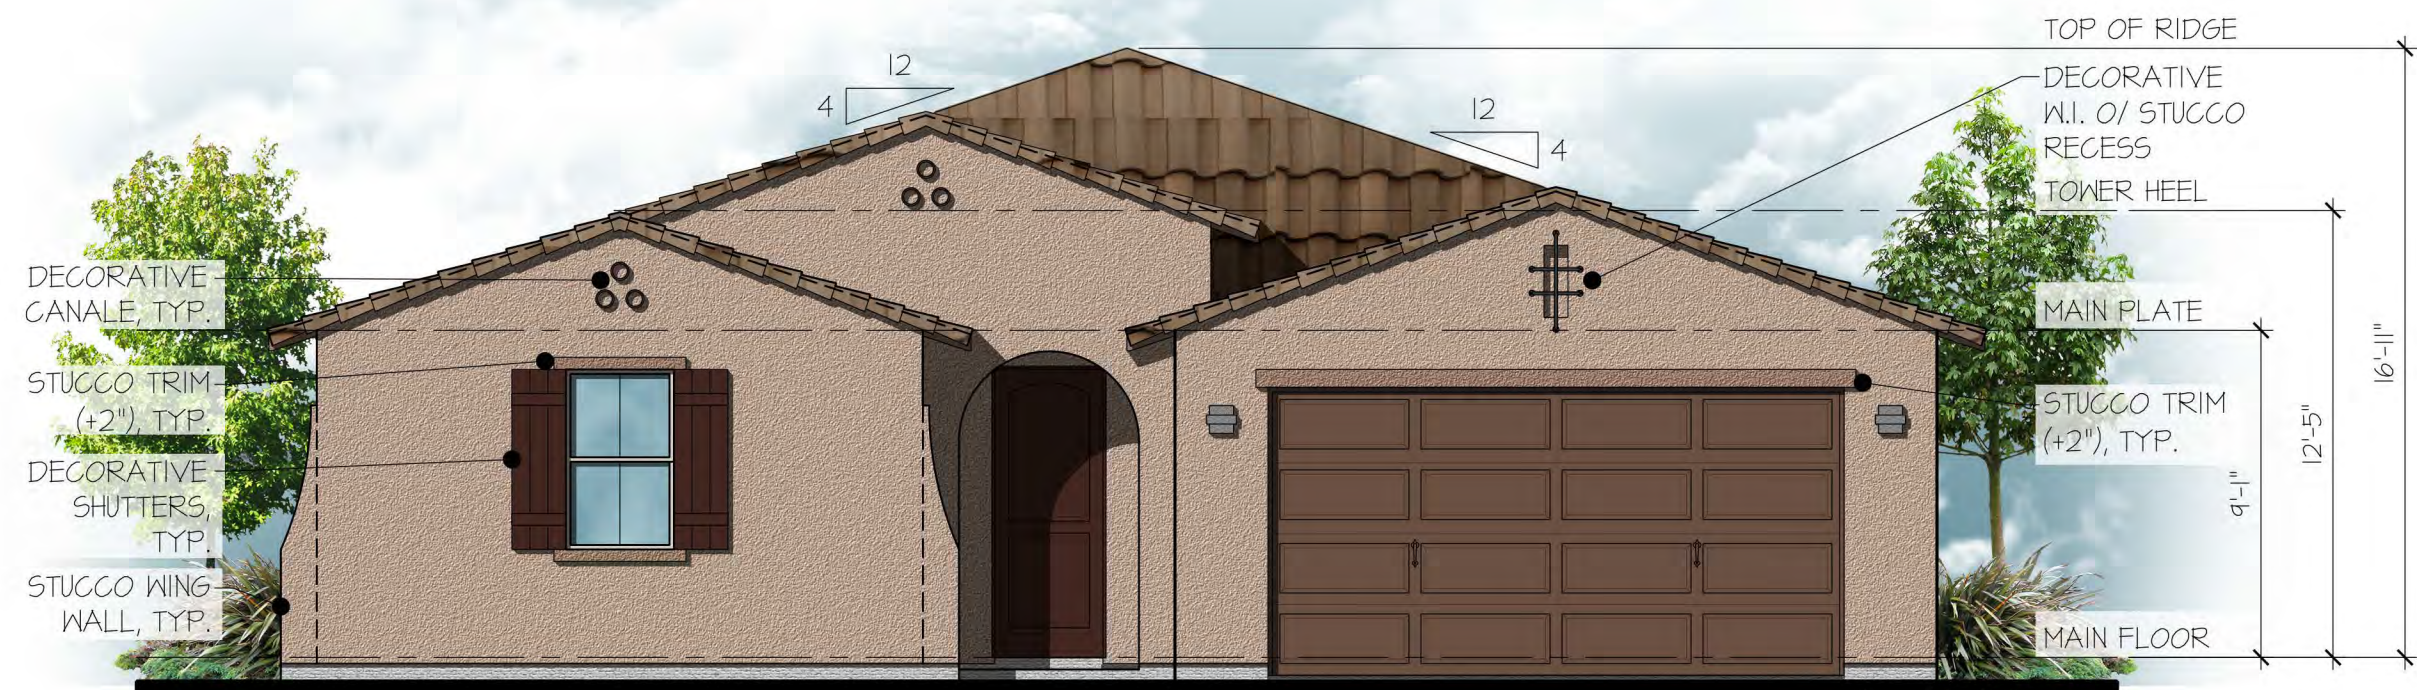

Front Elevation


scale: 3/16" = 1'-0"

Plan 145.2340 Elevation E - Spanish Colonial




Saguaro Viejos East
Oro Valley, Arizona



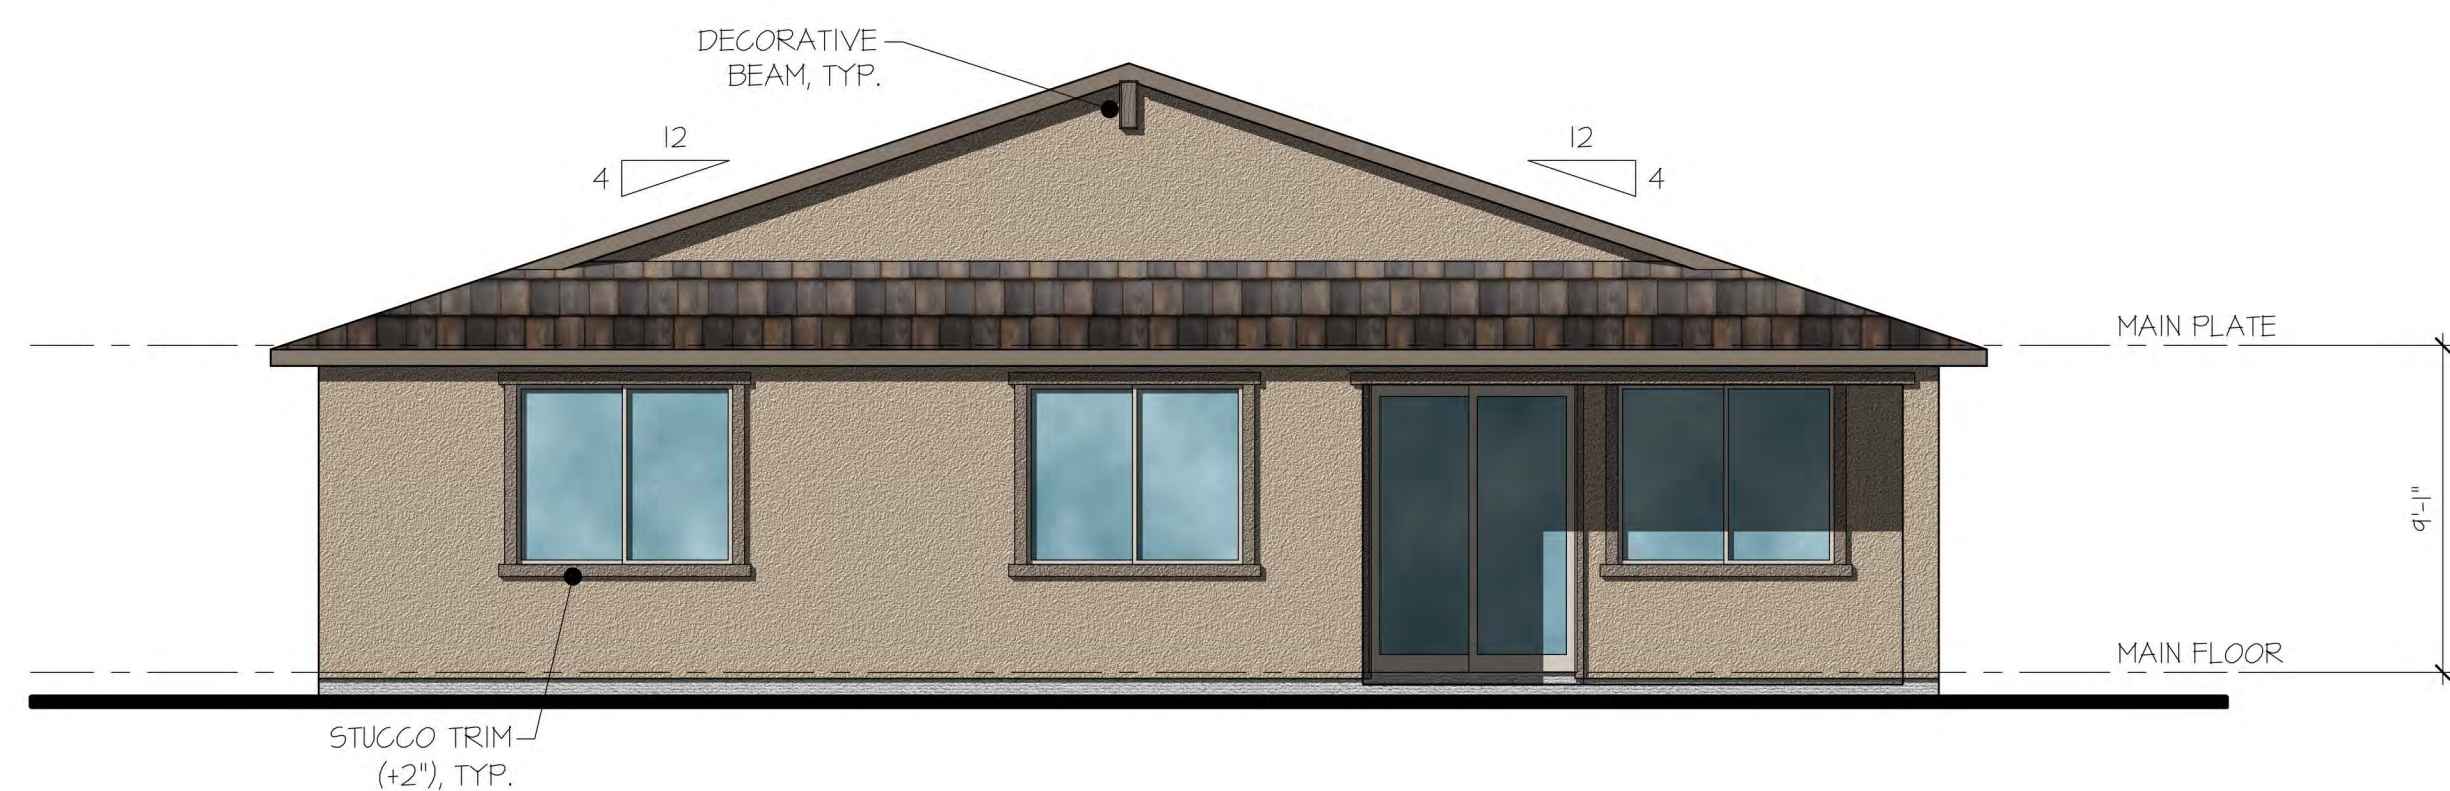

Rear Elevation

scale: 3/16" = 1'-0"

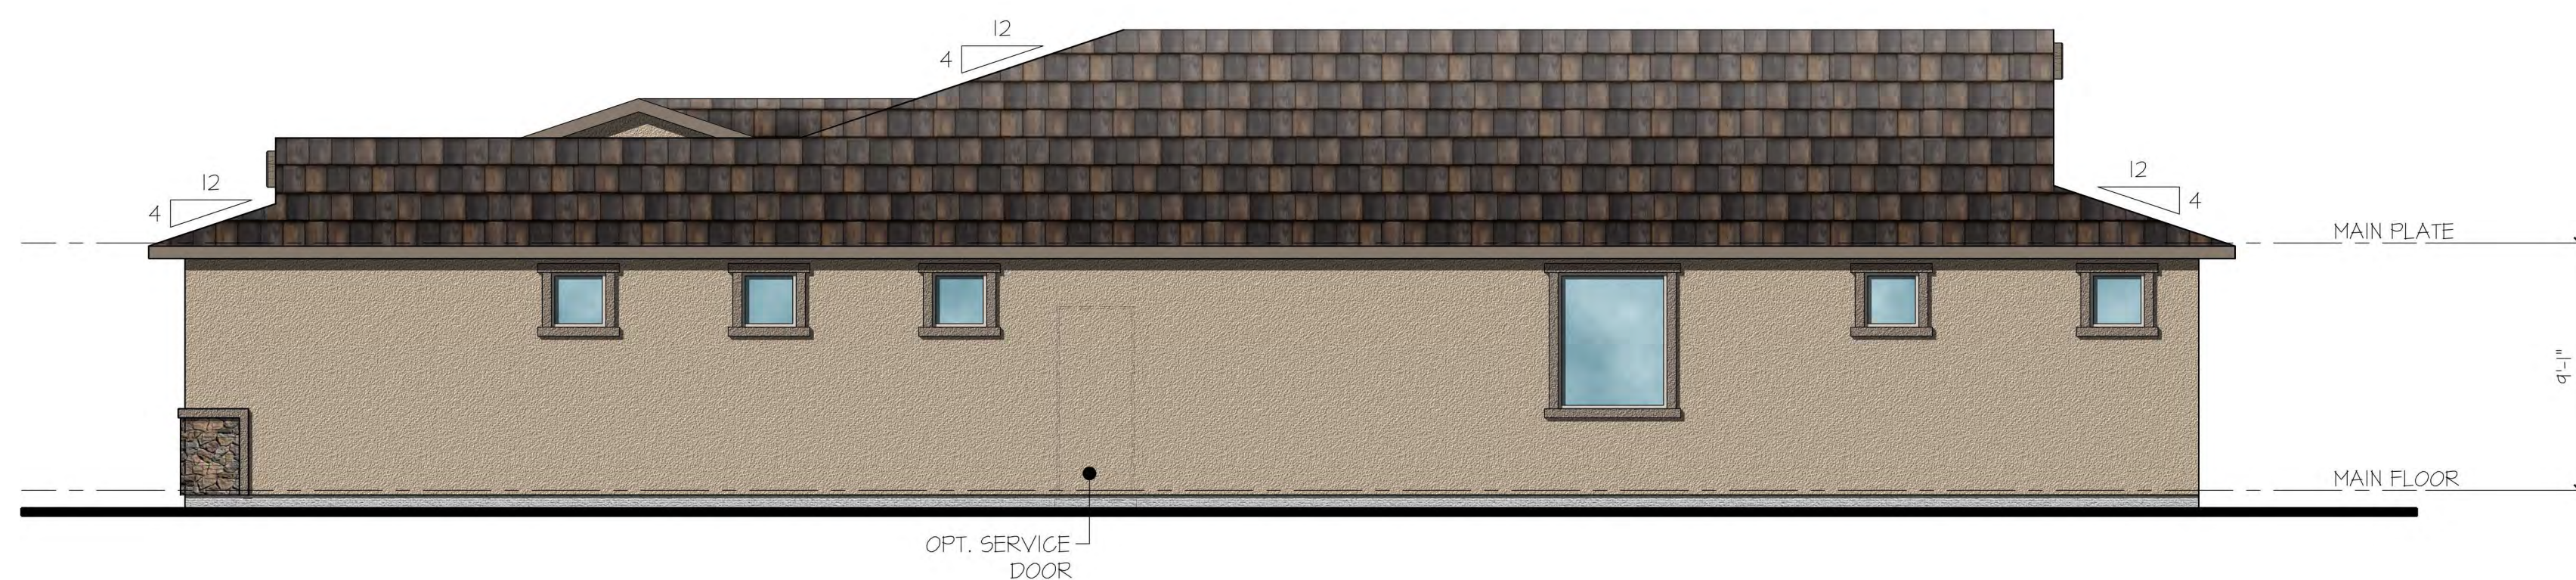

Right Side Elevation

scale: 3/16" = 1'-0"



Left Side Elevation

scale: 3/16" = 1'-0"



Front Elevation

scale: 3/16" = 1'-0"


Plan 145.2340

Elevation F - Ranch Territorial



Saguaro Viejos East
Oro Valley, Arizona



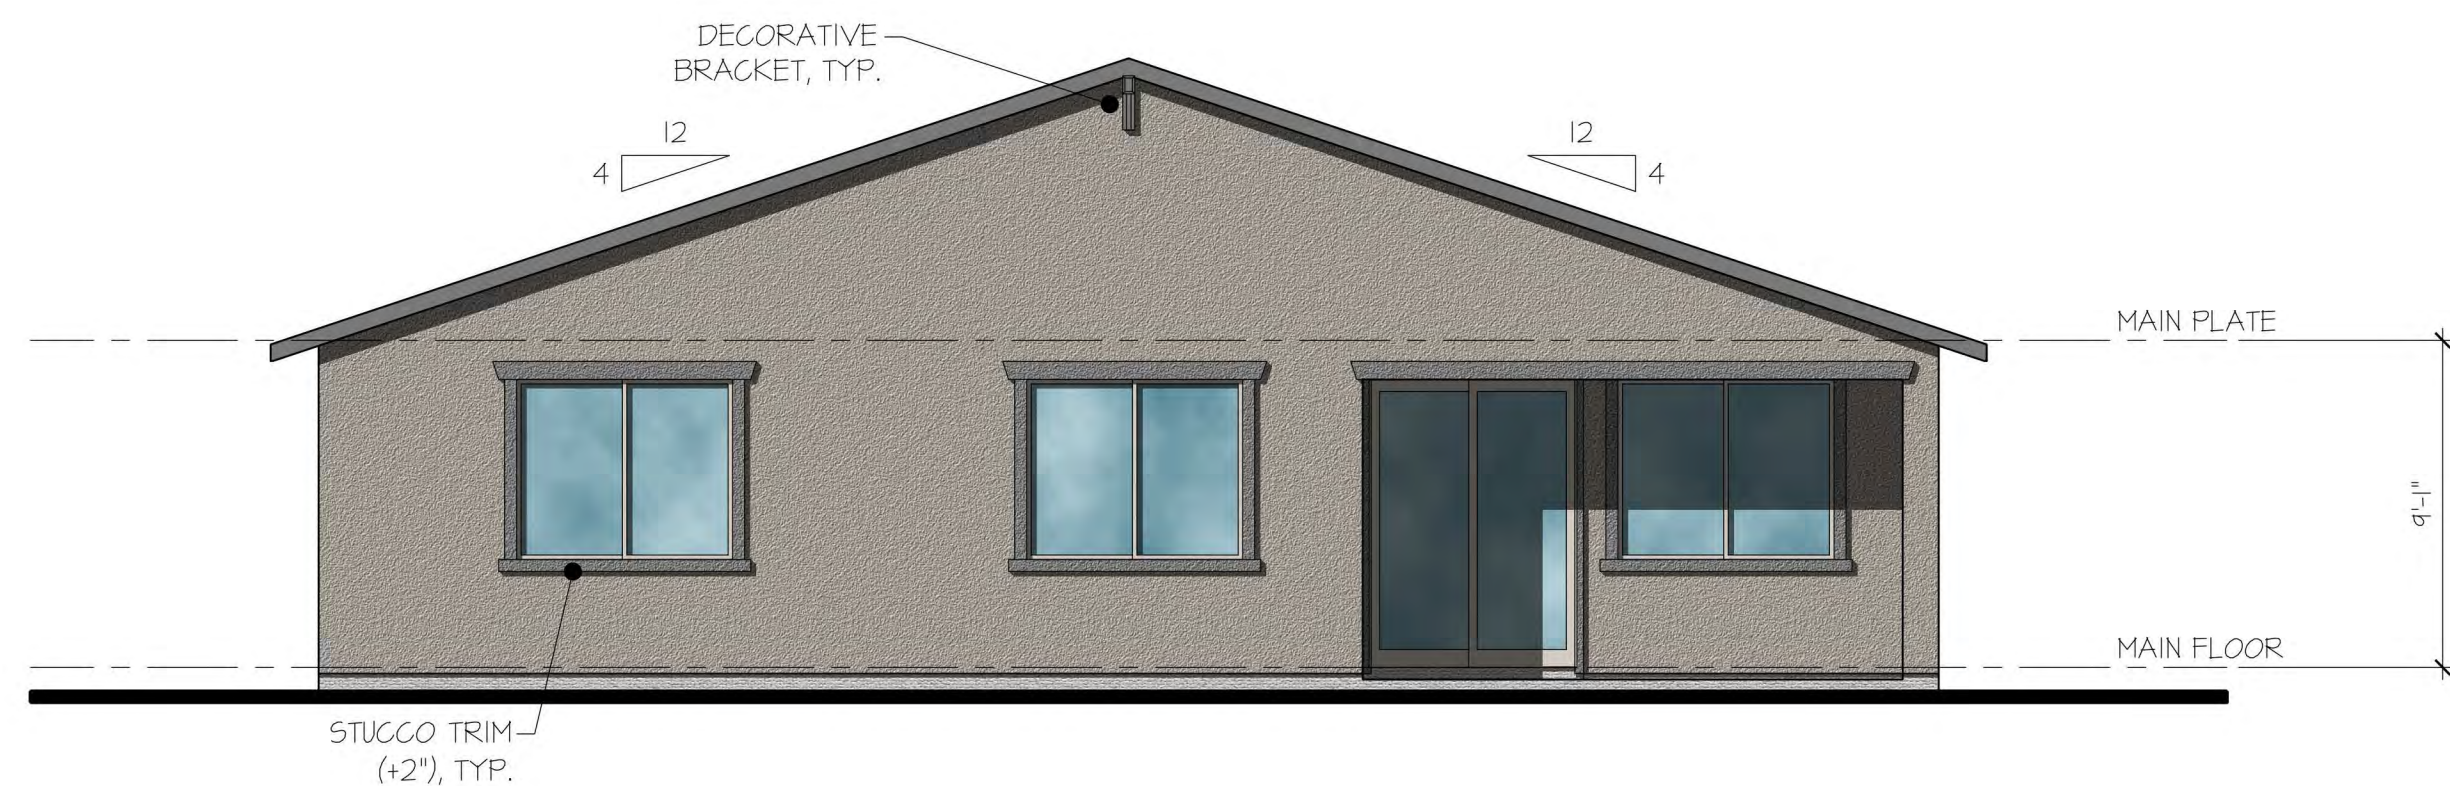

Rear Elevation

scale: 3/16" = 1'-0"



Right Side Elevation

scale: 3/16" = 1'-0"



Left Side Elevation

scale: 3/16" = 1'-0"



Front Elevation

scale: 3/16" = 1'-0"




Plan 145.2340

Elevation G - Craftsman

Saguaro Viejos East


Oro Valley, Arizona



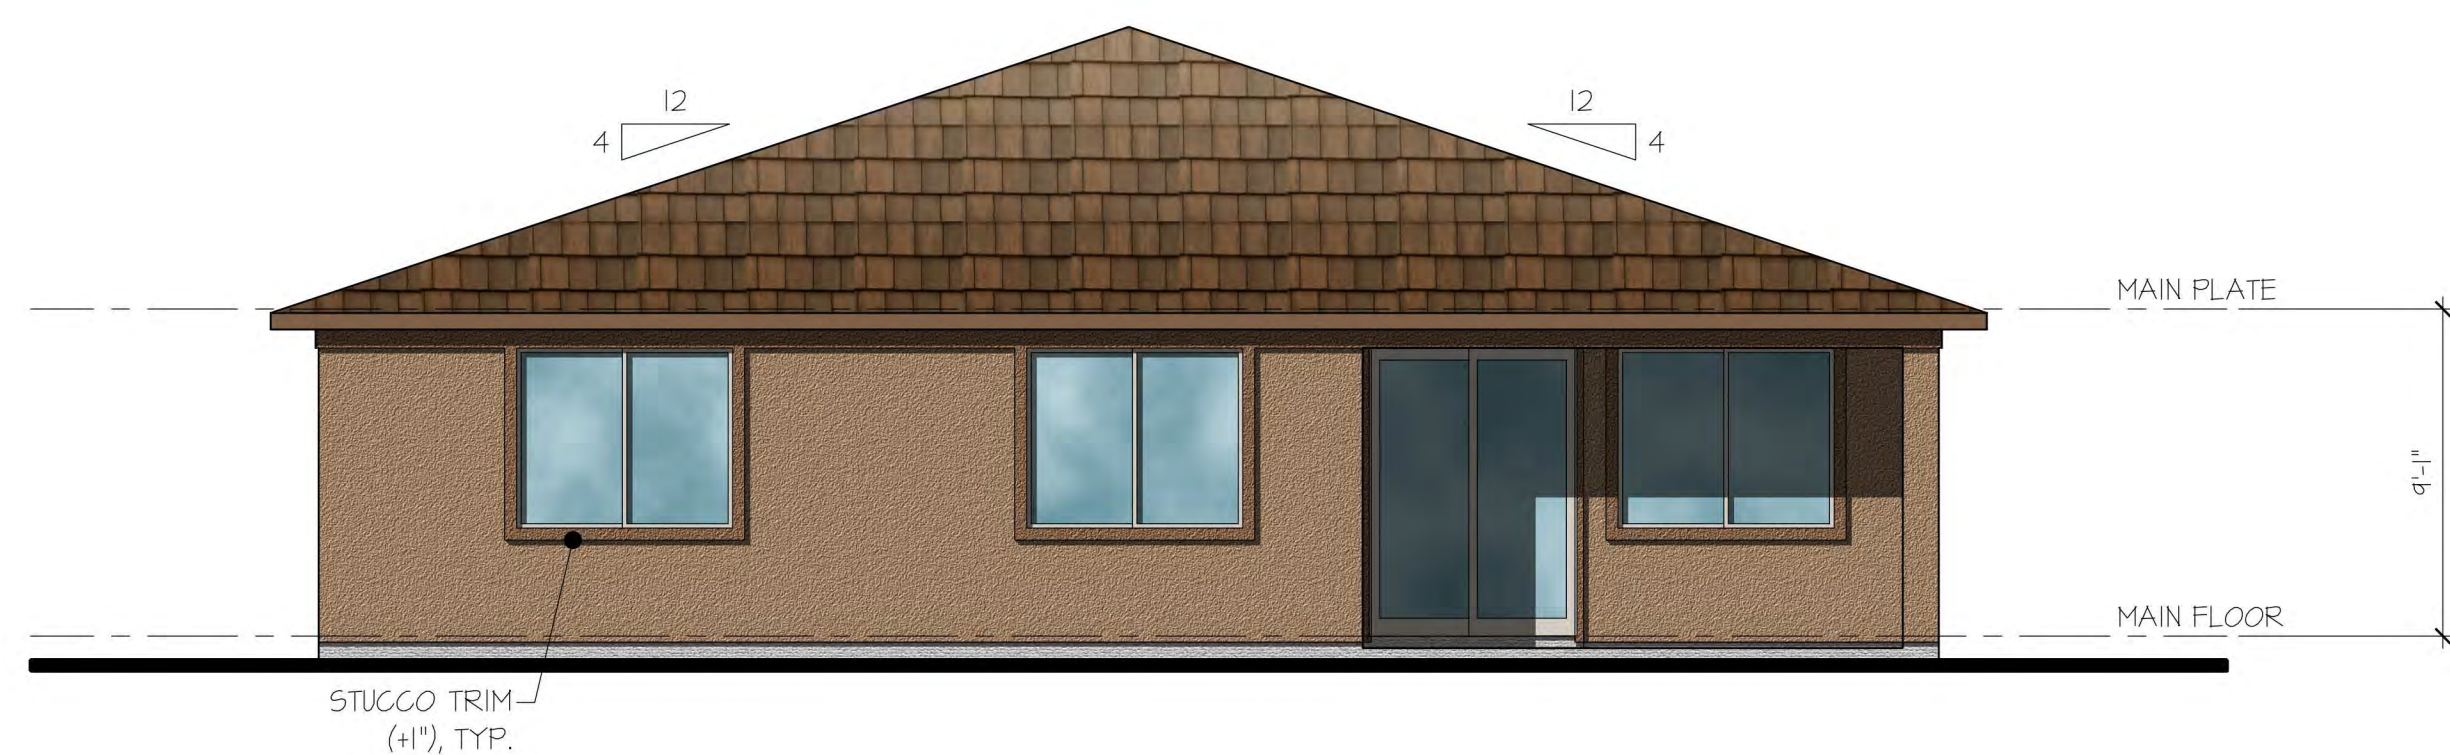


Rear Elevation

scale: 3/16" = 1'-0"

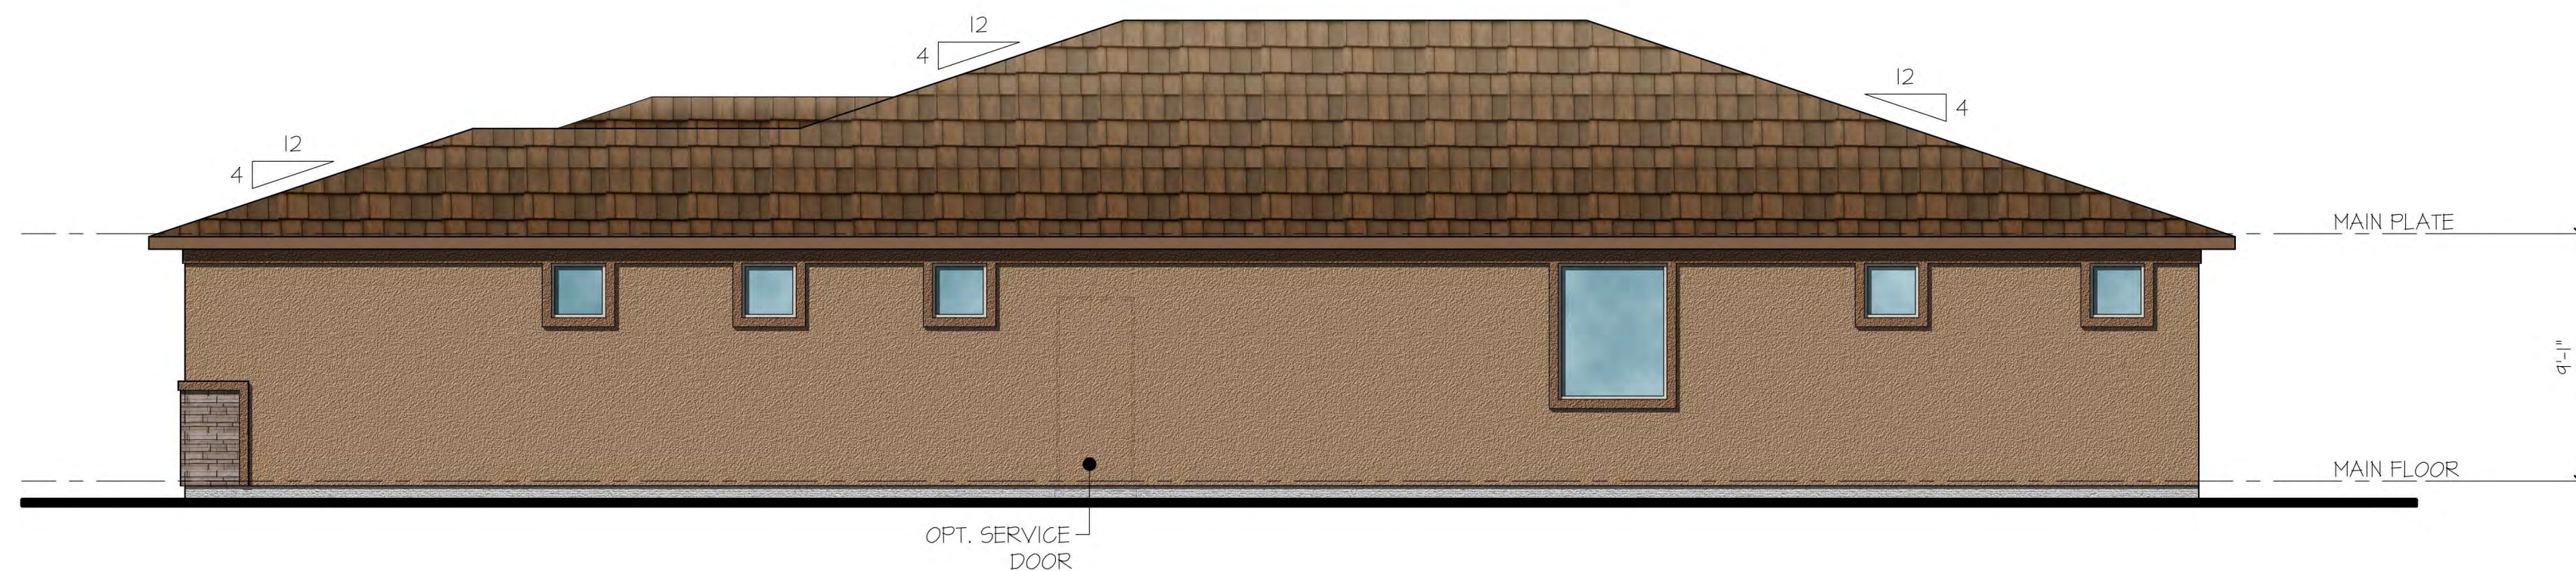

Right Side Elevation

scale: 3/16" = 1'-0"

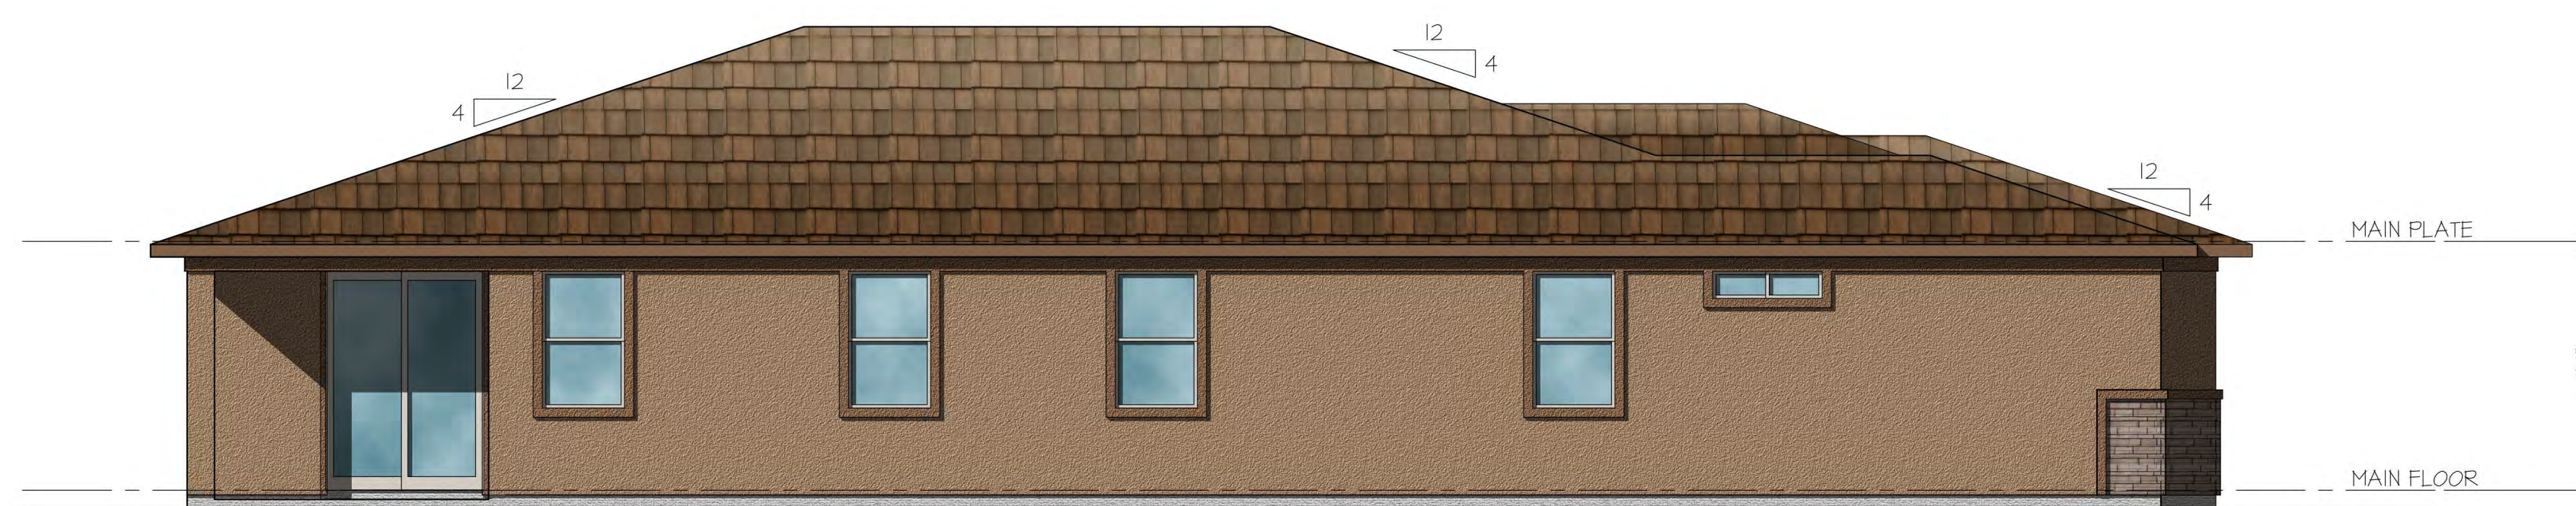

Left Side Elevation

scale: 3/16" = 1'-0"



Front Elevation

scale: 3/16" = 1'-0"

Plan 145.2340

Elevation H - Desert Prairie




The drawings presented are illustrative of character and design intent only, and are subject to change based upon final design considerations (i.e. applicable codes, structural, and MEP design requirements, unit plan / floor plan changes, etc.) © 2017 BSB Design, Inc.

Saguaro Viejos East
Oro Valley, Arizona


October 19, 2018 | SF180368.00



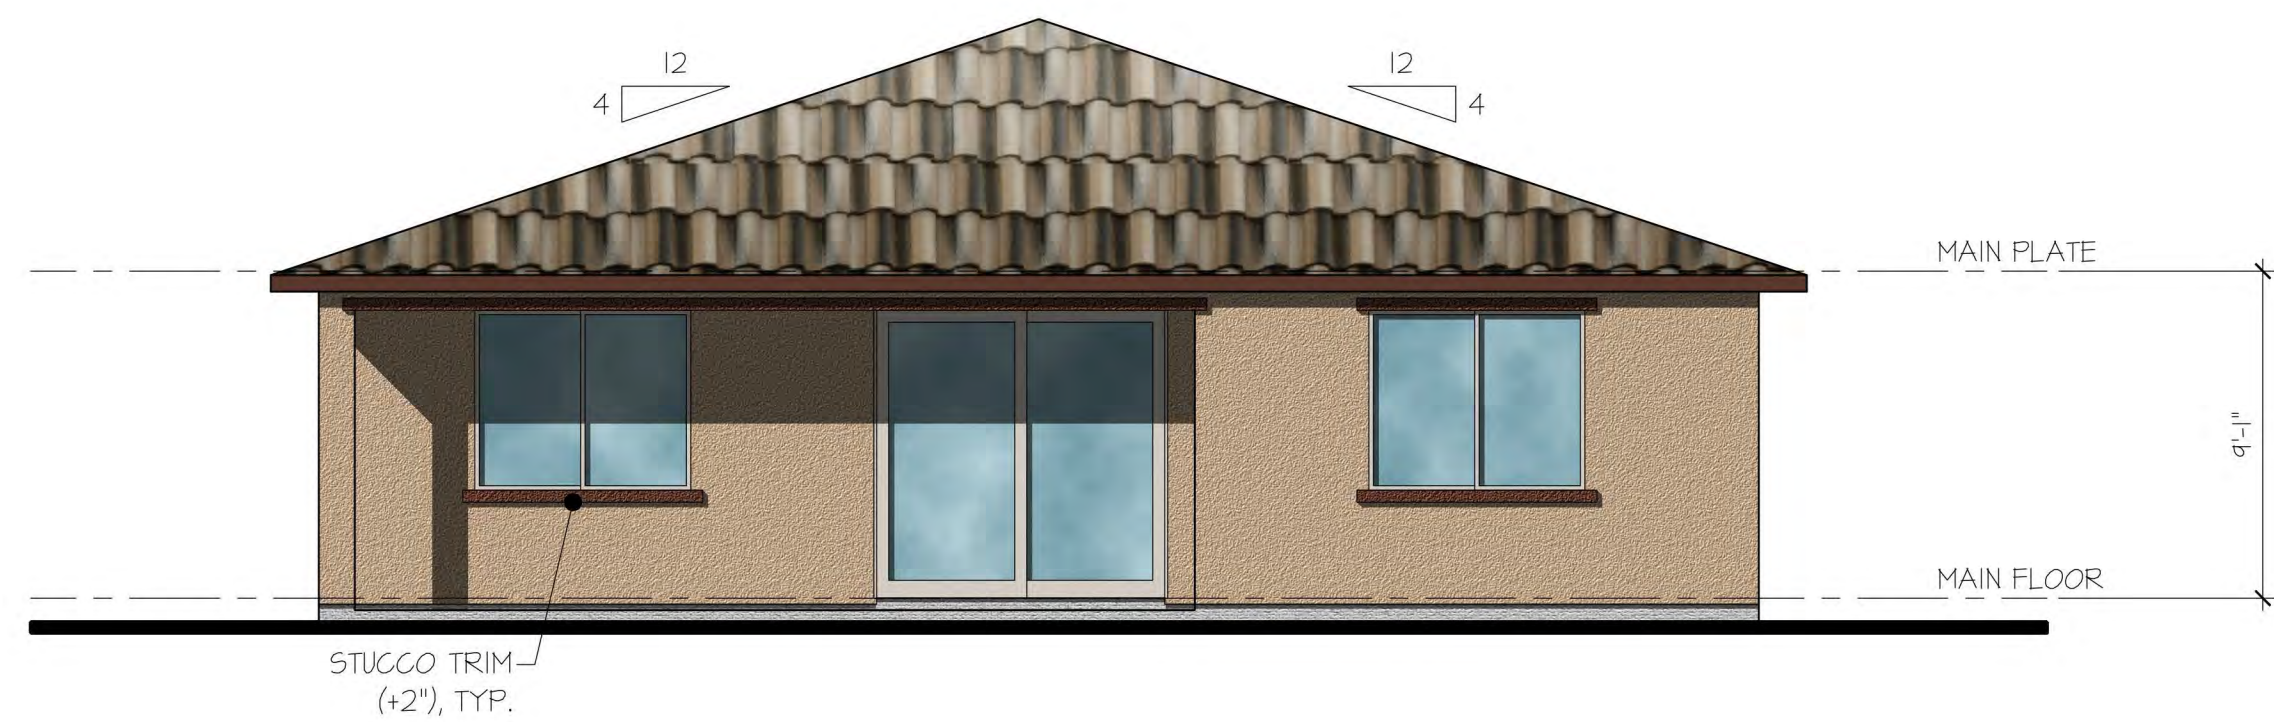


Rear Elevation

scale: 3/16" = 1'-0"

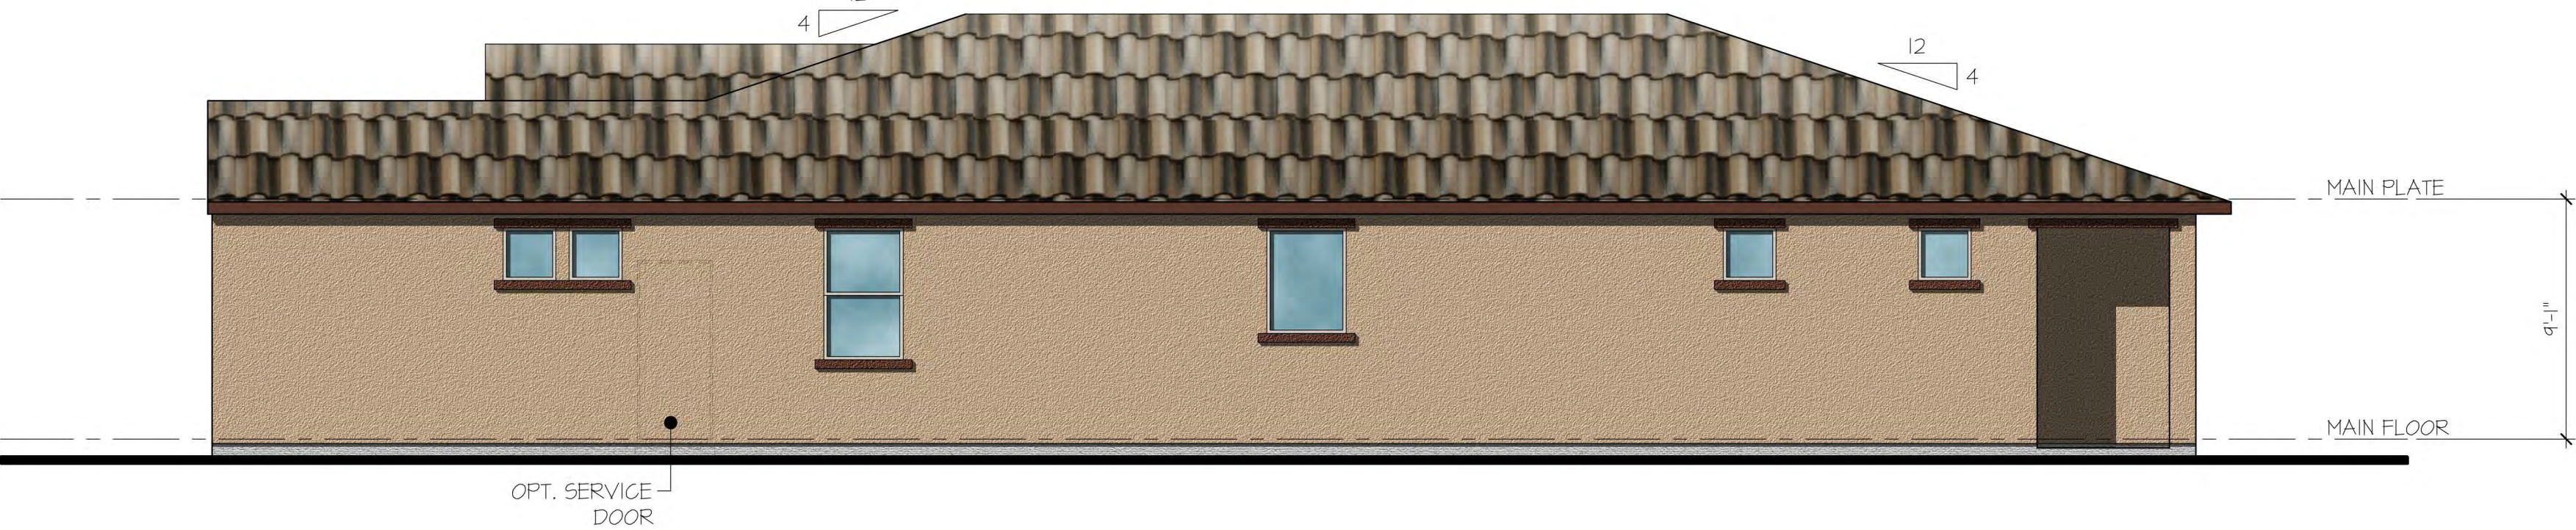


Right Side Elevation

scale: 3/16" = 1'-0"

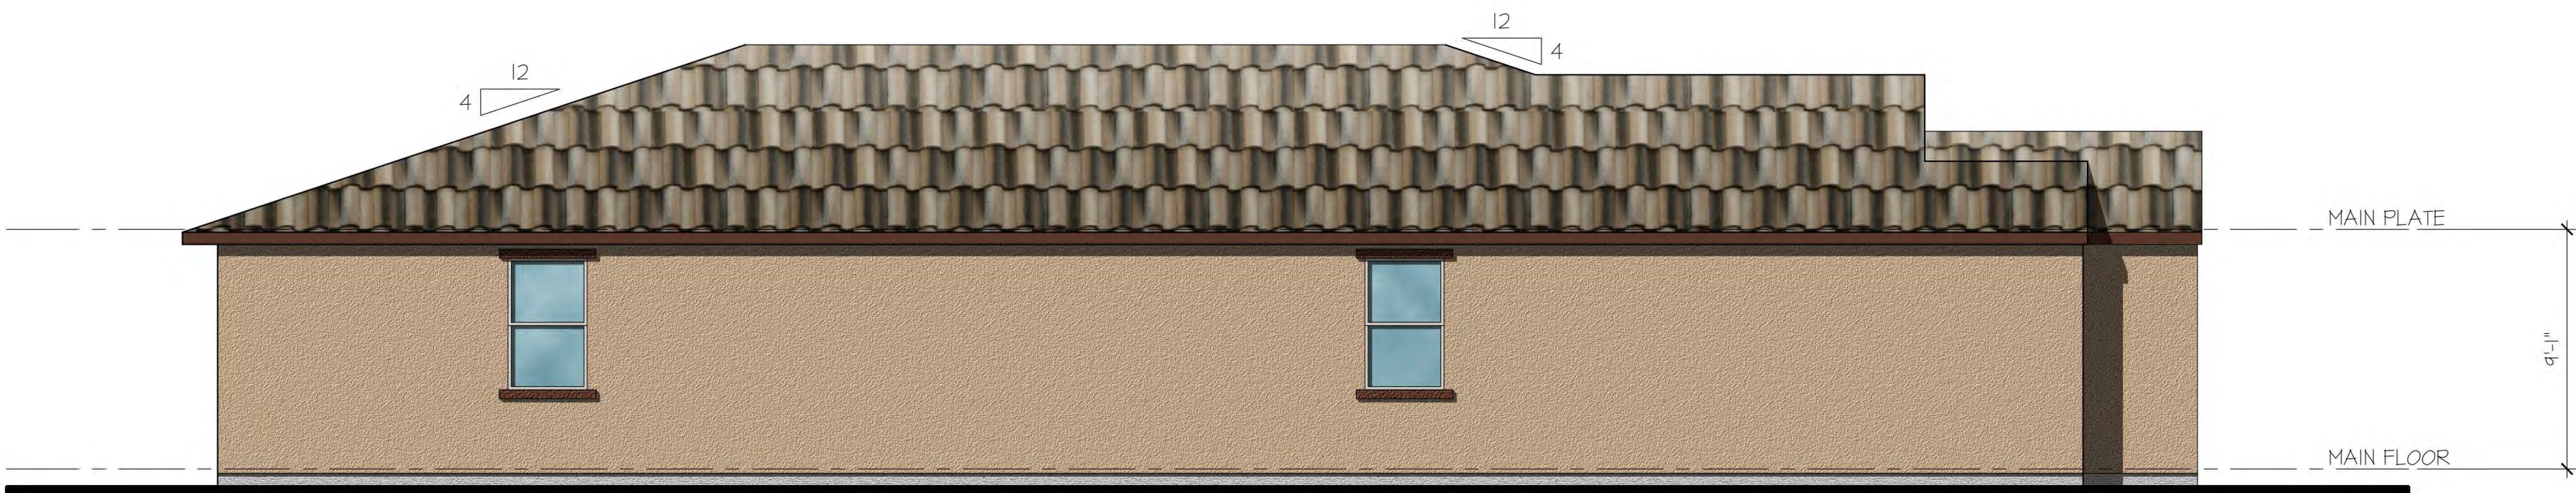

Left Side Elevation

scale: 3/16" = 1'-0"

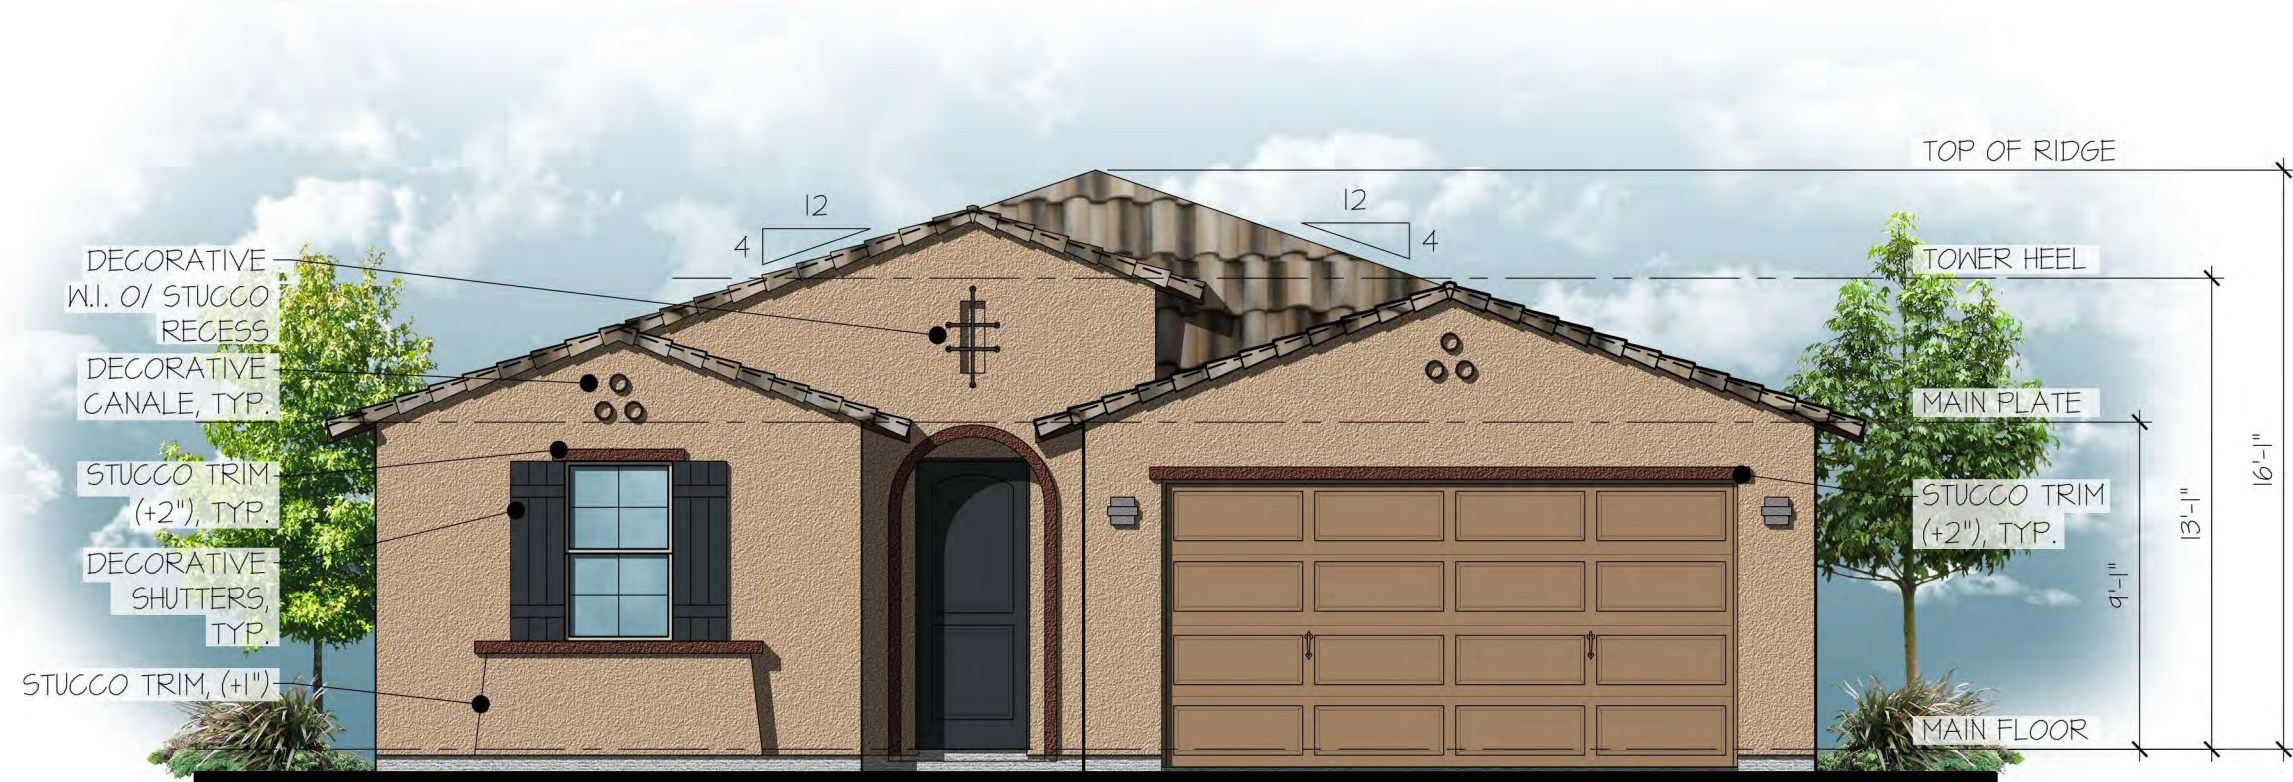

Front Elevation

scale: 3/16" = 1'-0"


Plan 140.2370

Elevation E - Spanish Colonial



Saguaro Viejos East
Oro Valley, Arizona



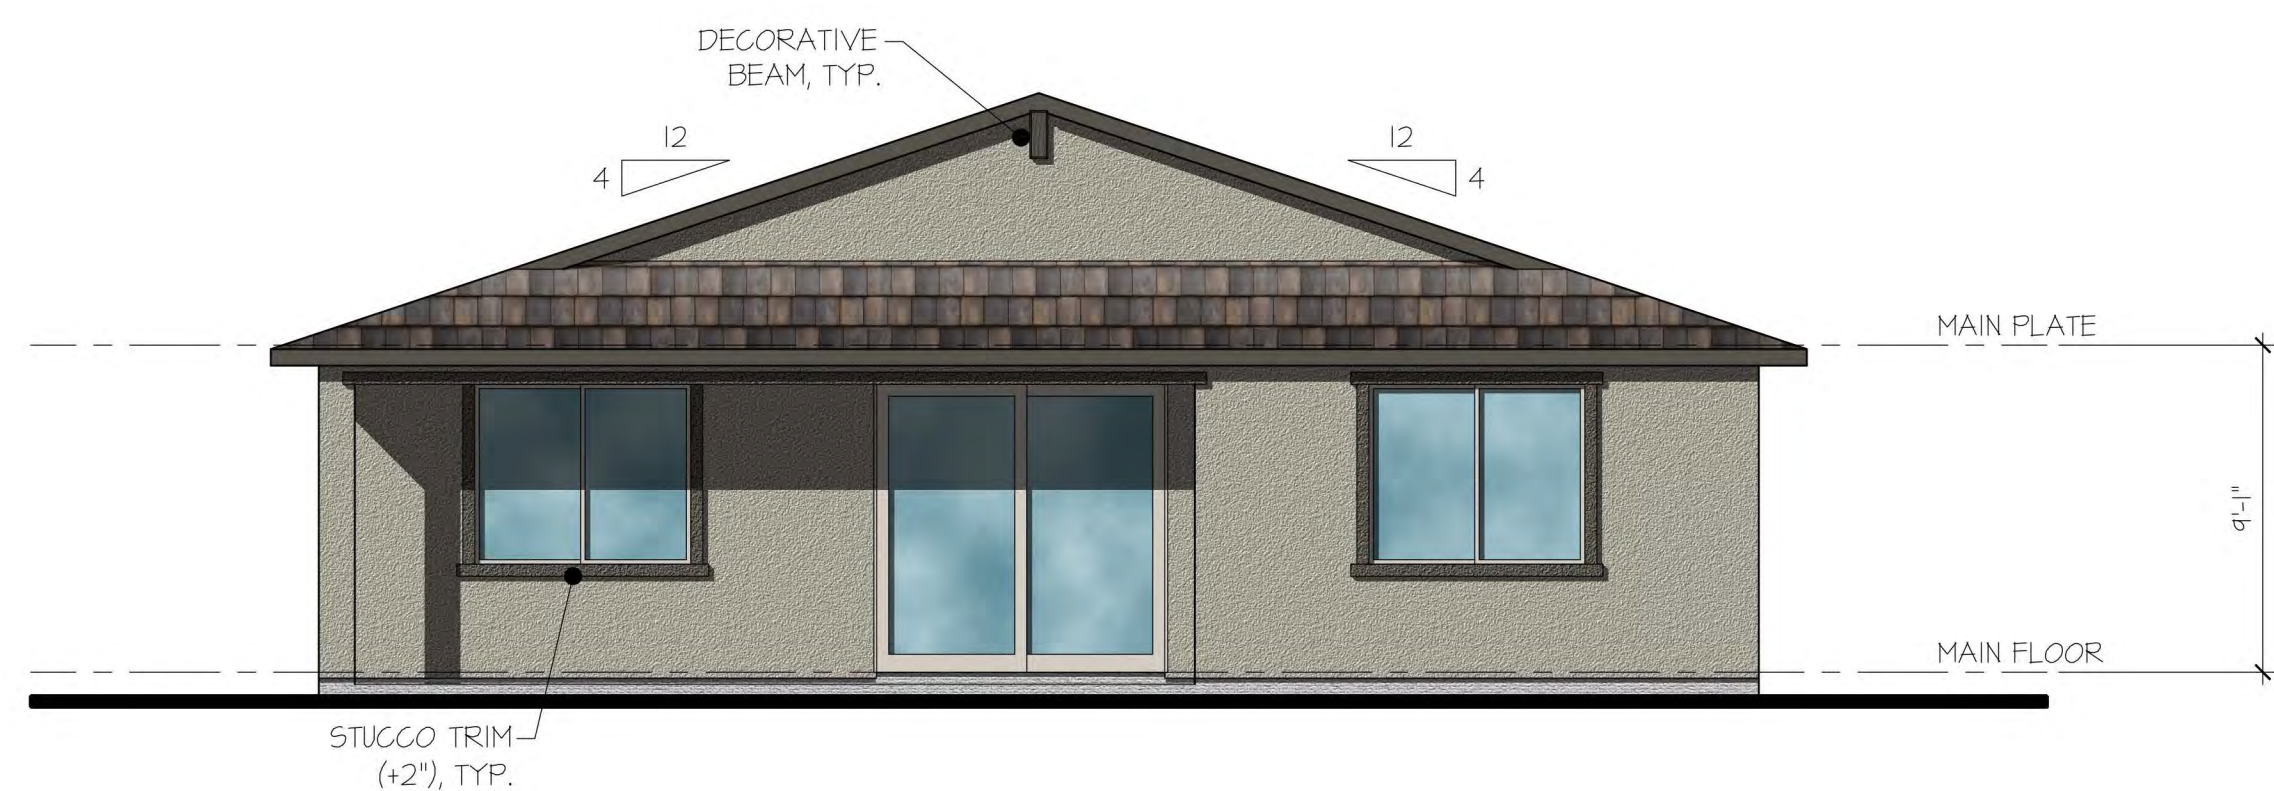


Rear Elevation

scale: 3/16" = 1'-0"



Right Side Elevation

scale: 3/16" = 1'-0"

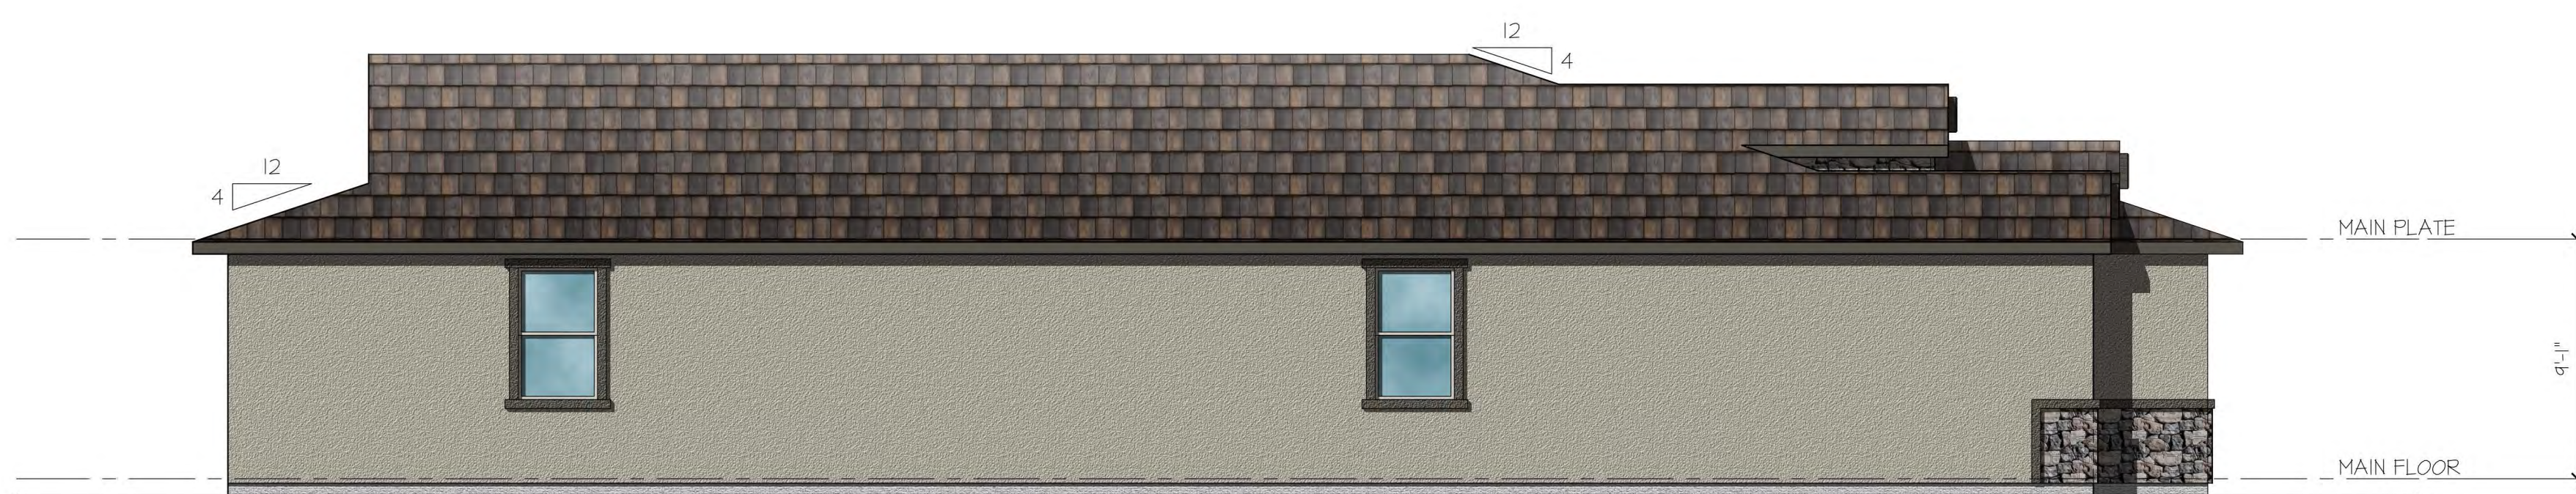

Left Side Elevation

scale: 3/16" = 1'-0"



Front Elevation

scale: 3/16" = 1'-0"


Plan 140.2370

Elevation F - Ranch Territorial




Saguaro Viejos East
Oro Valley, Arizona



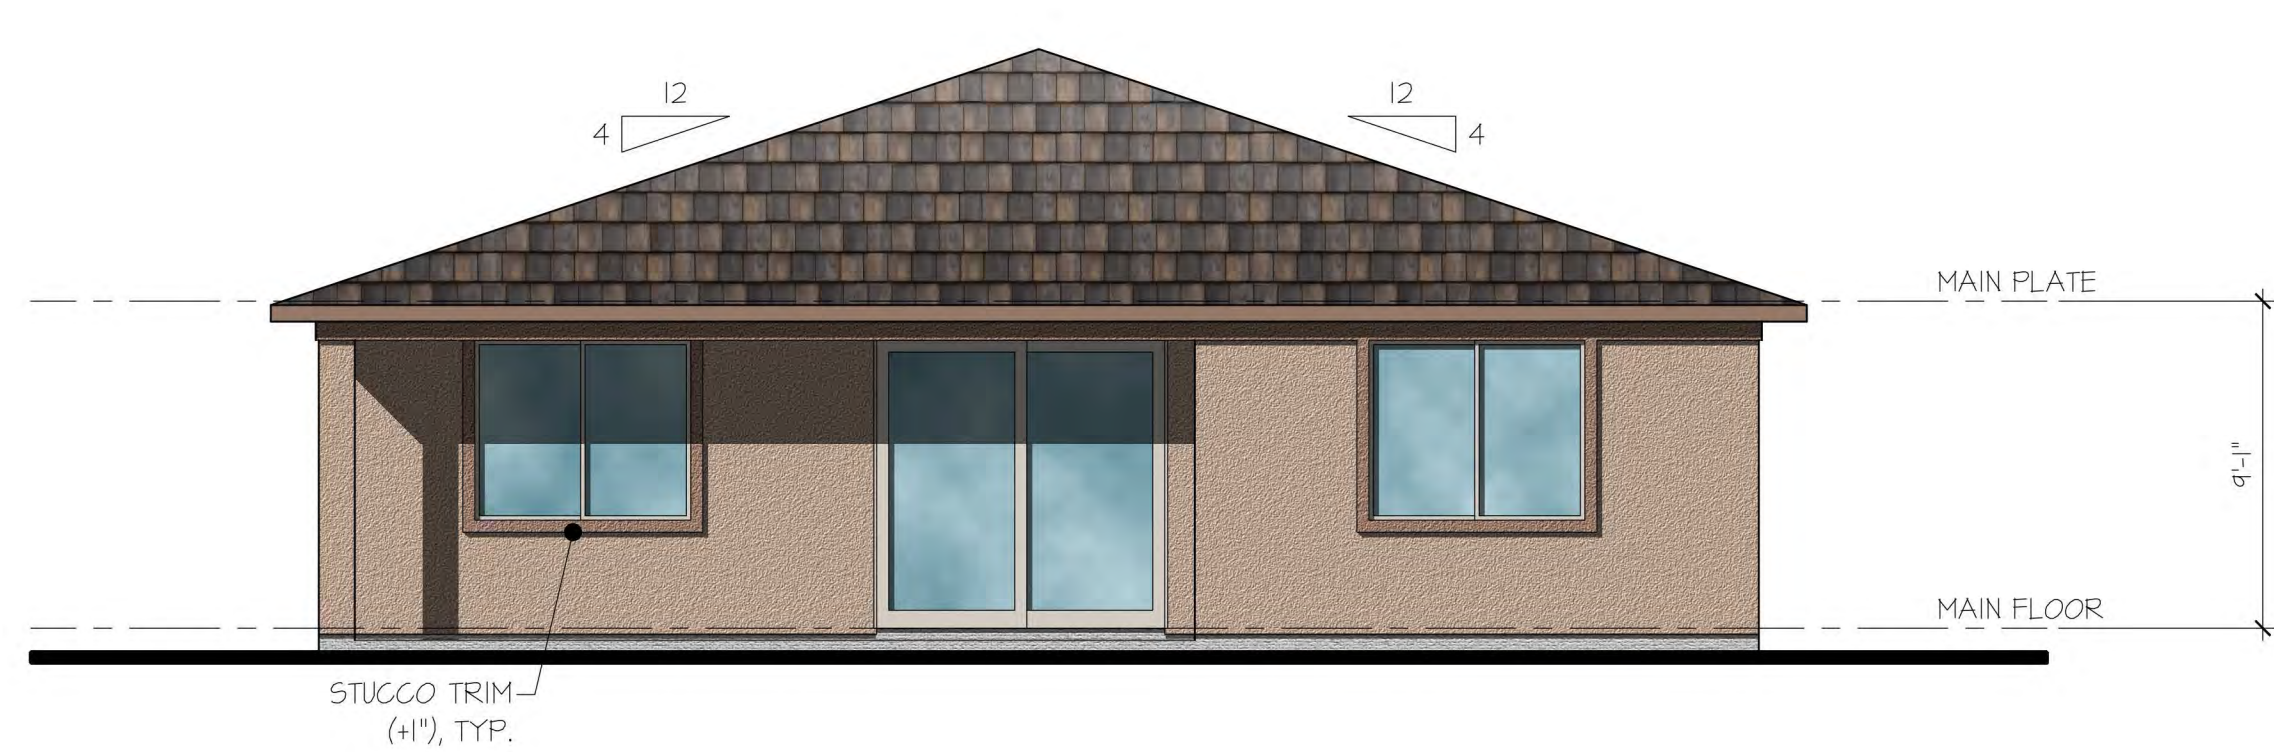


Rear Elevation

scale: 3/16" = 1'-0"

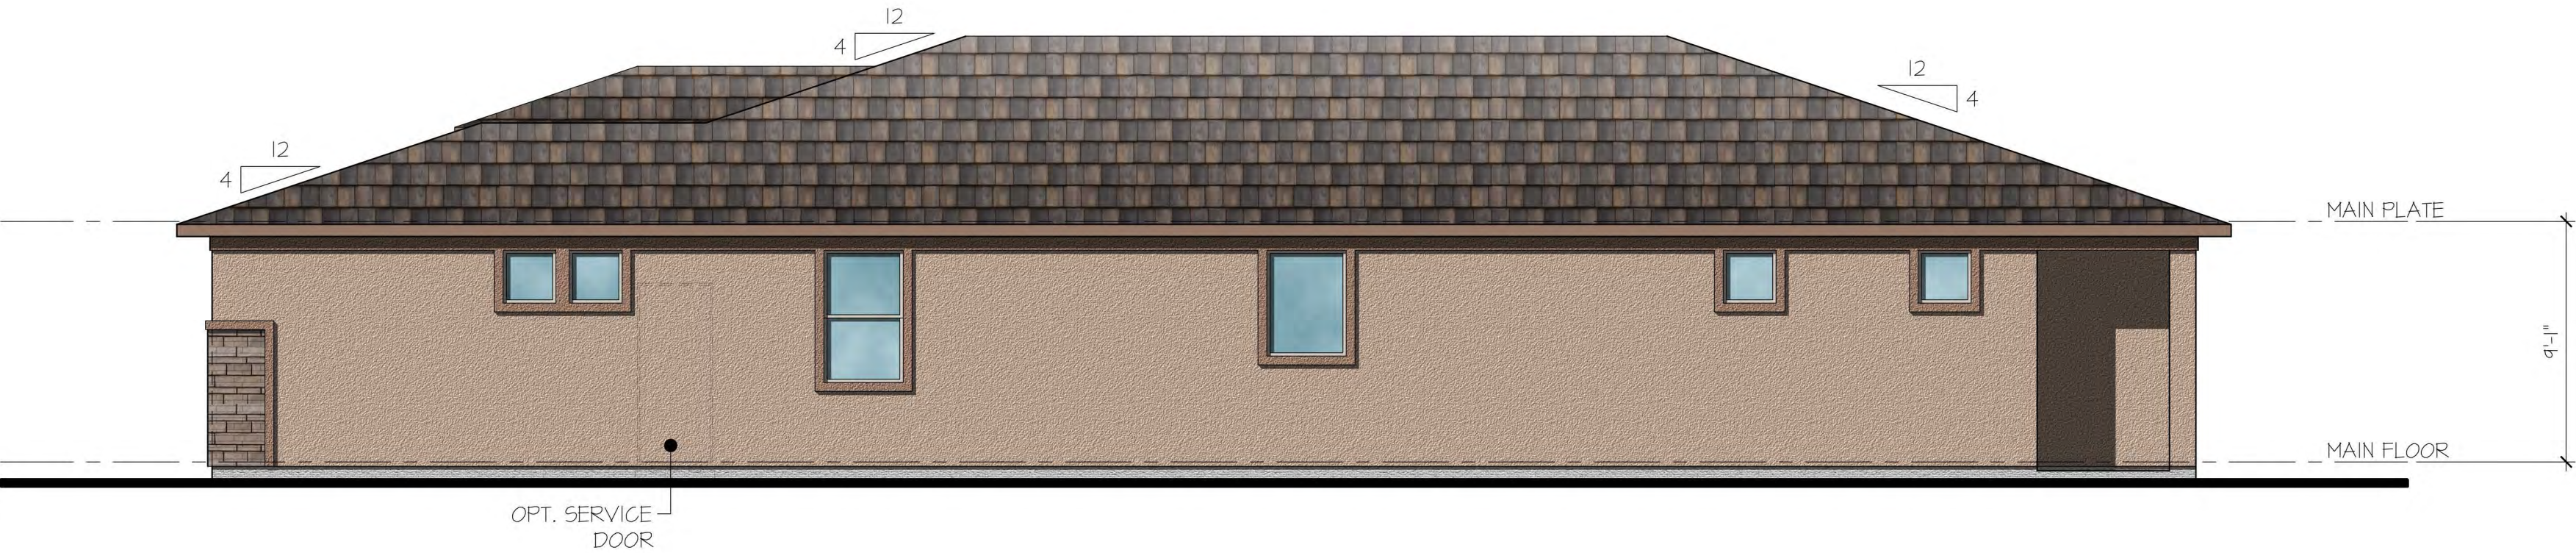


Right Side Elevation

scale: 3/16" = 1'-0"

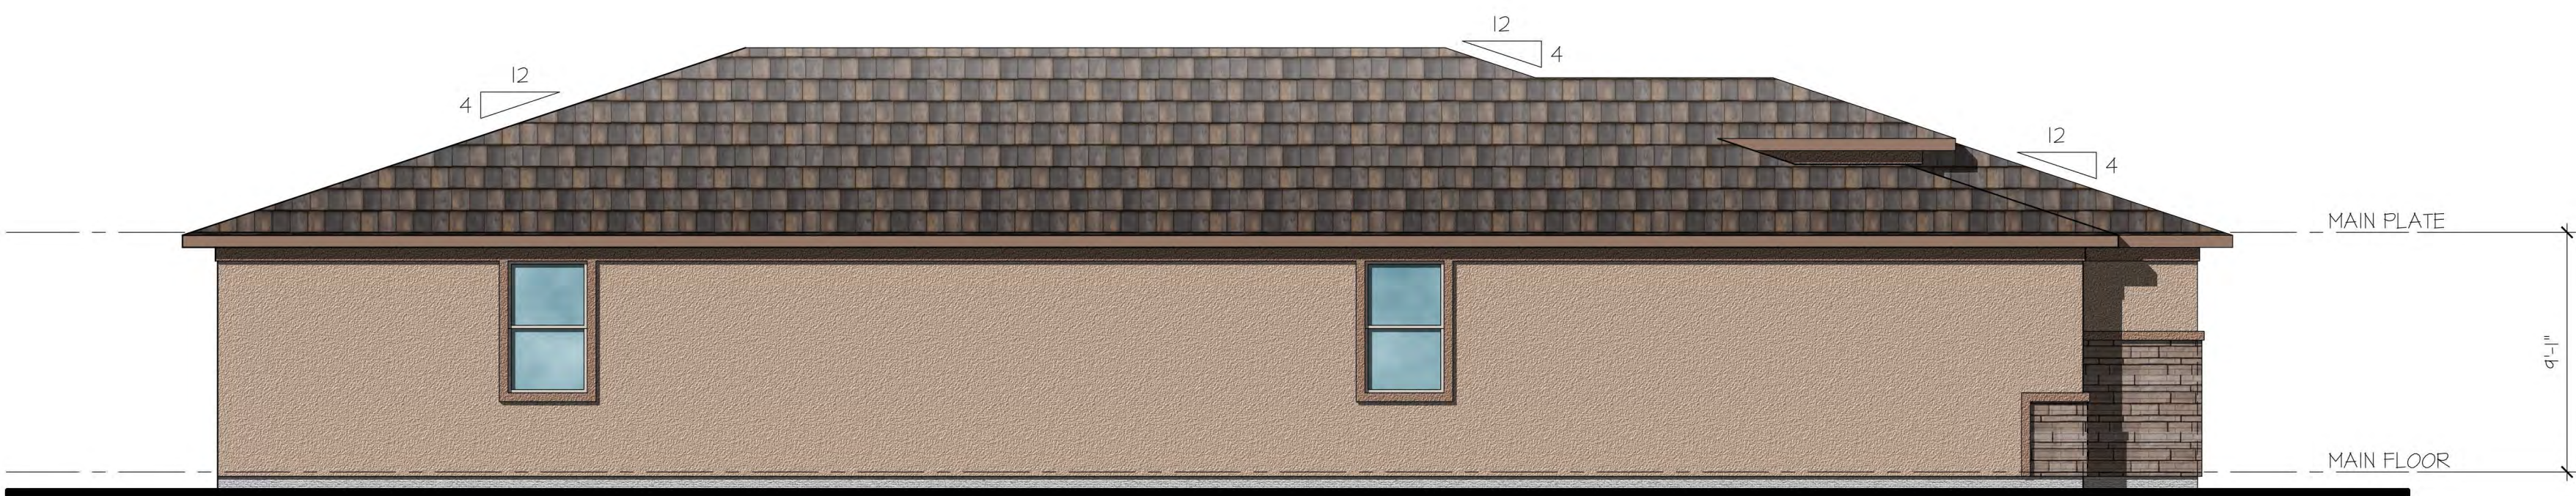

Left Side Elevation

scale: 3/16" = 1'-0"

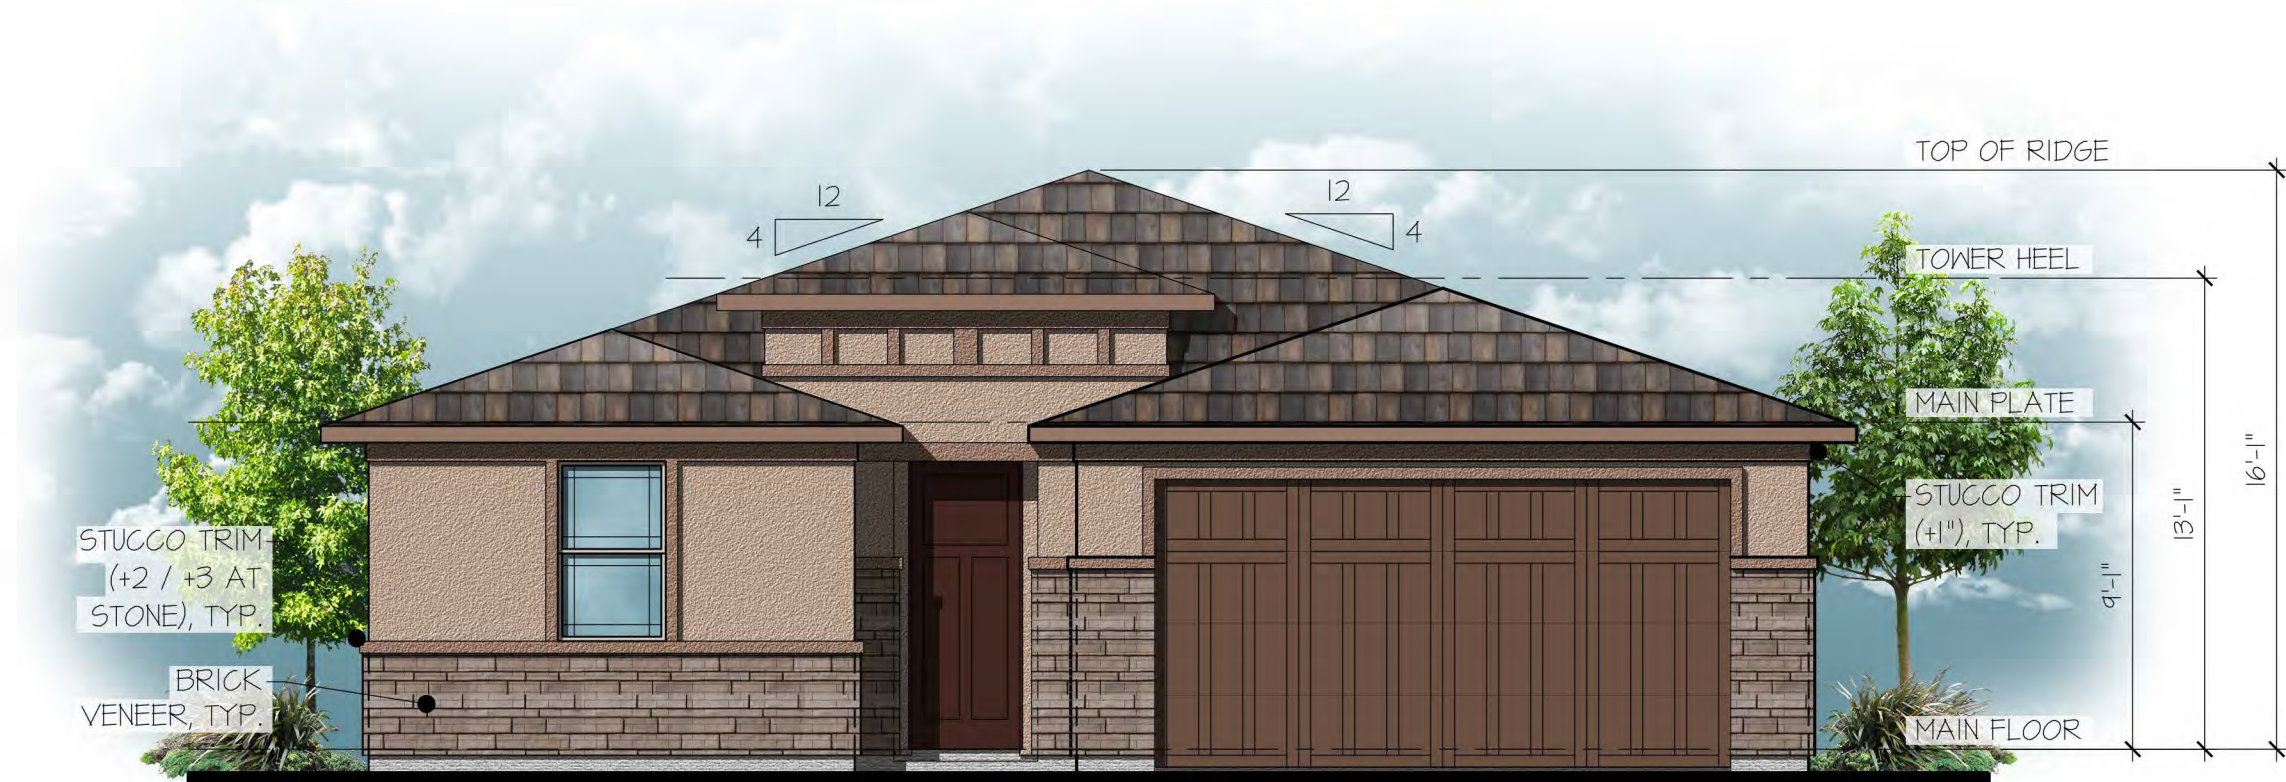

Front Elevation

scale: 3/16" = 1'-0"

Plan 140.2370 Elevation H - Desert Prairie



Saguaro Viejos East
Oro Valley, Arizona

