


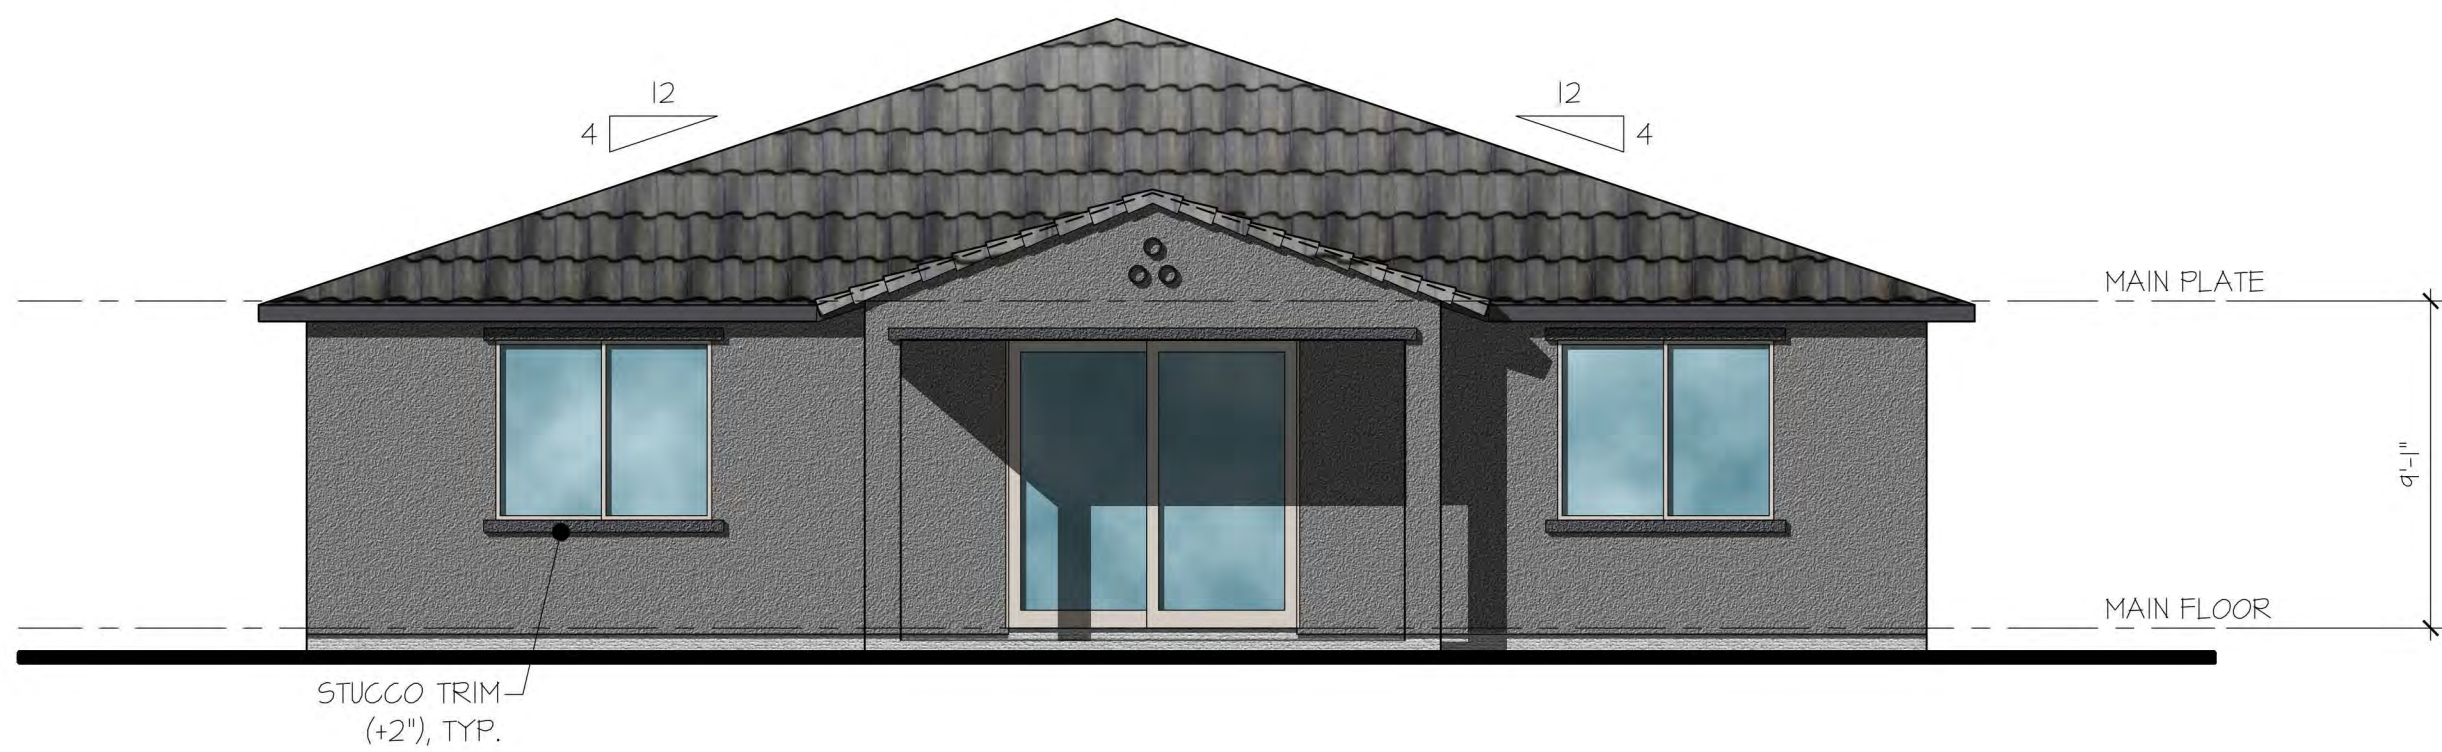

Rear Elevation

scale: 3/16" = 1'-0"




Right Side Elevation

scale: 3/16" = 1'-0"



Left Side Elevation

scale: 3/16" = 1'-0"

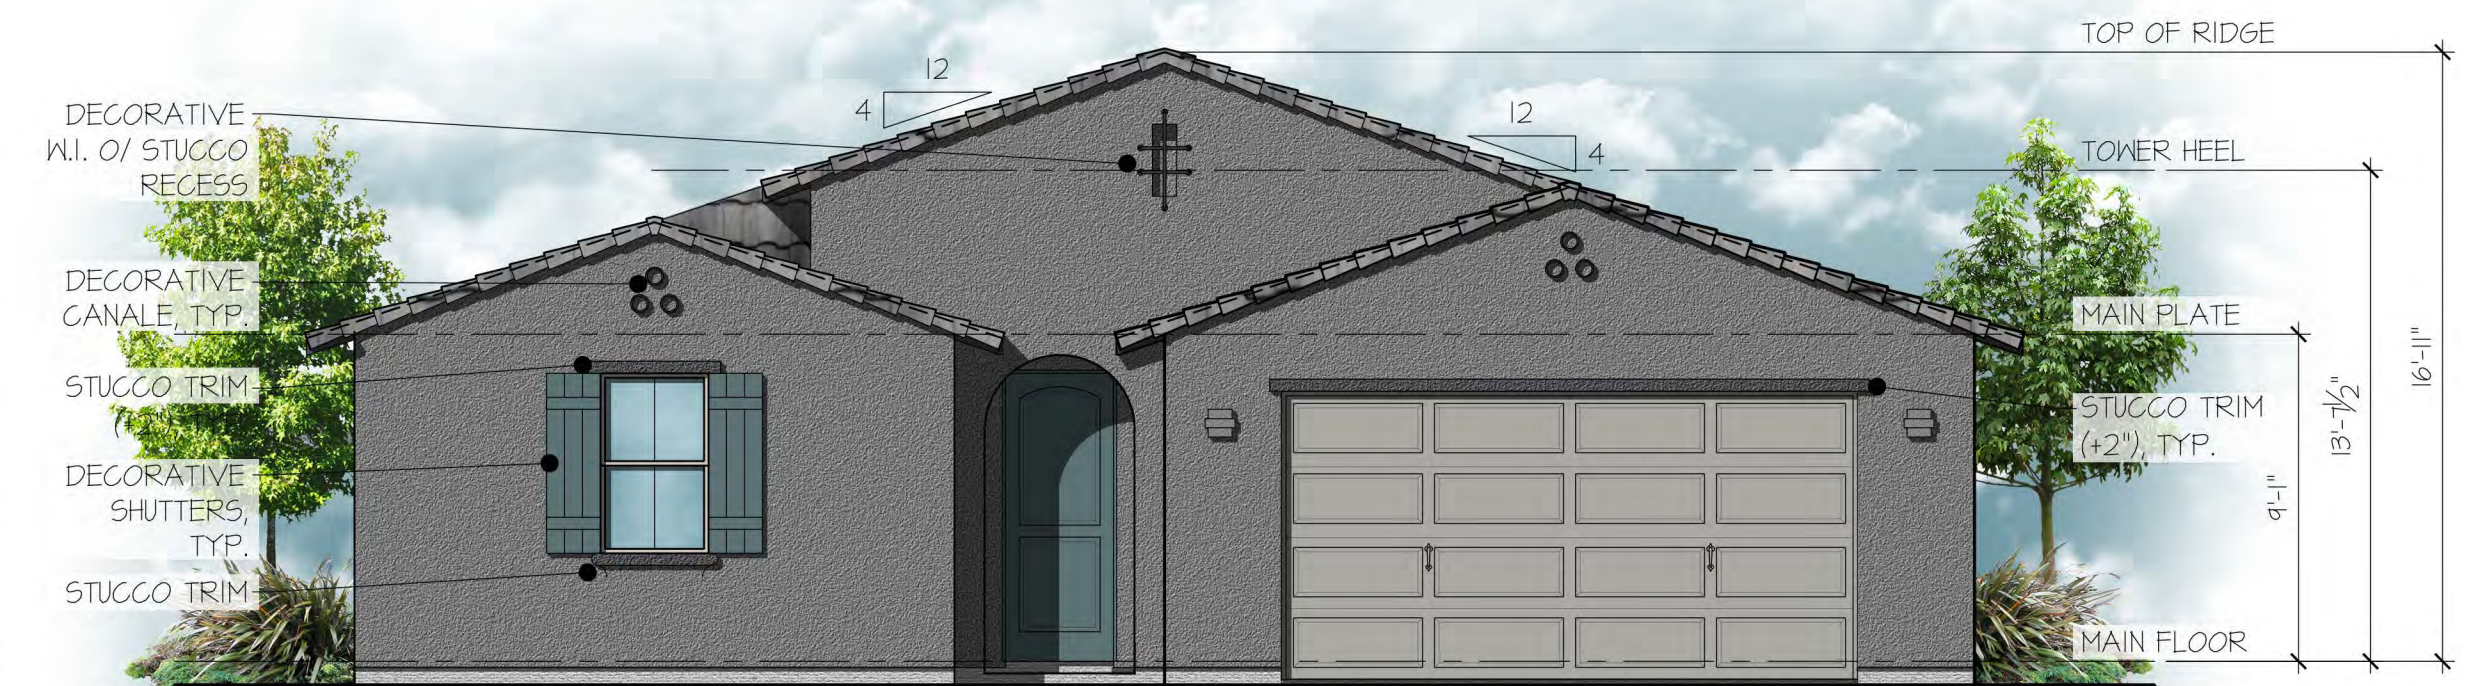

Front Elevation

scale: 3/16" = 1'-0"


Plan 145.2550

Elevation E - Spanish Colonial



Saguaro Viejos East
Oro Valley, Arizona



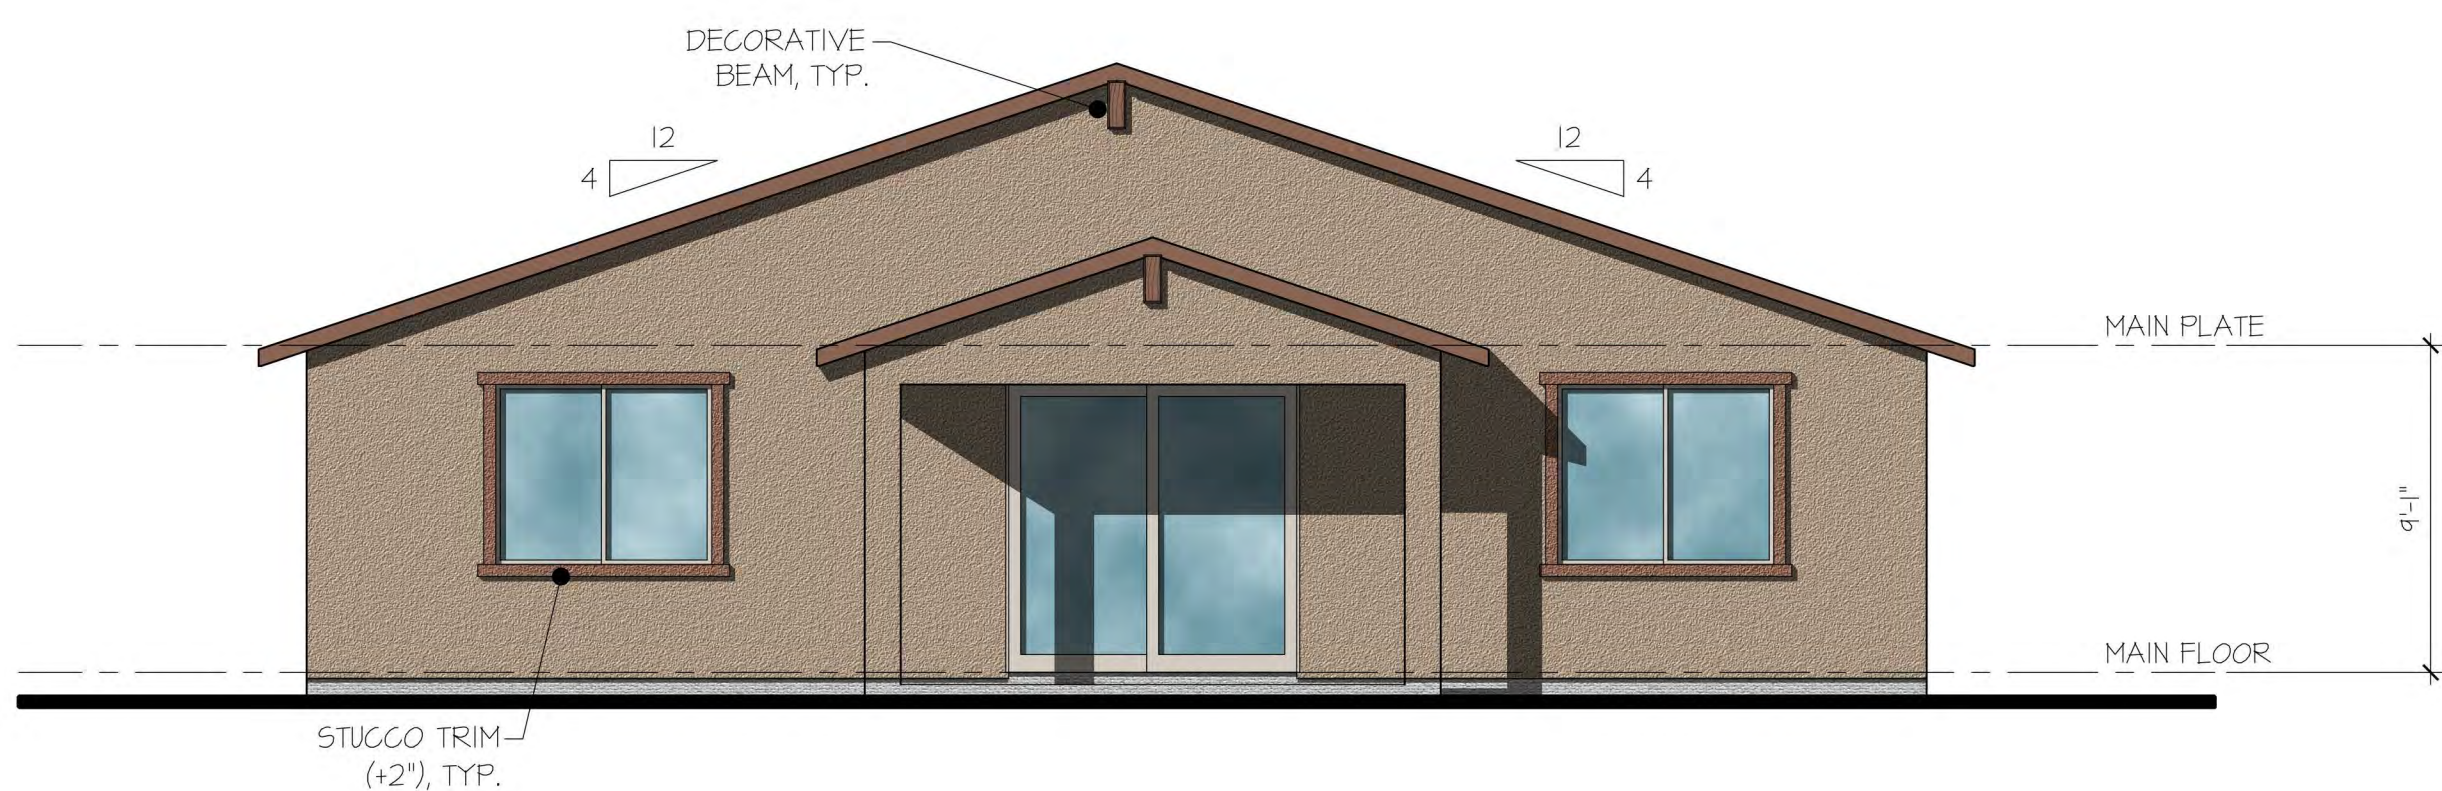

Rear Elevation

scale: 3/16" = 1'-0"



Right Side Elevation

scale: 3/16" = 1'-0"



Left Side Elevation

scale: 3/16" = 1'-0"



Front Elevation

scale: 3/16" = 1'-0"


Plan 145.2550

Elevation F - Ranch Territorial



Saguaro Viejos East
Oro Valley, Arizona



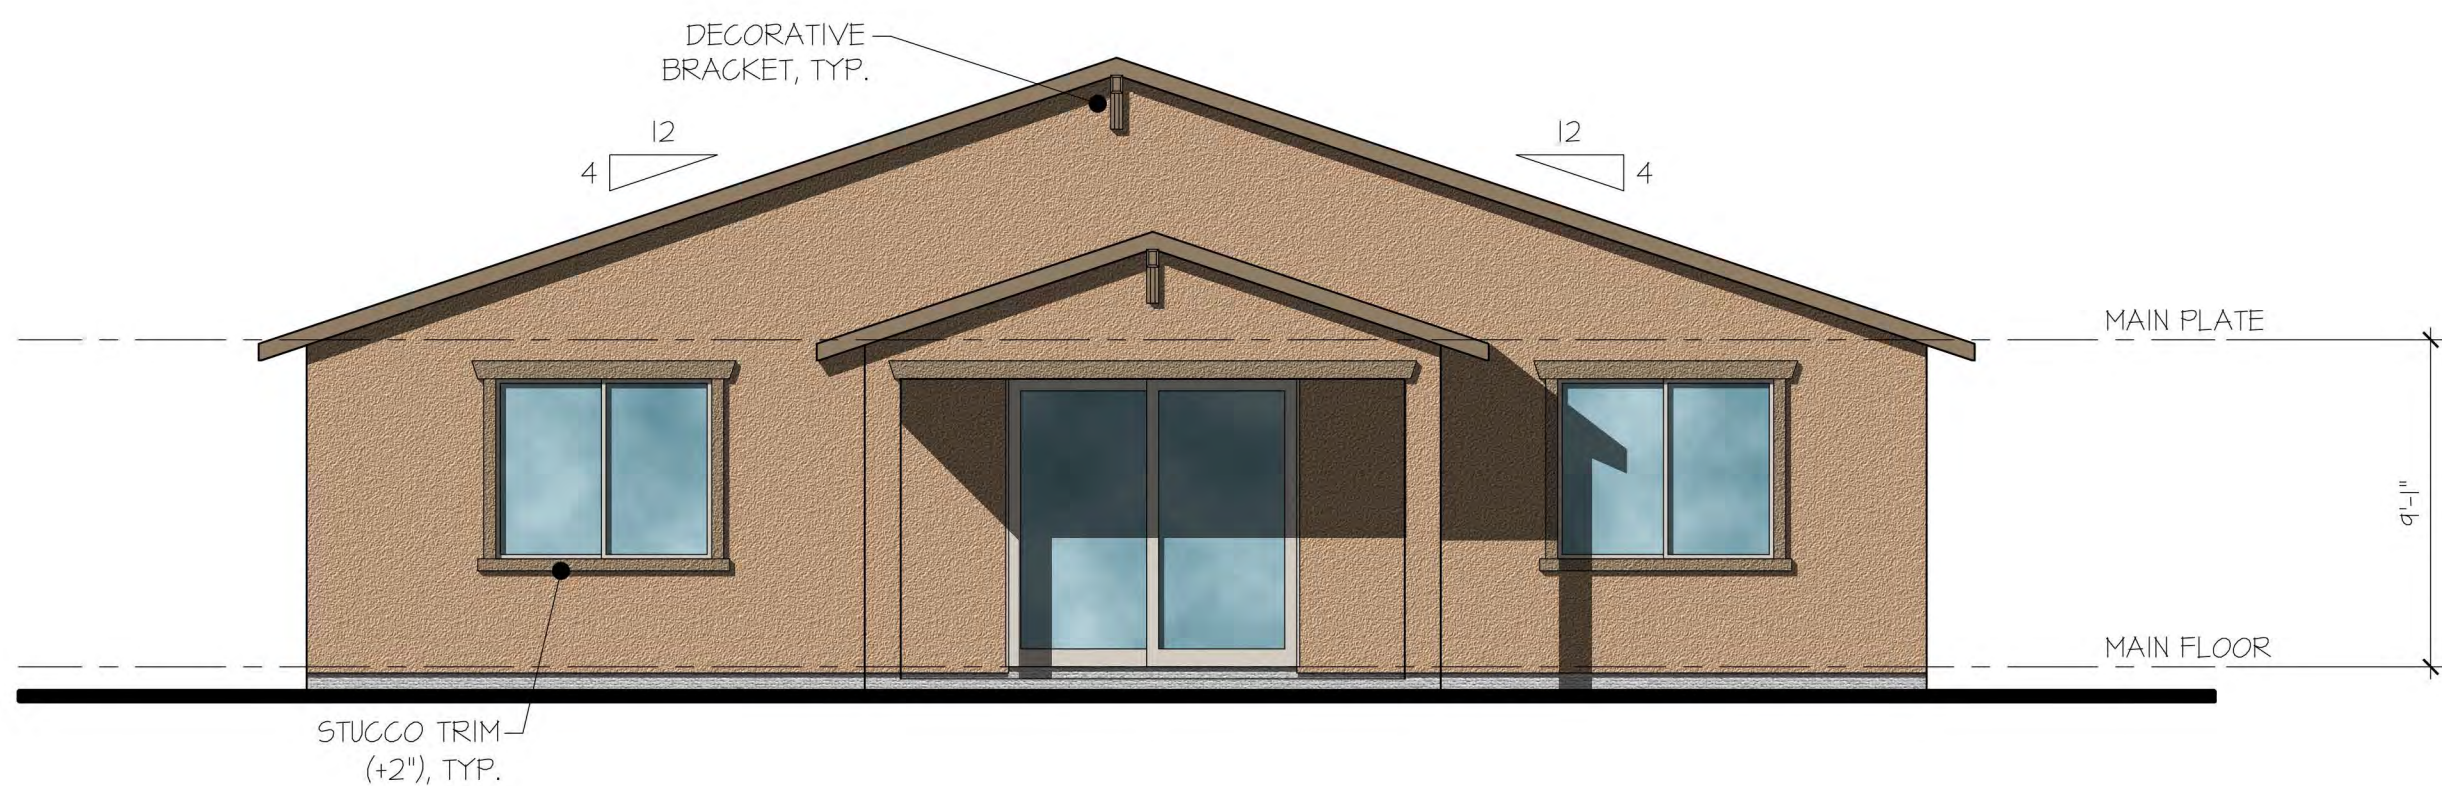

Rear Elevation

scale: 3/16" = 1'-0"




Right Side Elevation

scale: 3/16" = 1'-0"



Left Side Elevation

scale: 3/16" = 1'-0"

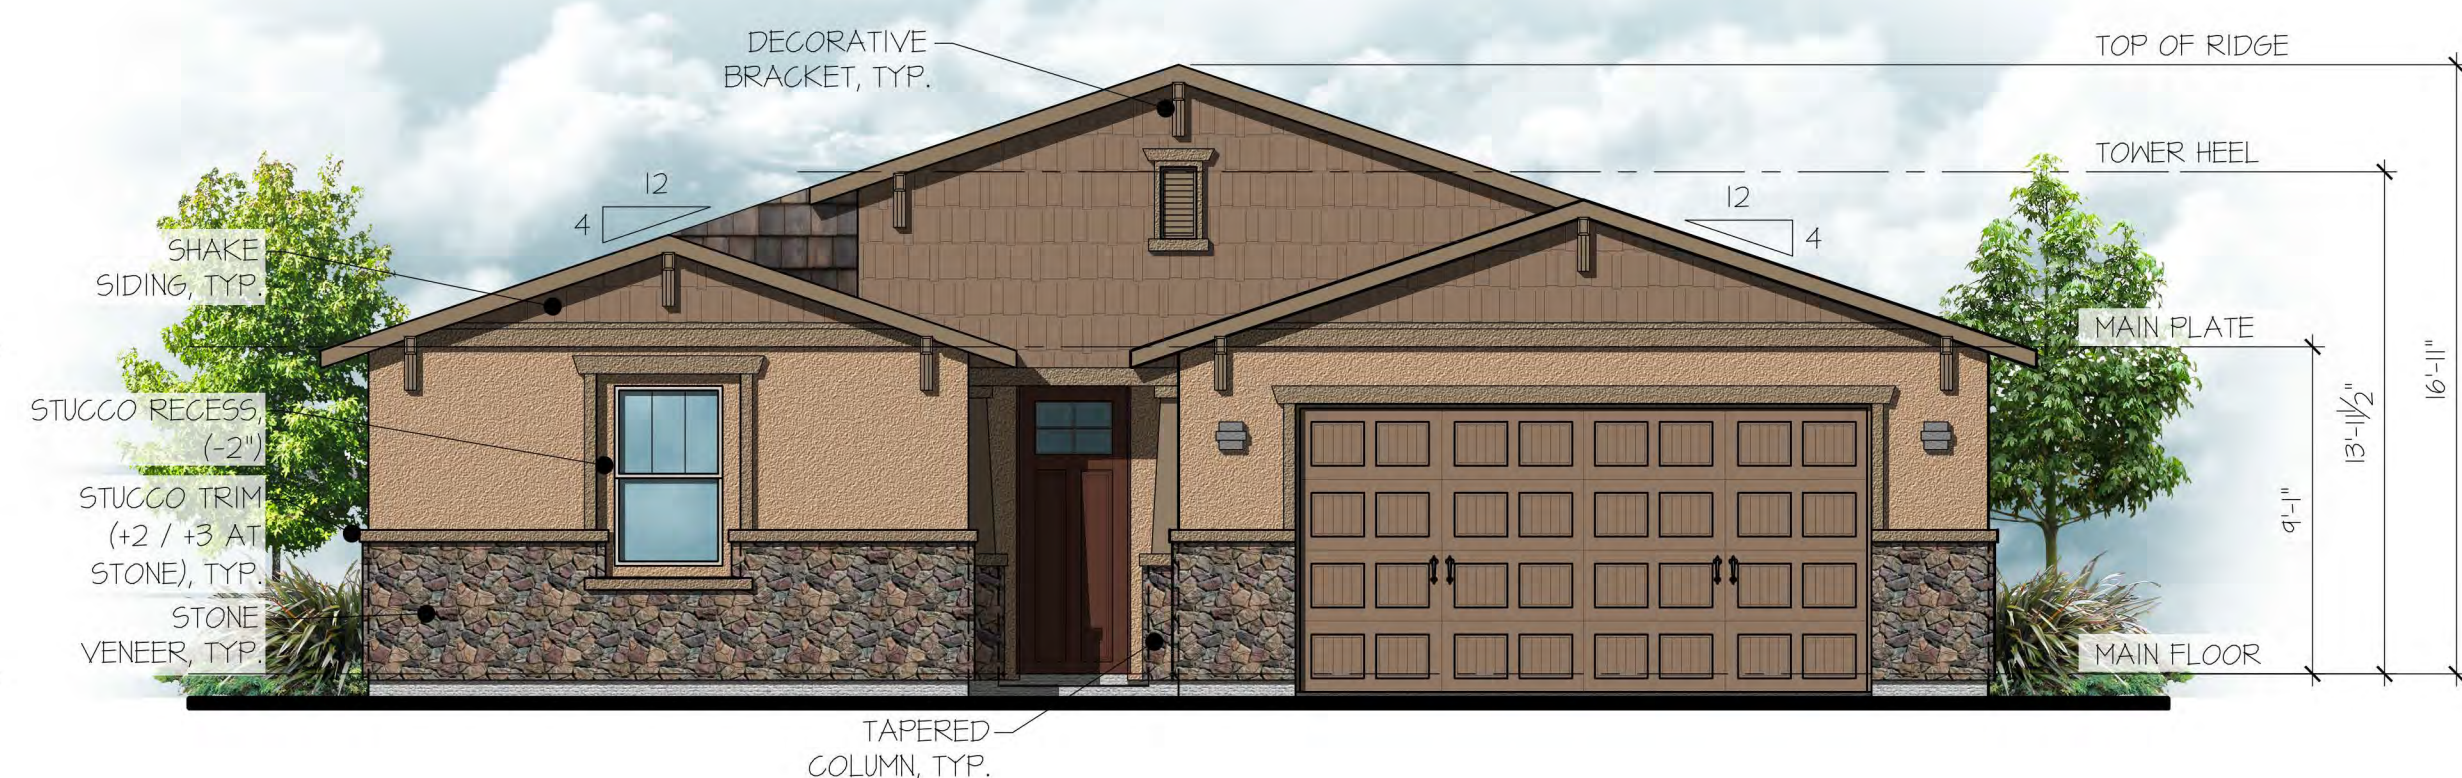

Front Elevation

scale: 3/16" = 1'-0"


Plan 145.2550

Elevation G - Craftsman




Saguaro Viejos East
Oro Valley, Arizona



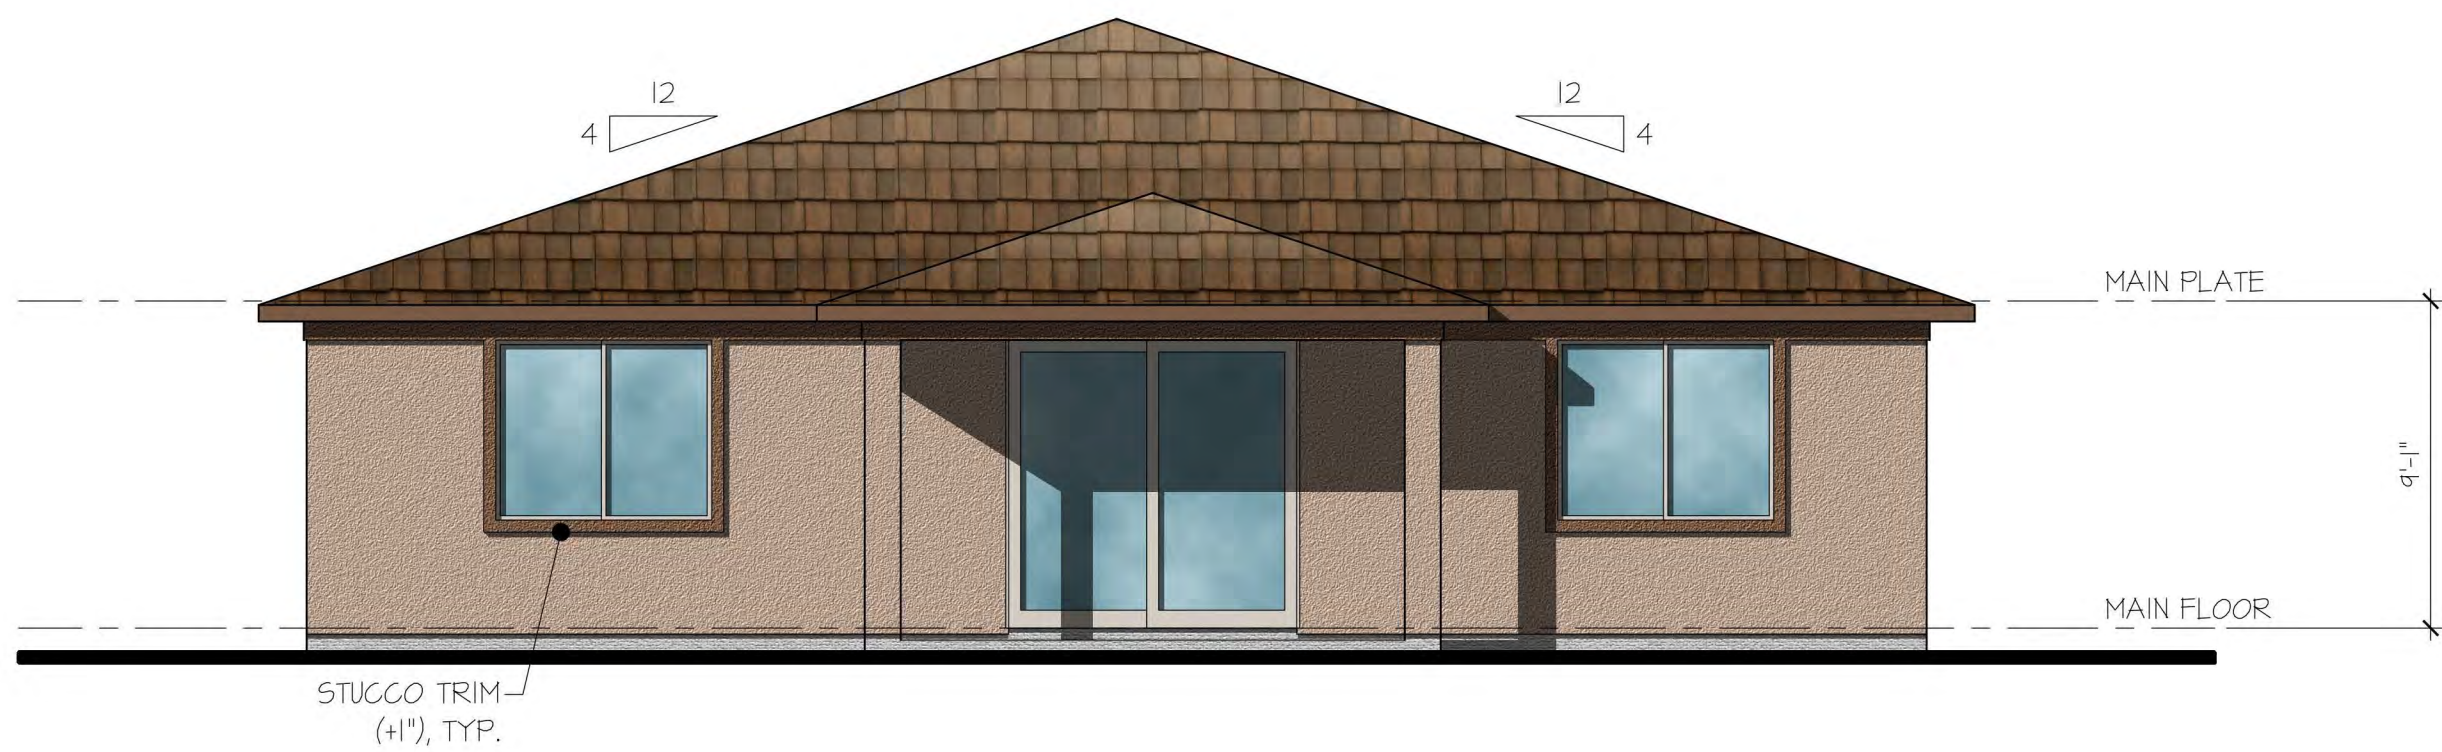

Rear Elevation

scale: 3/16" = 1'-0"

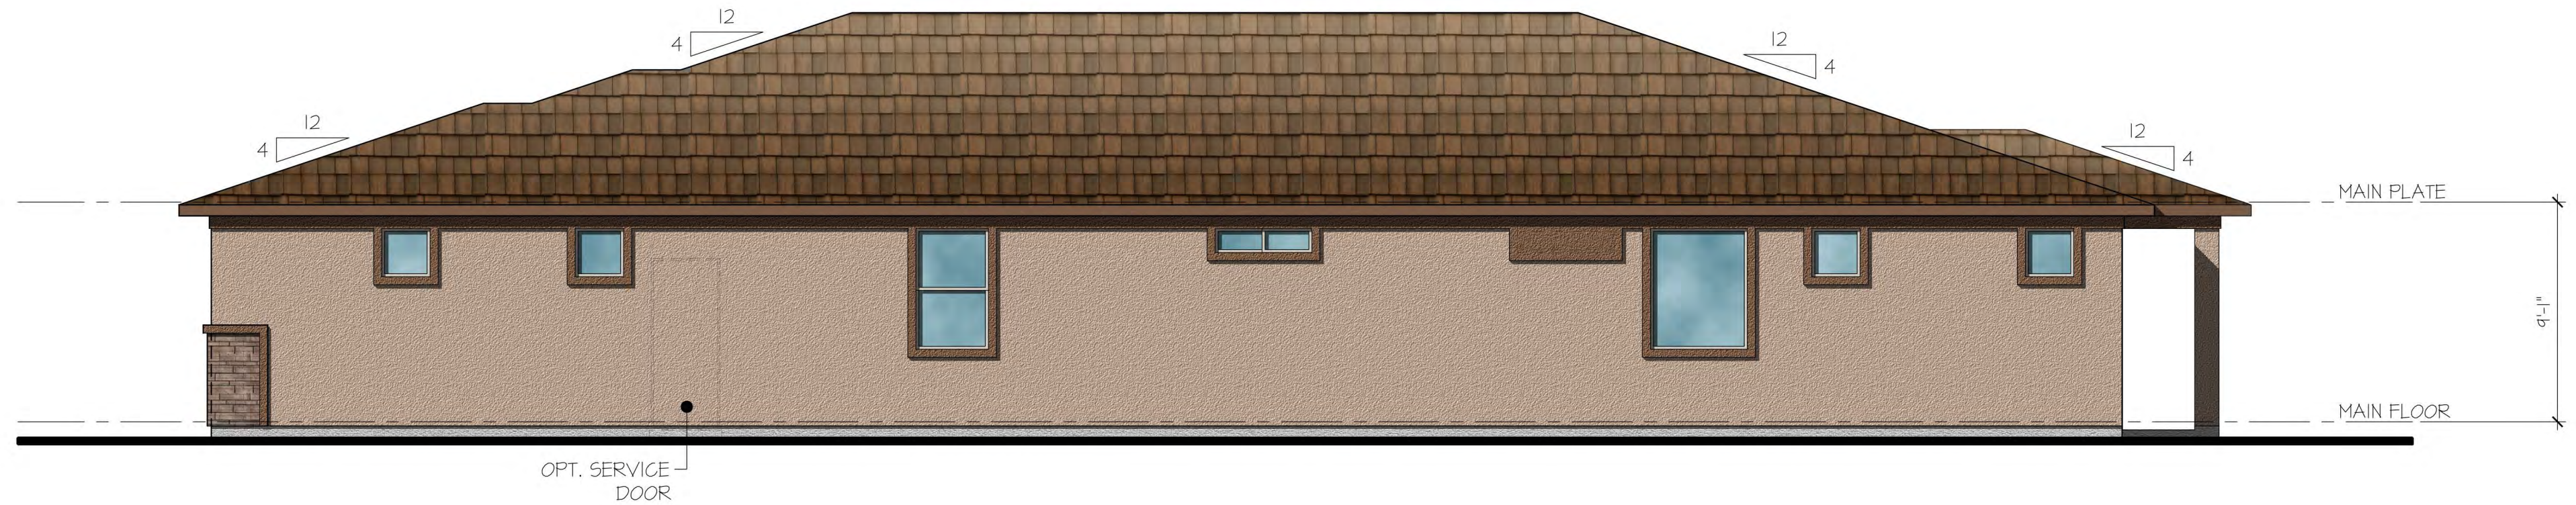


Right Side Elevation

scale: 3/16" = 1'-0"



Left Side Elevation

scale: 3/16" = 1'-0"

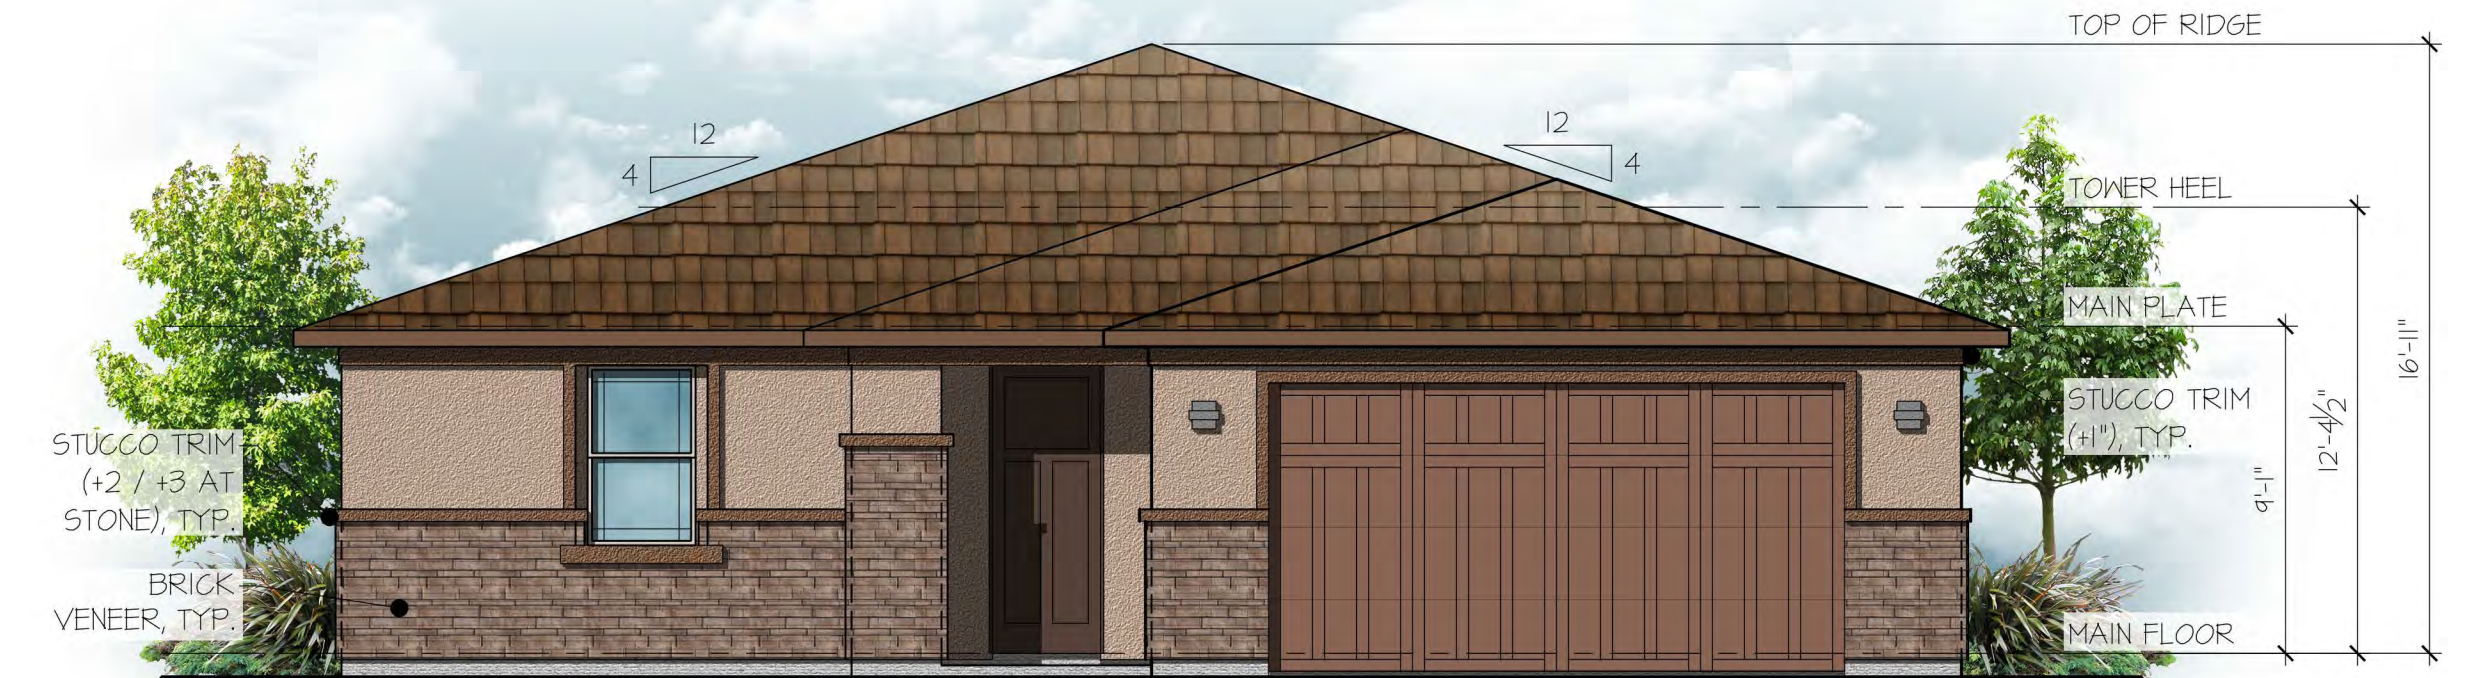

Front Elevation

scale: 3/16" = 1'-0"

Plan 145.2550

Elevation H - Desert Prairie




Saguaro Viejos East
Oro Valley, Arizona






Rear Elevation

scale: 3/16" = 1'-0"

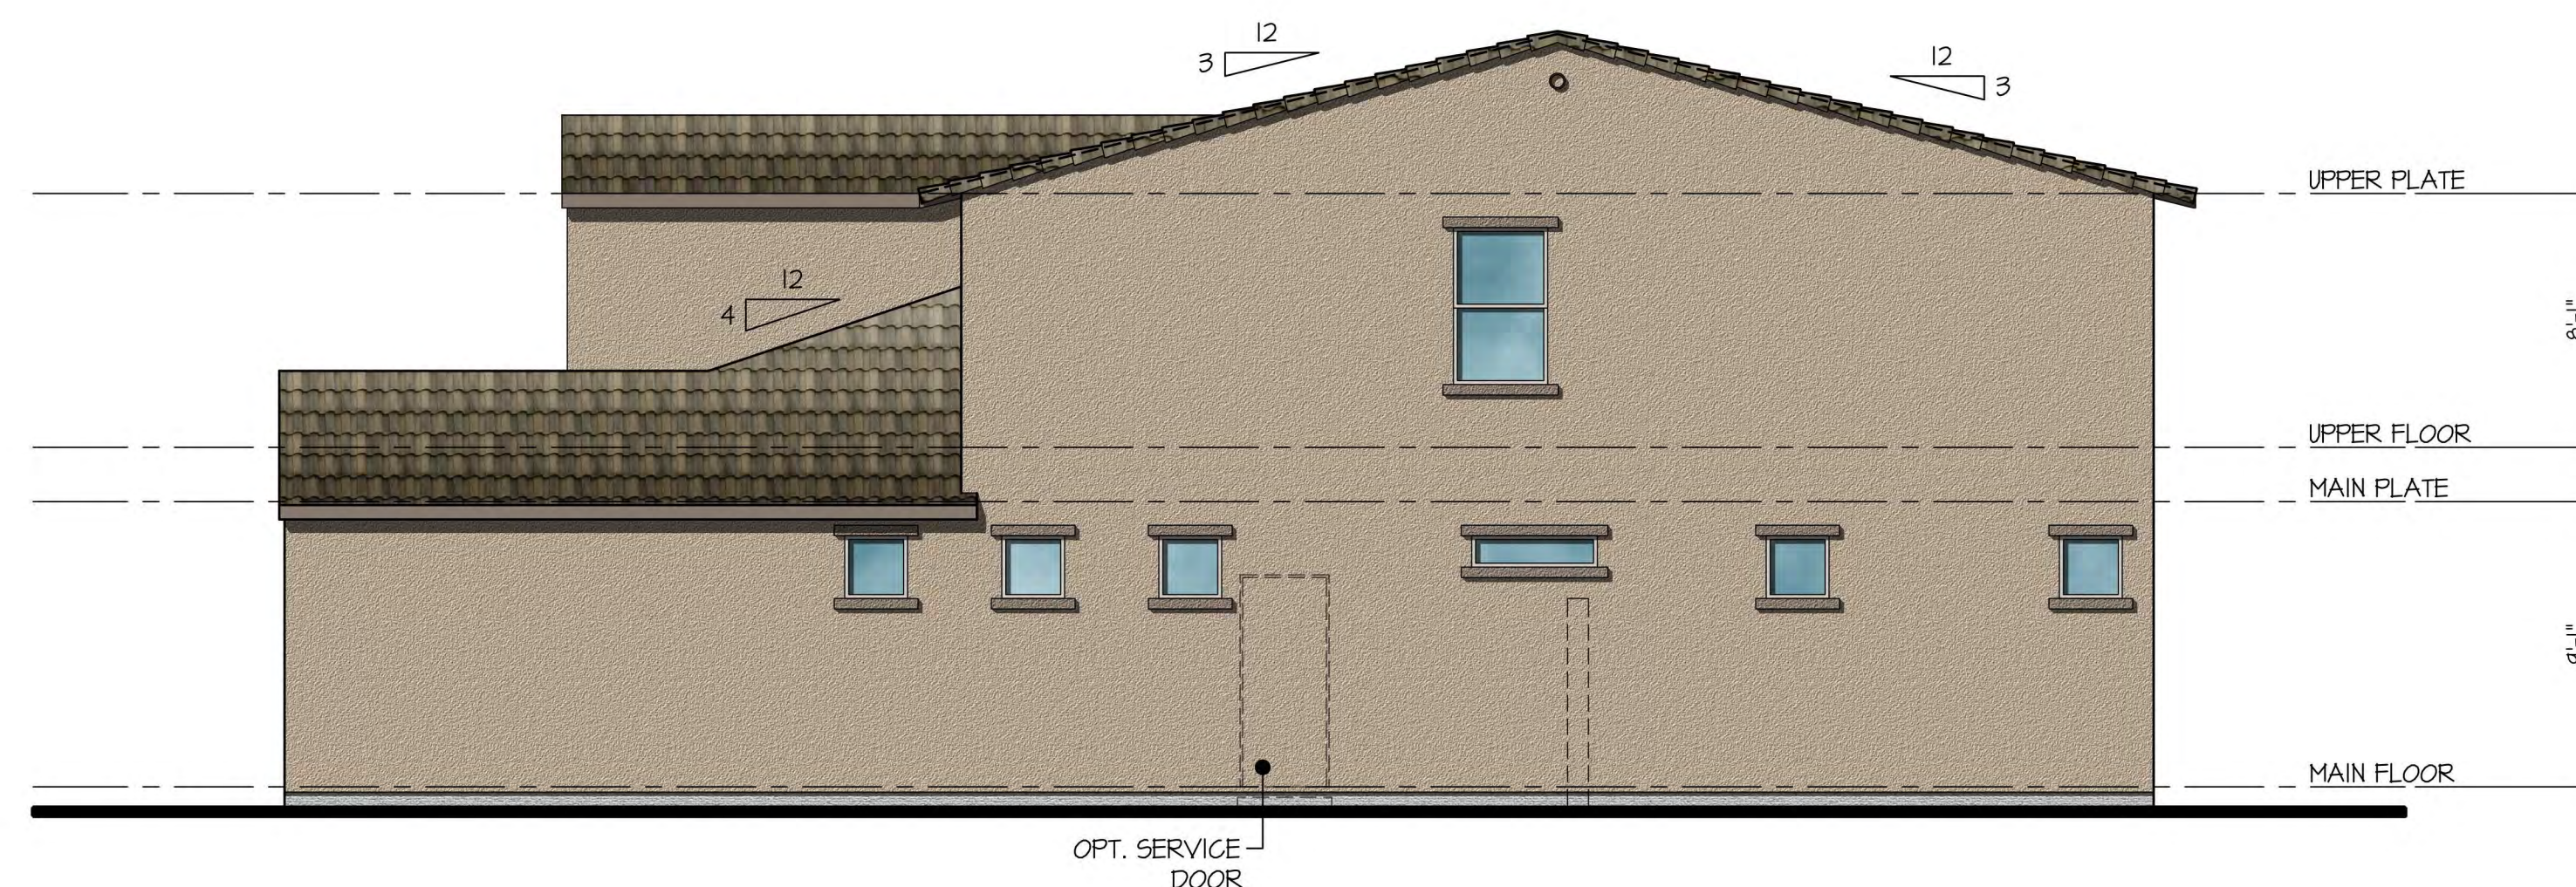

Right Side Elevation

scale: 3/16" = 1'-0"

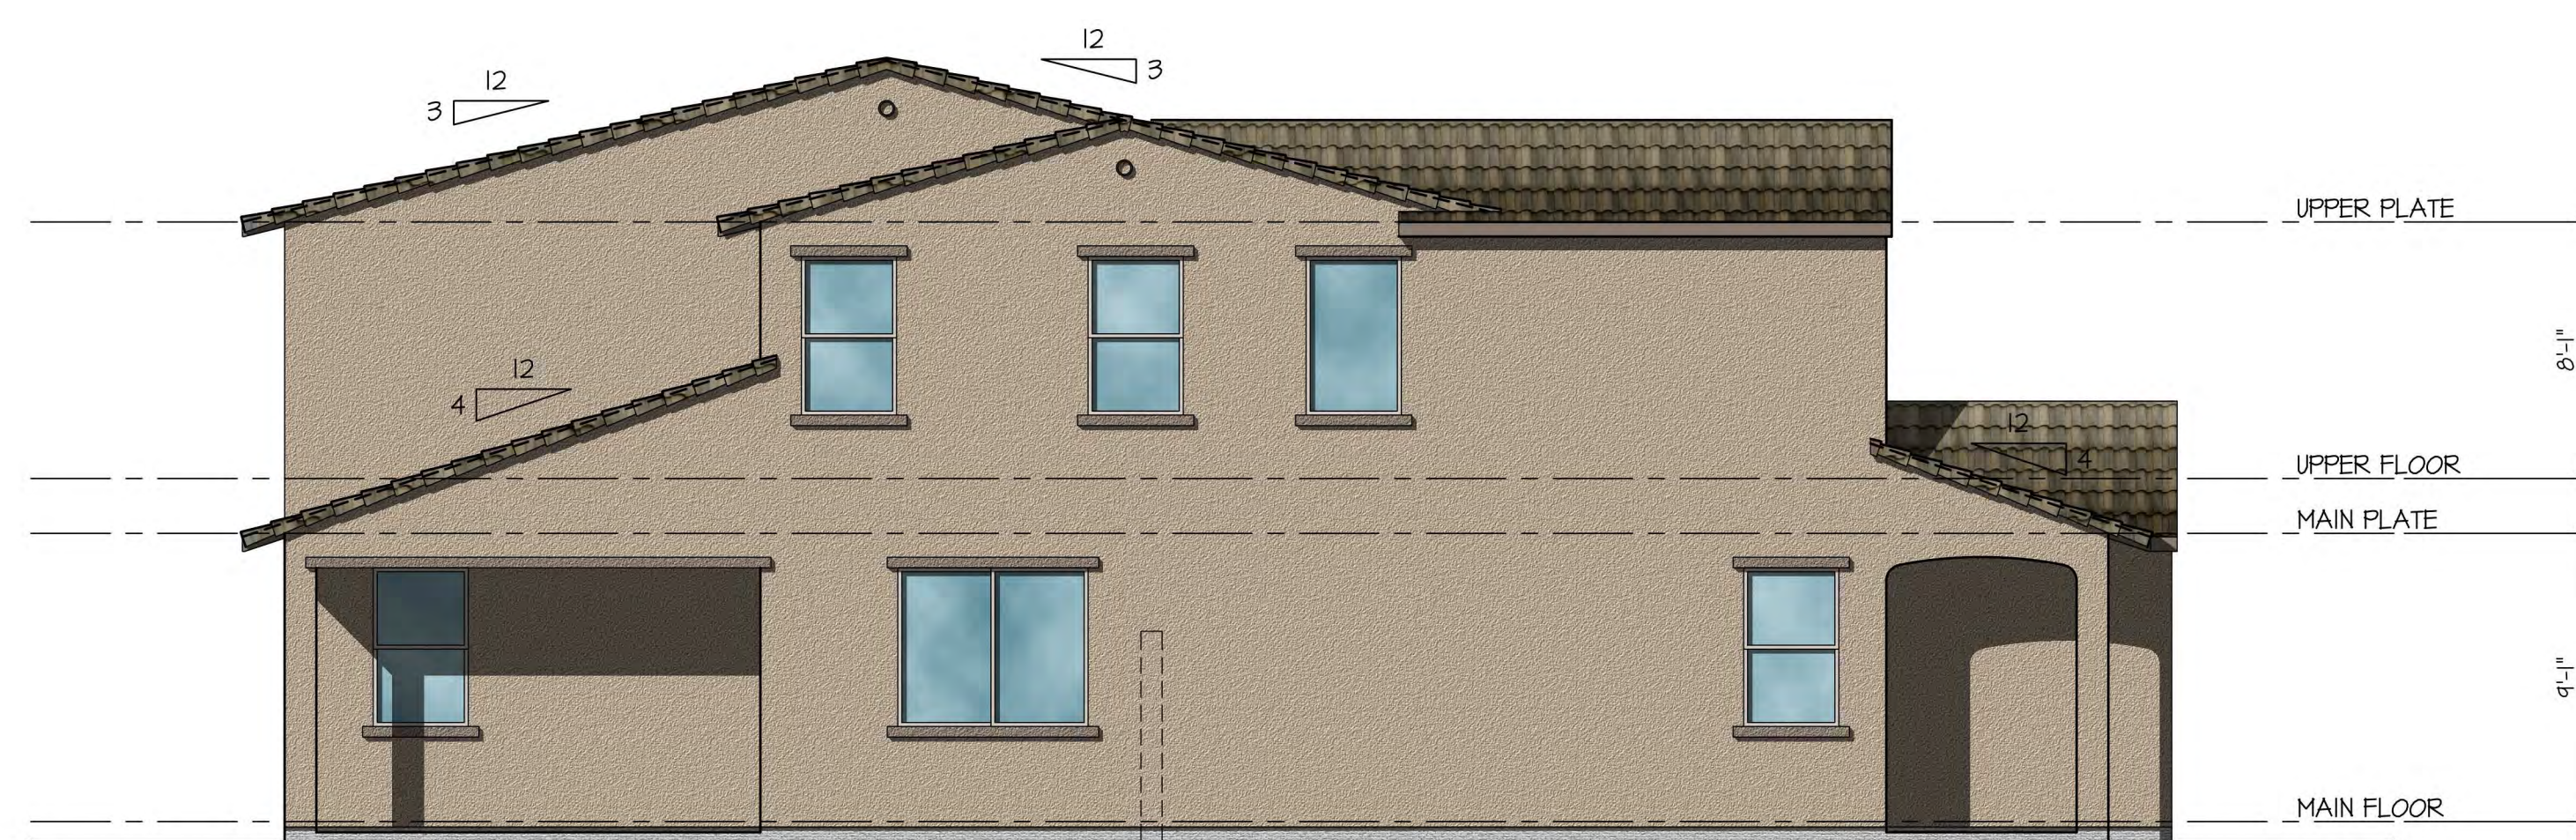

Left Side Elevation

scale: 3/16" = 1'-0"



Front Elevation

scale: 3/16" = 1'-0"

Plan 240.2850

Elevation E - Spanish Colonial



The drawings presented are illustrative of character and design intent only, and are subject to change based upon final design considerations (i.e. applicable codes, structural, and MEP design requirements, unit plan / floor plan changes, etc.) © 2017 BSB Design, Inc.

Saguaro Viejos East
Oro Valley, Arizona


April 16, 2019 | SF180368.00






Rear Elevation

scale: 3/16" = 1'-0"

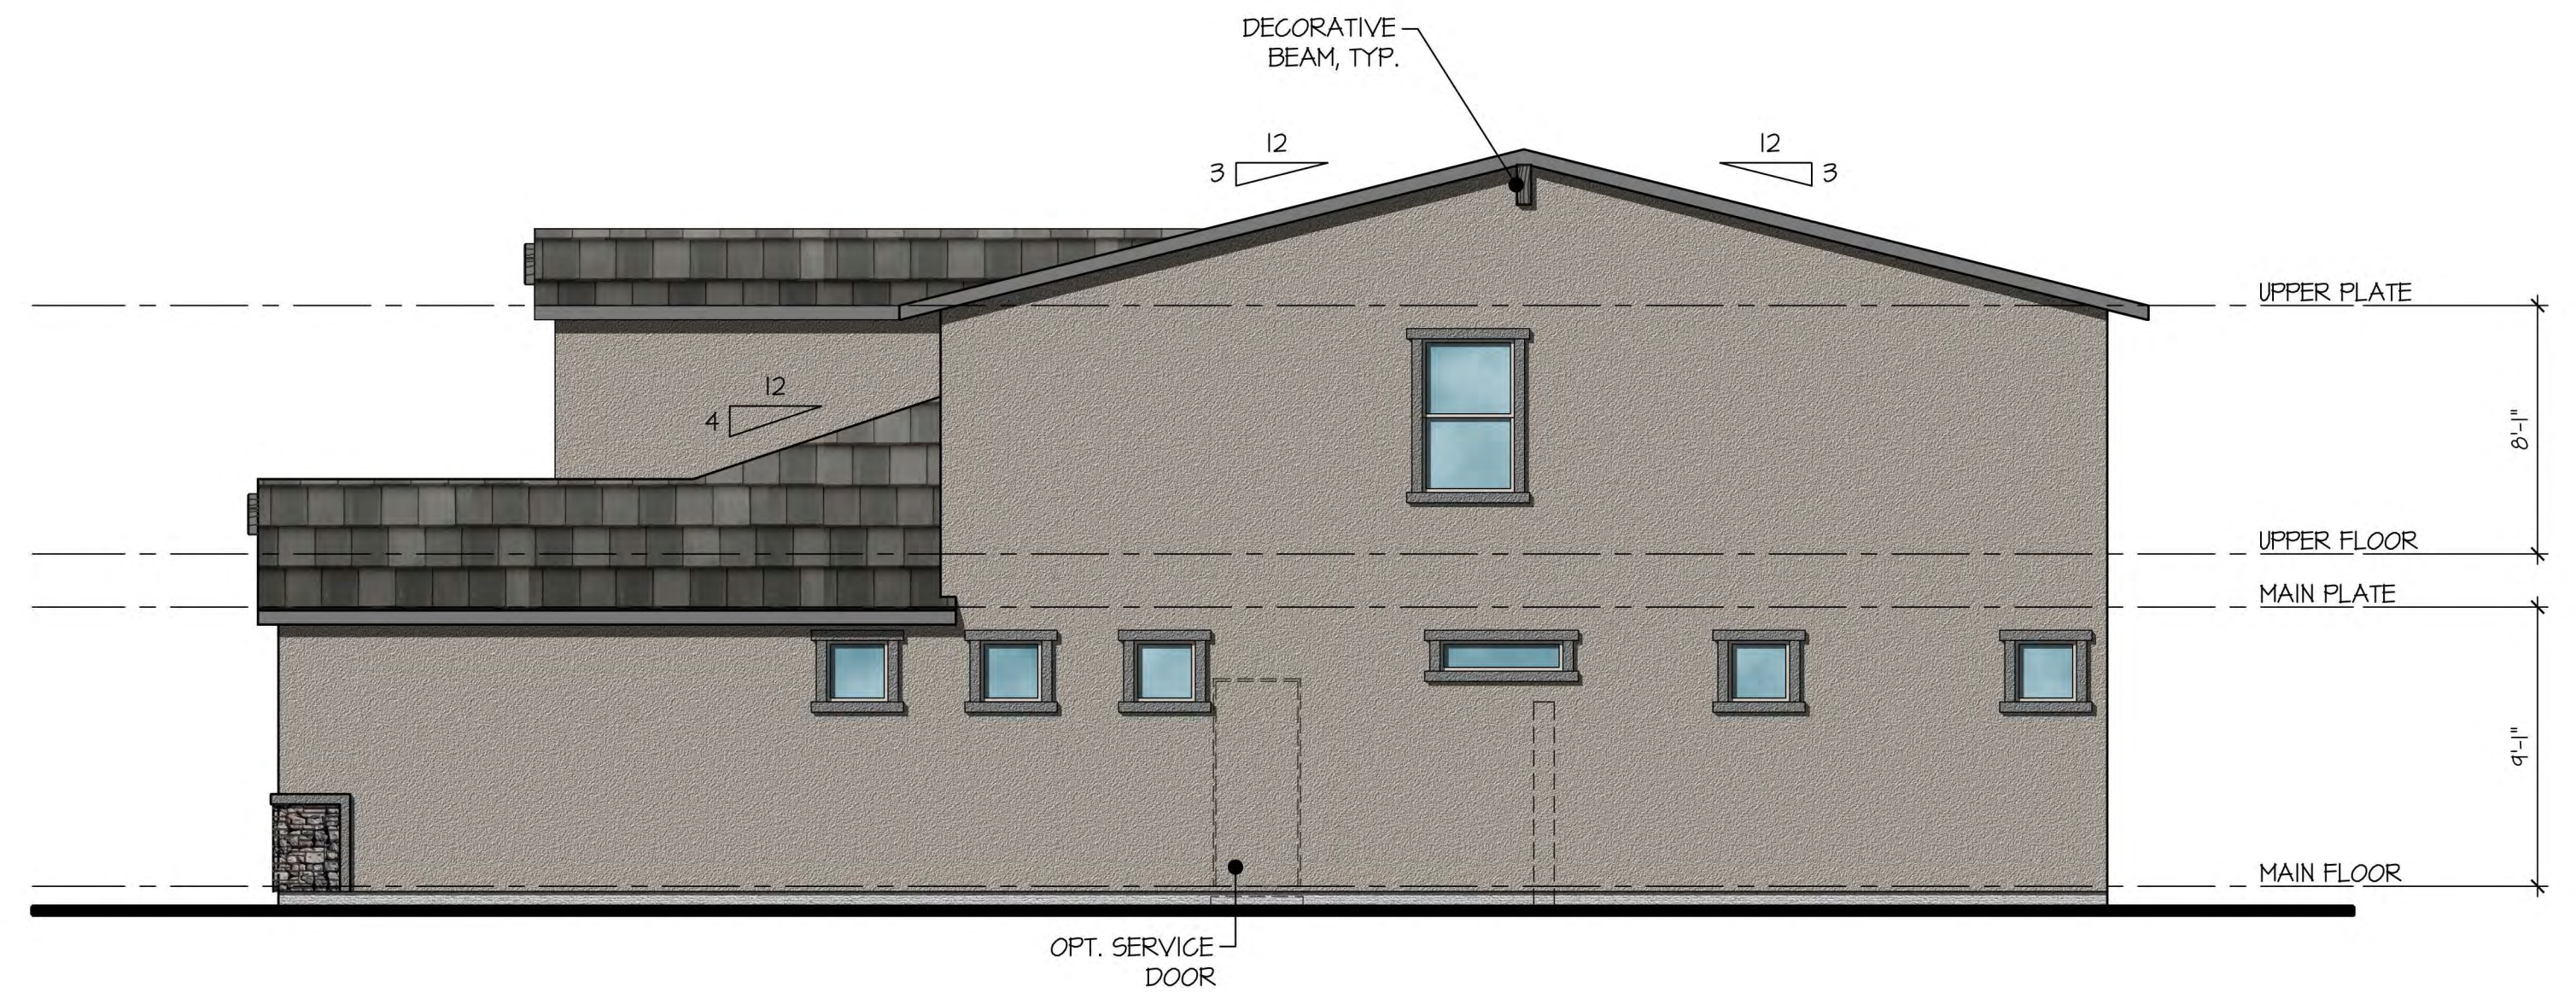

Right Side Elevation

scale: 3/16" = 1'-0"

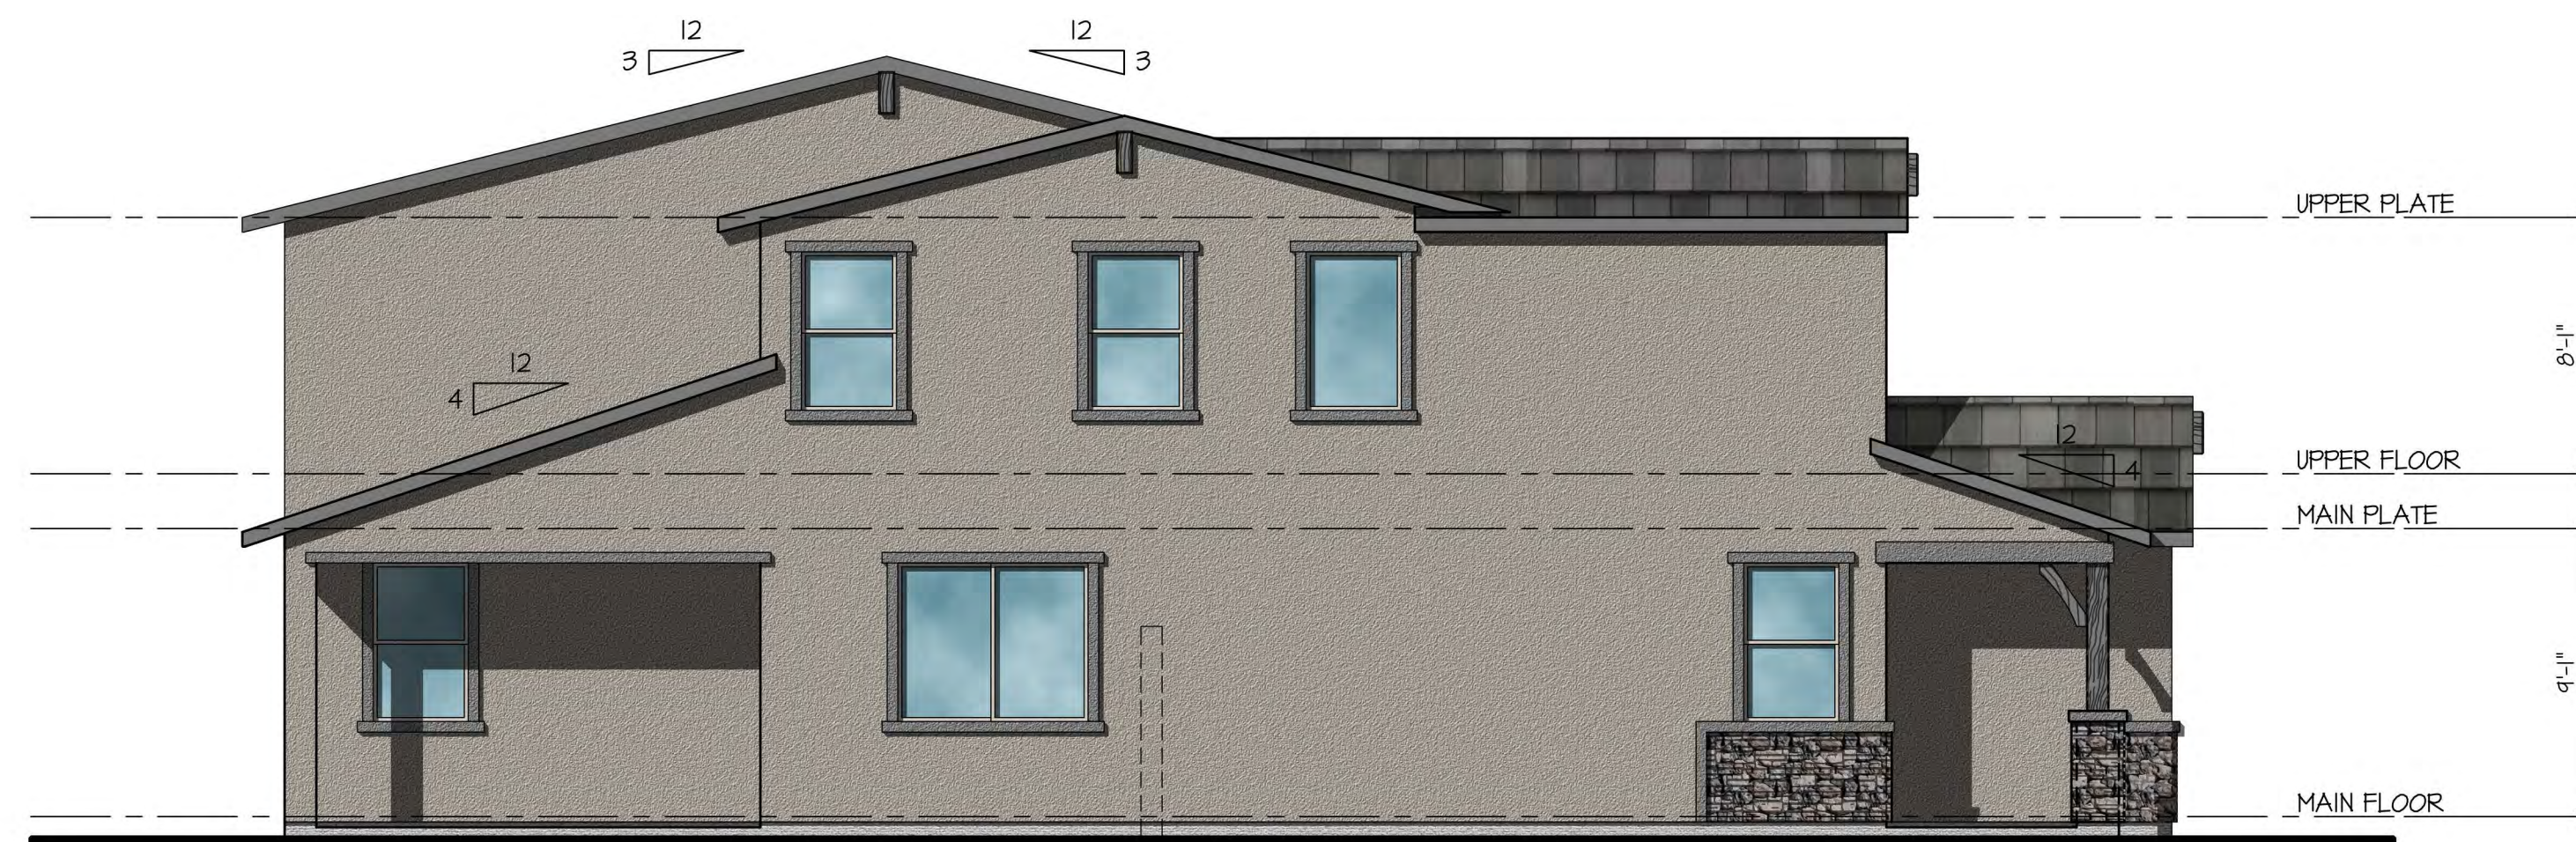

Left Side Elevation

scale: 3/16" = 1'-0"



Front Elevation

scale: 3/16" = 1'-0"

Plan 240.2850

Elevation F - Ranch Territorial



The drawings presented are illustrative of character and design intent only, and are subject to change based upon final design considerations (i.e. applicable codes, structural, and MEP design requirements, unit plan / floor plan changes, etc.) © 2017 BSB Design, Inc.

Saguaro Viejos East
Oro Valley, Arizona

April 16, 2019 | SF180368.00






Rear Elevation

scale: 3/16" = 1'-0"



Right Side Elevation

scale: 3/16" = 1'-0"

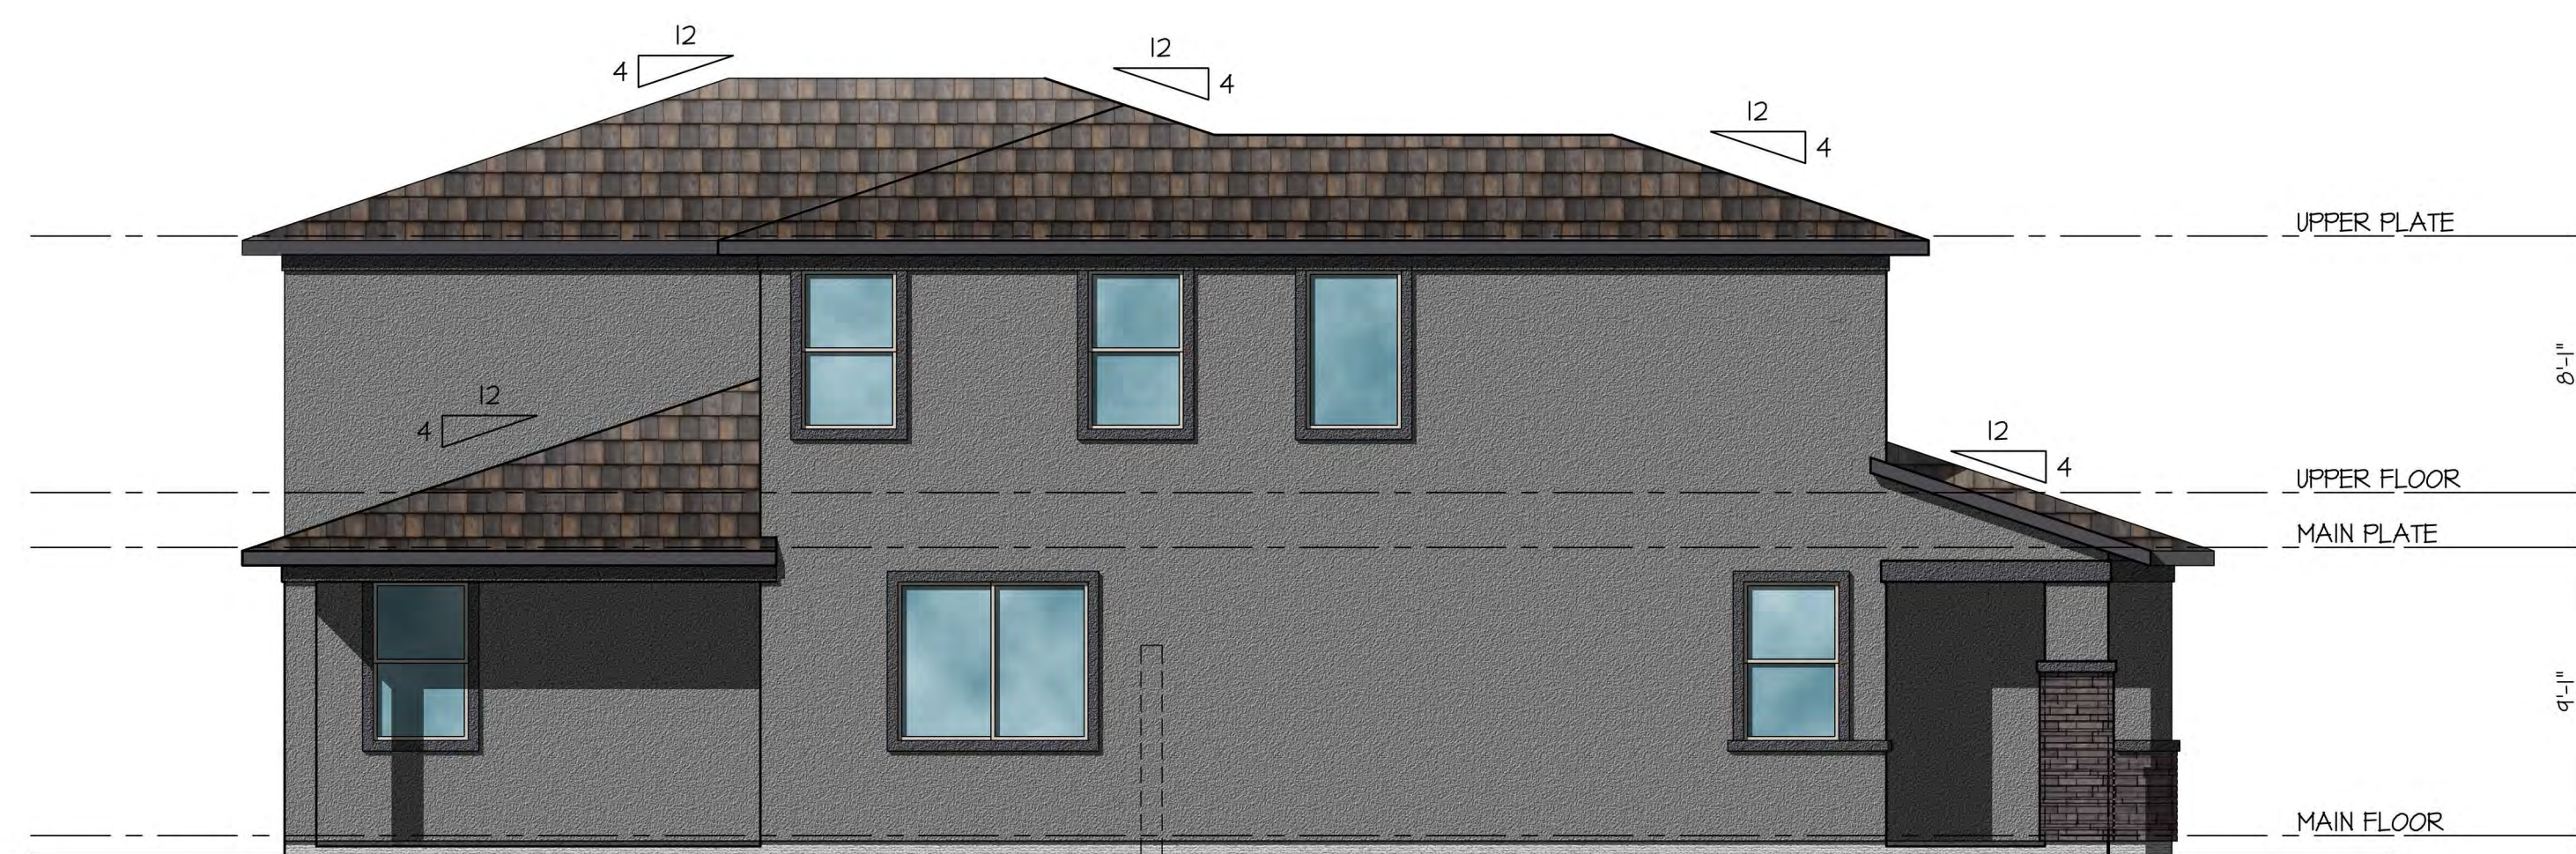

Left Side Elevation

scale: 3/16" = 1'-0"



Front Elevation

scale: 3/16" = 1'-0"

Plan 240.2850

Elevation H - Desert Prairie



Saguaro Viejos East
Oro Valley, Arizona

