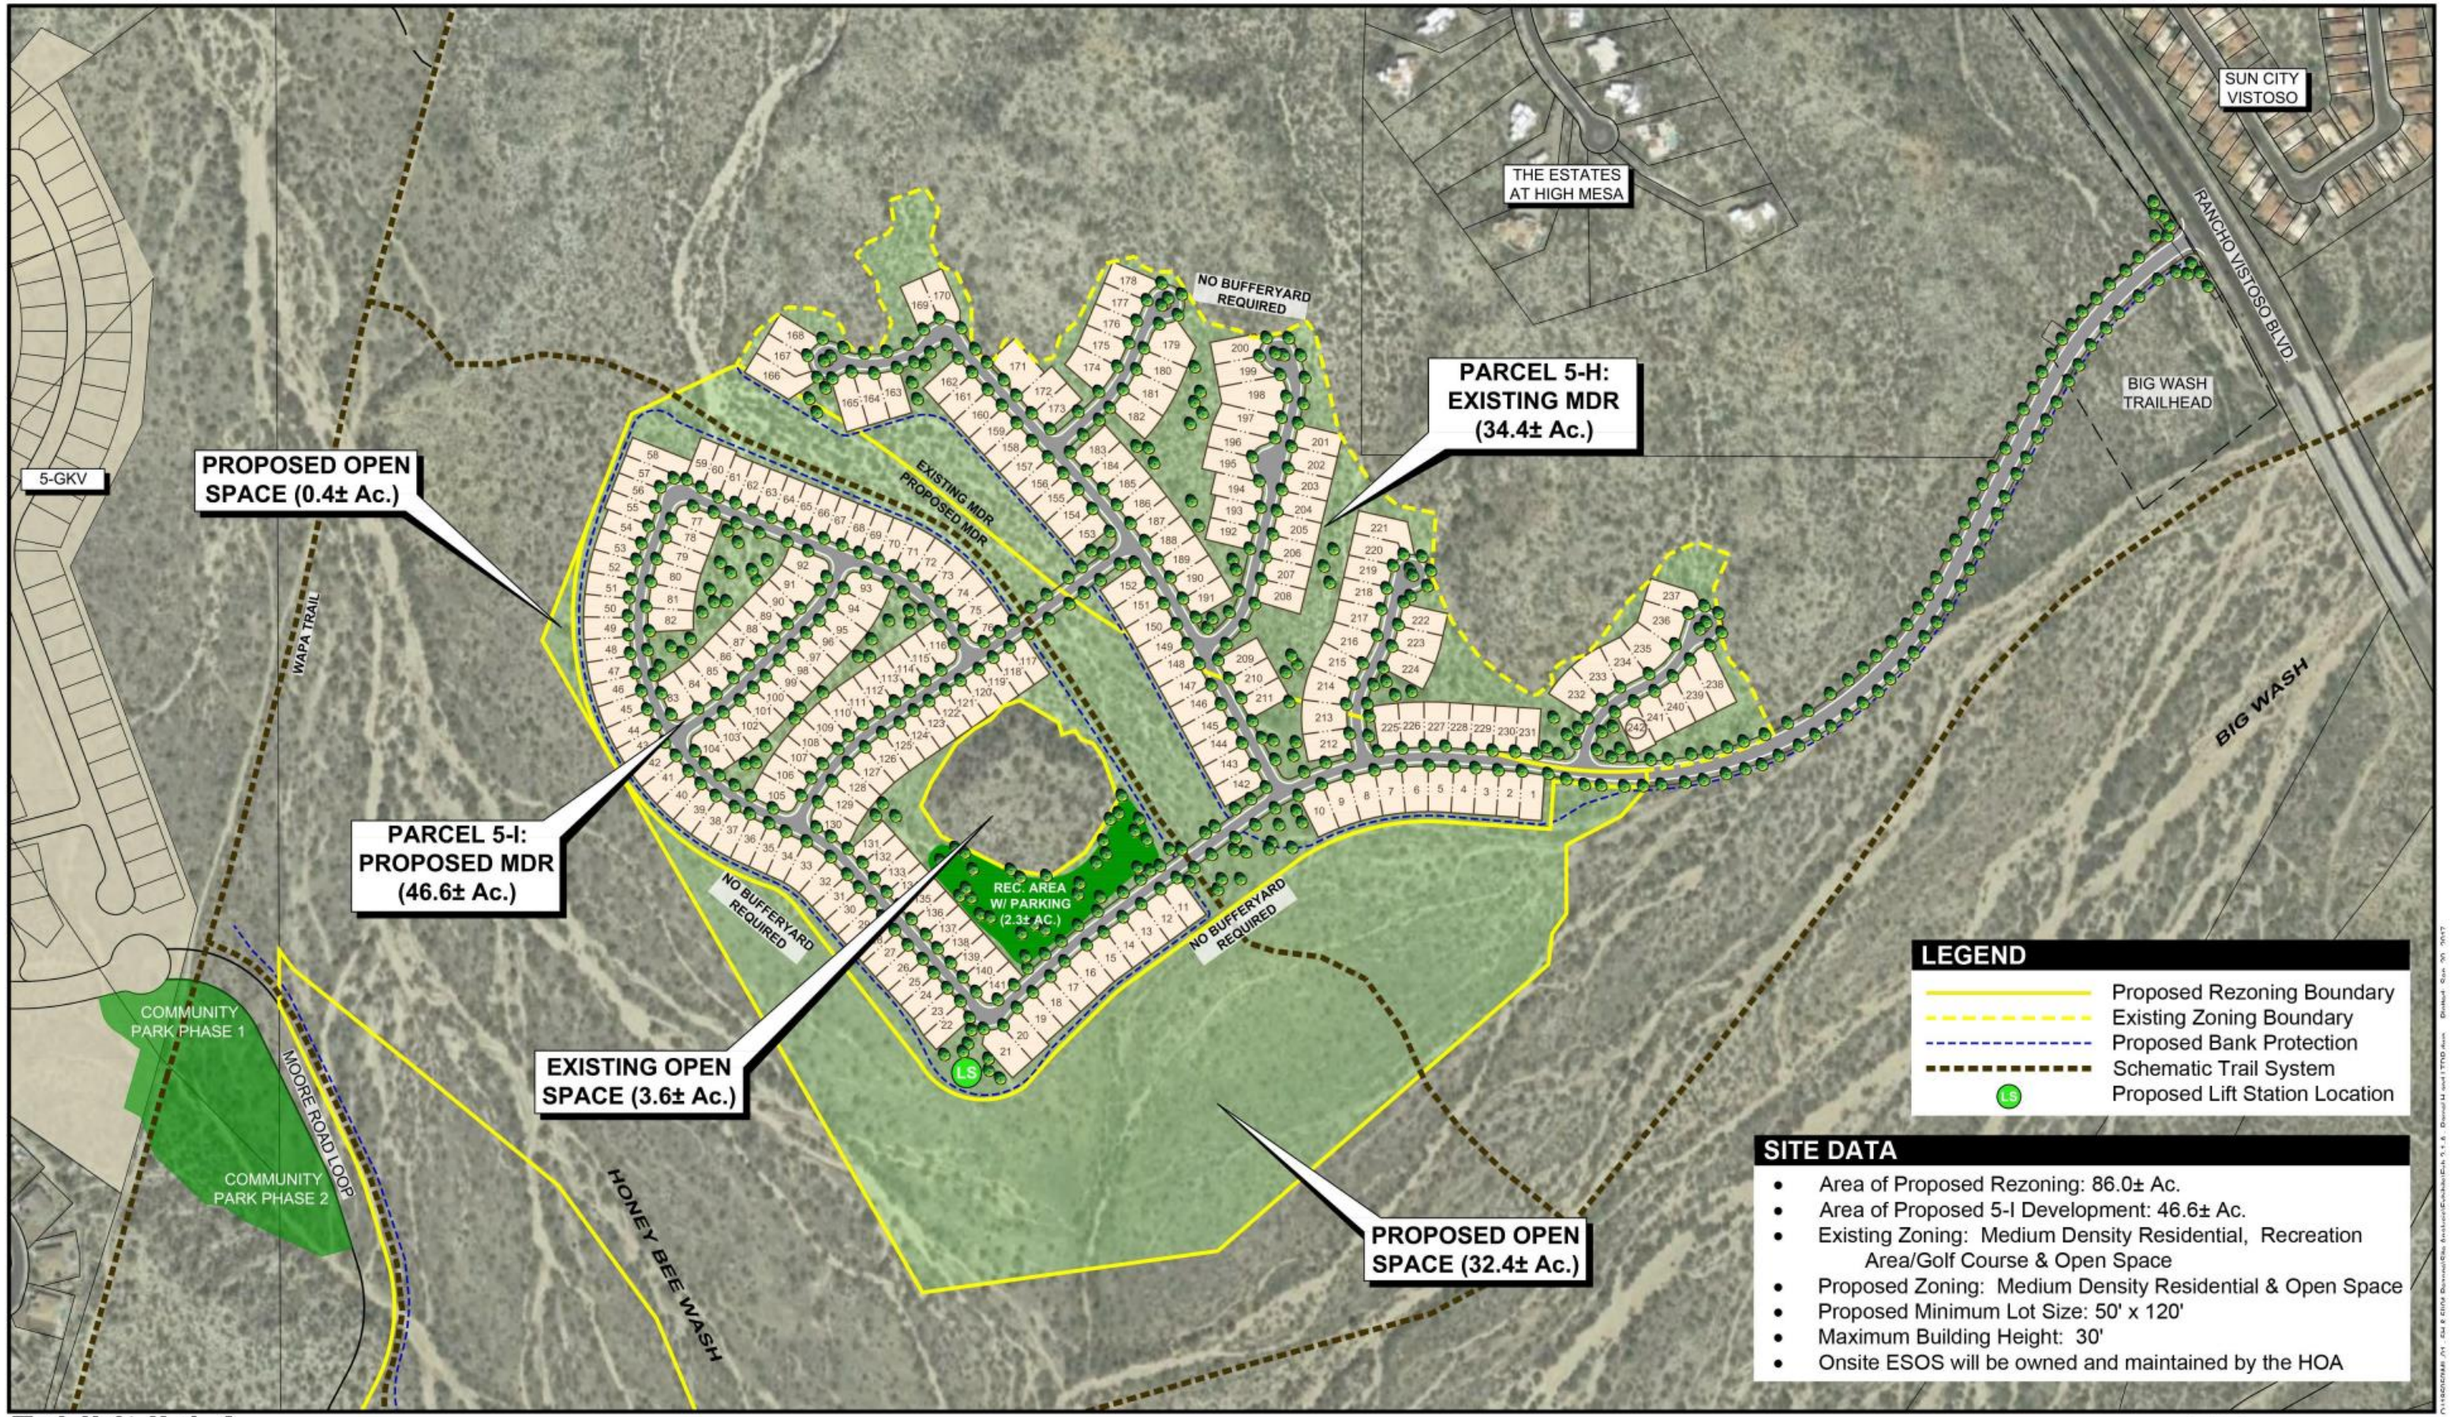

Exhibit II-1-A
Parcels 5-H & I Tentative Development Plan

Contour Interval = 10'
Aerial Photo Date = 2017

0' 400'